

US Highway 2
(Chain PR2EB)

STATE

PROJECT NO.

SECTION NO.

SHEET NO.


ND

NHU-SU-CPU-7-002(178)019


200

1


Sta 614+75.00

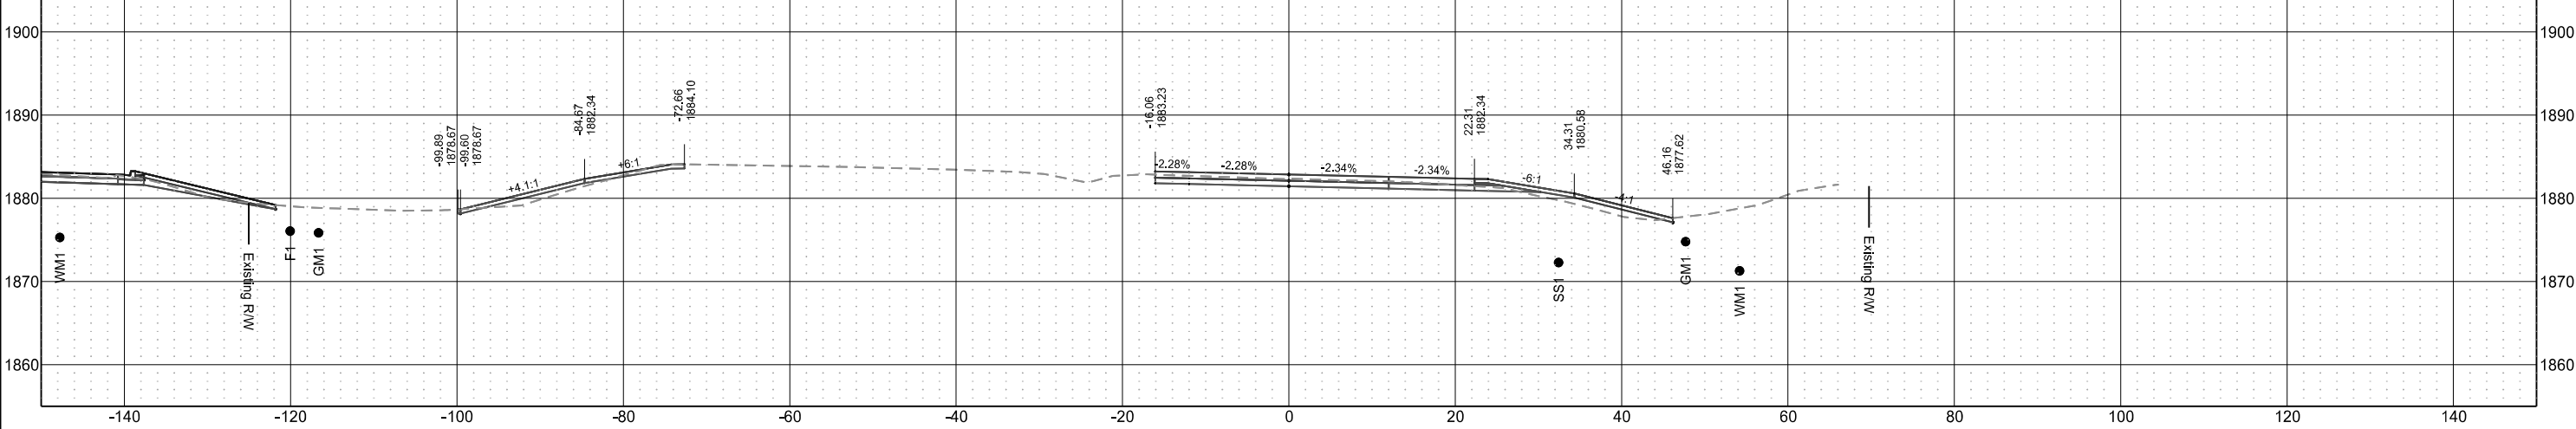

Sta 614+50.00

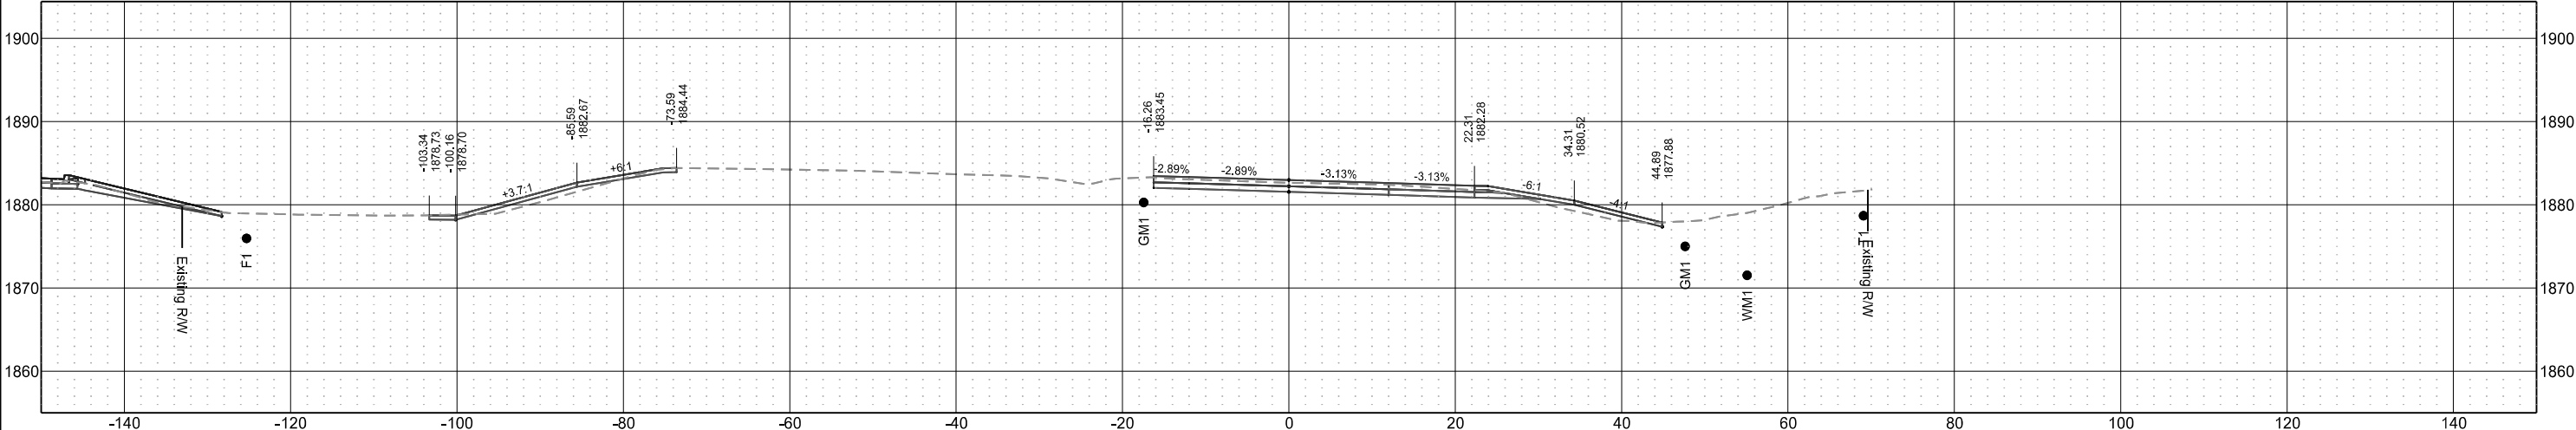


Sta 614+32.50

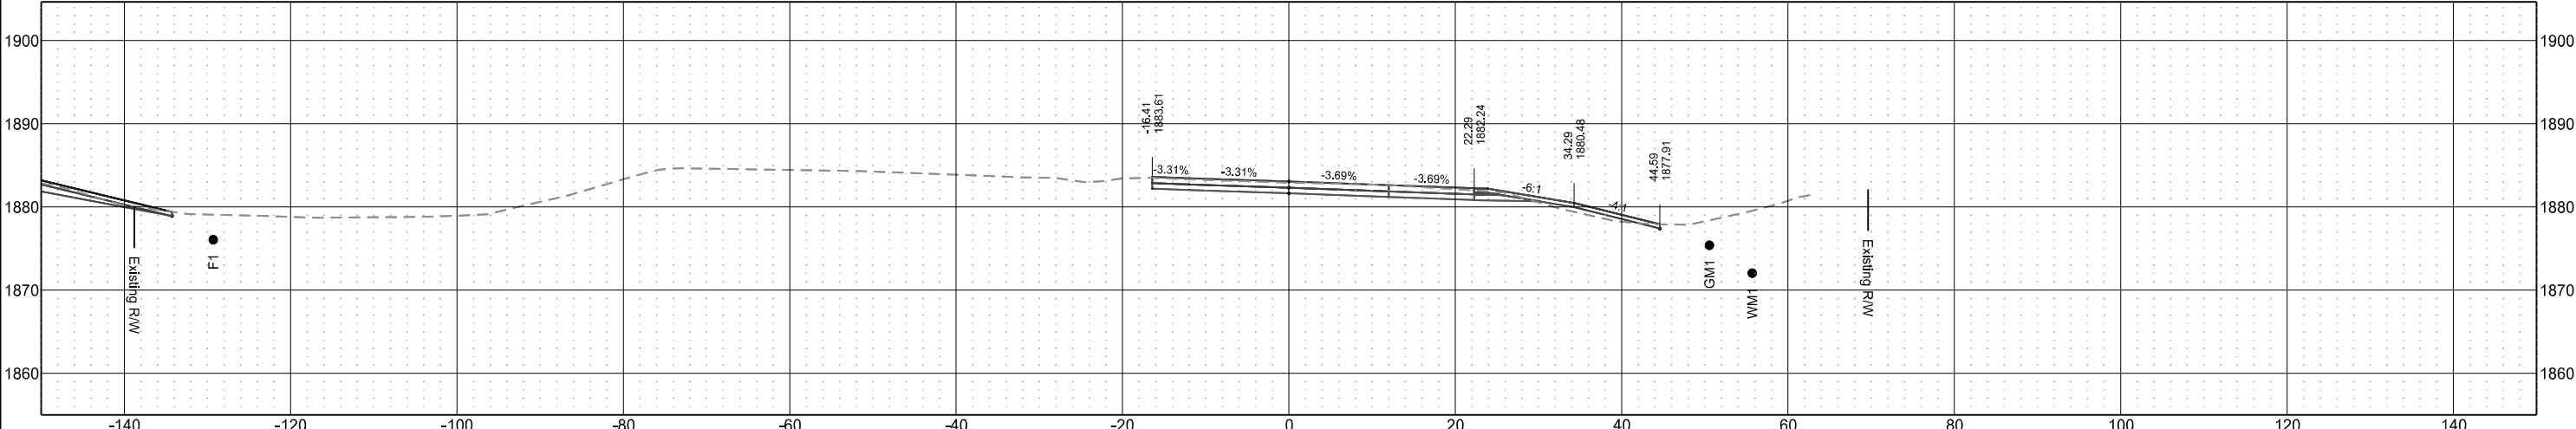


US Highway 2
(Chain PR2EB)

STATE	PROJECT NO.	SECTION NO.	SHEET NO.
ND	NHU-SU-CPU-7-002(178)019	200	2


Sta 615+50.00

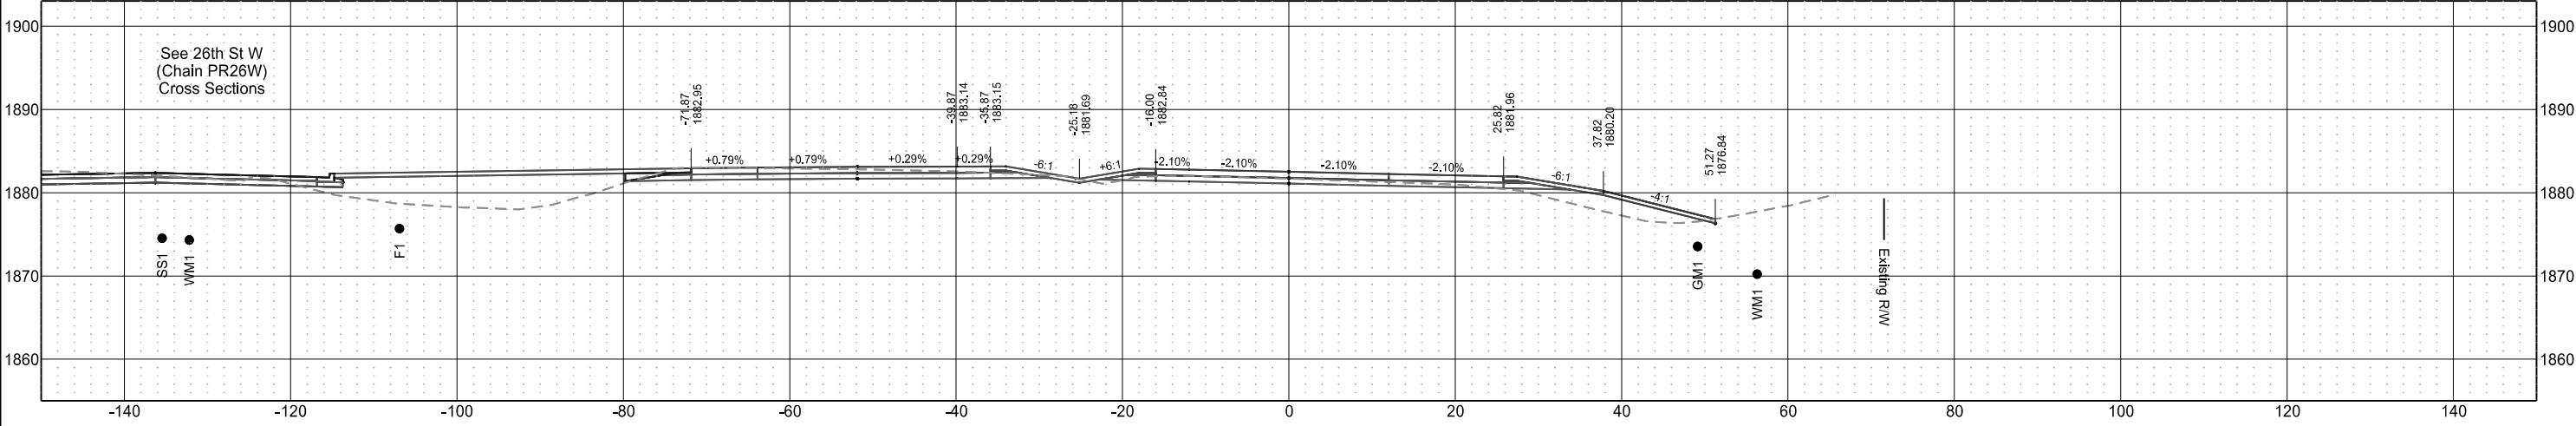

Sta 615+25.00

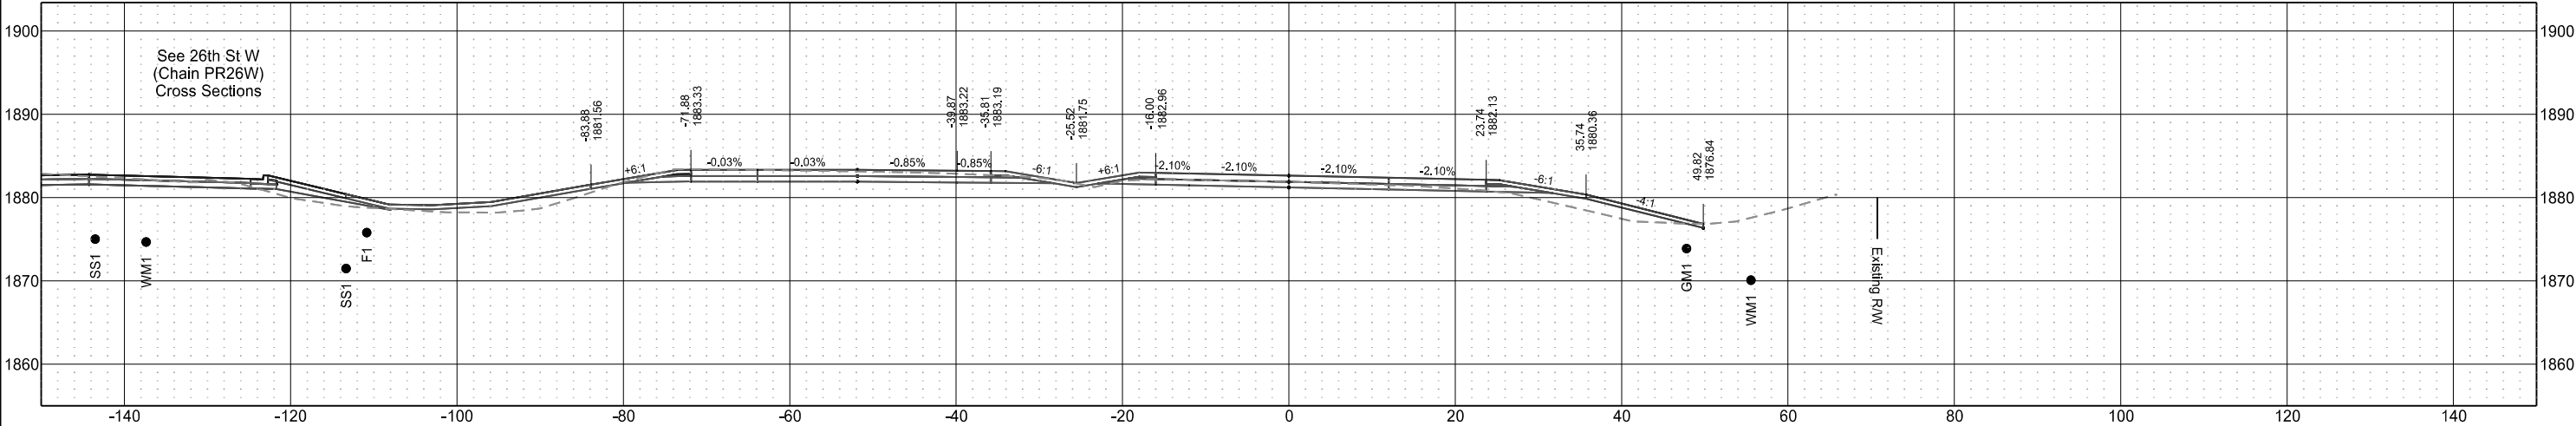

Sta 615+00.00

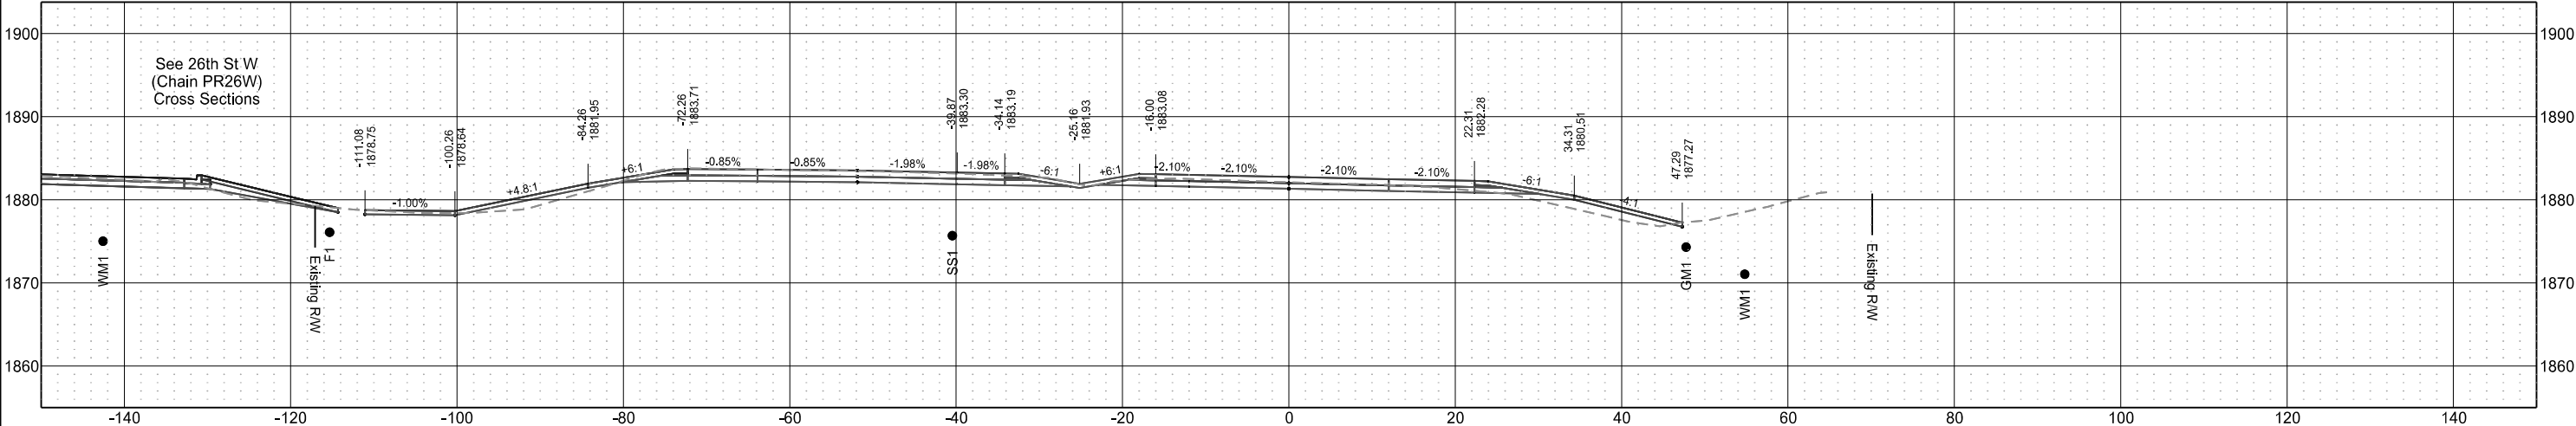

US Highway 2
(Chain PR2EB)

STATE

PROJECT NO.

SECTION NO.

SHEET NO.


ND

NHU-SU-CPU-7-002(178)019


200

3


Sta 616+25.00

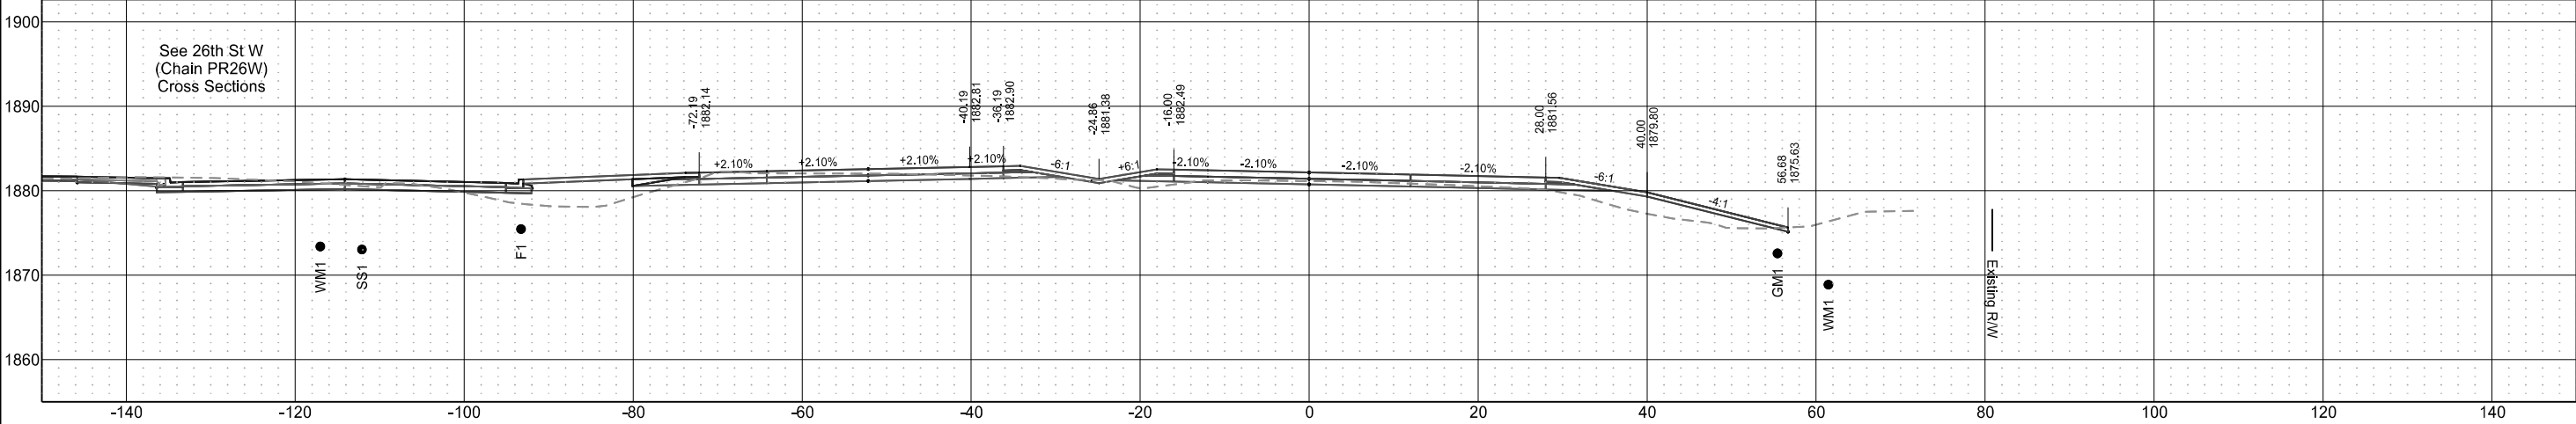


Sta 616+00.00

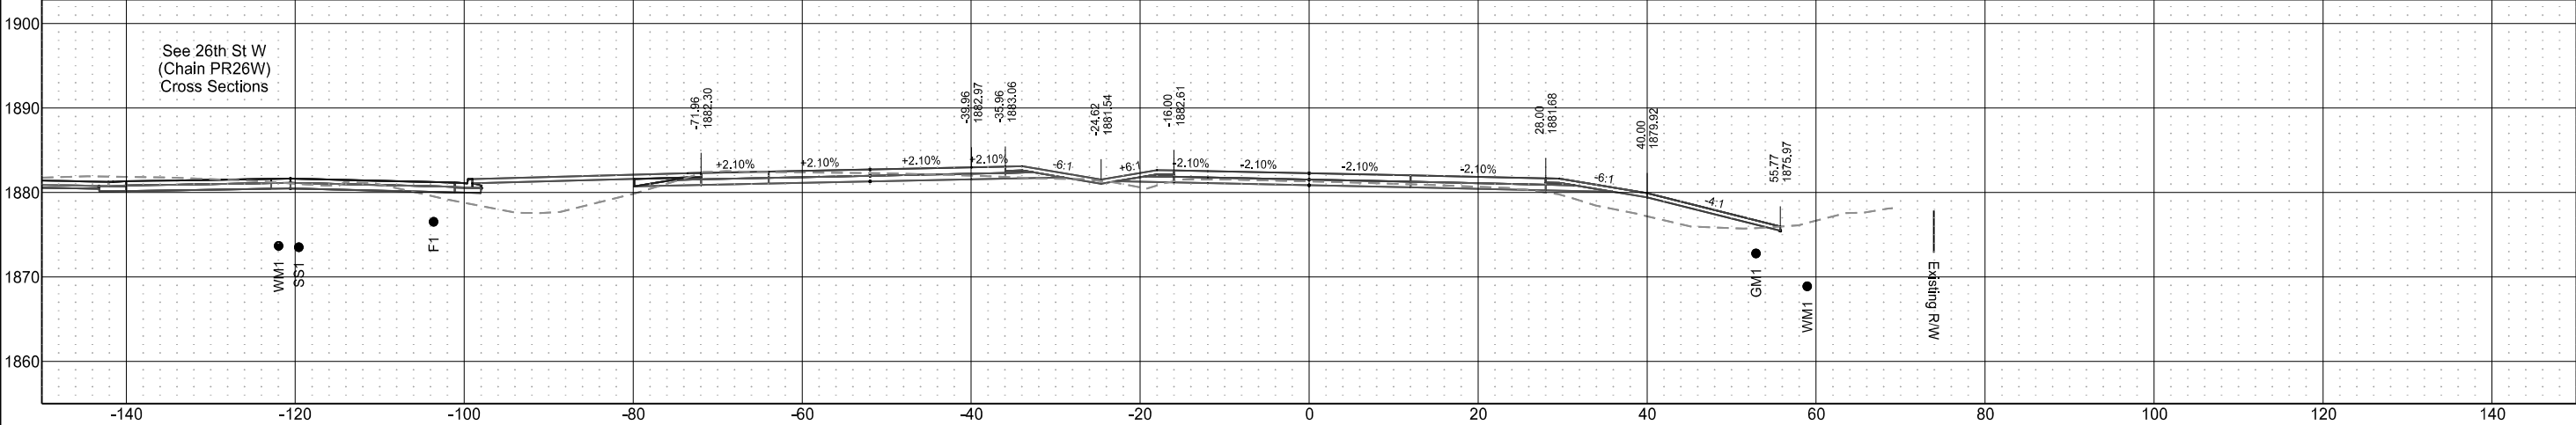

Sta 615+75.00

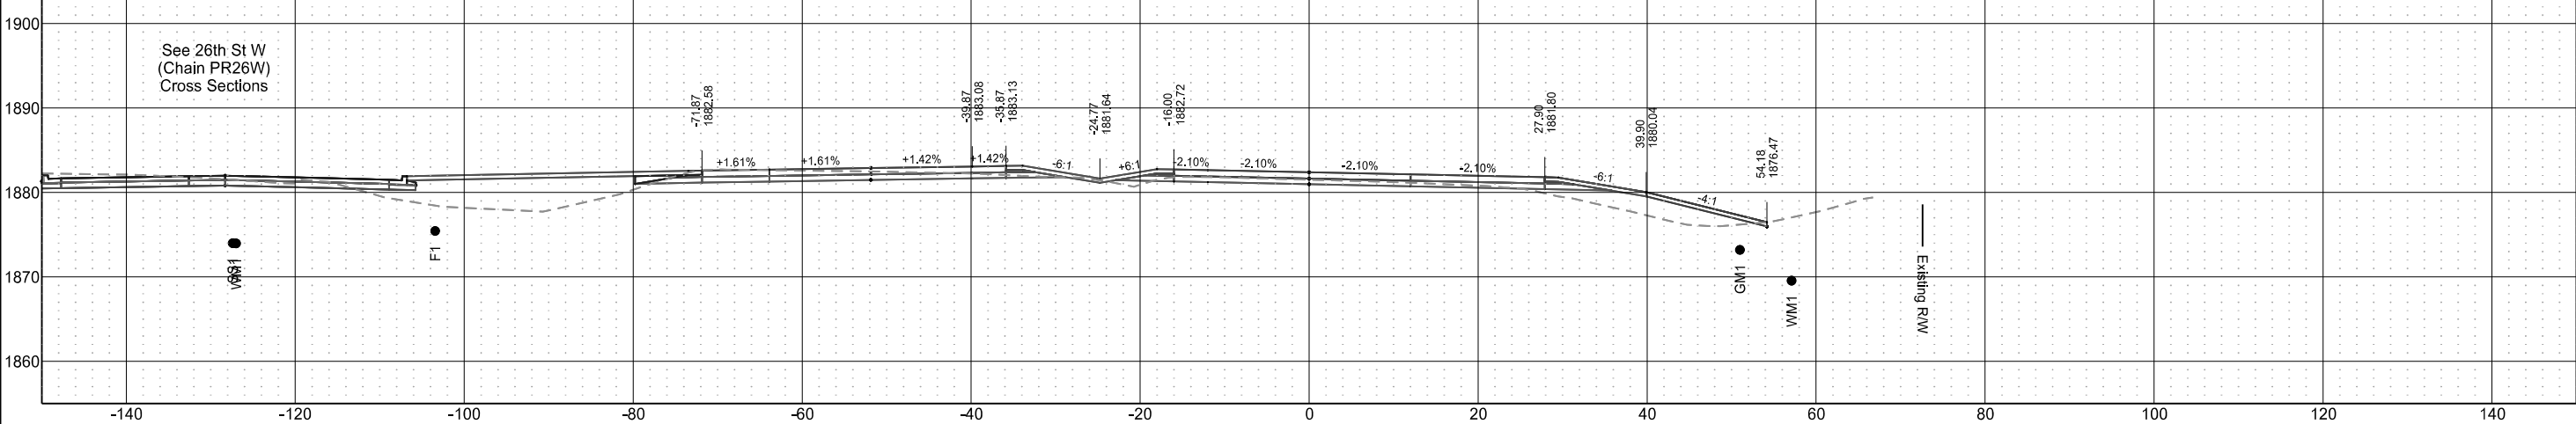


	STATE	PROJECT NO.	SECTION NO.	SHEET NO.
	ND	NHU-SU-CPU-7-002(178)019	200	4

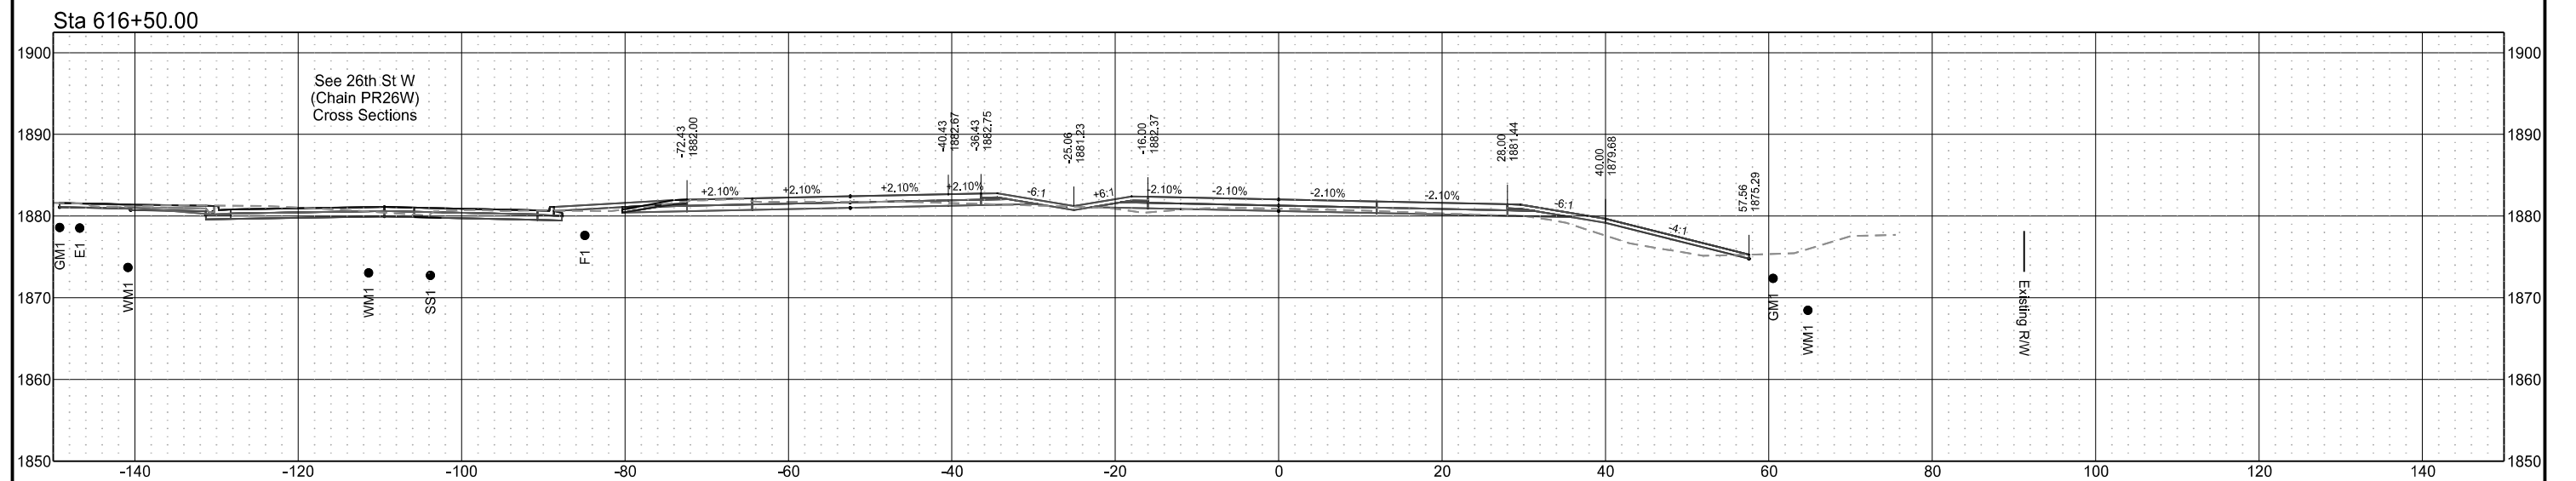


US Highway 2
(Chain PR2EB)

	STATE	PROJECT NO.	SECTION NO.	SHEET NO.
	ND	NHU-SU-CPU-7-002(178)019	200	5

Sta 617+25.00

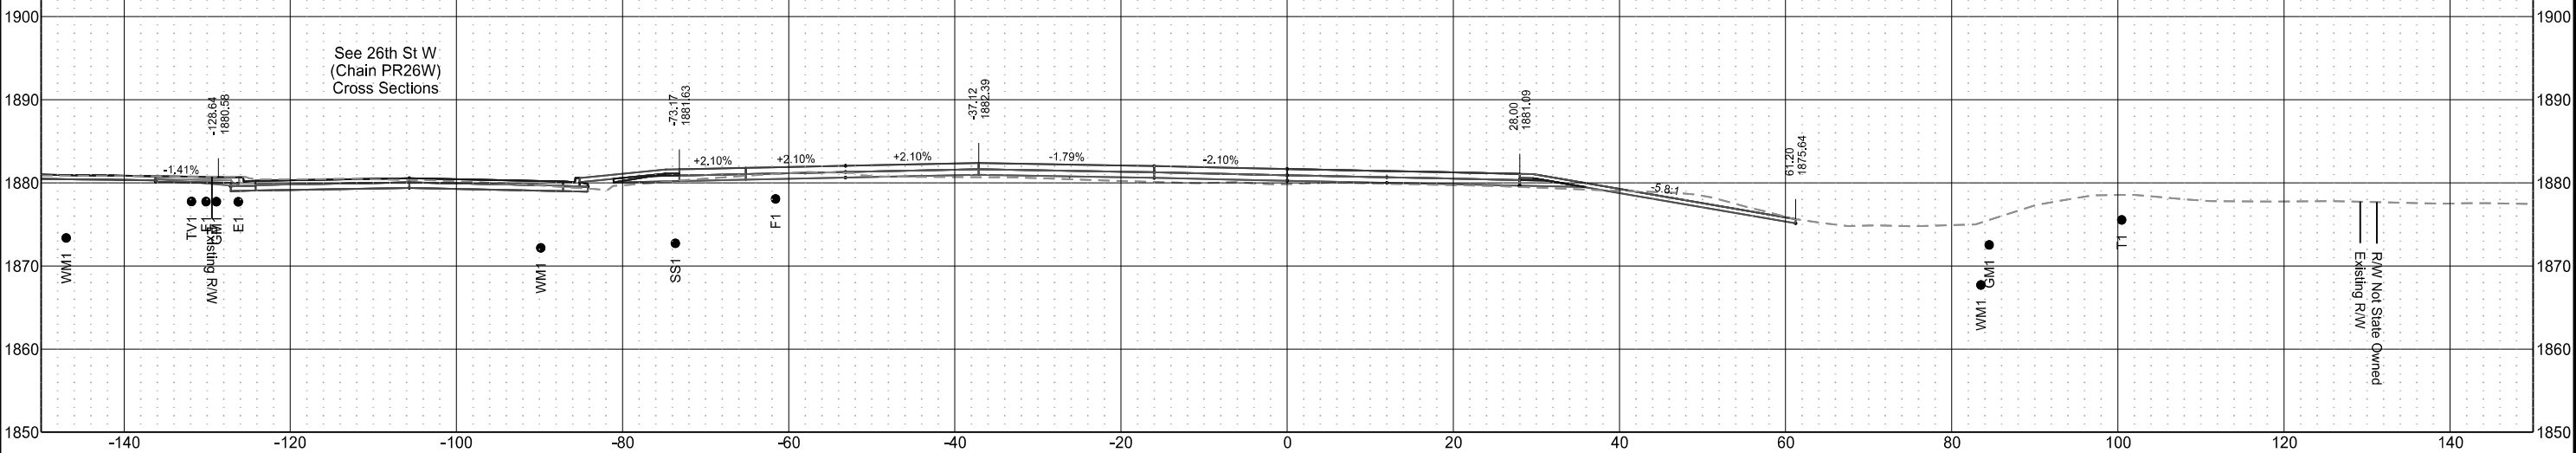


Sta 617+00.00

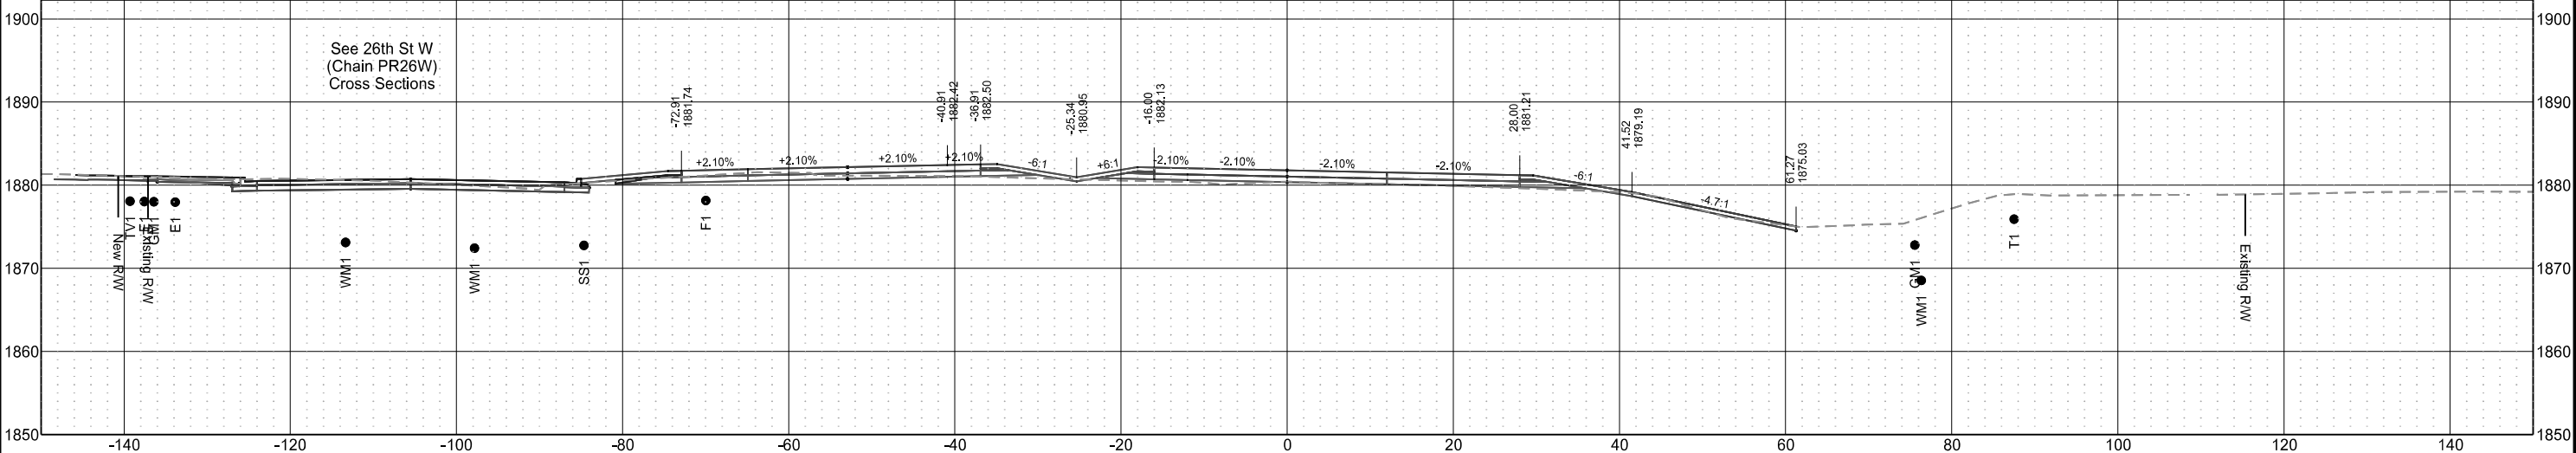


US Highway 2
(Chain PR2EB)

	STATE	PROJECT NO.	SECTION NO.	SHEET NO.
	ND	NHU-SU-CPU-7-002(178)019	200	6


Sta 618+00.00

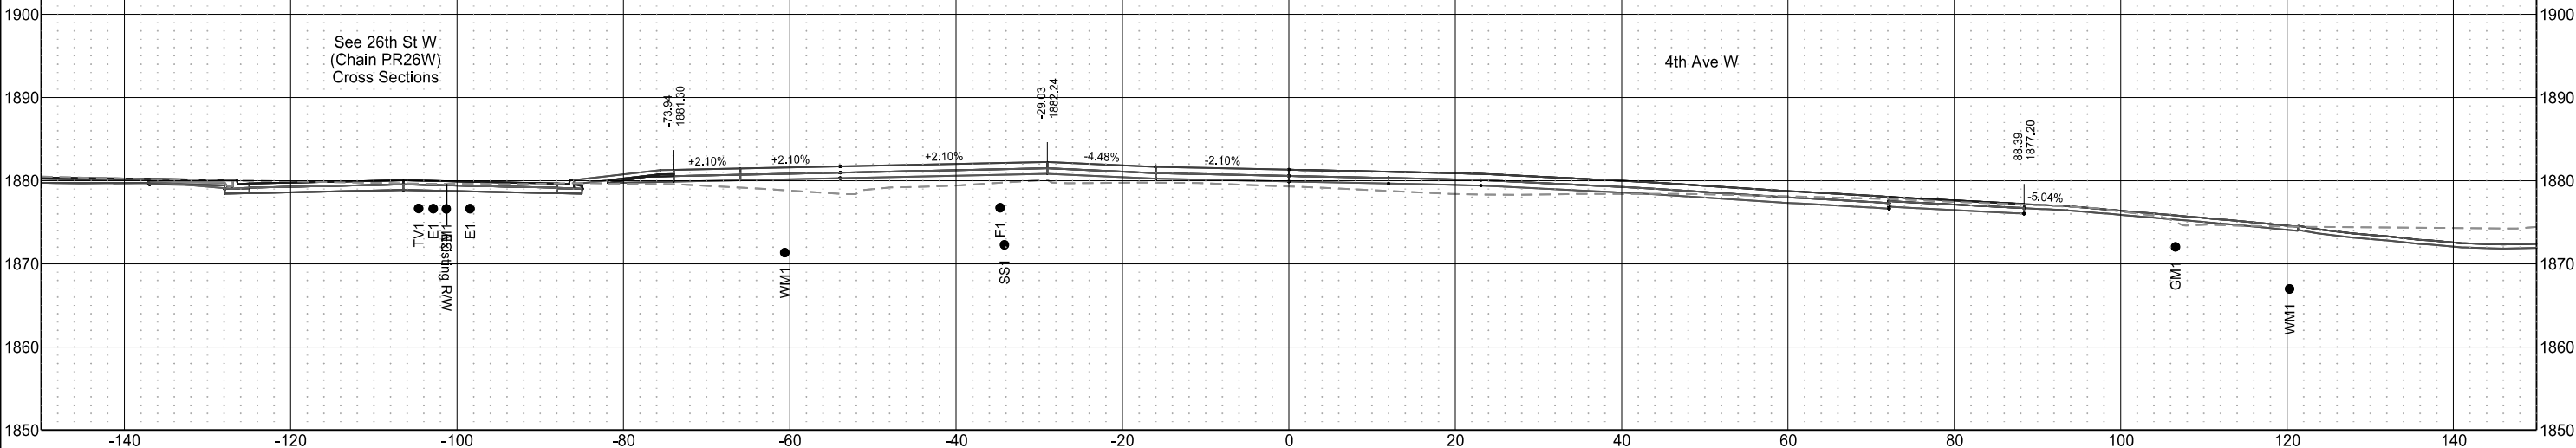

Sta 617+75.00

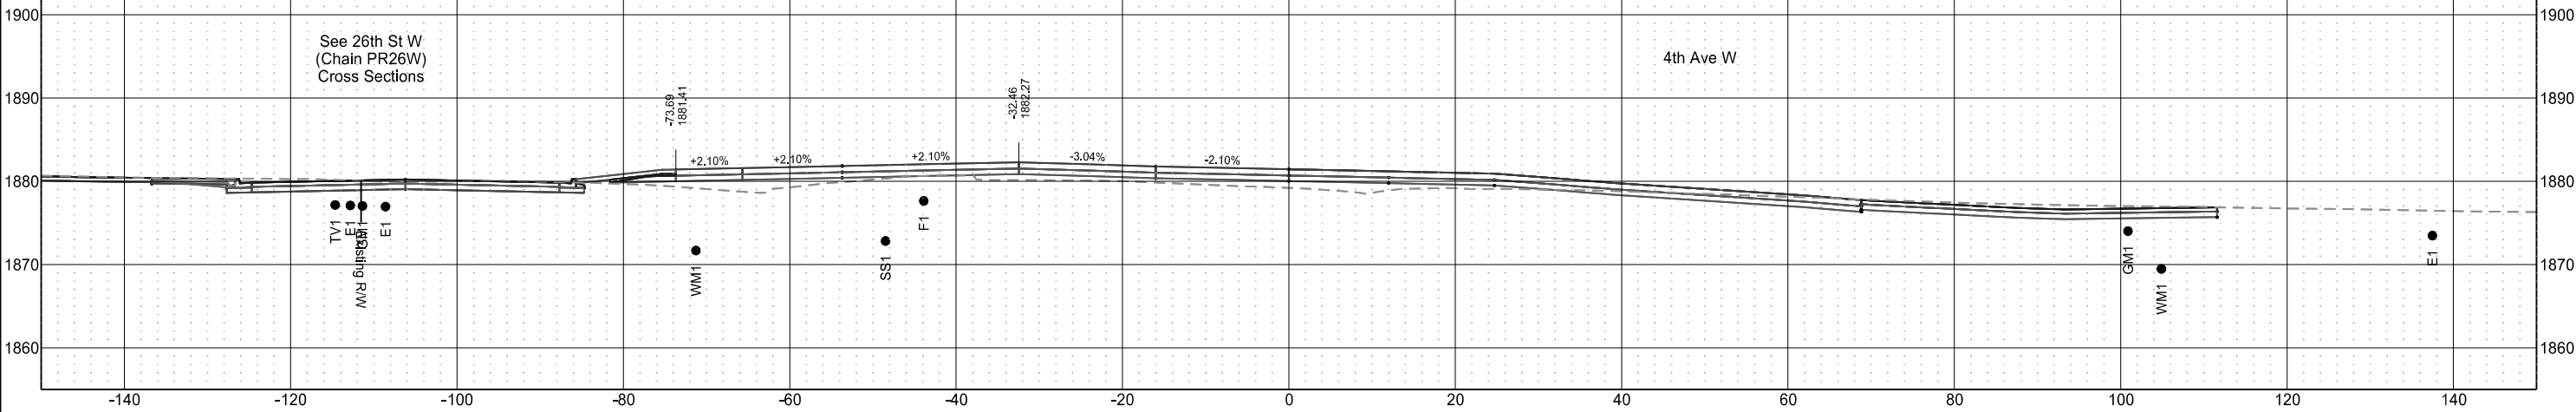


Sta 617+50.00

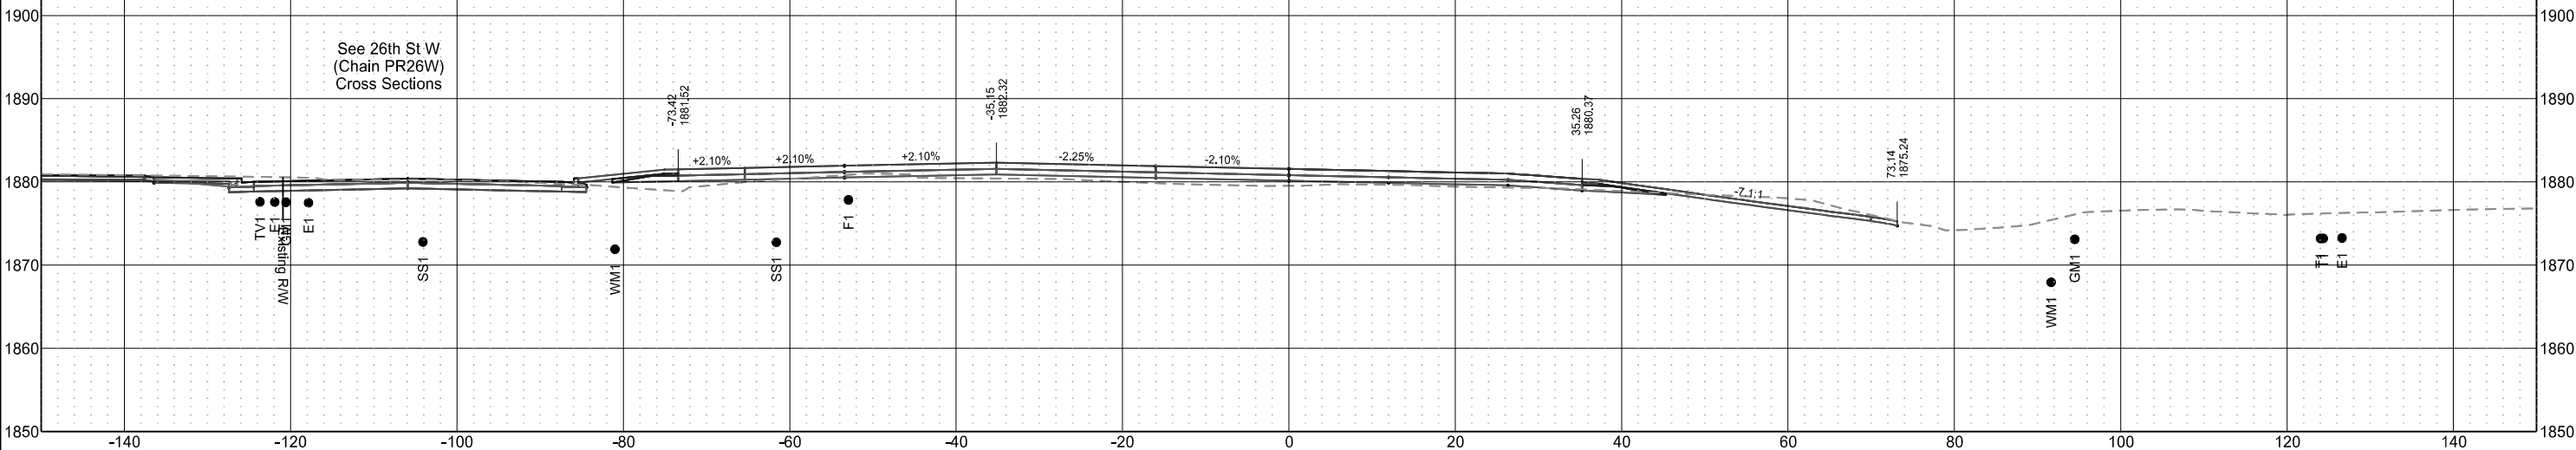


US Highway 2
(Chain PR2EB)

	STATE	PROJECT NO.	SECTION NO.	SHEET NO.
	ND	NHU-SU-CPU-7-002(178)019	200	7

Sta 618+50.00

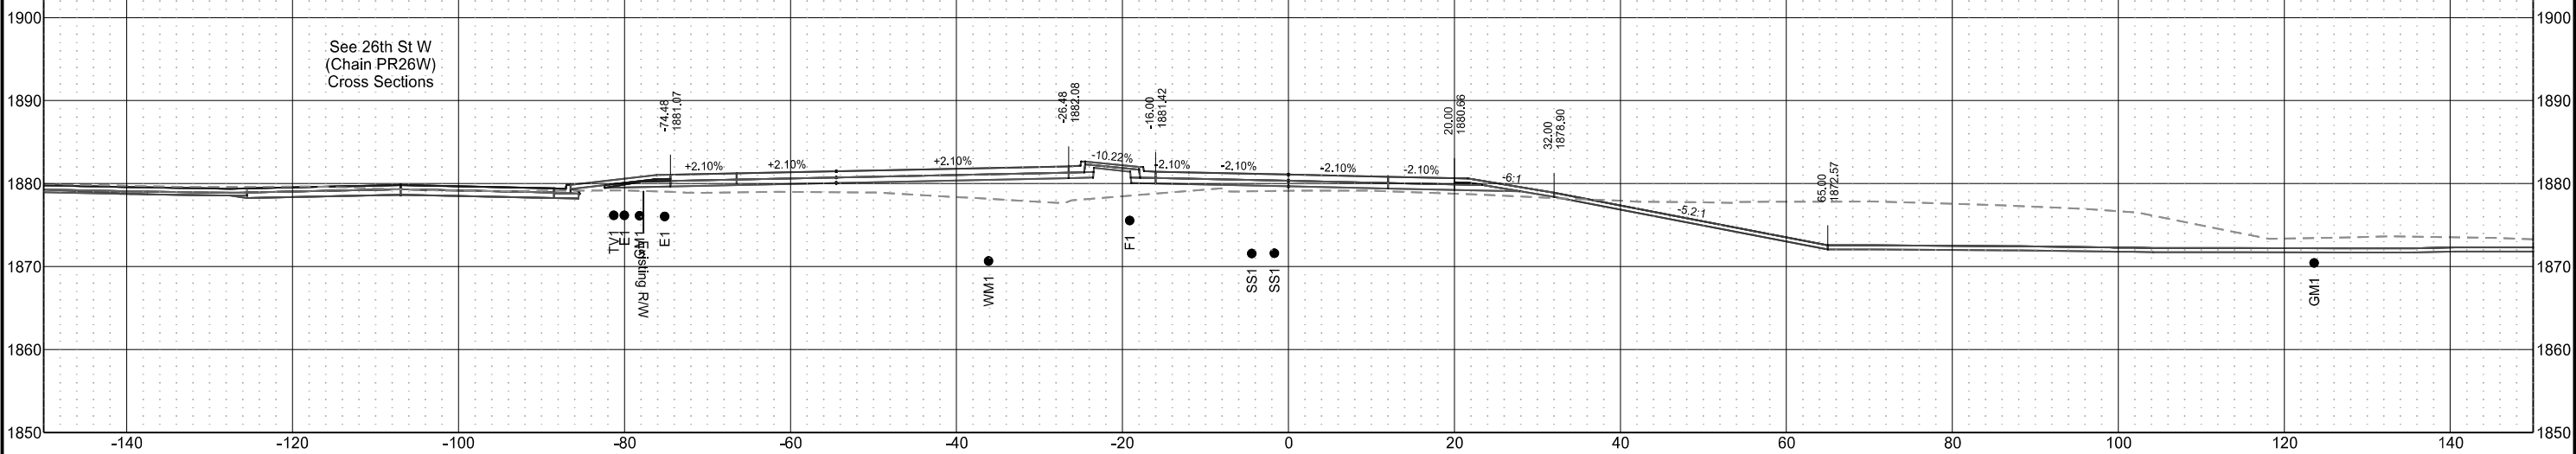


Sta 618+25.00

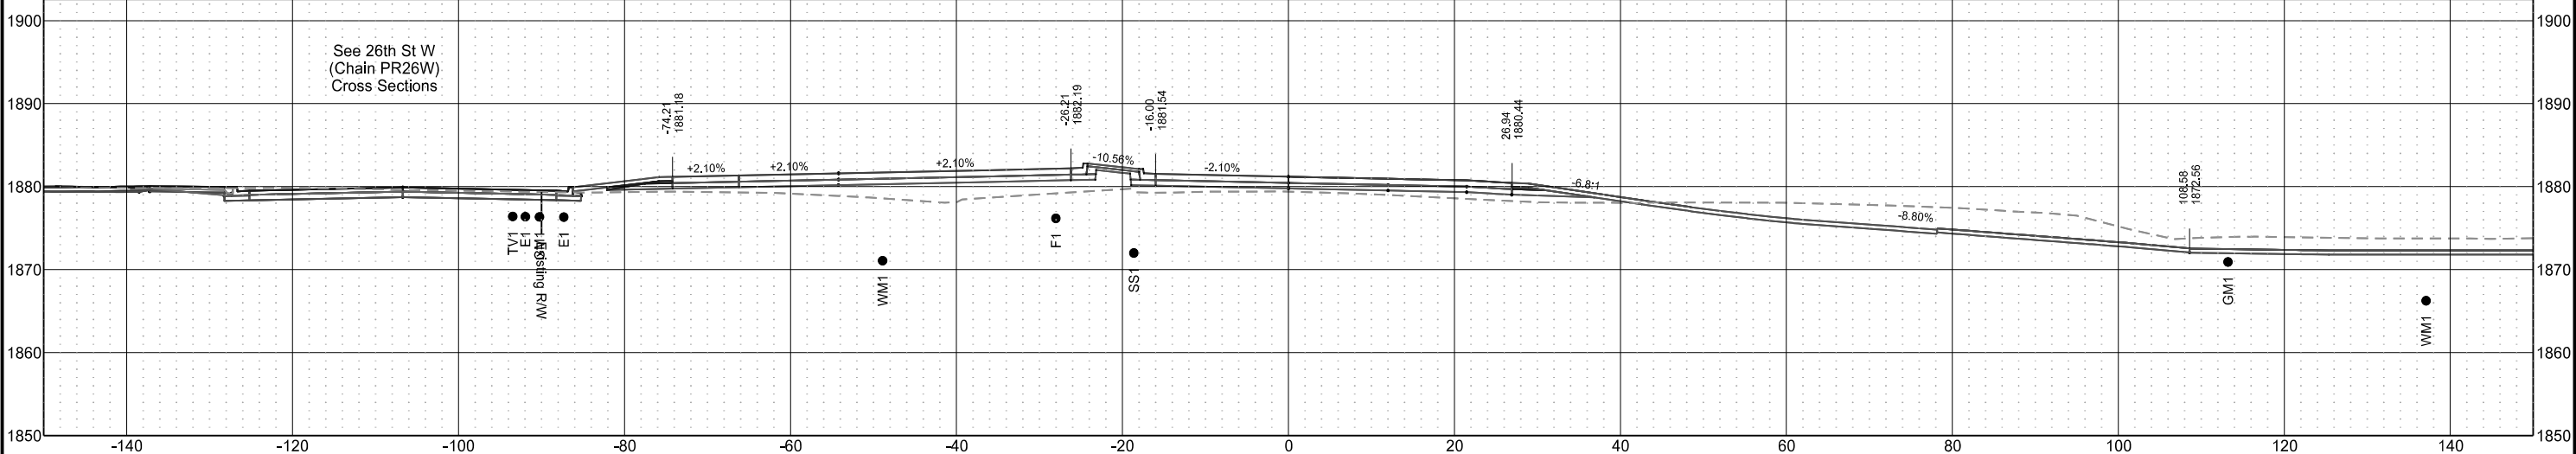


US Highway 2
(Chain PR2EB)

	STATE	PROJECT NO.	SECTION NO.	SHEET NO.
	ND	NHU-SU-CPU-7-002(178)019	200	8

Sta 619+00.00

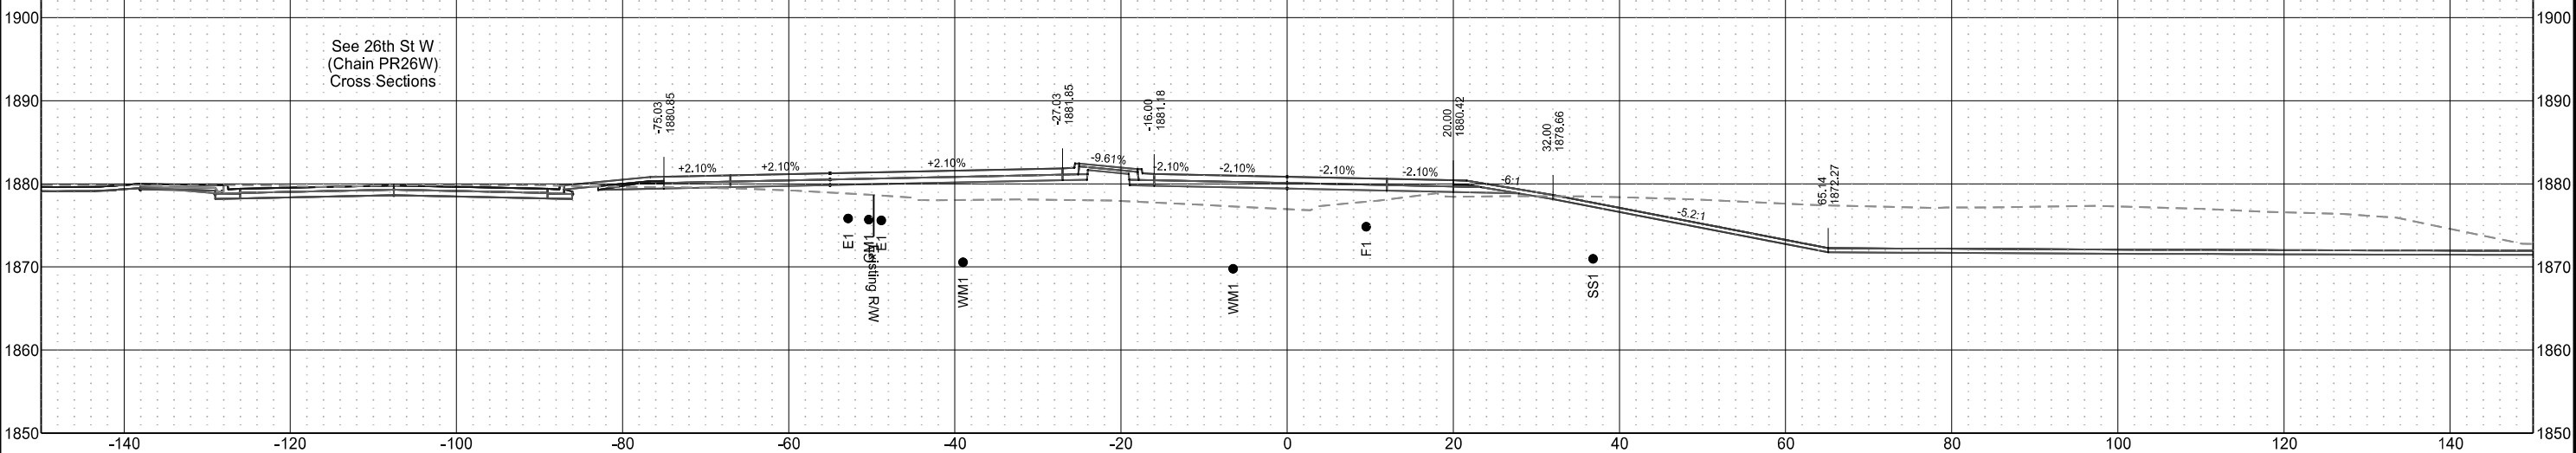


Sta 618+75.00

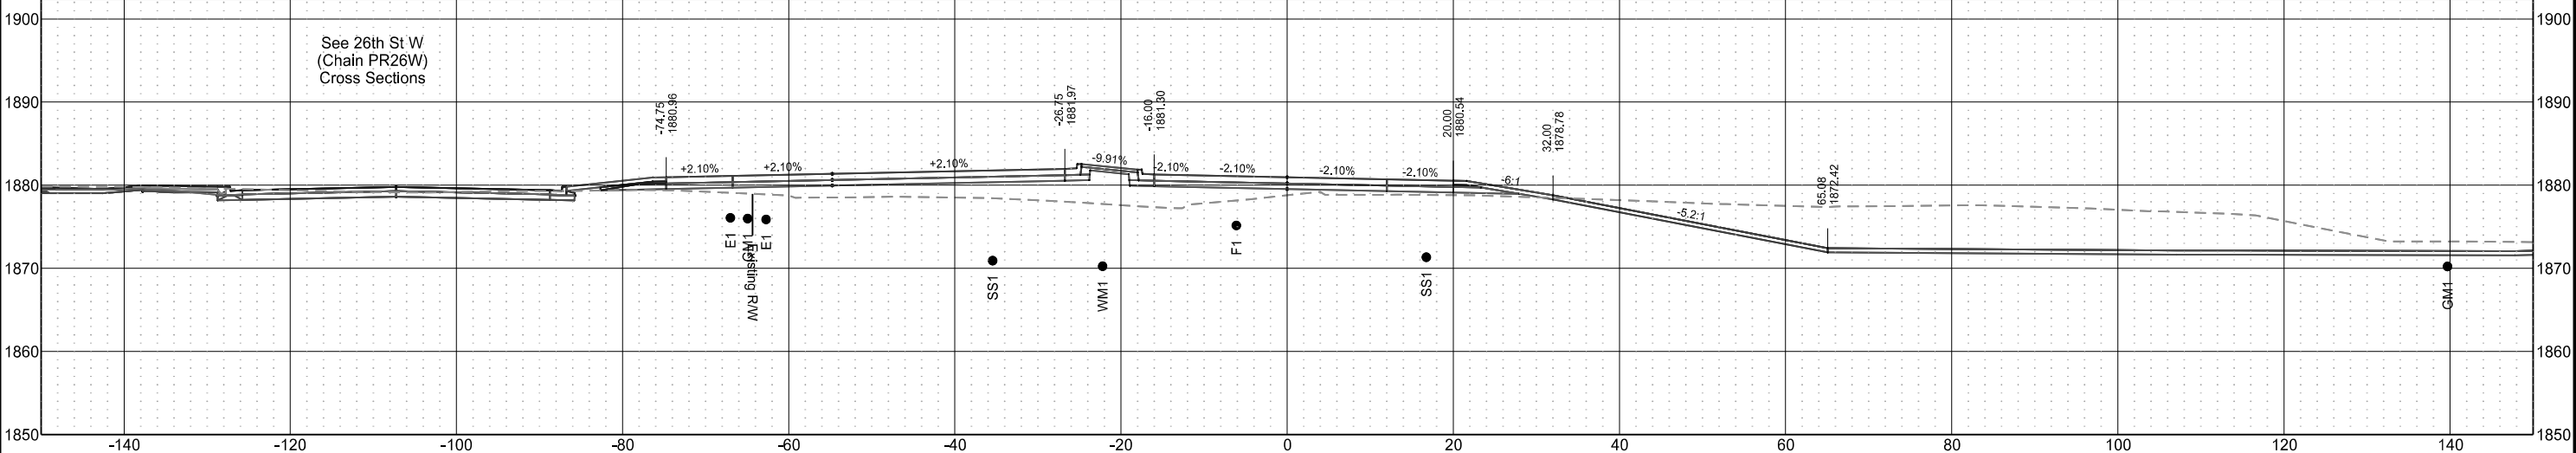


US Highway 2
(Chain PR2EB)

	STATE	PROJECT NO.	SECTION NO.	SHEET NO.
	ND	NHU-SU-CPU-7-002(178)019	200	9


Sta 619+50.00

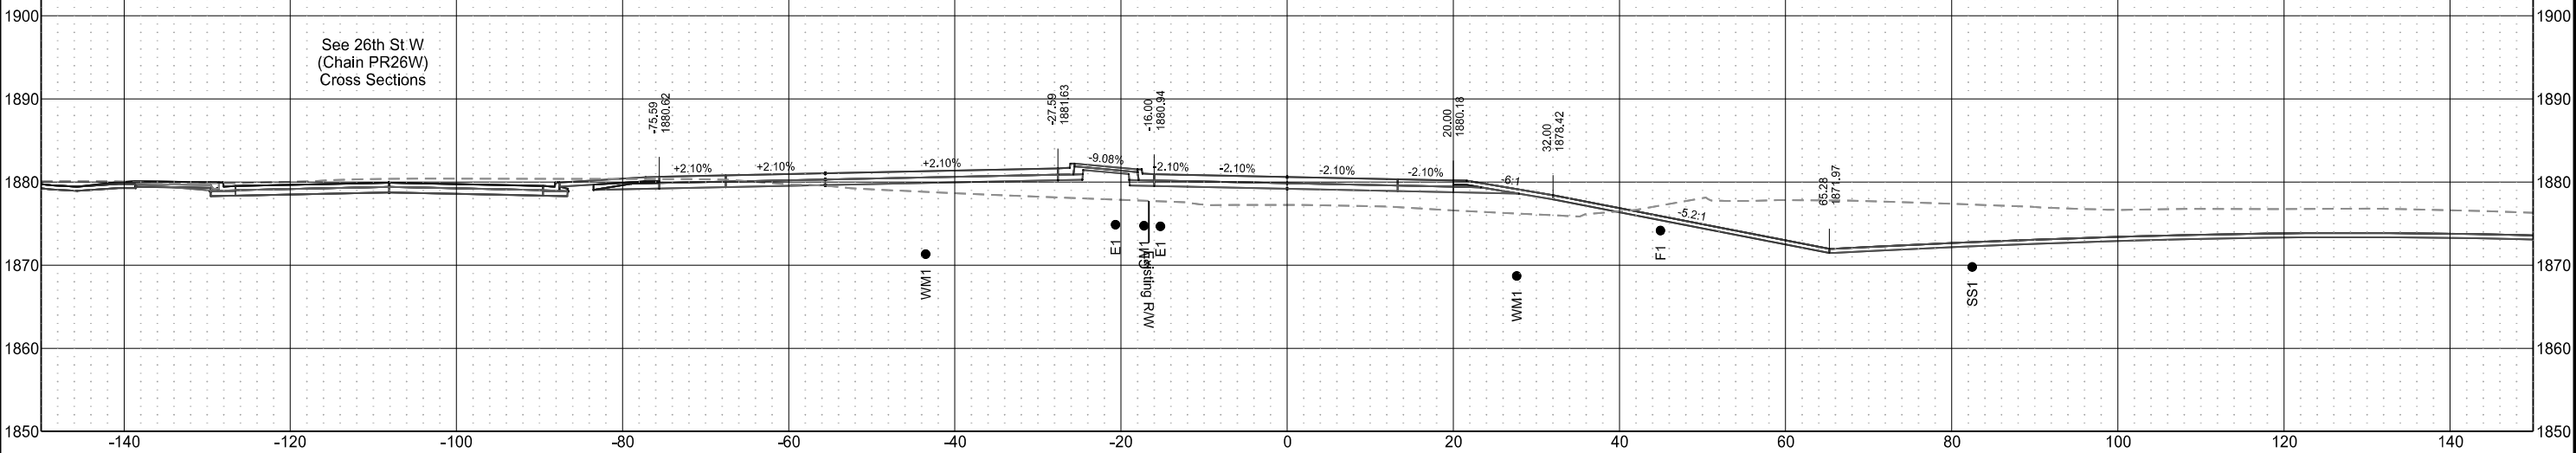

Sta 619+25.00

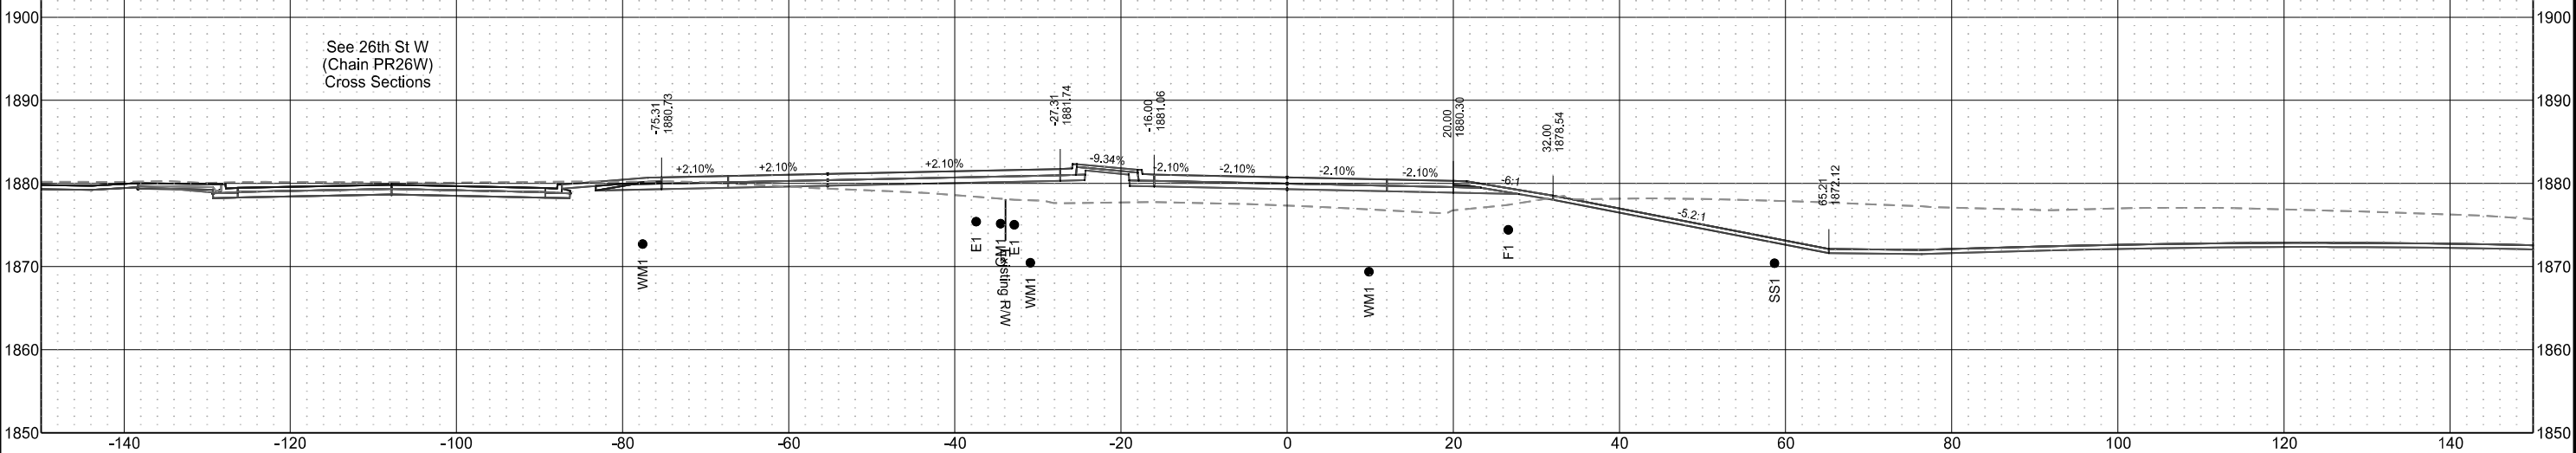


	STATE	PROJECT NO.	SECTION NO.	SHEET NO.
	ND	NHU-SU-CPU-7-002(178)019	200	10

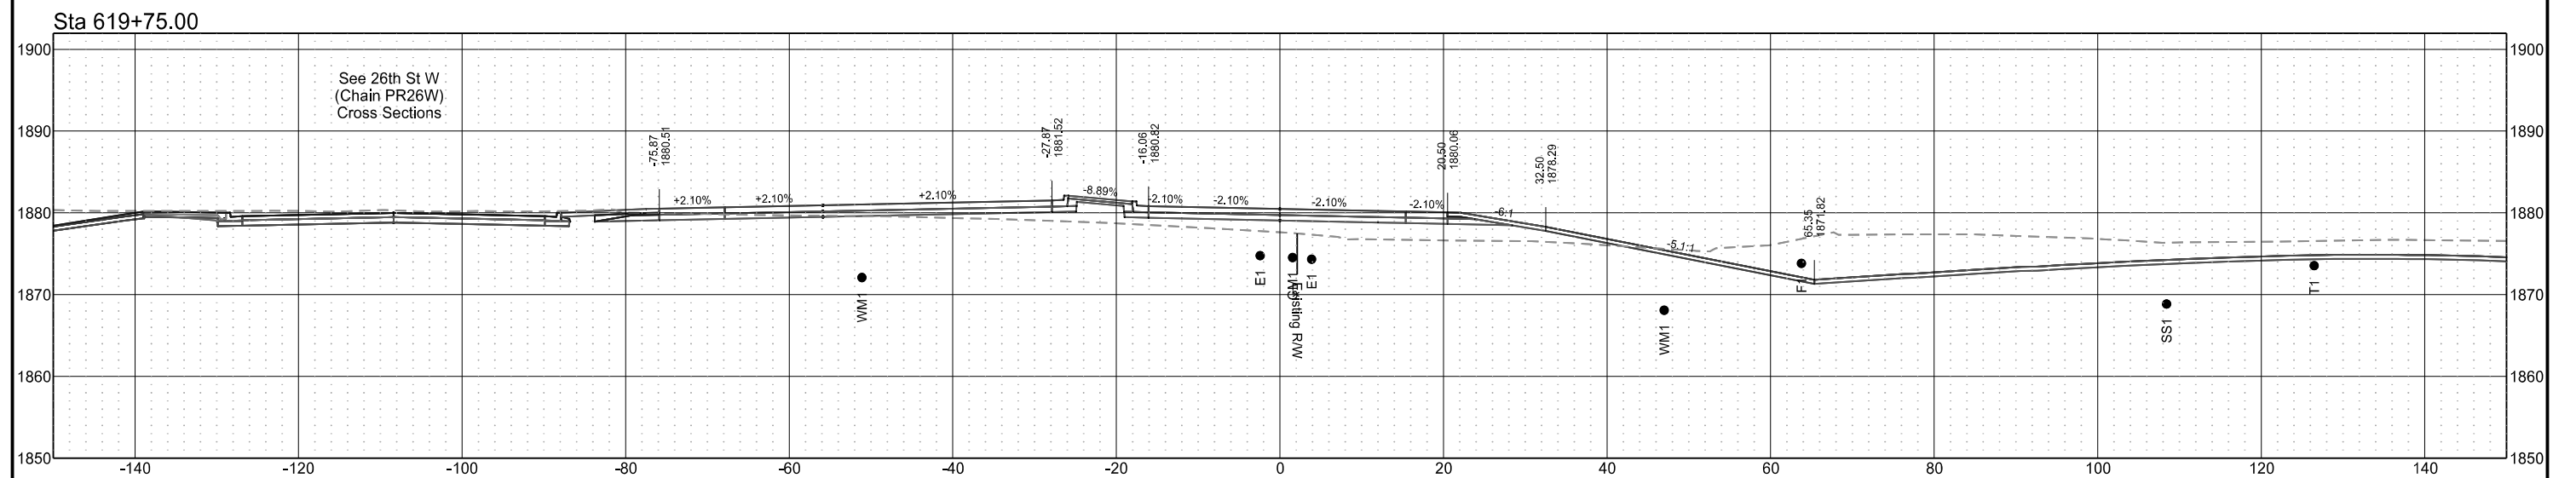


US Highway 2
(Chain PR2EB)

STATE	PROJECT NO.	SECTION NO.	SHEET NO.
ND	NHU-SU-CPU-7-002(178)019	200	11


Sta 620+75.00

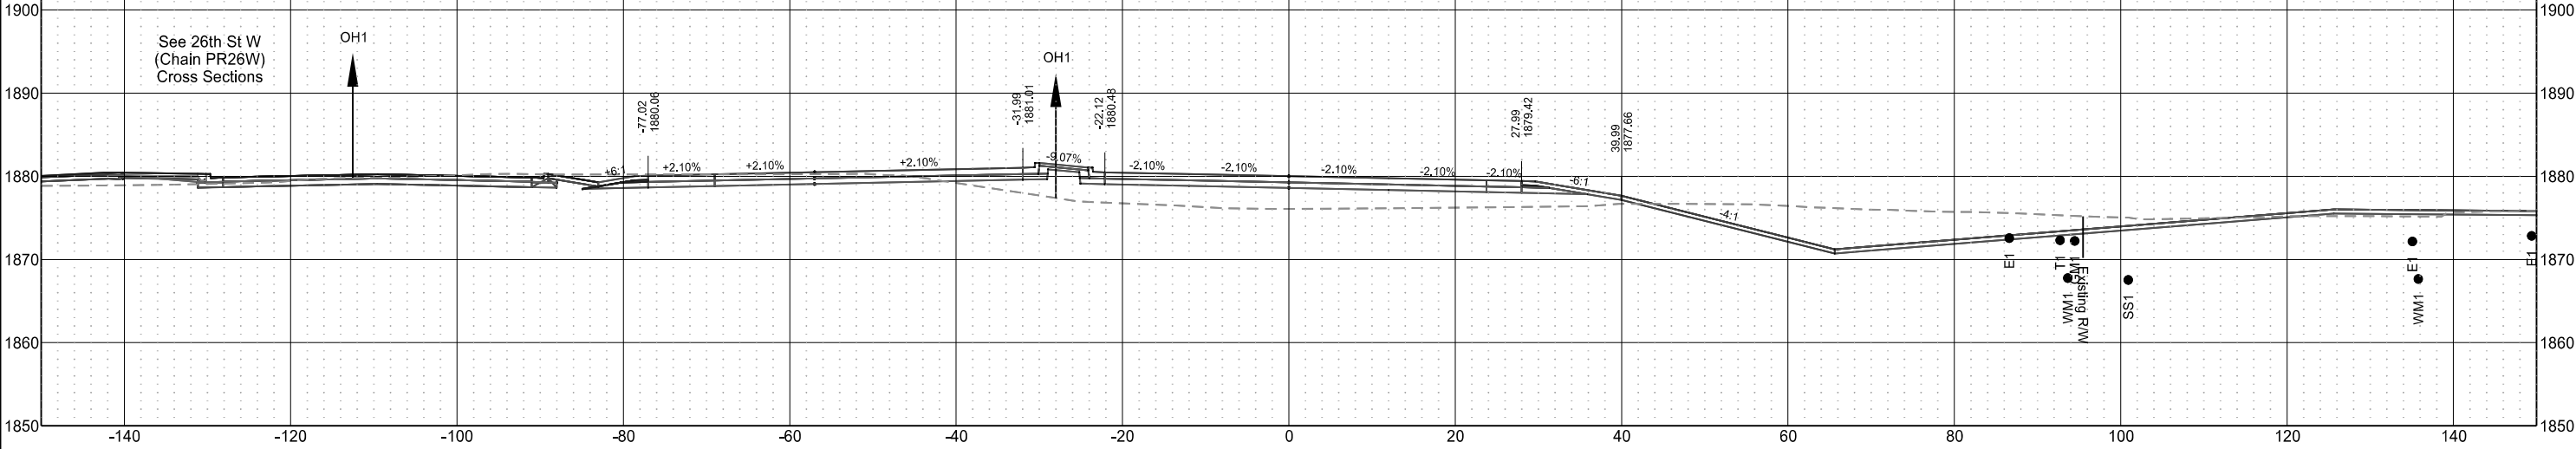

Sta 620+50.00

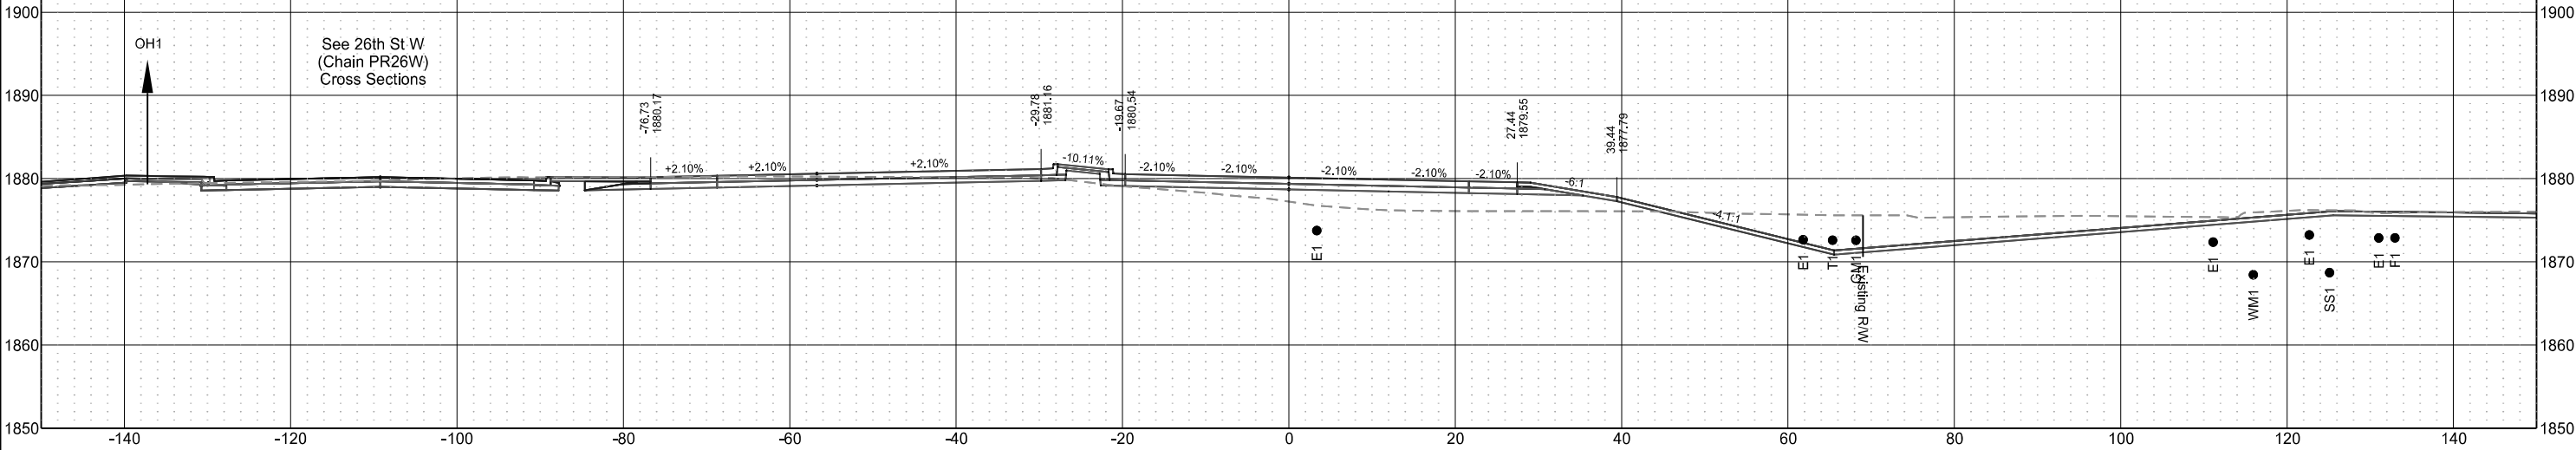

Sta 620+25.00

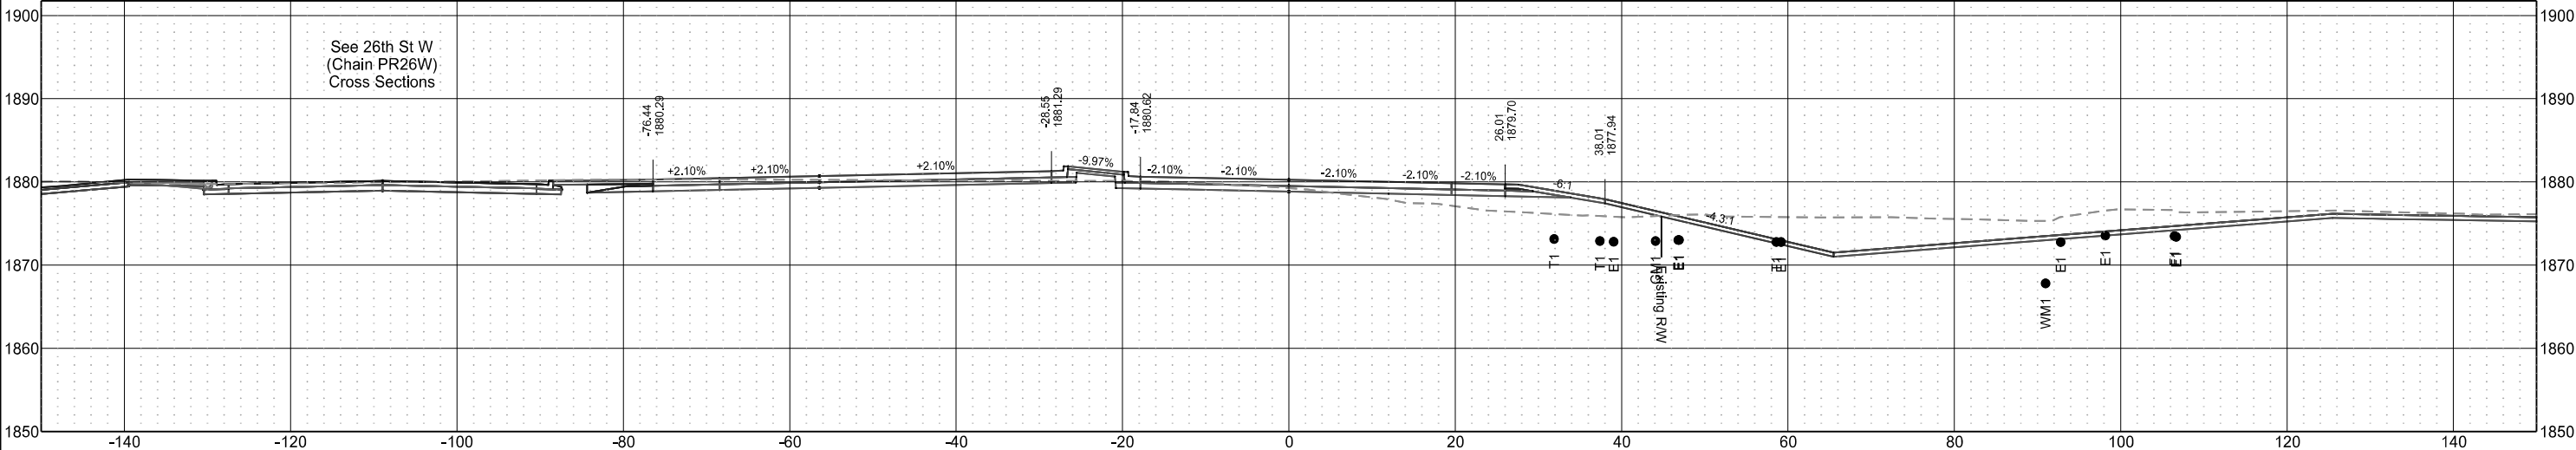

US Highway 2
(Chain PR2EB)

STATE

PROJECT NO.

SECTION NO.

SHEET NO.


ND

NHU-SU-CPU-7-002(178)019

200

12

Sta 621+50.00

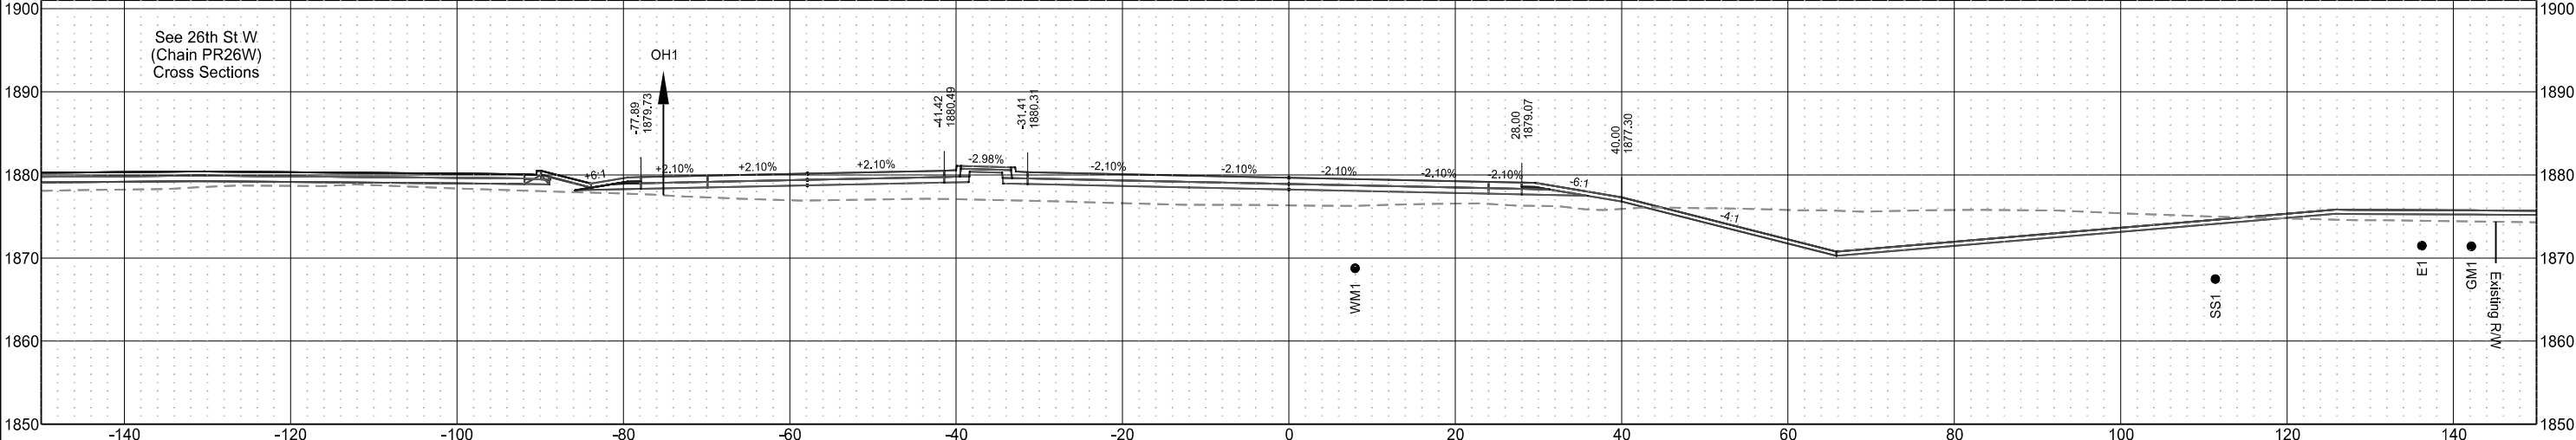


Sta 621+25.00



Sta 621+00.00





	STATE	PROJECT NO.	SECTION NO.	SHEET NO.
	ND	NHU-SU-CPU-7-002(178)019	200	13

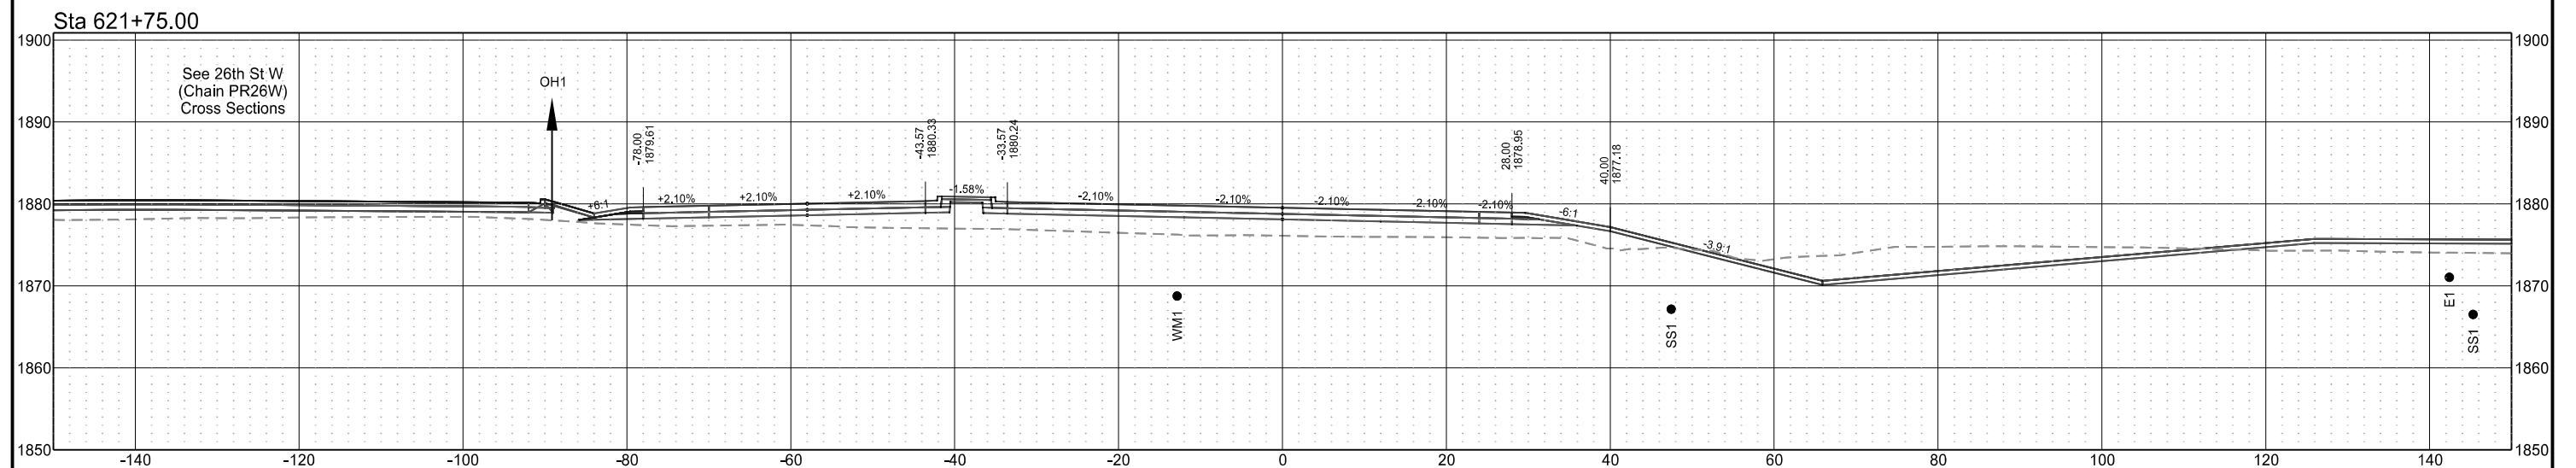


US Highway 2
(Chain PR2EB)

	STATE	PROJECT NO.	SECTION NO.	SHEET NO.
	ND	NHU-SU-CPU-7-002(178)019	200	14

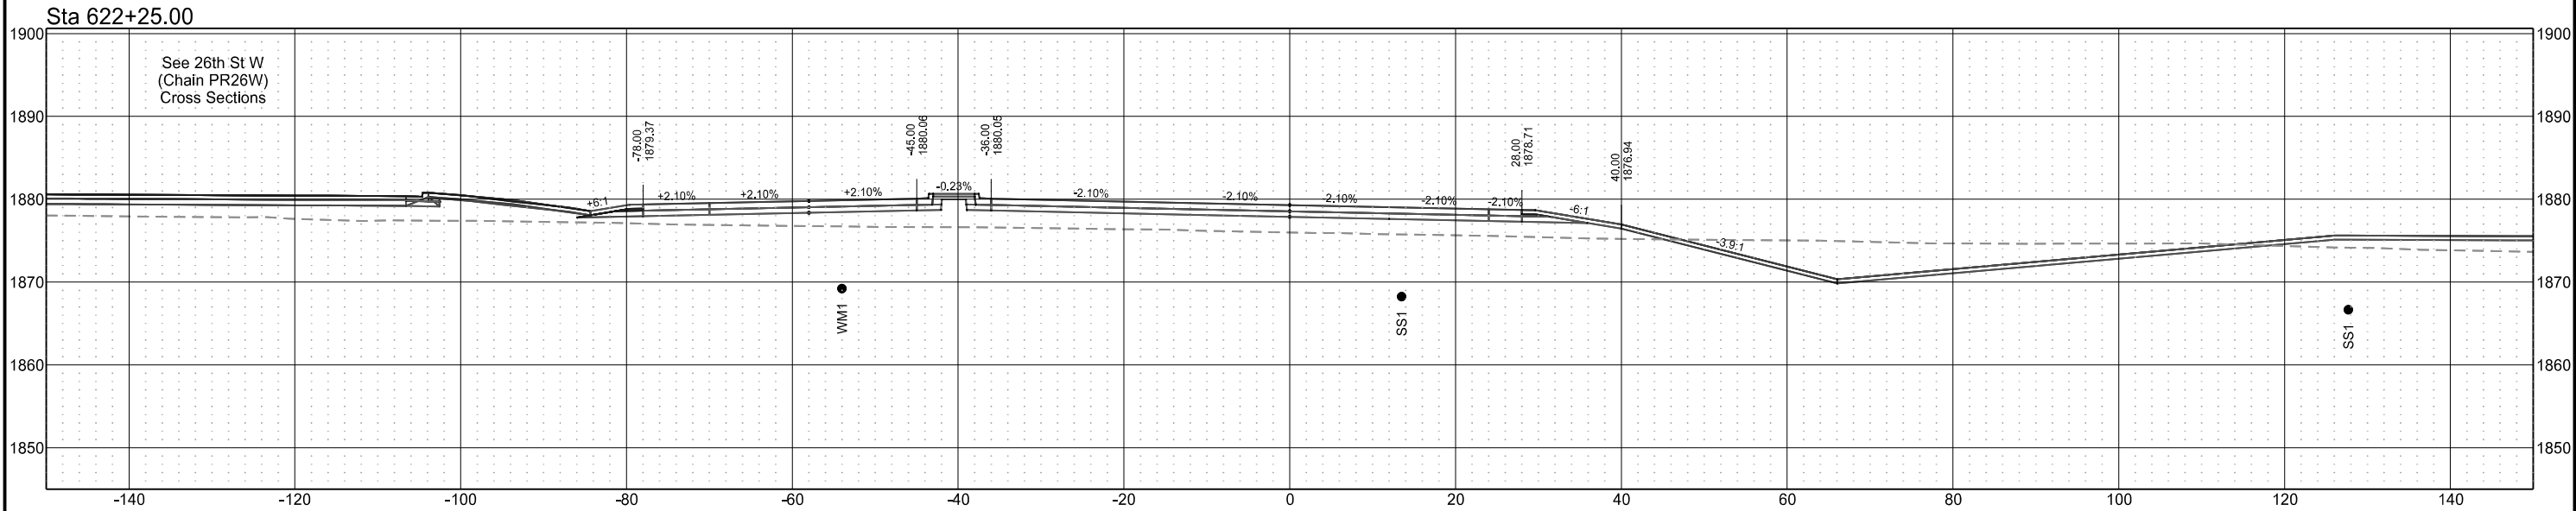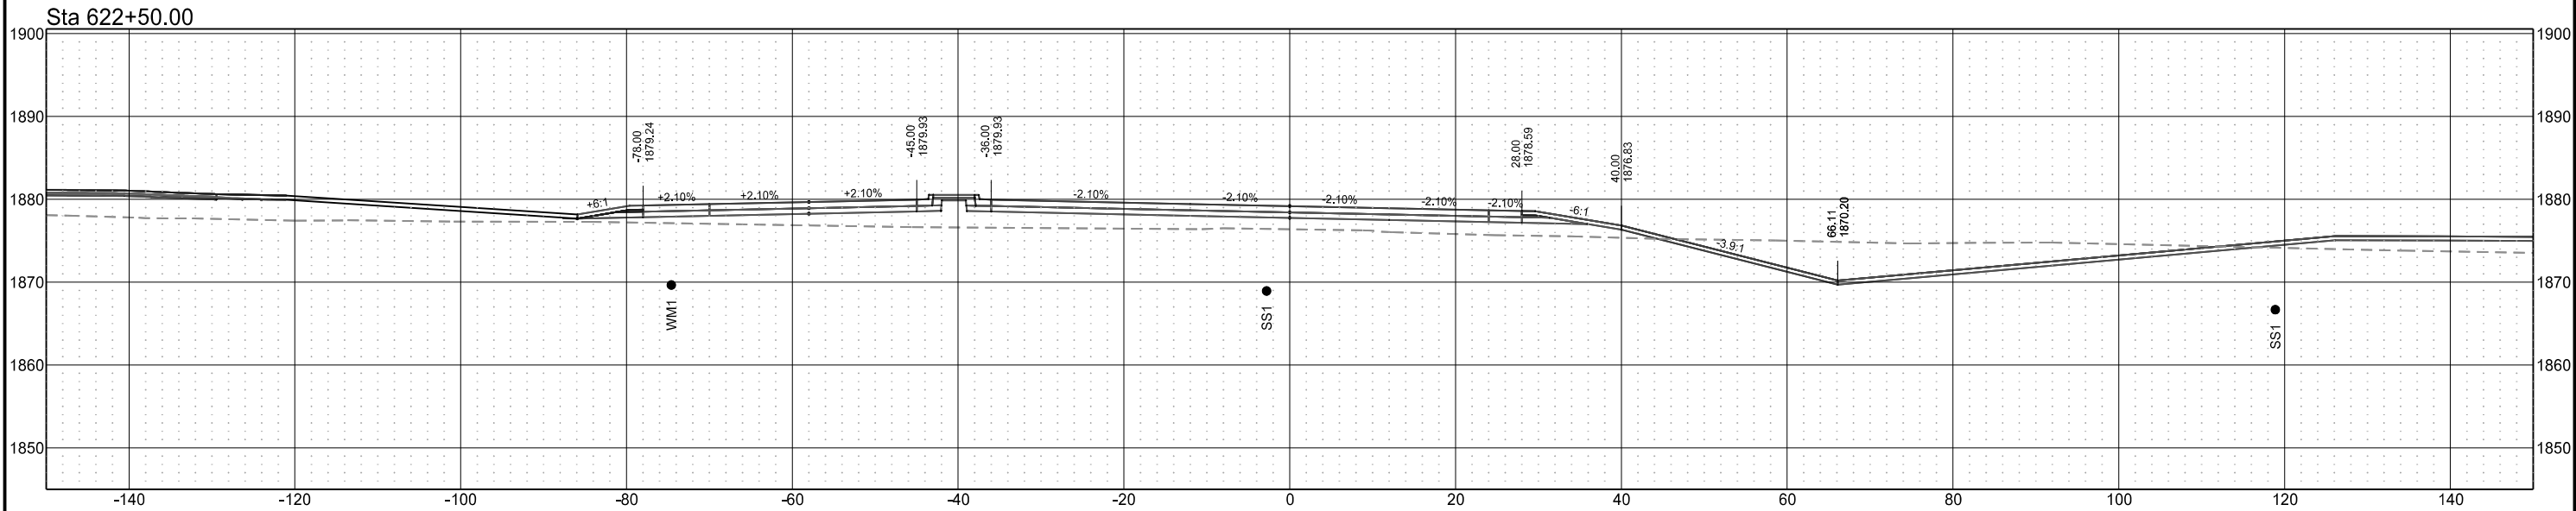


US Highway 2
(Chain PR2EB)

	STATE	PROJECT NO.	SECTION NO.	SHEET NO.
	ND	NHU-SU-CPU-7-002(178)019	200	15

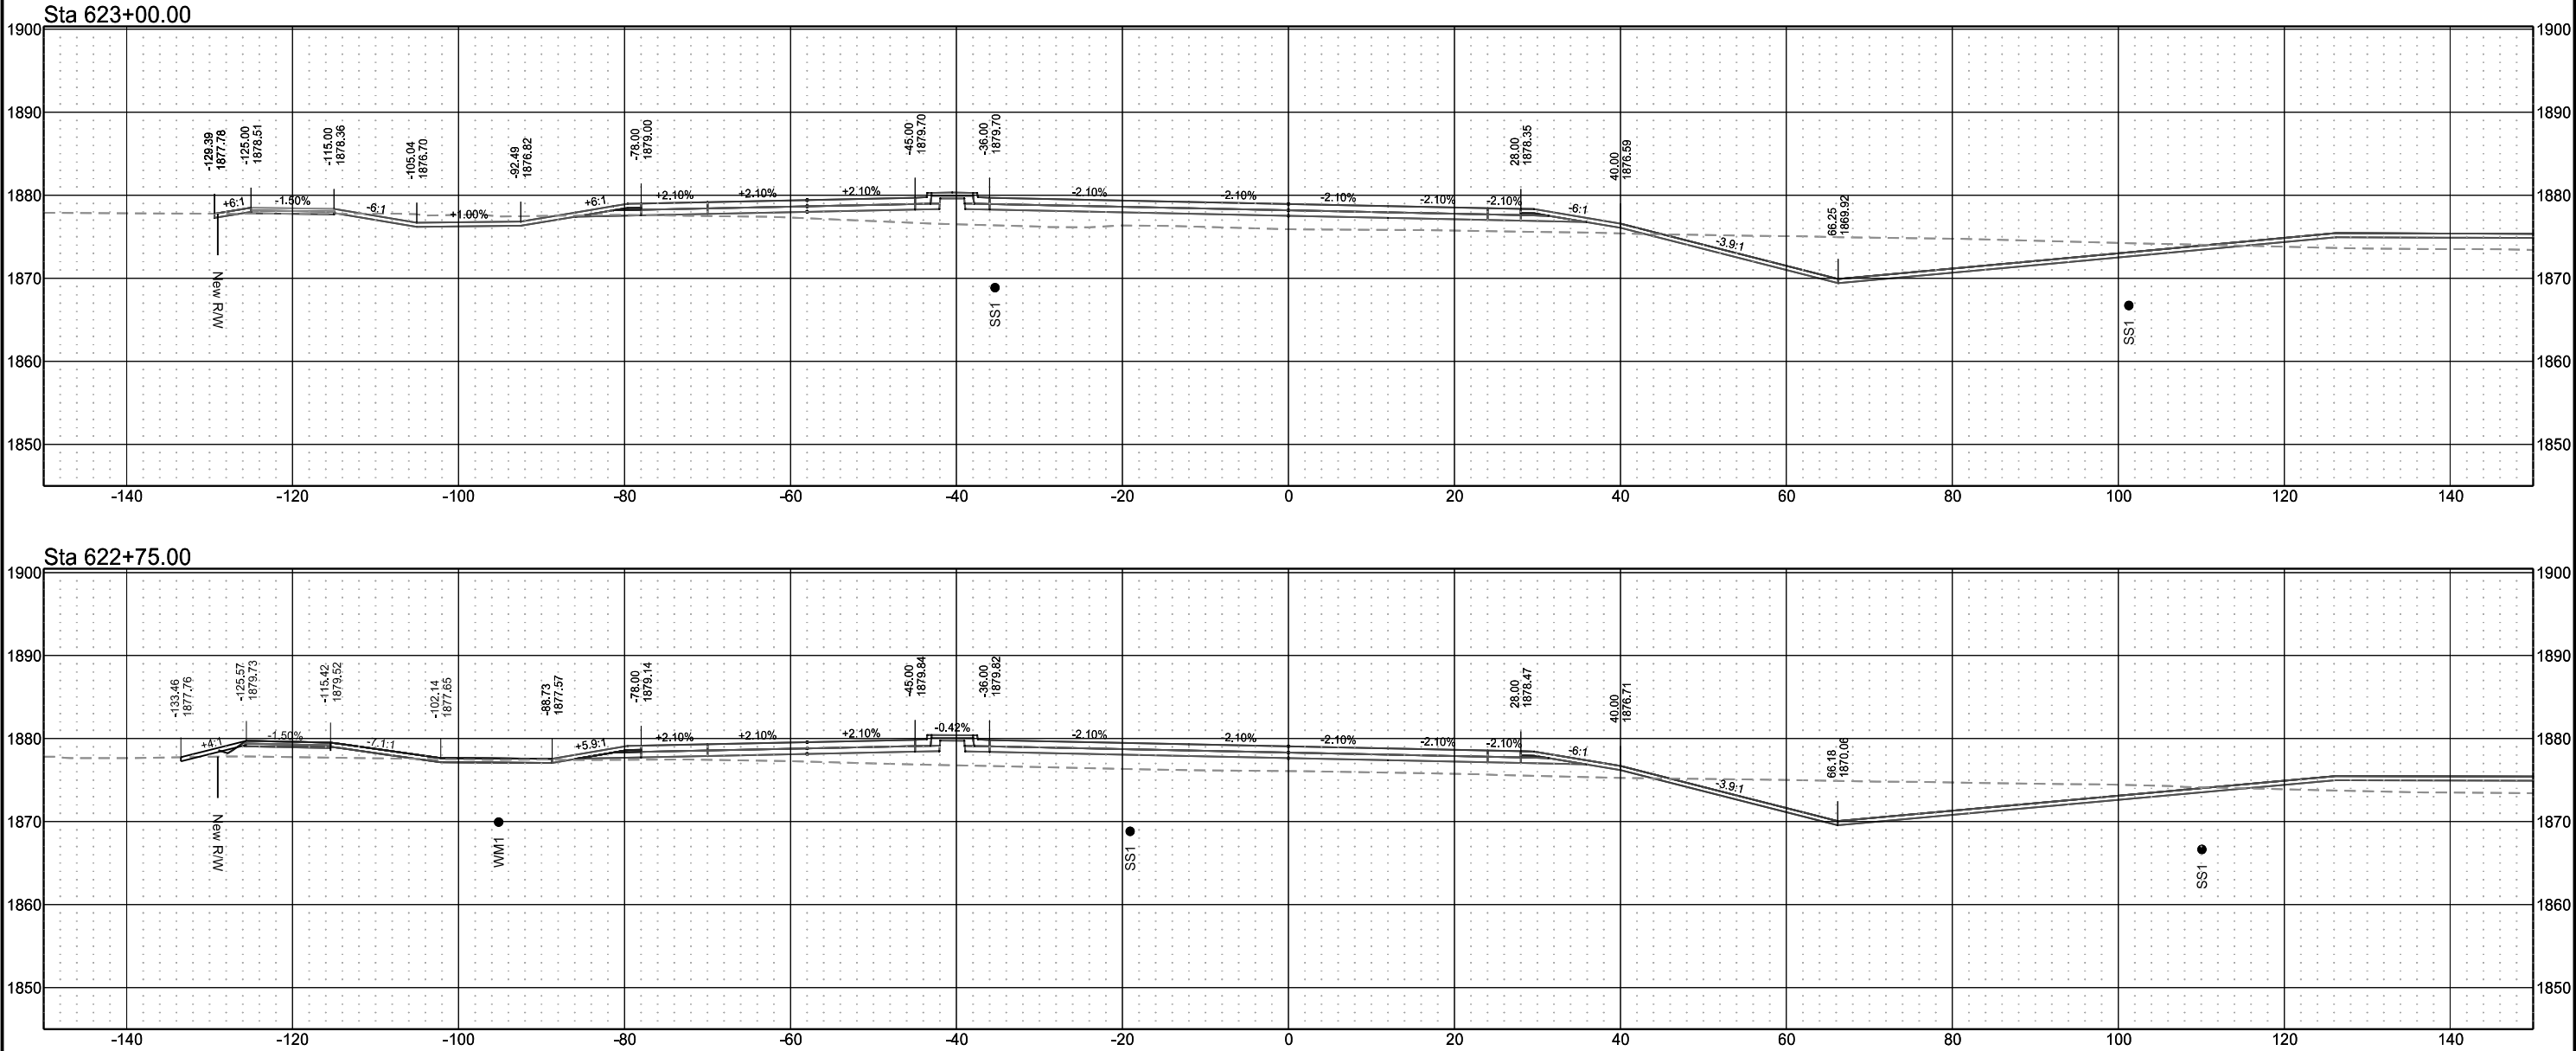

US Highway 2
(Chain PR2EB)


	STATE	PROJECT NO.	SECTION NO.	SHEET NO.
	ND	NHU-SU-CPU-7-002(178)019	200	16

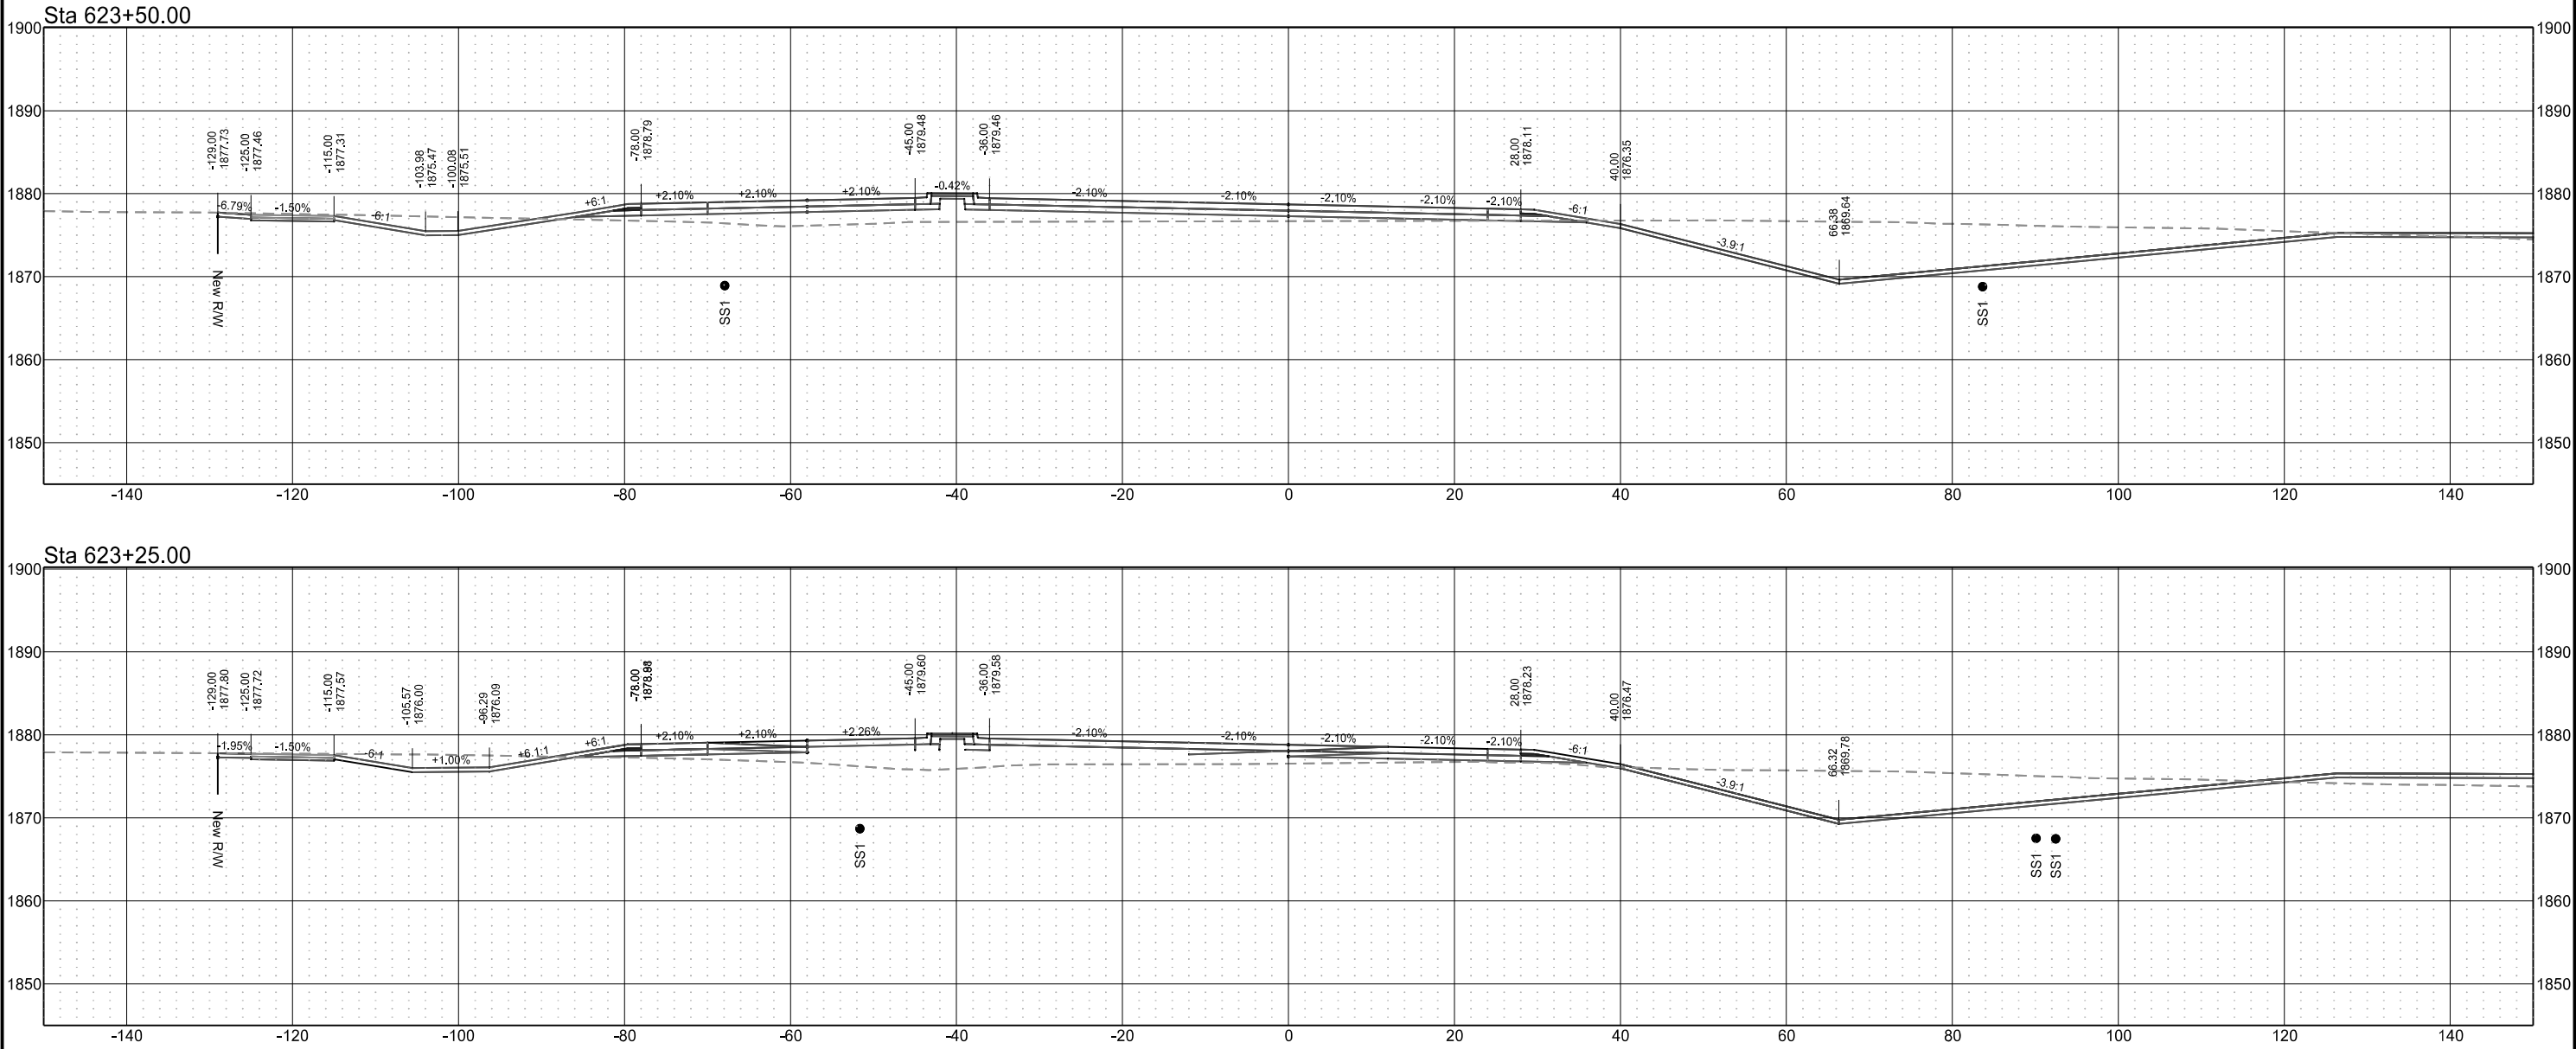


US Highway 2
(Chain PR2EB)

	STATE	PROJECT NO.	SECTION NO.	SHEET NO.
	ND	NHU-SU-CPU-7-002(178)019	200	17

Sta 624+00.00

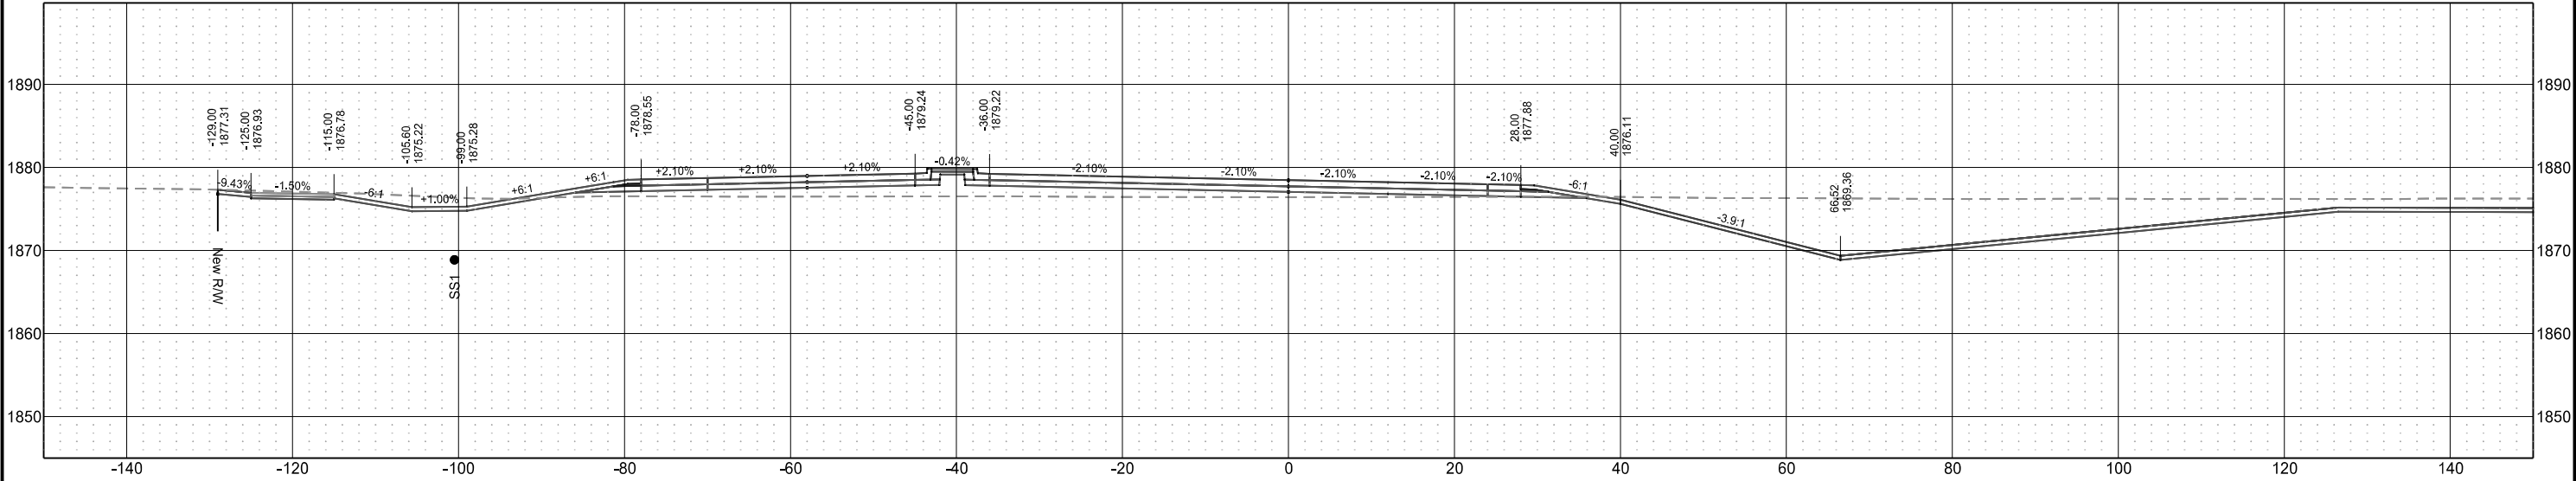


Sta 623+75.00

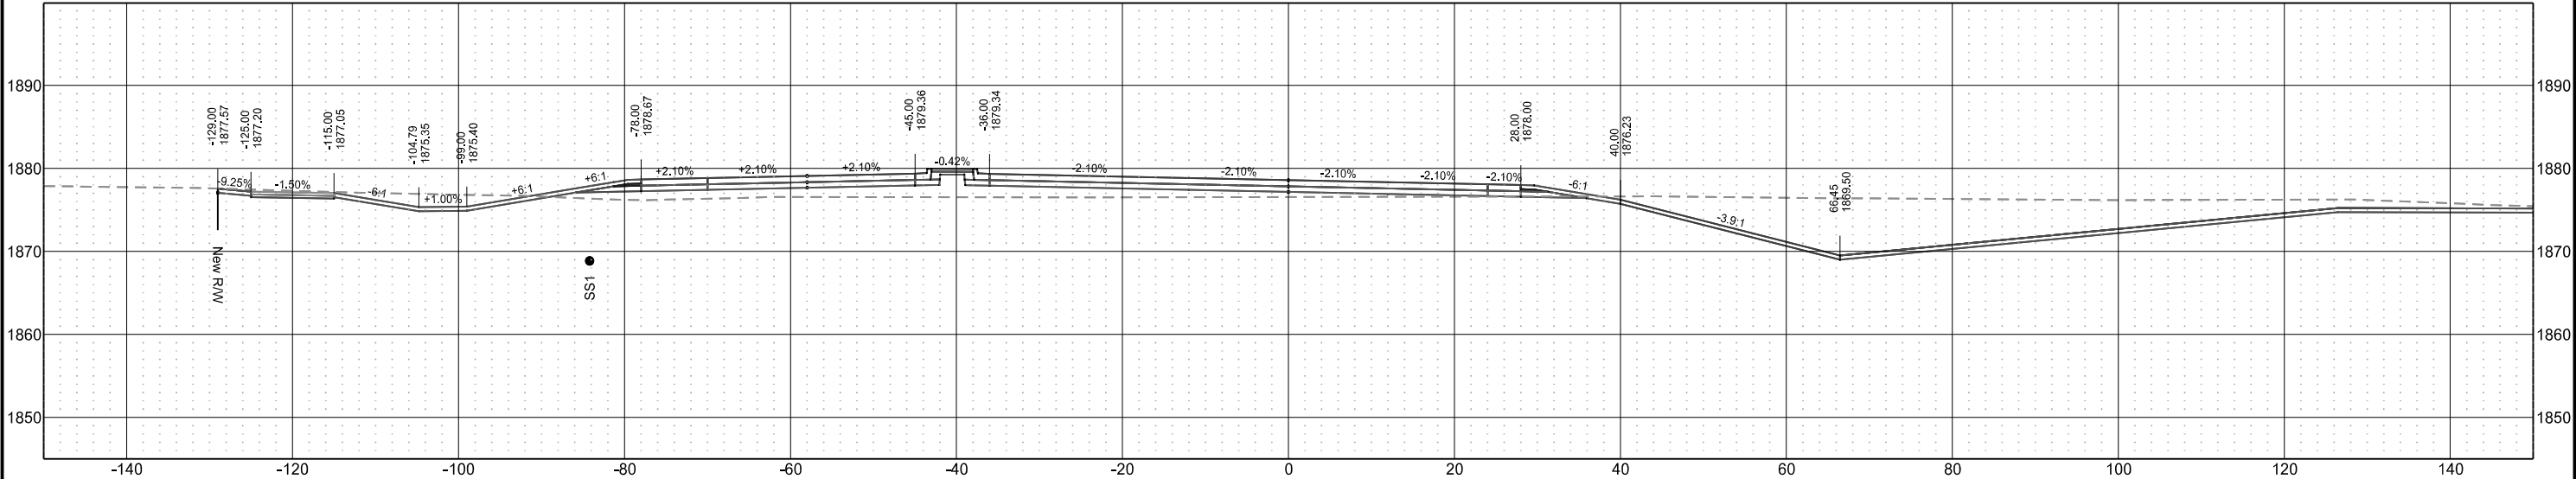


US Highway 2
(Chain PR2EB)

	STATE	PROJECT NO.	SECTION NO.	SHEET NO.
	ND	NHU-SU-CPU-7-002(178)019	200	18

Sta 624+50.00

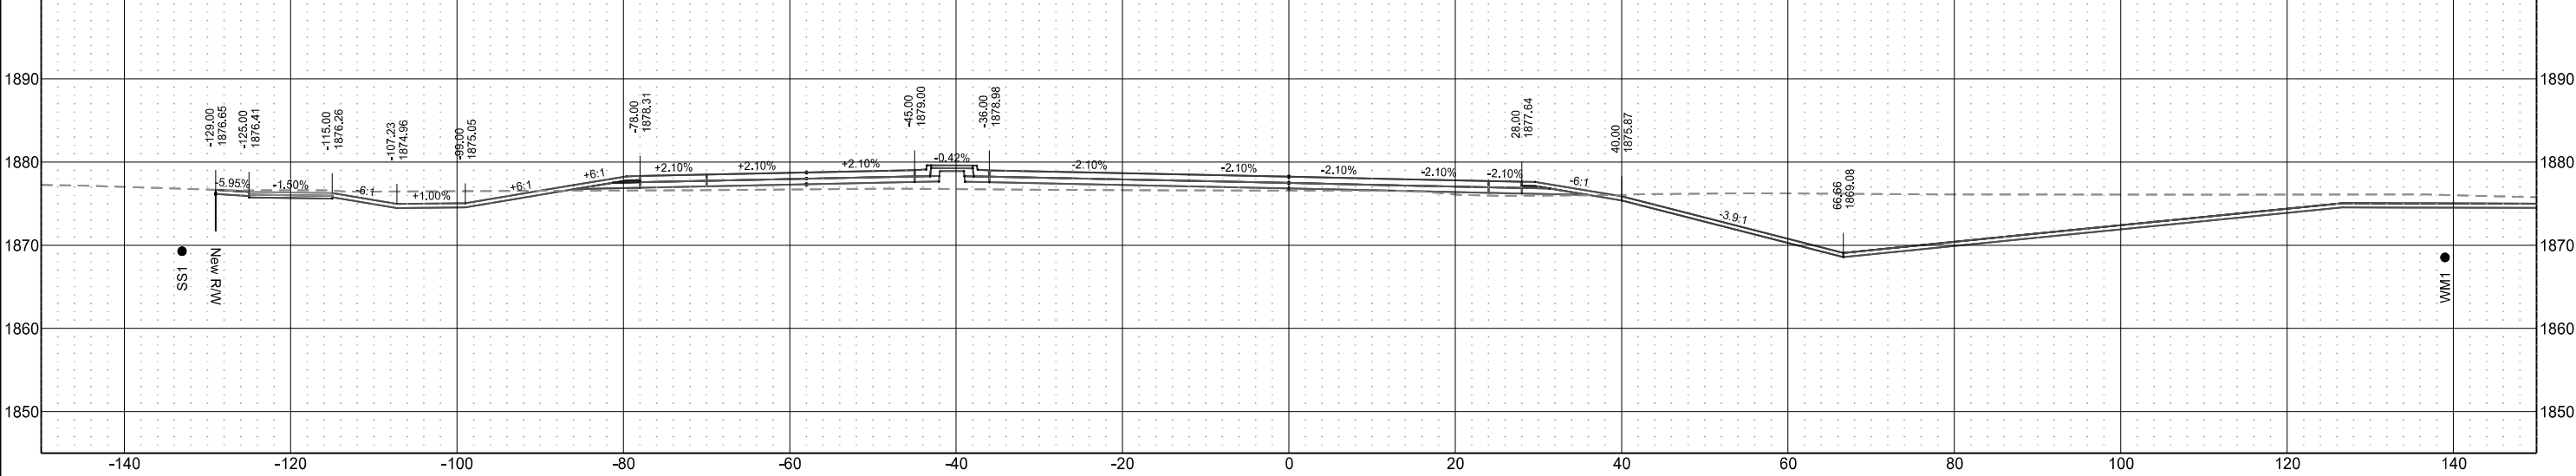


Sta 624+25.00

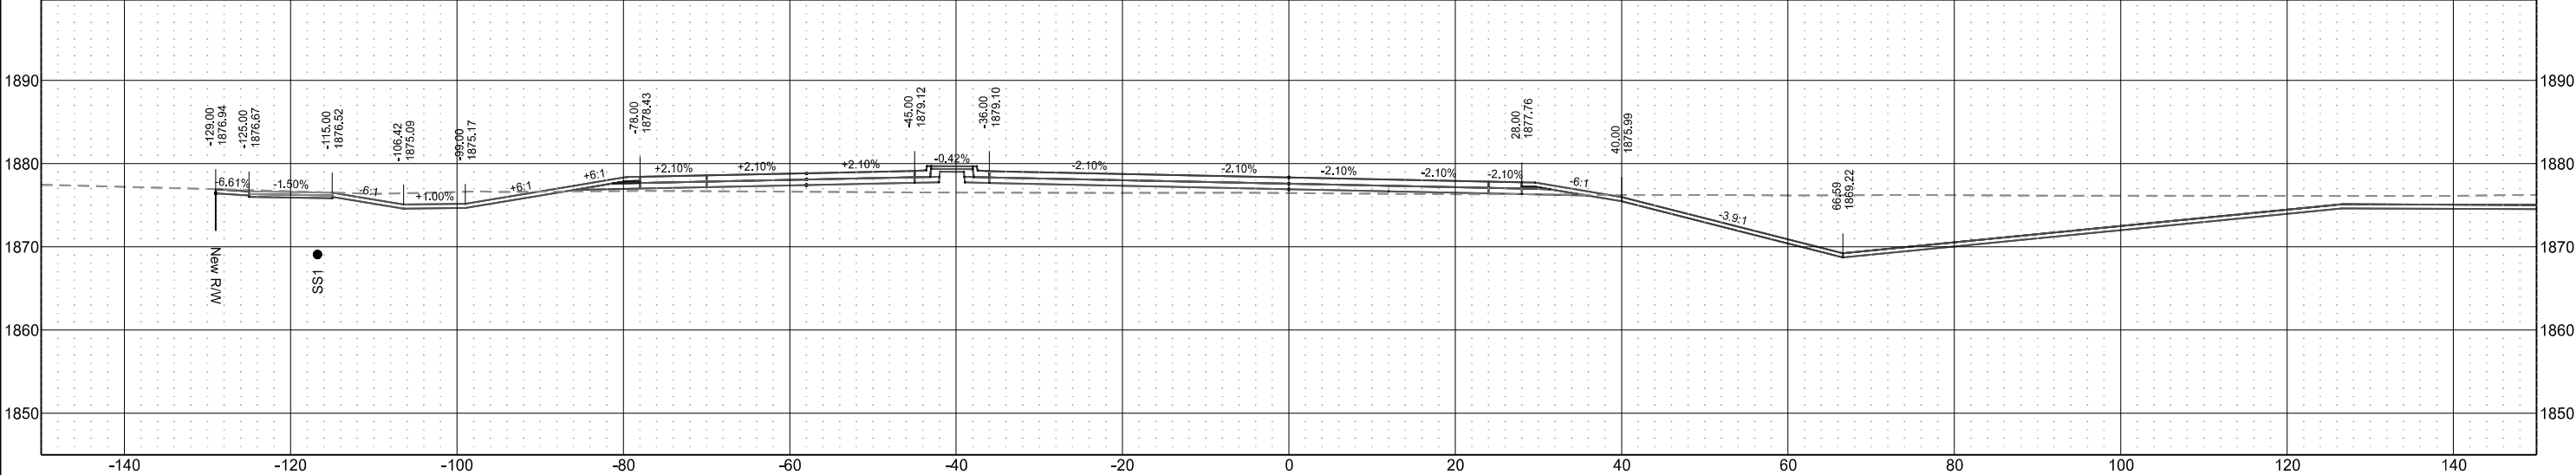


US Highway 2
(Chain PR2EB)

	STATE	PROJECT NO.	SECTION NO.	SHEET NO.
	ND	NHU-SU-CPU-7-002(178)019	200	19

Sta 625+00.00

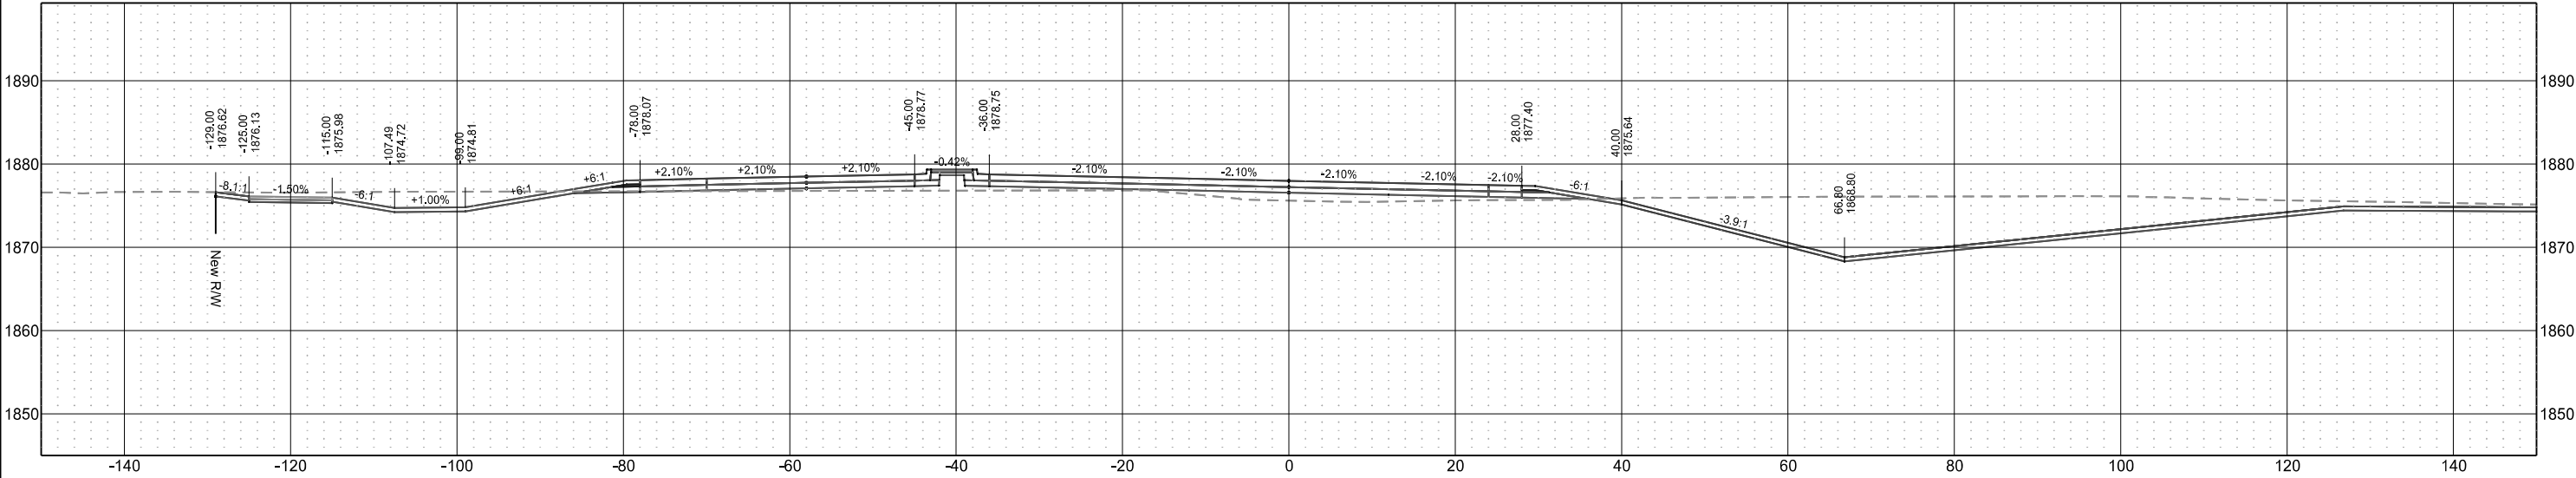


Sta 624+75.00

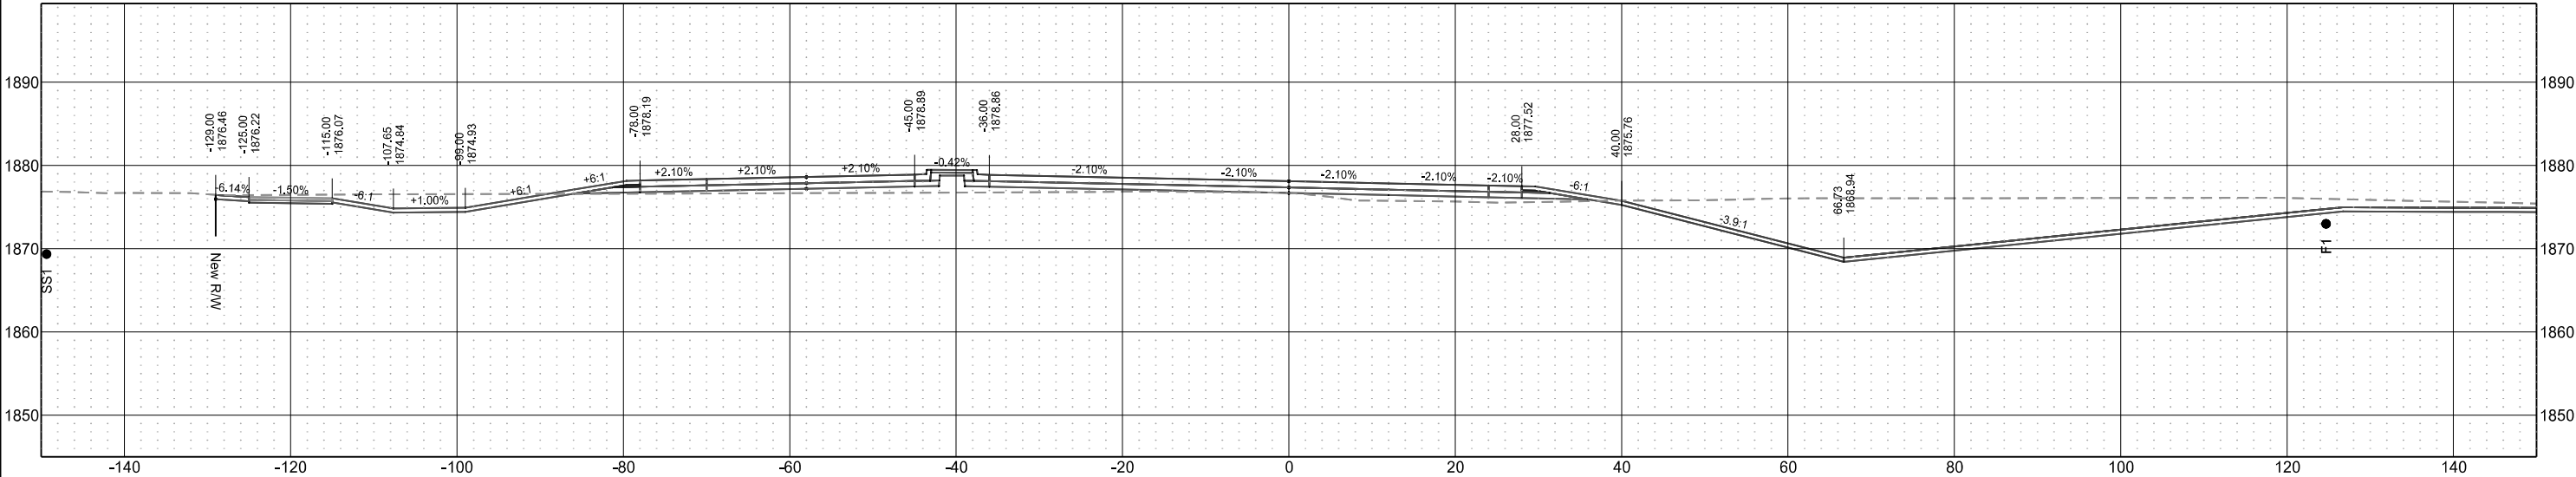


US Highway 2
(Chain PR2EB)

	STATE	PROJECT NO.	SECTION NO.	SHEET NO.
	ND	NHU-SU-CPU-7-002(178)019	200	20

Sta 625+50.00

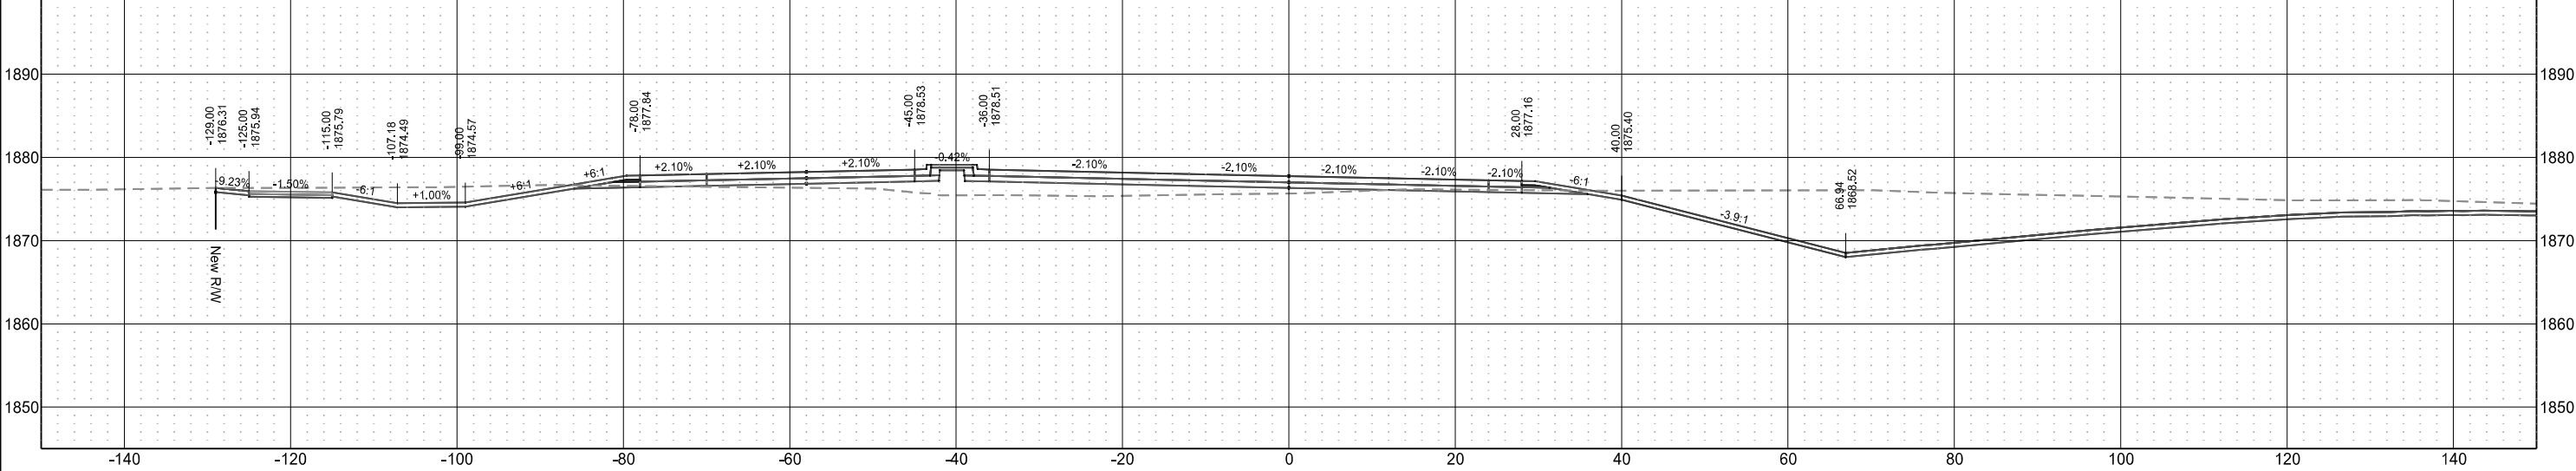


Sta 625+25.00

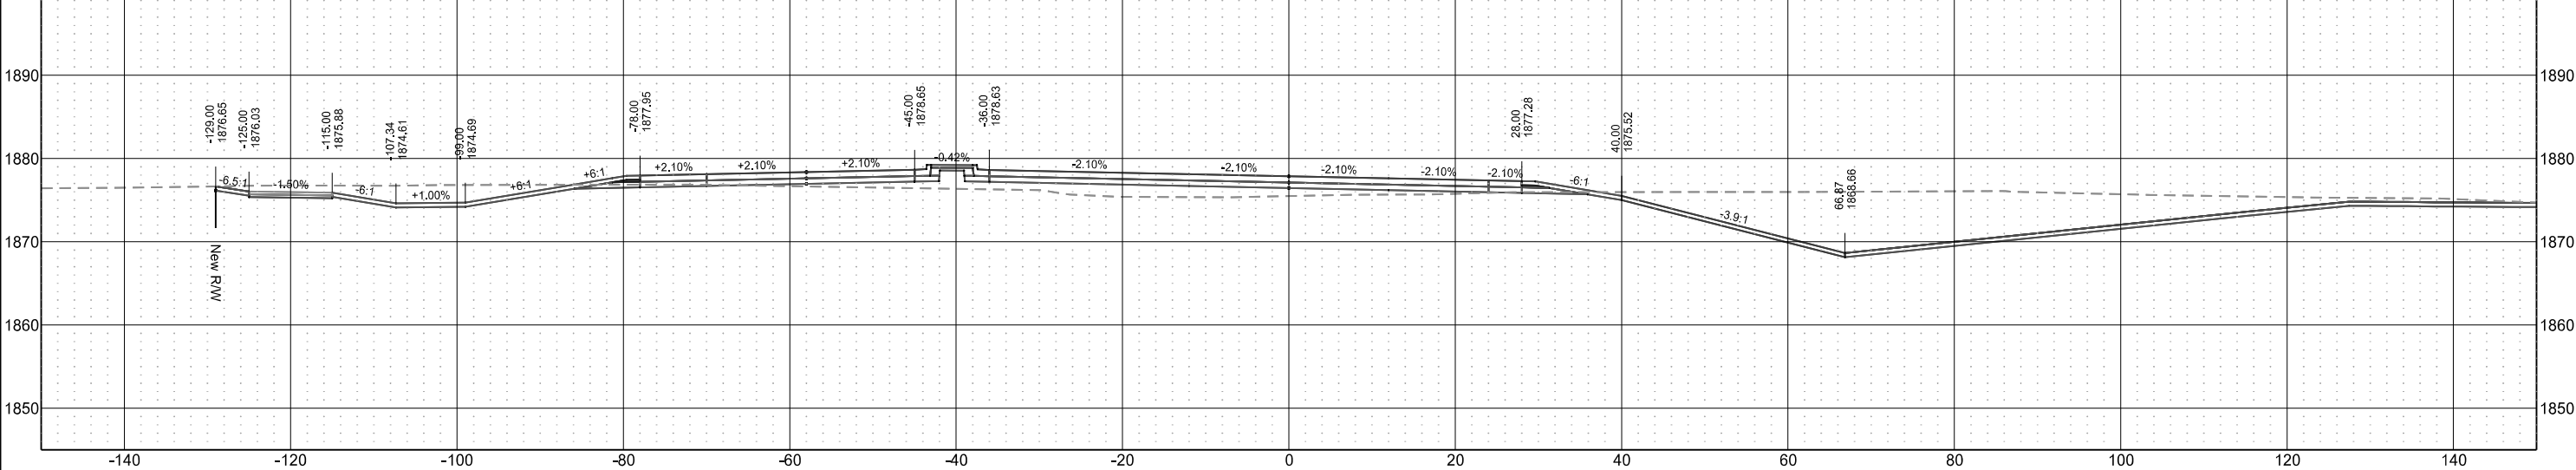


US Highway 2
(Chain PR2EB)

	STATE	PROJECT NO.	SECTION NO.	SHEET NO.
	ND	NHU-SU-CPU-7-002(178)019	200	21

Sta 626+00.00

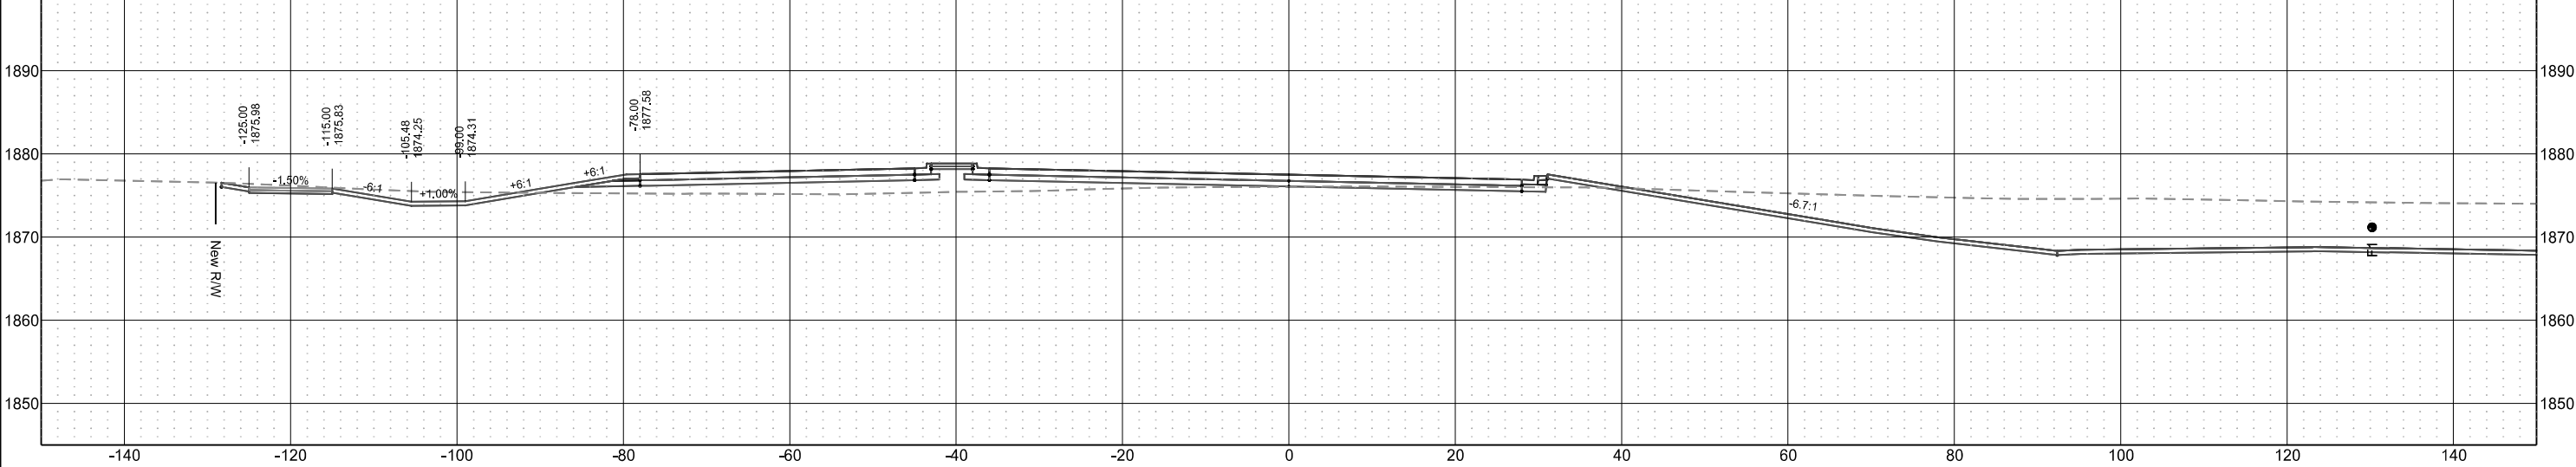


Sta 625+75.00

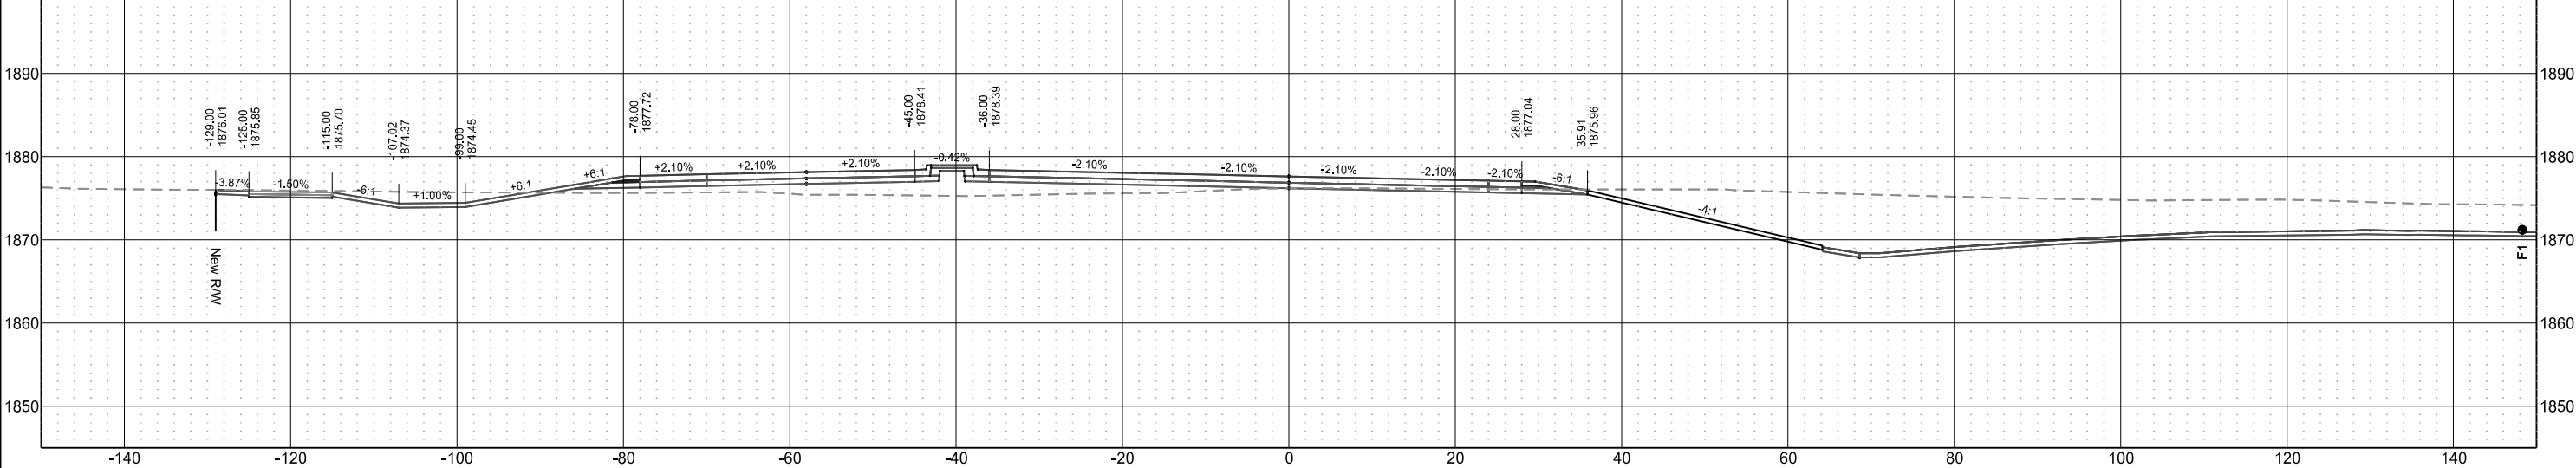


US Highway 2
(Chain PR2EB)

	STATE	PROJECT NO.	SECTION NO.	SHEET NO.
	ND	NHU-SU-CPU-7-002(178)019	200	22


Sta 626+75.00

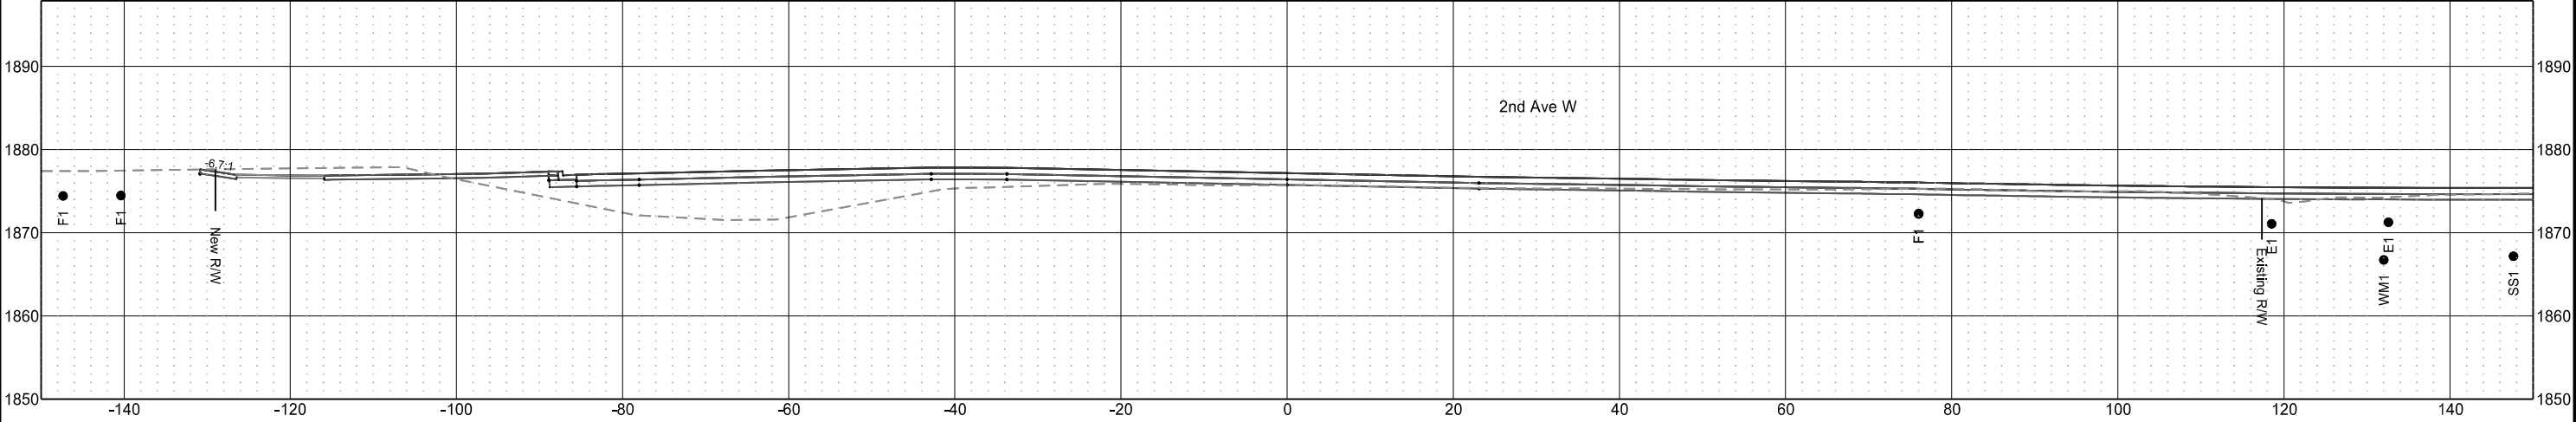

Sta 626+50.00

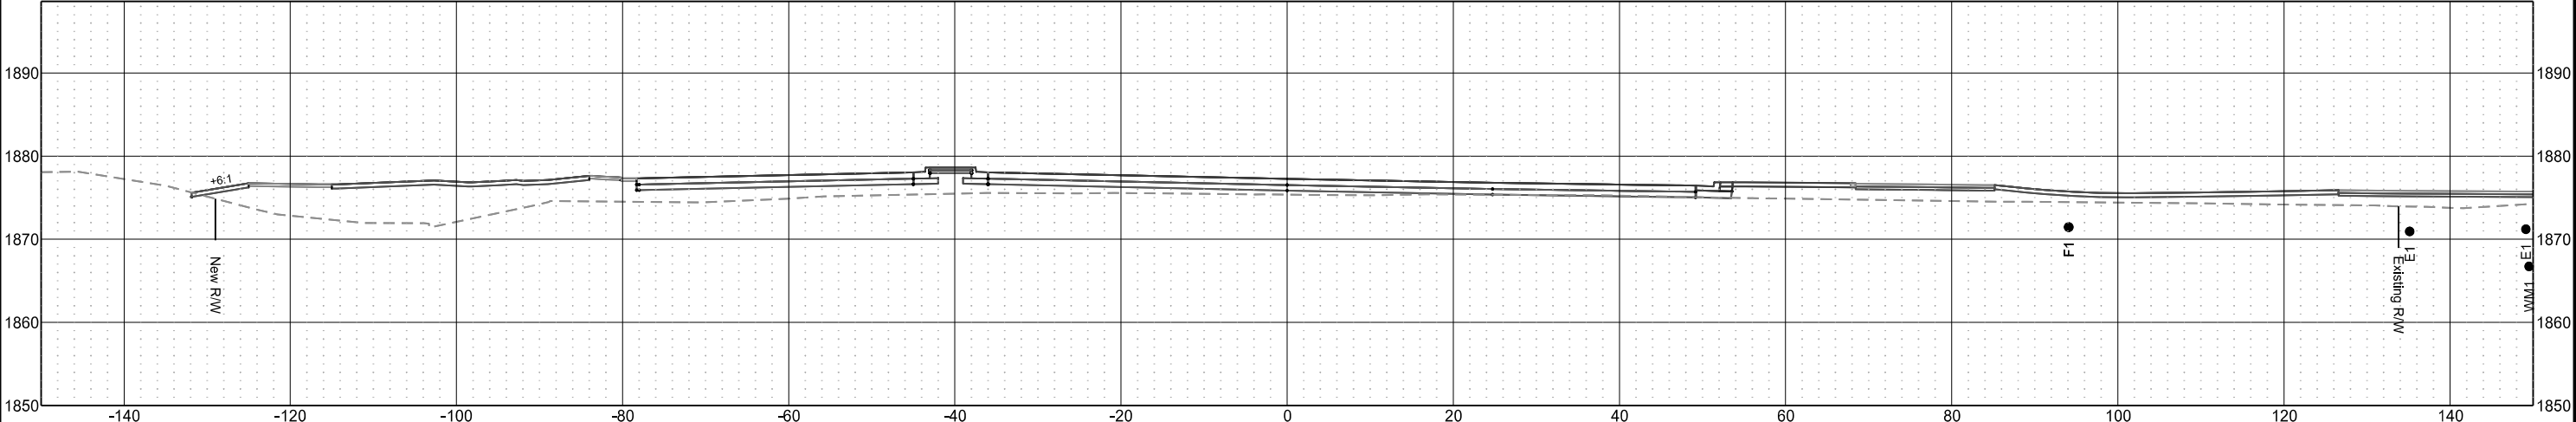


Sta 626+25.00

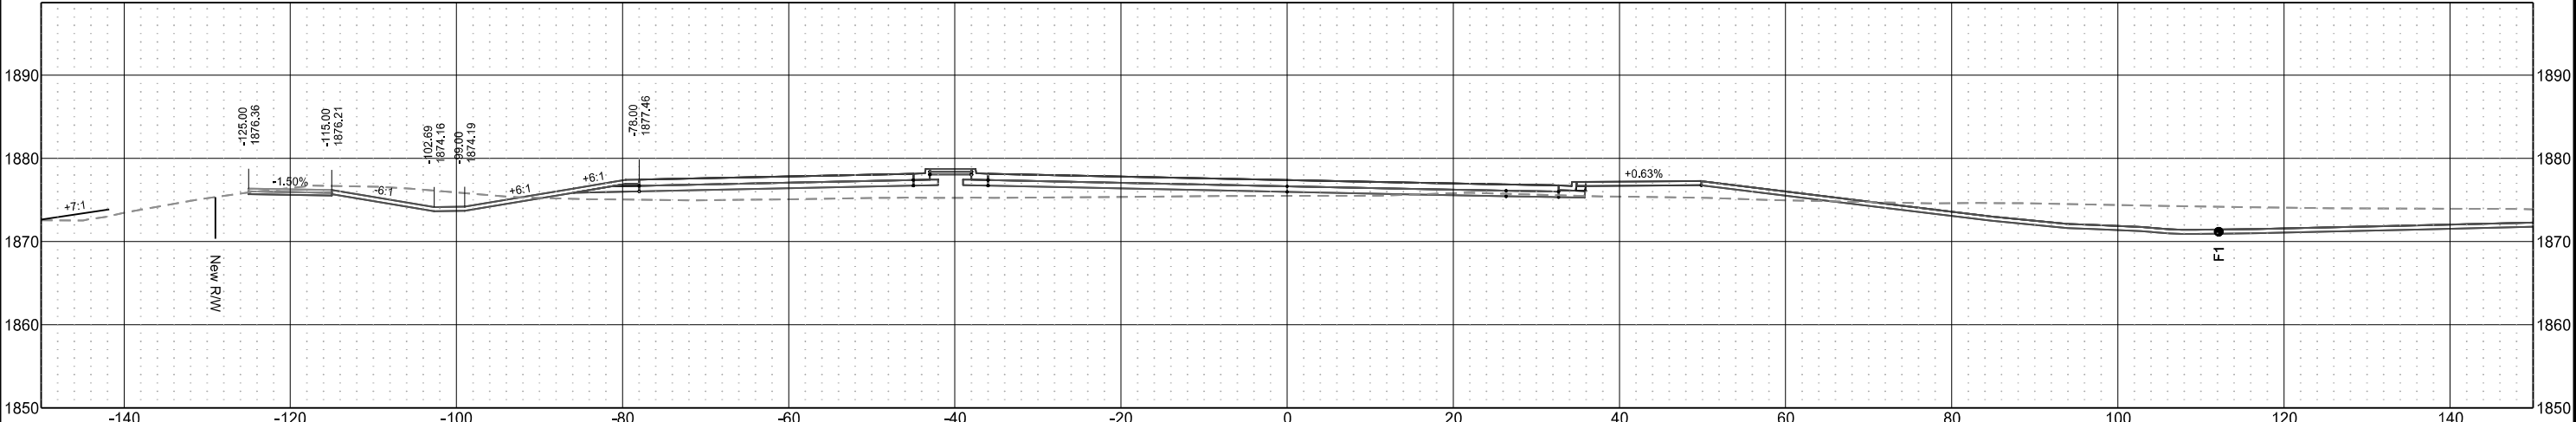


US Highway 2
(Chain PR2EB)

	STATE	PROJECT NO.	SECTION NO.	SHEET NO.
	ND	NHU-SU-CPU-7-002(178)019	200	23


Sta 627+50.00

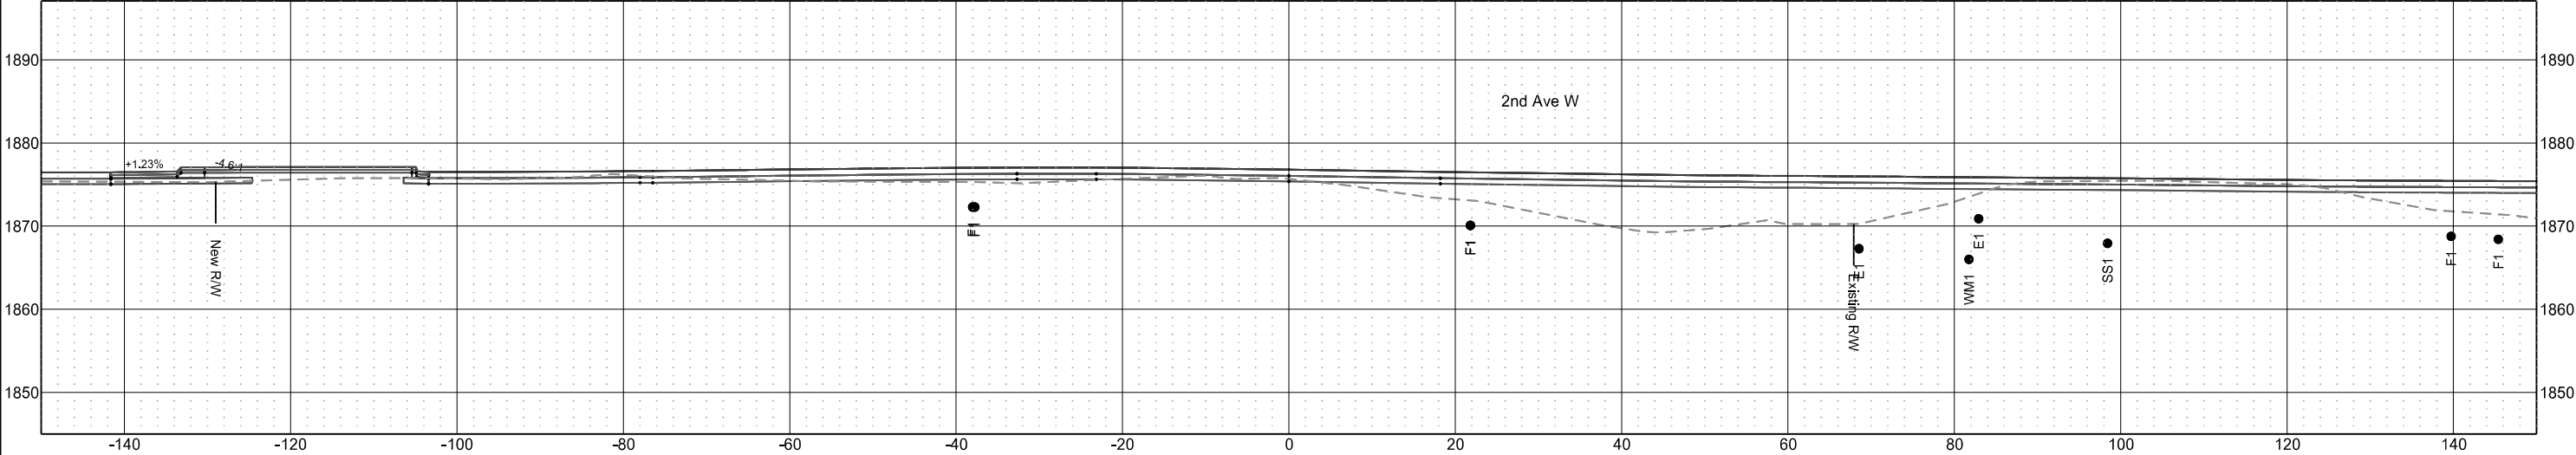

Sta 627+25.00

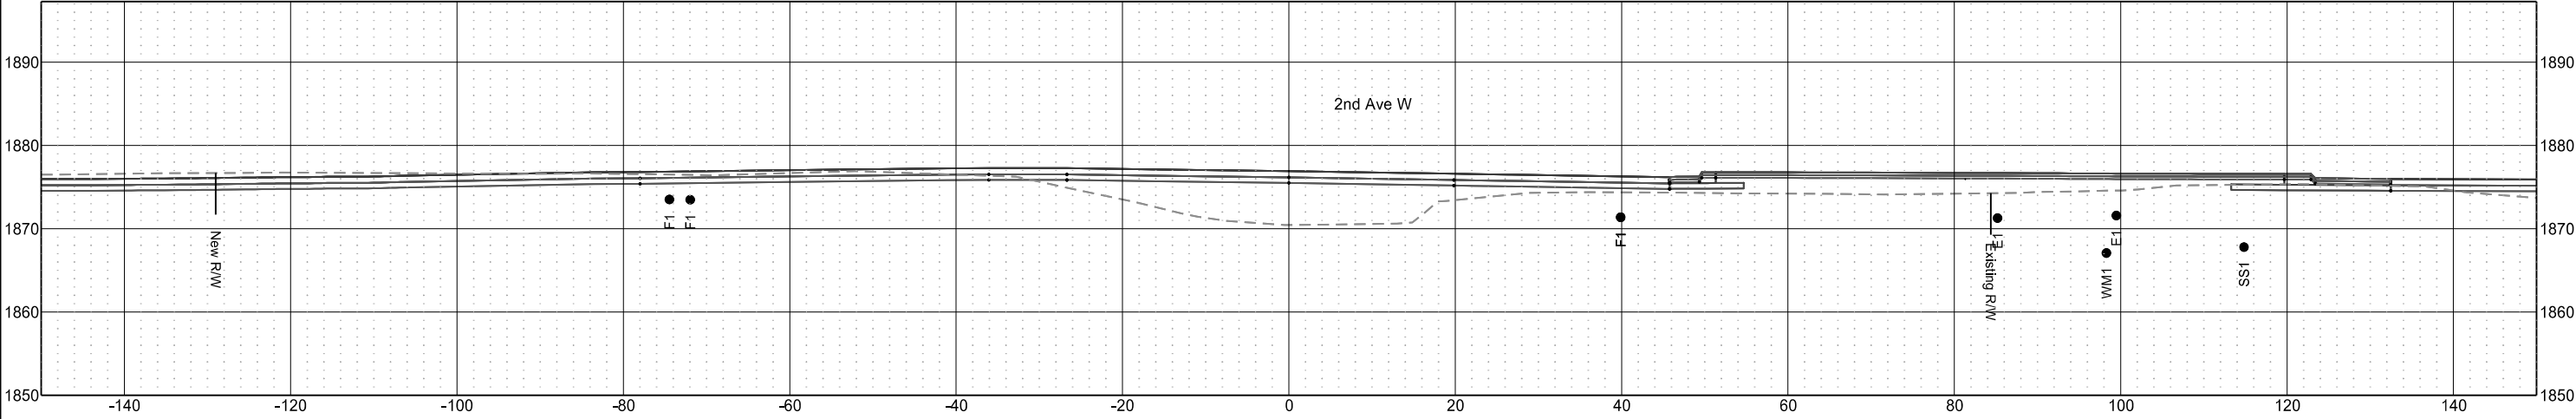


Sta 627+00.00

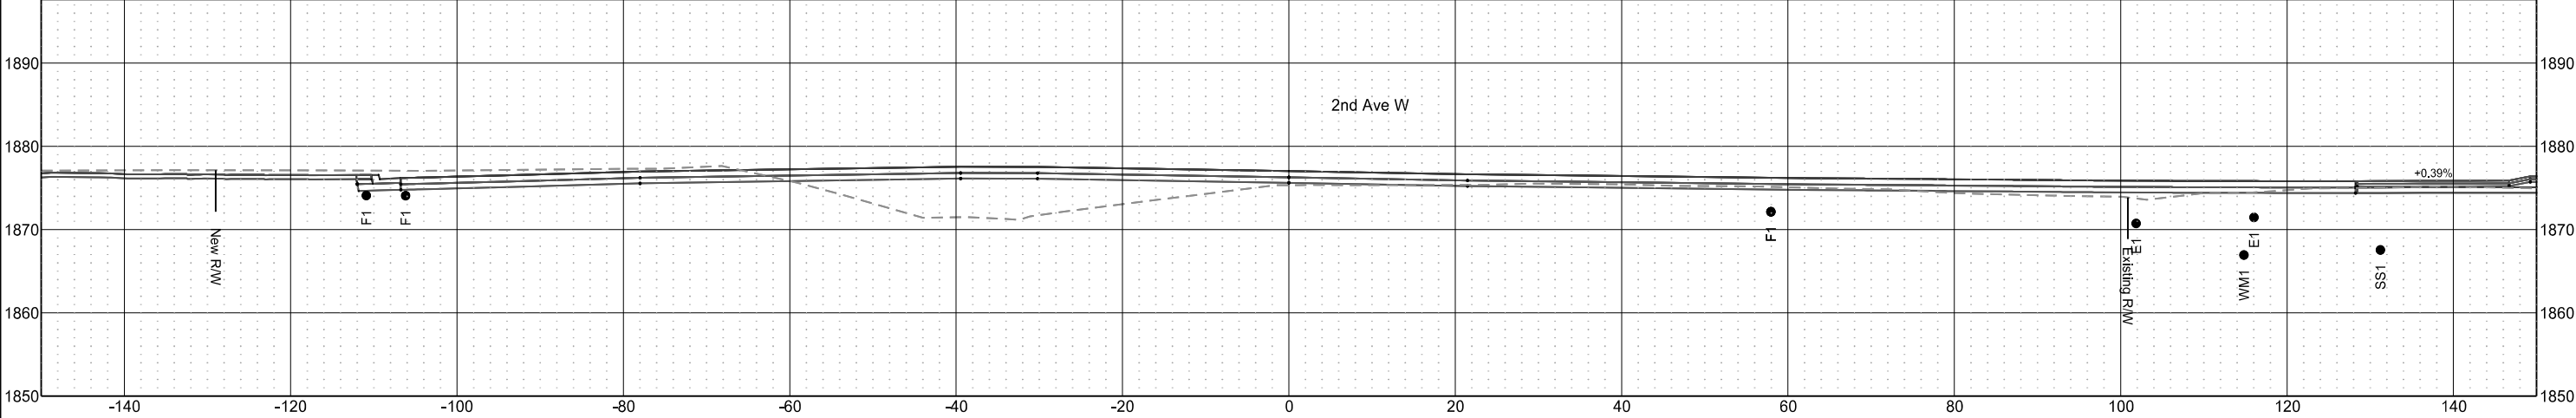


US Highway 2
(Chain PR2EB)

	STATE	PROJECT NO.	SECTION NO.	SHEET NO.
	ND	NHU-SU-CPU-7-002(178)019	200	24

Sta 628+00.00

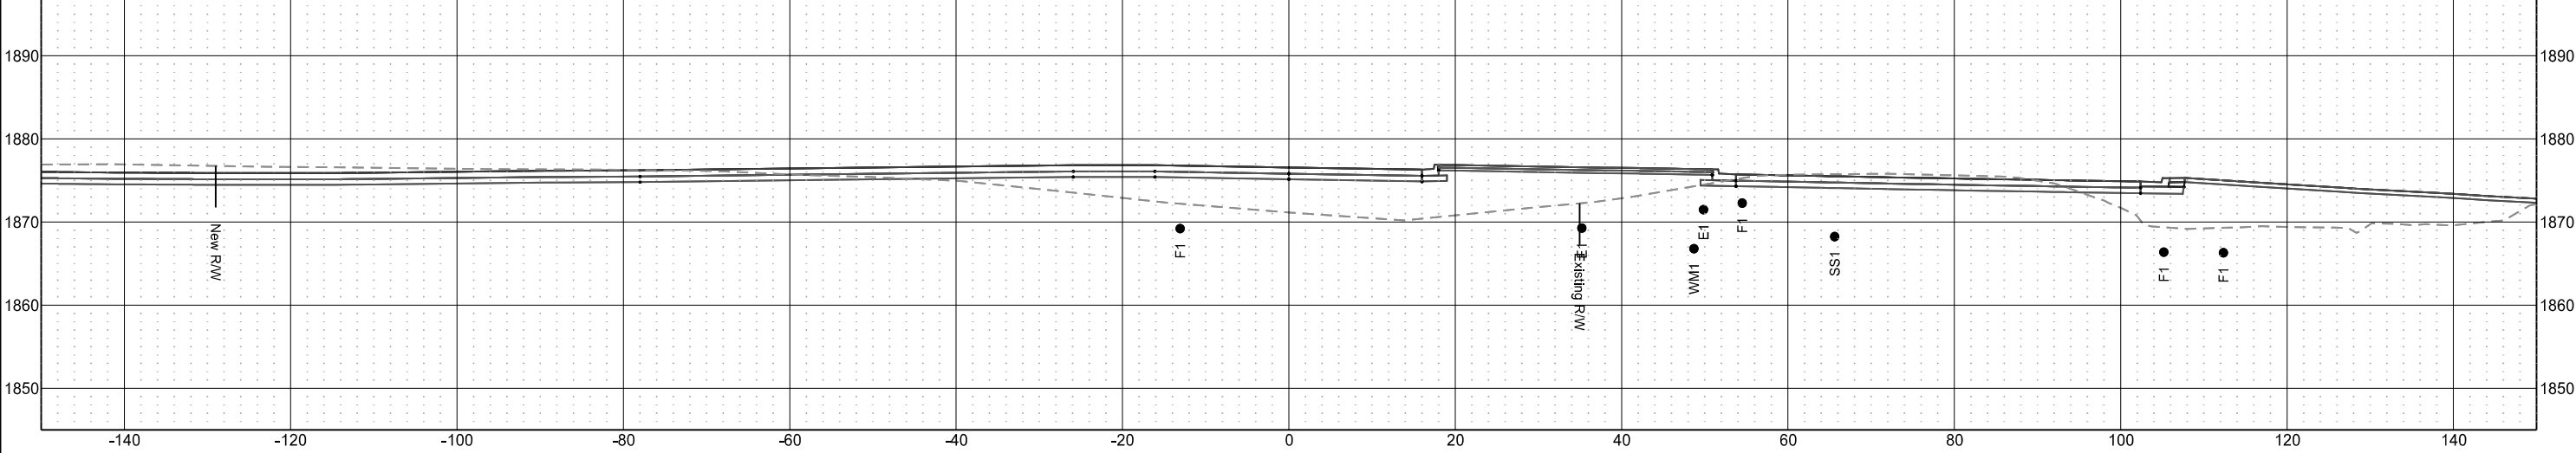


Sta 627+75.00

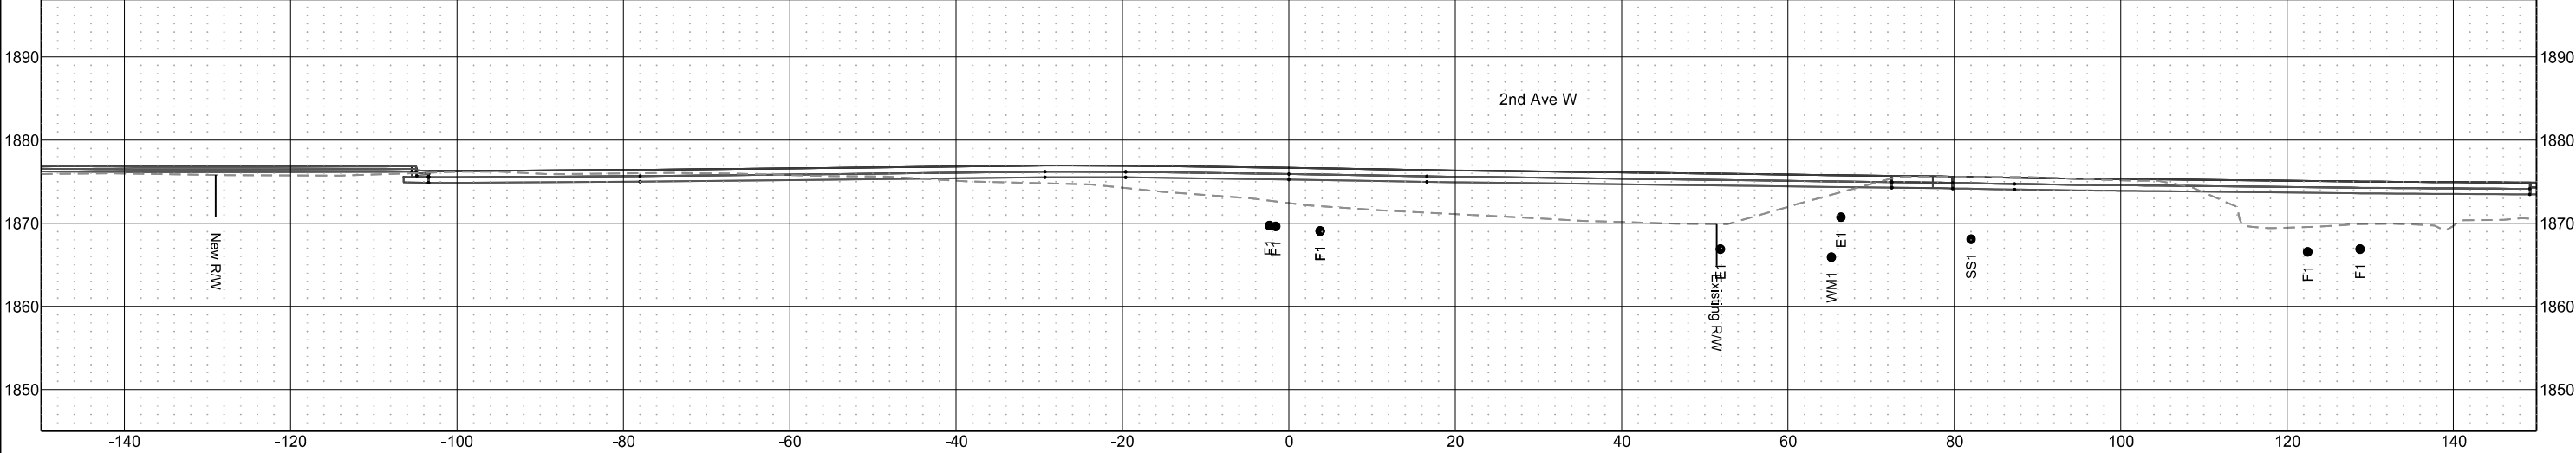


US Highway 2
(Chain PR2EB)

	STATE	PROJECT NO.	SECTION NO.	SHEET NO.
	ND	NHU-SU-CPU-7-002(178)019	200	25

Sta 628+50.00

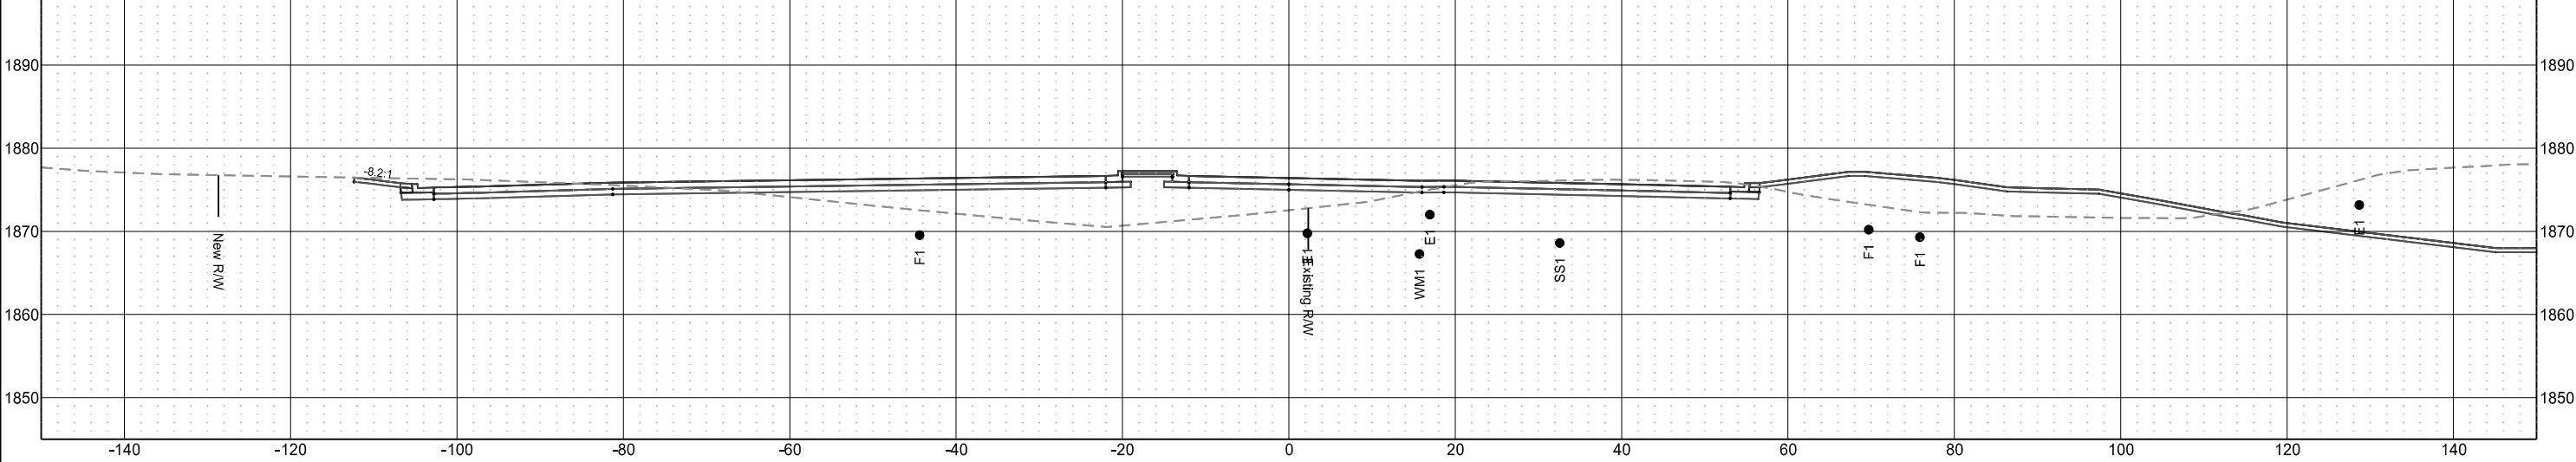


Sta 628+25.00

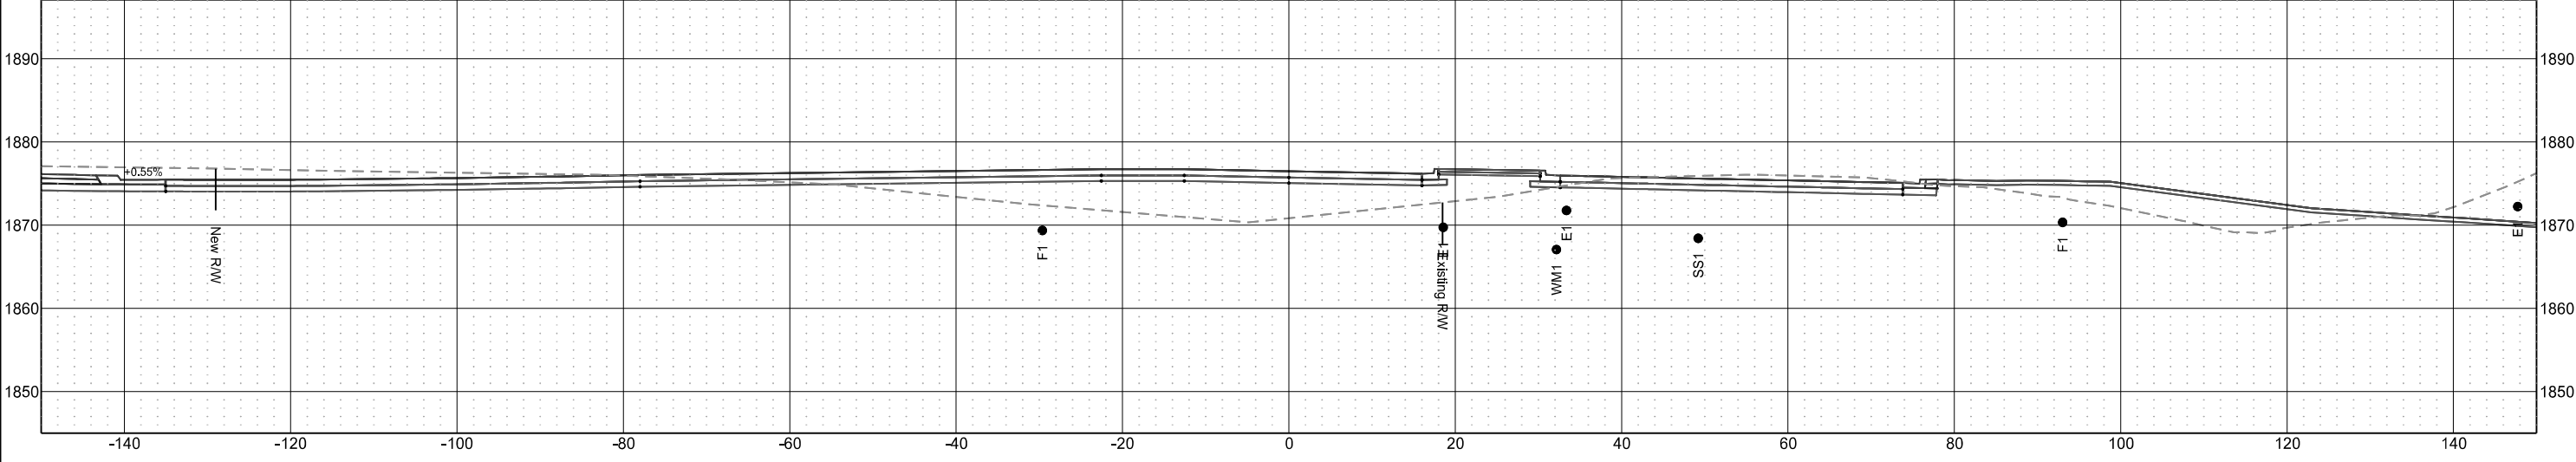


US Highway 2
(Chain PR2EB)

	STATE	PROJECT NO.	SECTION NO.	SHEET NO.
	ND	NHU-SU-CPU-7-002(178)019	200	26

Sta 629+00.00

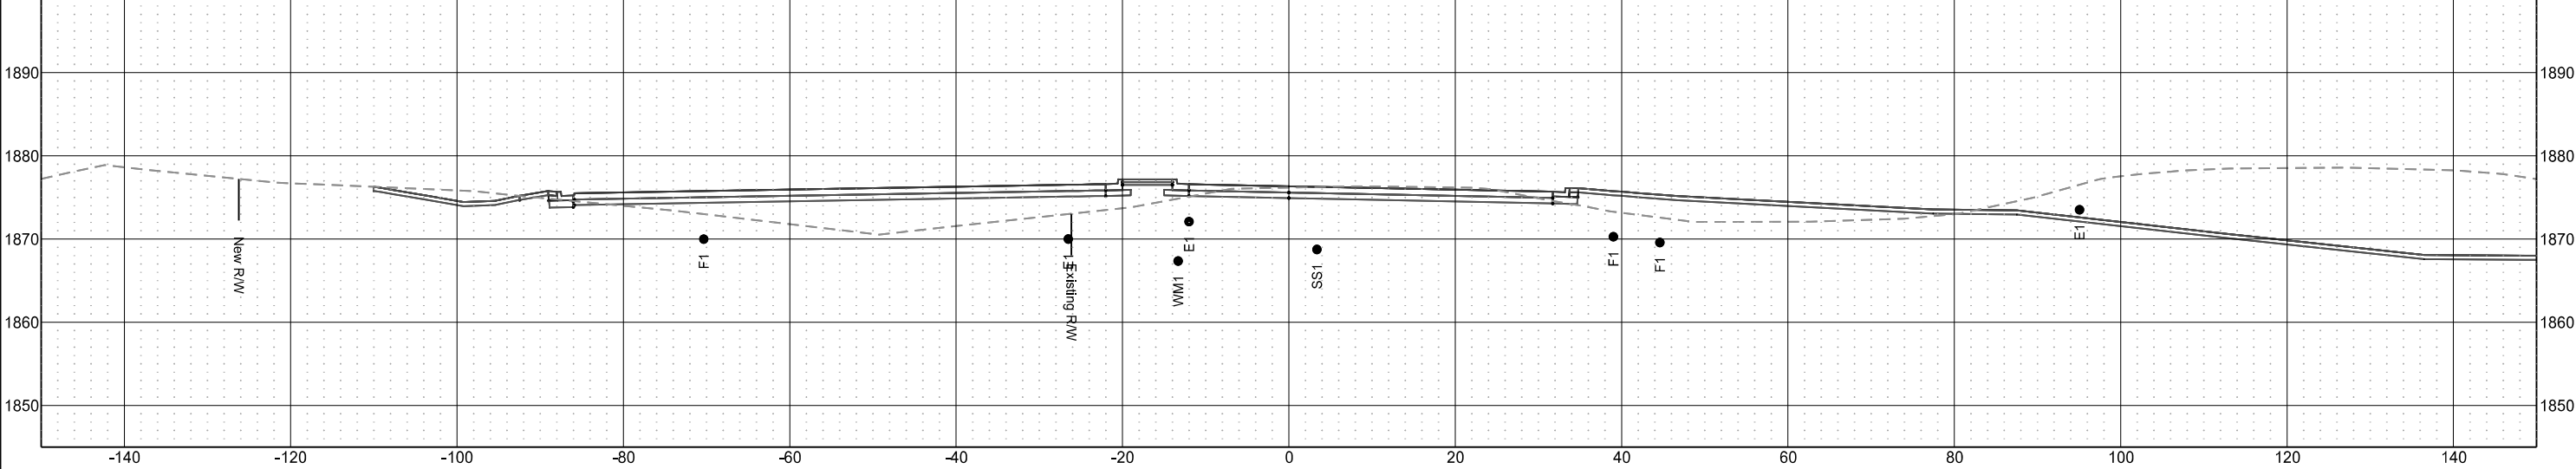


Sta 628+75.00

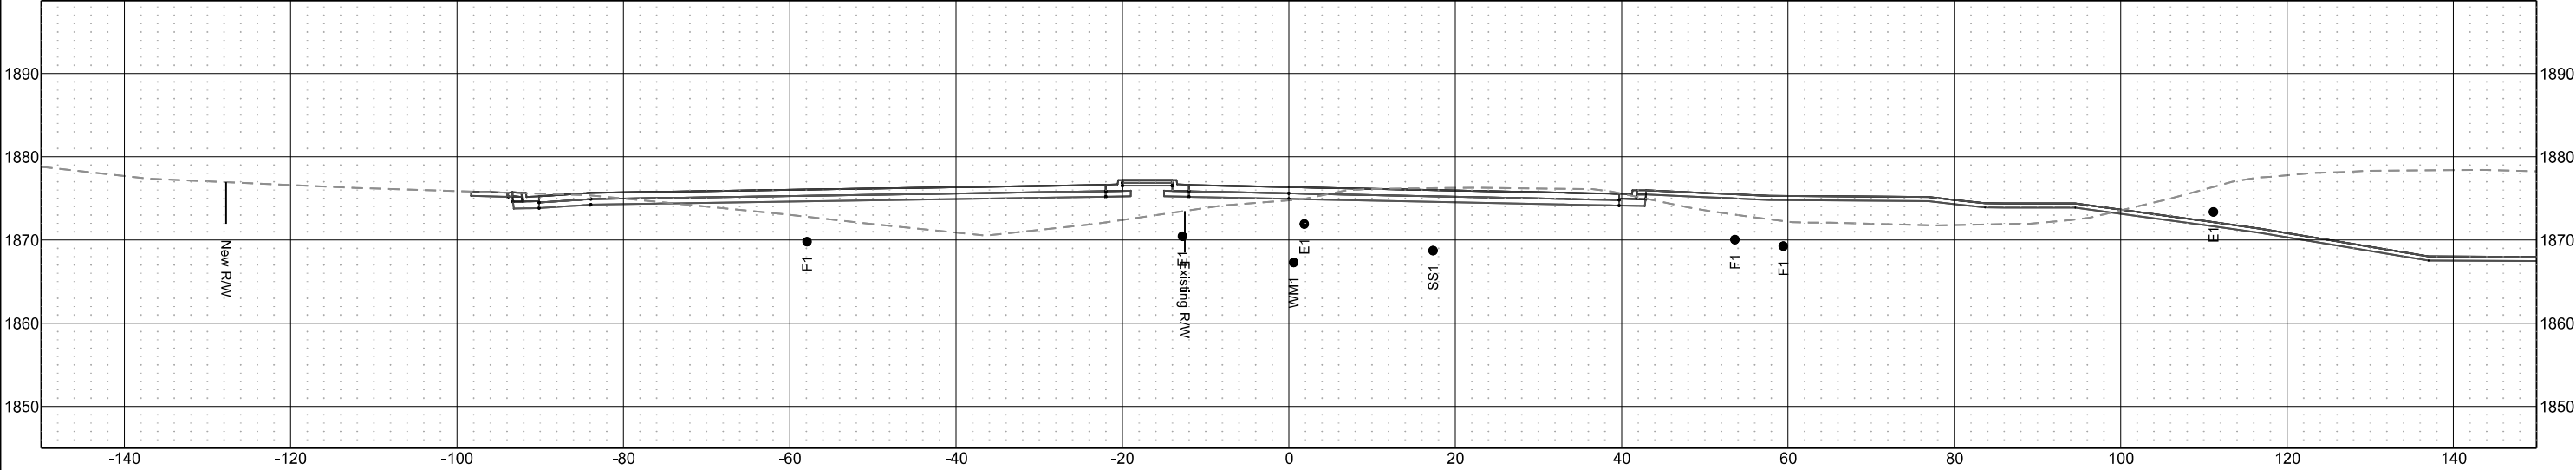


US Highway 2
(Chain PR2EB)

	STATE	PROJECT NO.	SECTION NO.	SHEET NO.
	ND	NHU-SU-CPU-7-002(178)019	200	27

Sta 629+50.00

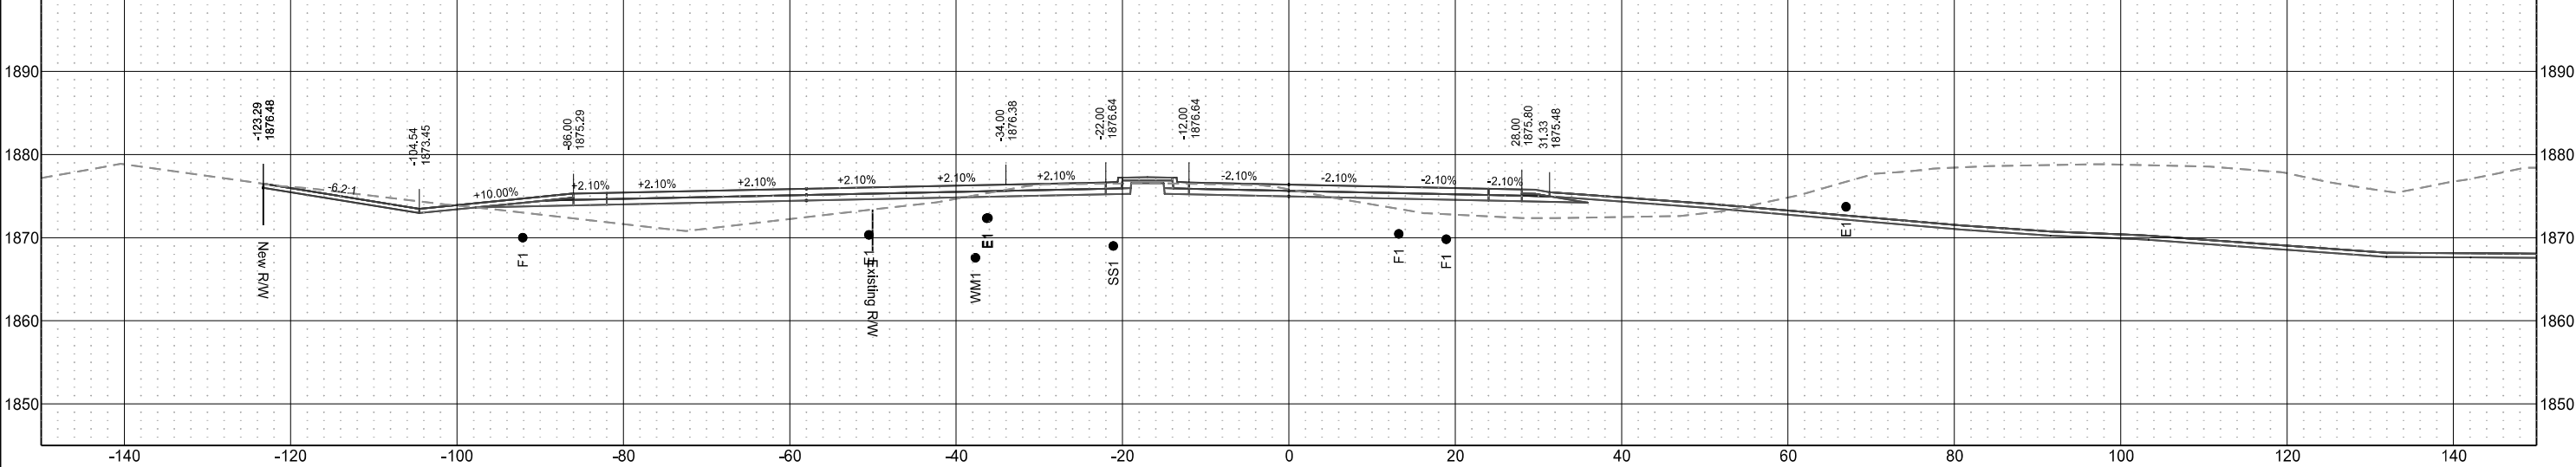


Sta 629+25.00

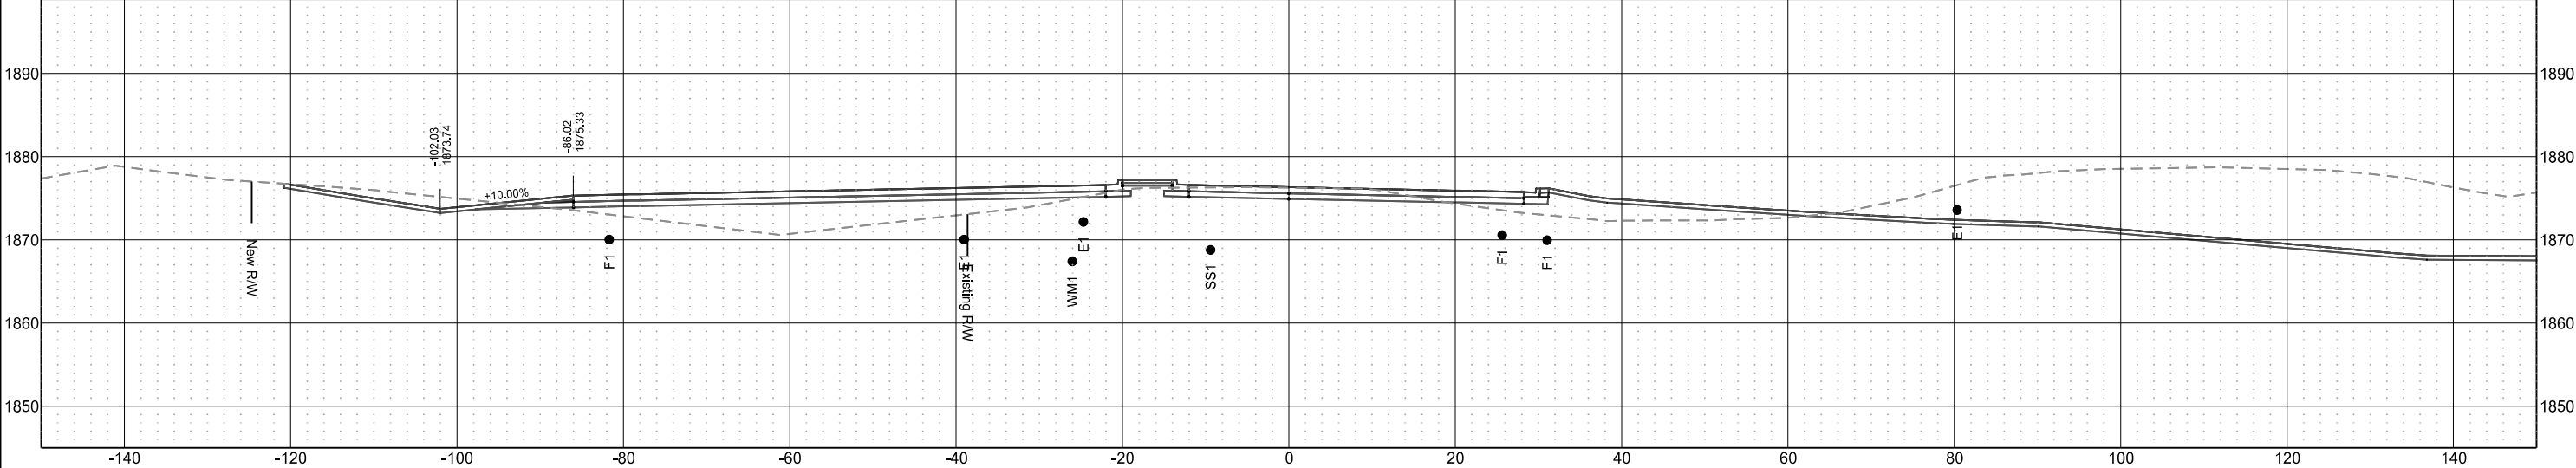


US Highway 2
(Chain PR2EB)

	STATE	PROJECT NO.	SECTION NO.	SHEET NO.
	ND	NHU-SU-CPU-7-002(178)019	200	28

Sta 630+00.00

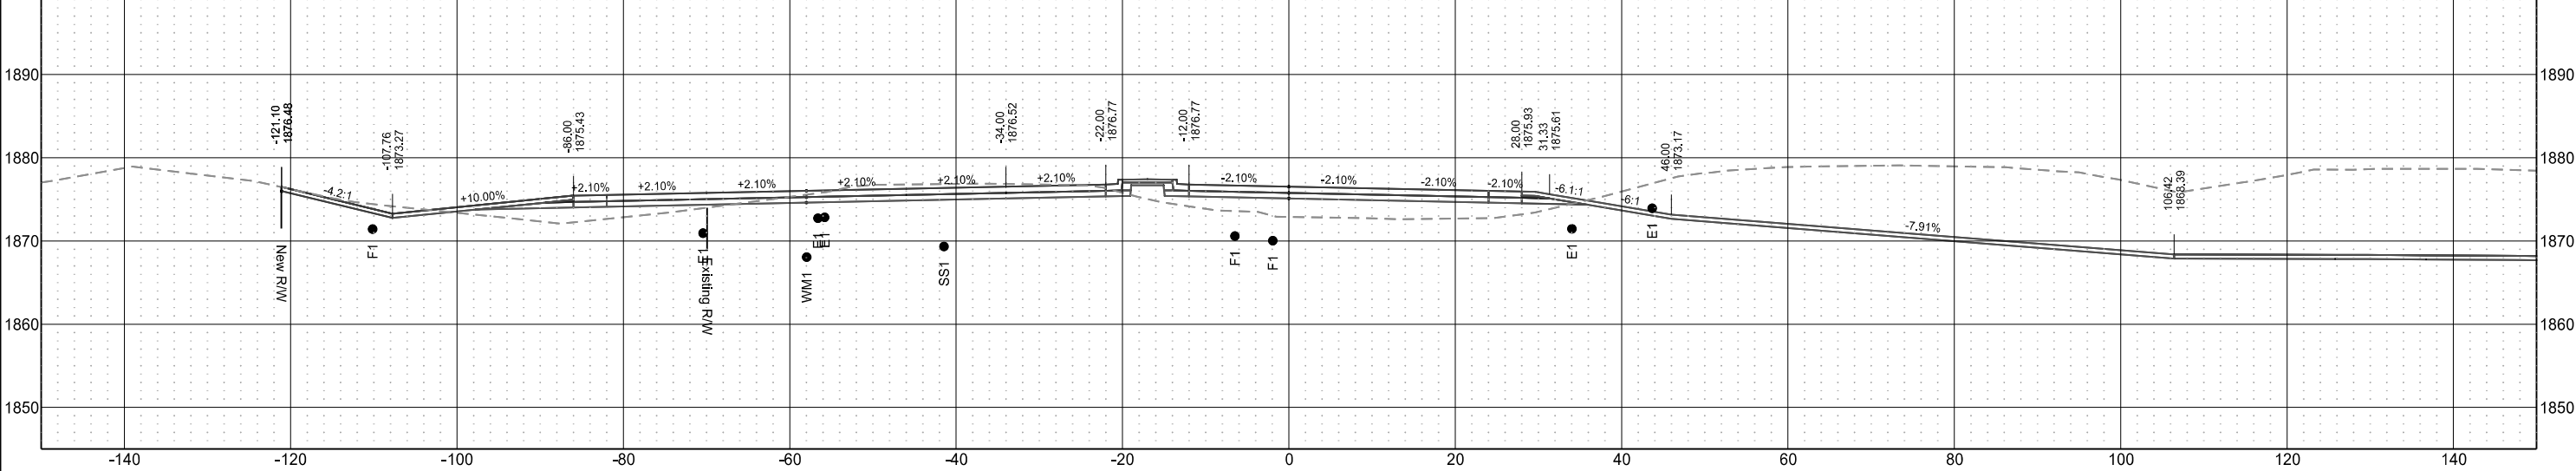


Sta 629+75.00

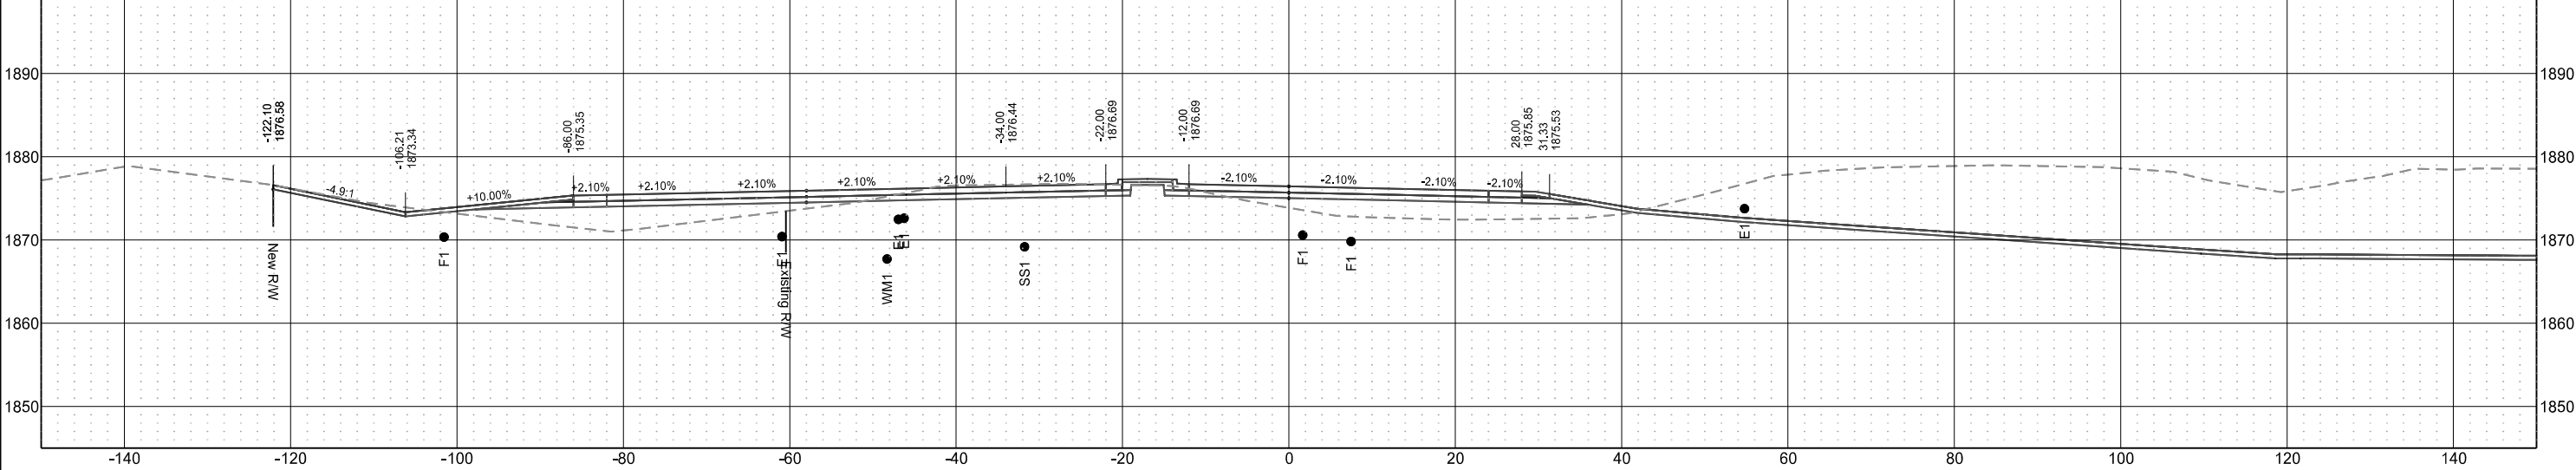


US Highway 2
(Chain PR2EB)

	STATE	PROJECT NO.	SECTION NO.	SHEET NO.
	ND	NHU-SU-CPU-7-002(178)019	200	29



Sta 630+50.00

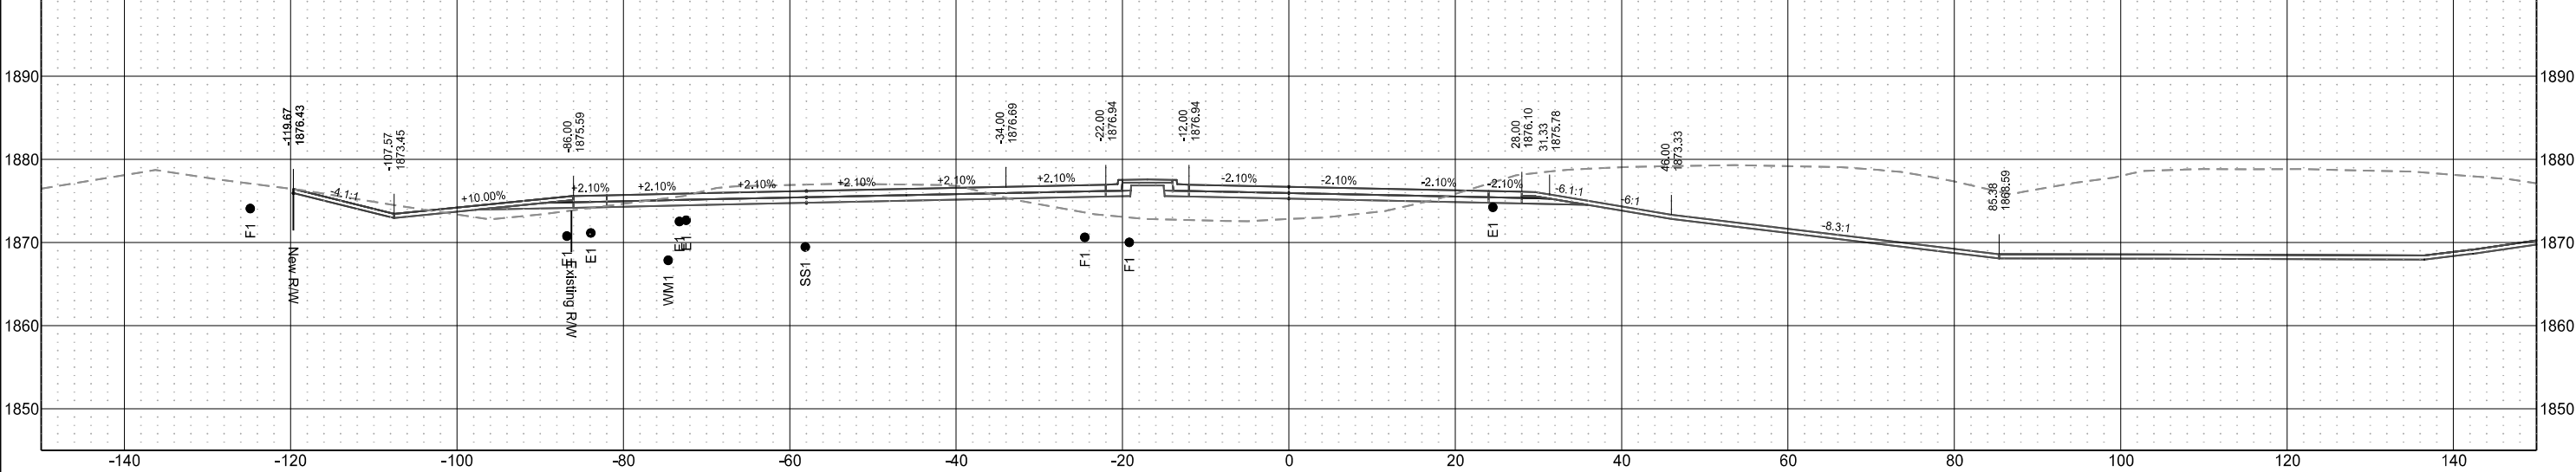

Sta 630+25.00

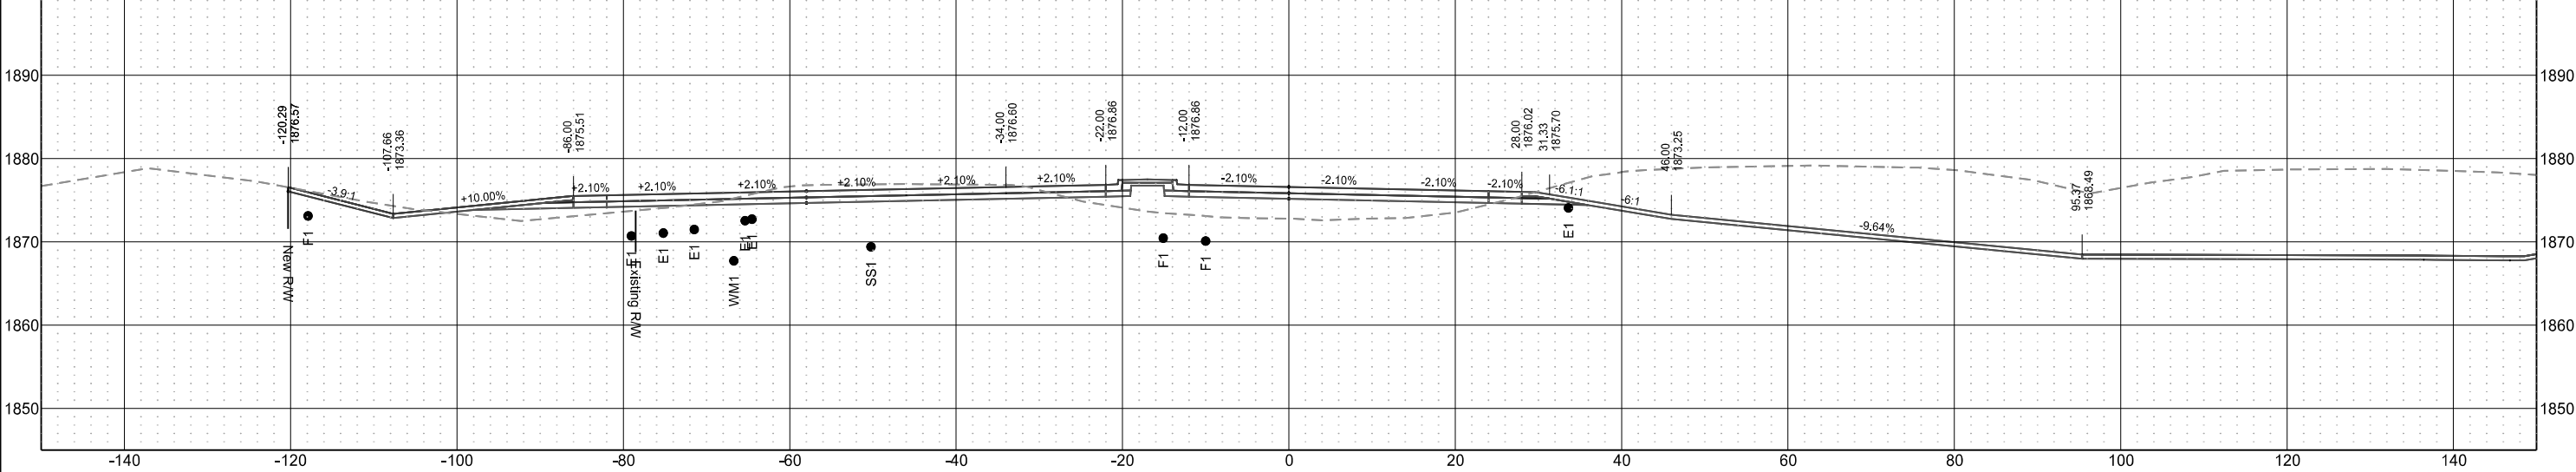


	STATE	PROJECT NO.	SECTION NO.	SHEET NO.
	ND	NHU-SU-CPU-7-002(178)019	200	30

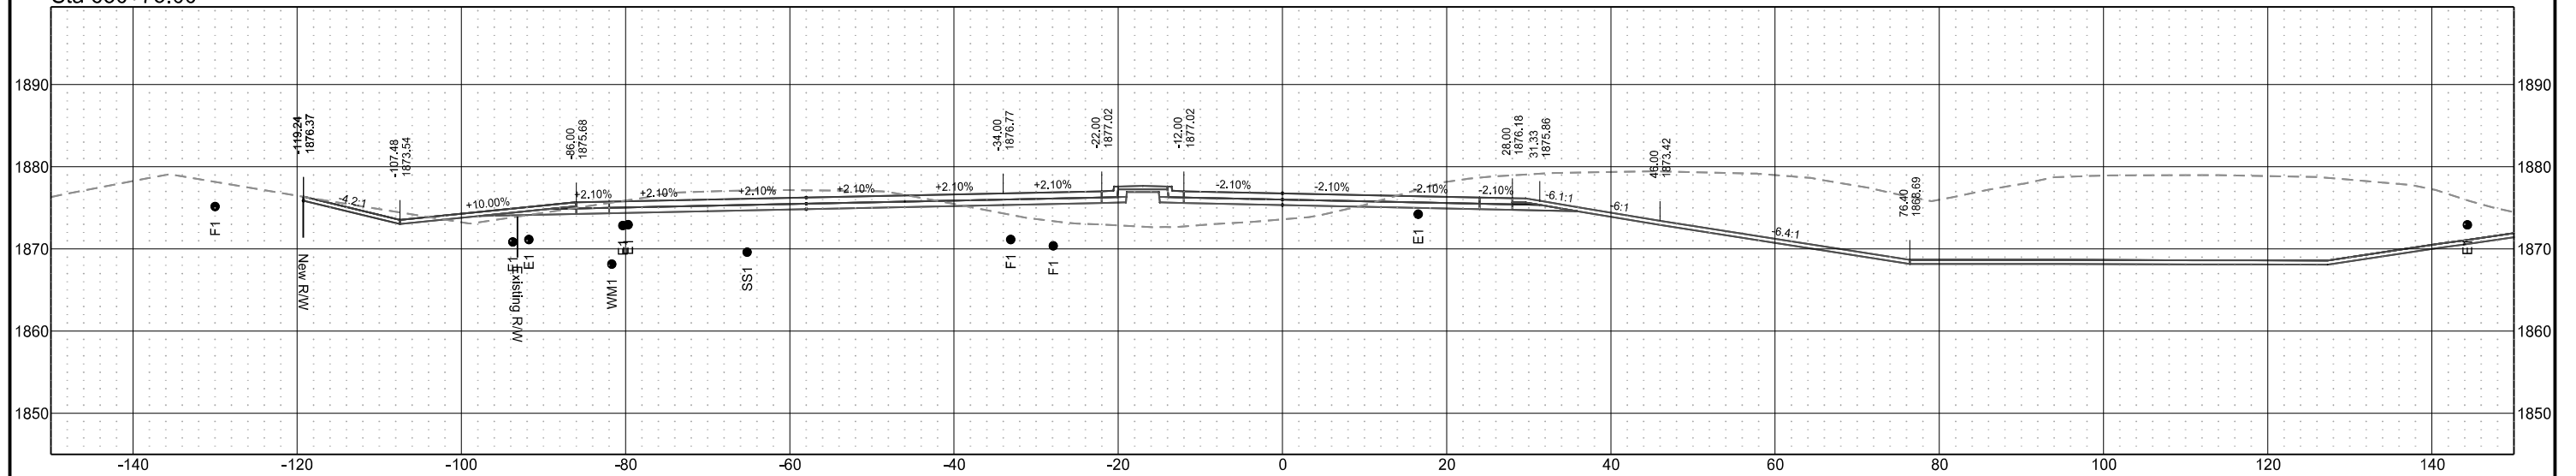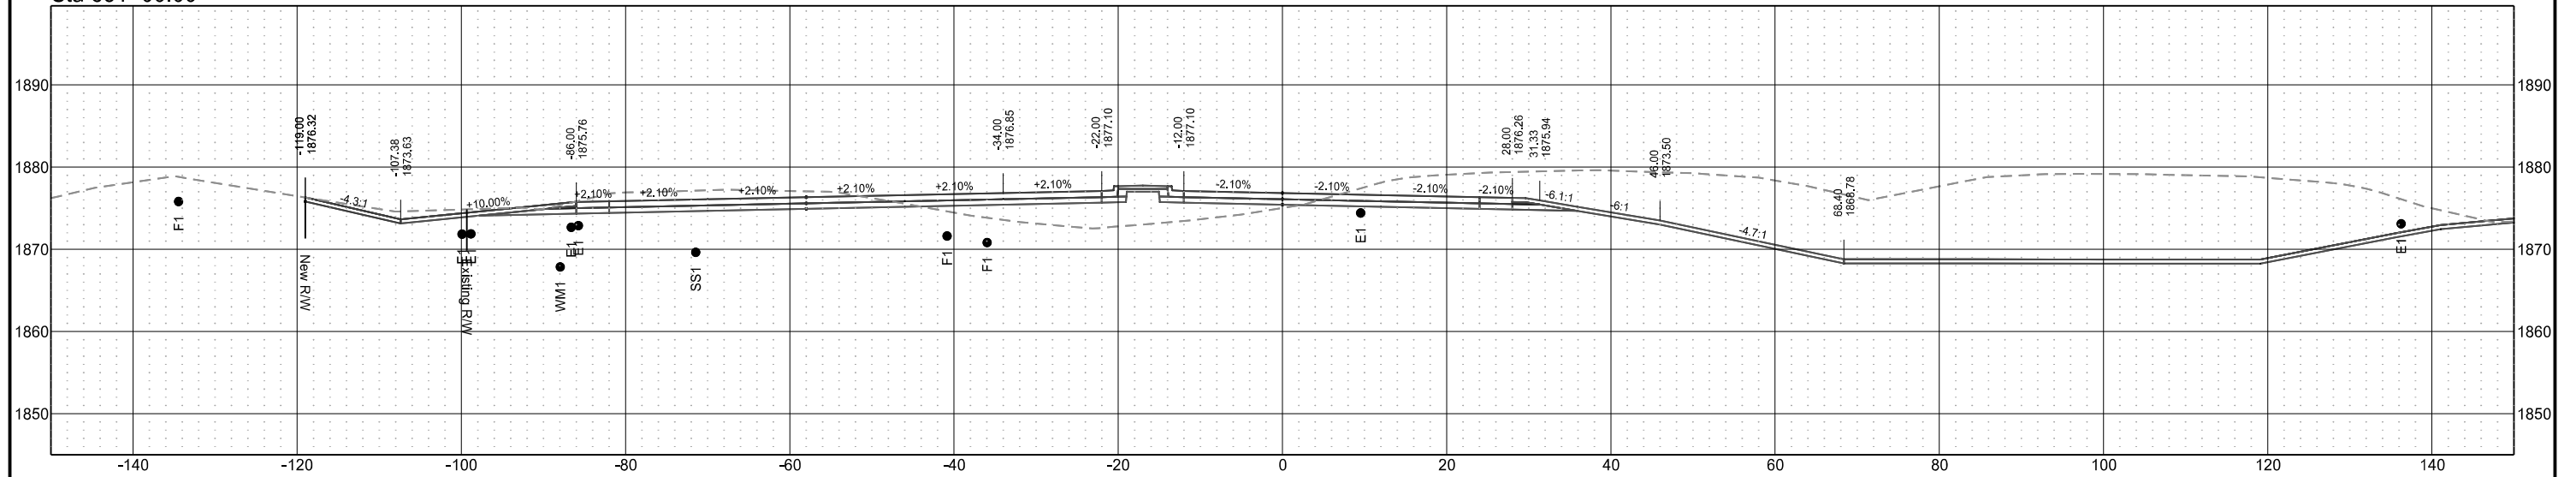


US Highway 2
(Chain PR2EB)

	STATE	PROJECT NO.	SECTION NO.	SHEET NO.
	ND	NHU-SU-CPU-7-002(178)019	200	31

Sta 631+50.00


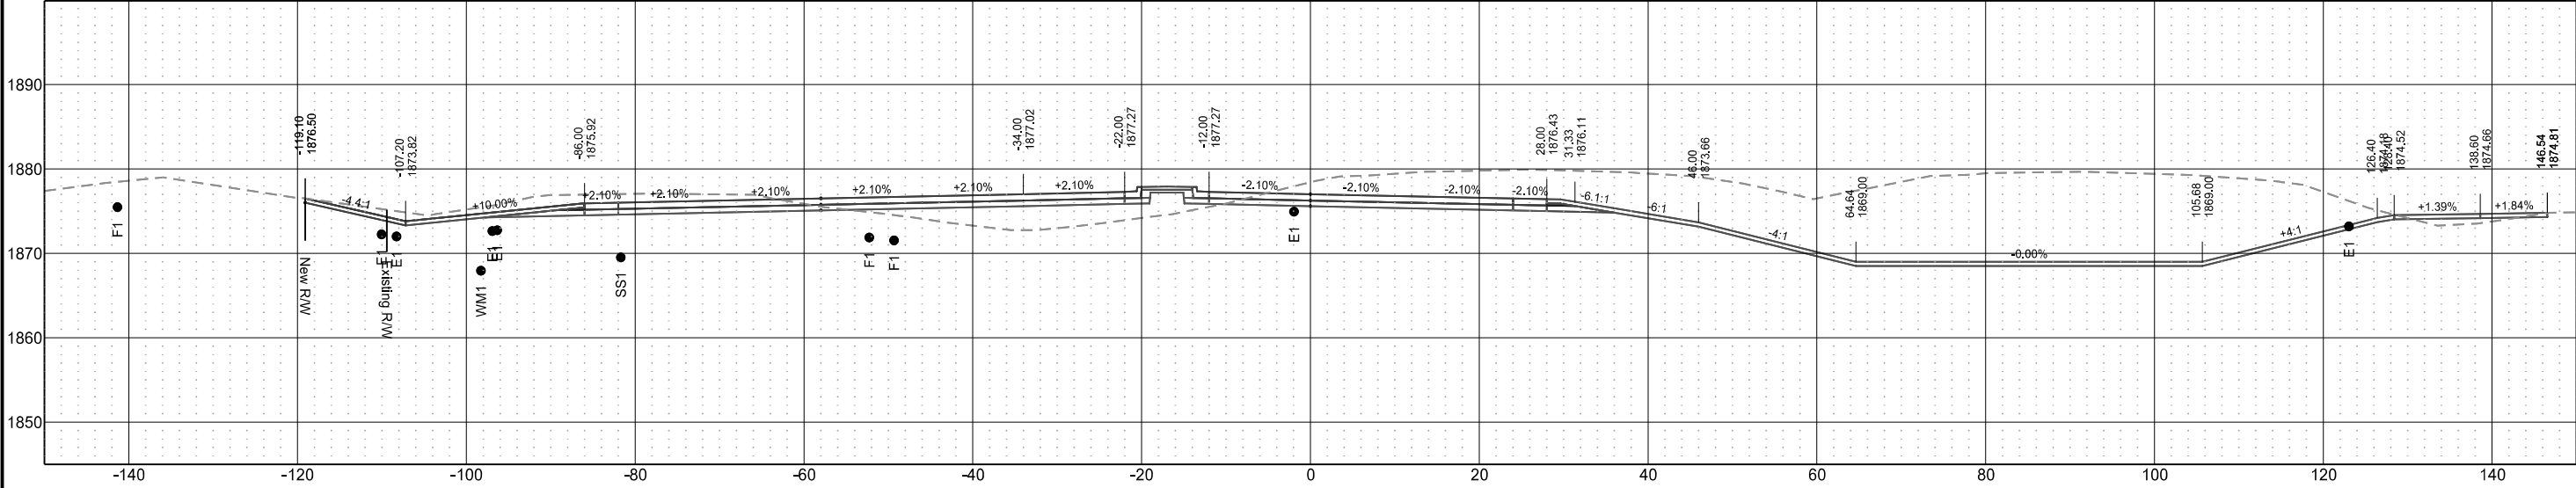


Sta 631+25.00

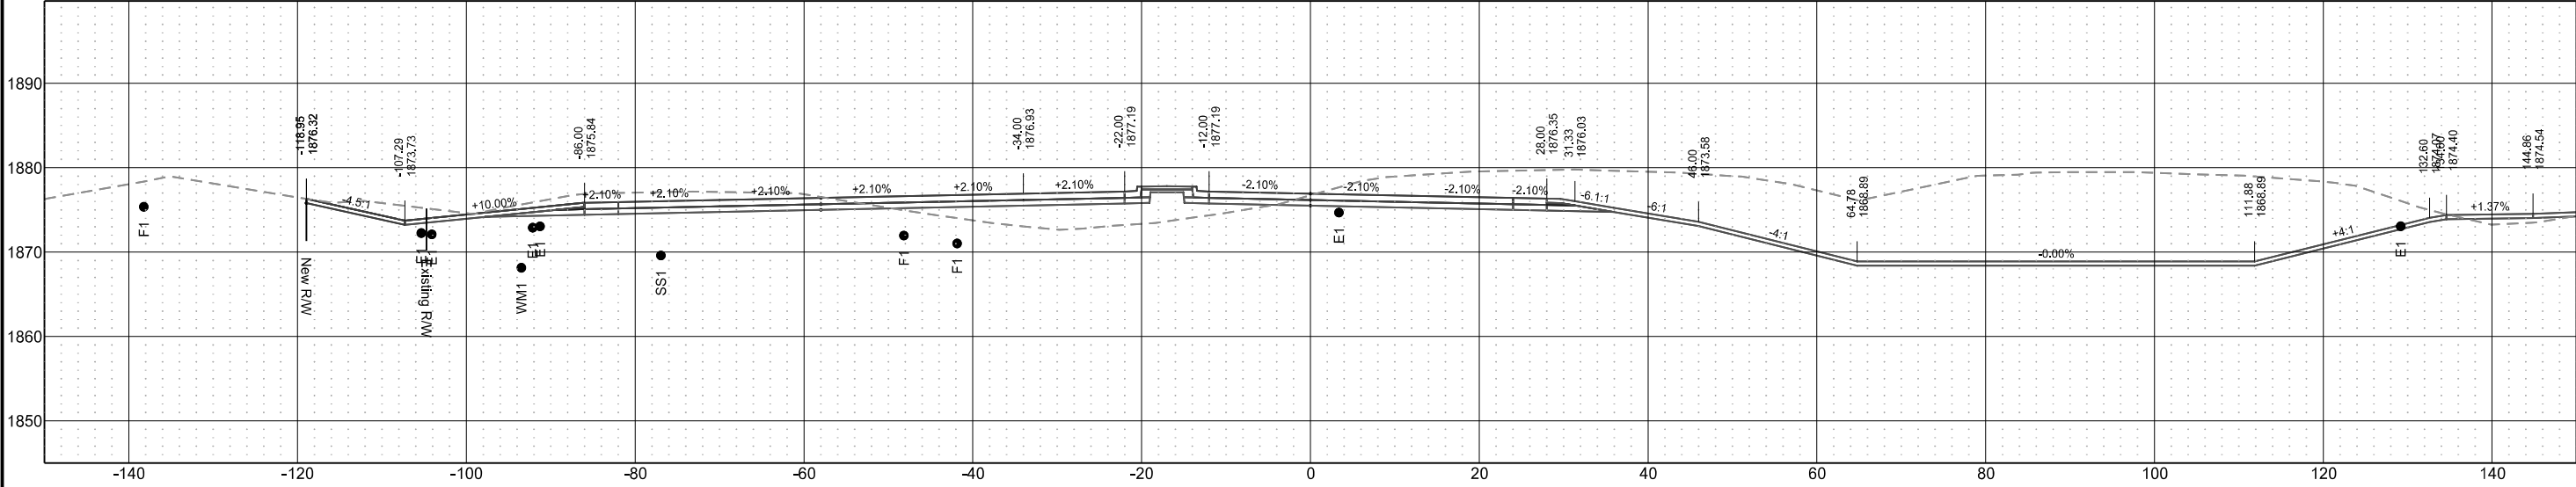


US Highway 2
(Chain PR2EB)

	STATE	PROJECT NO.	SECTION NO.	SHEET NO.
	ND	NHU-SU-CPU-7-002(178)019	200	32

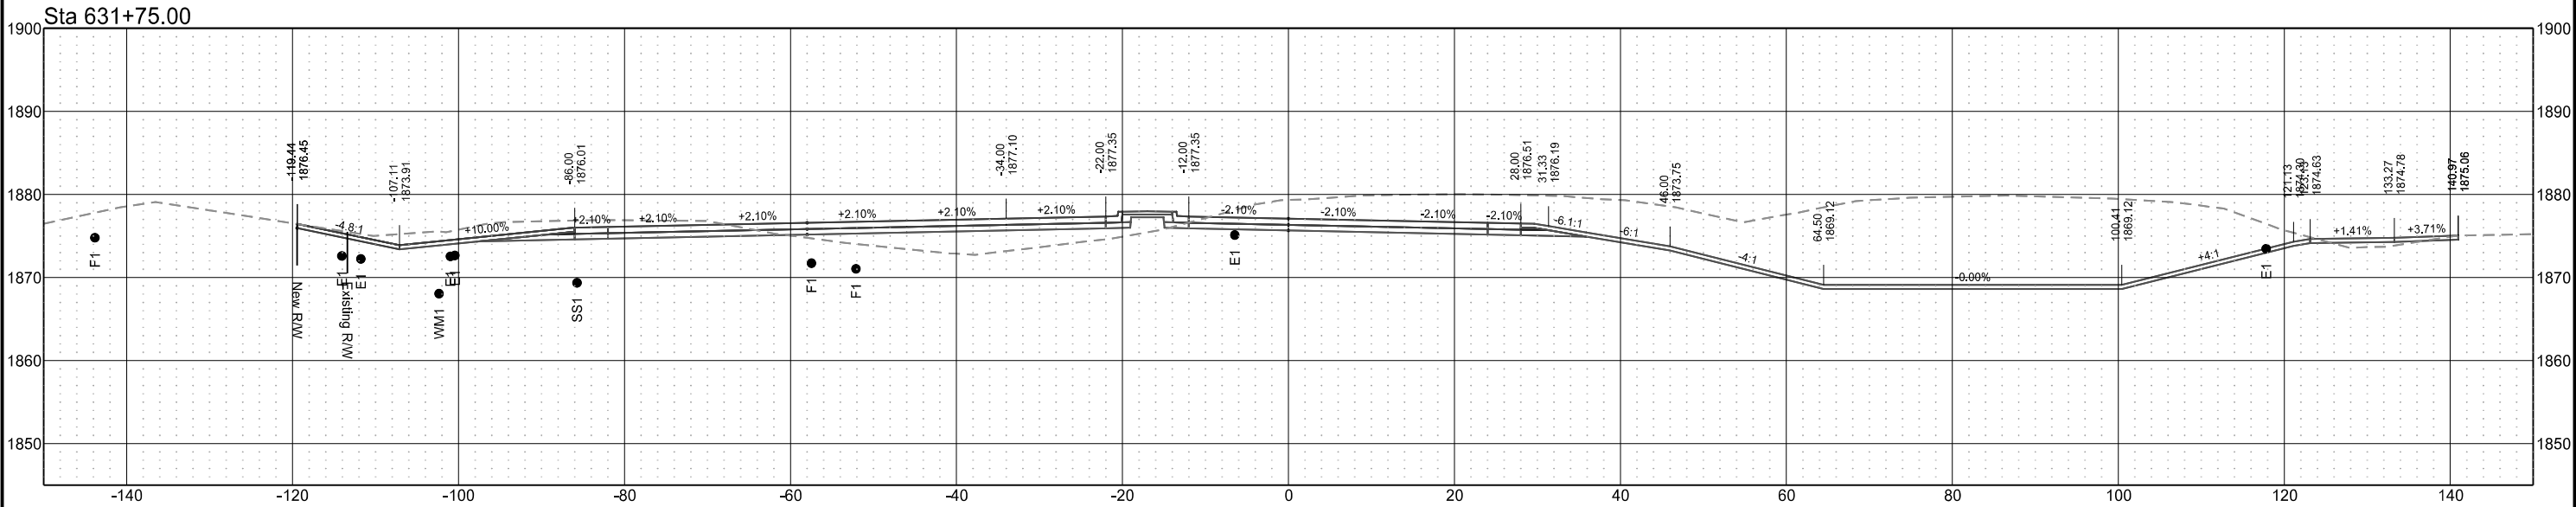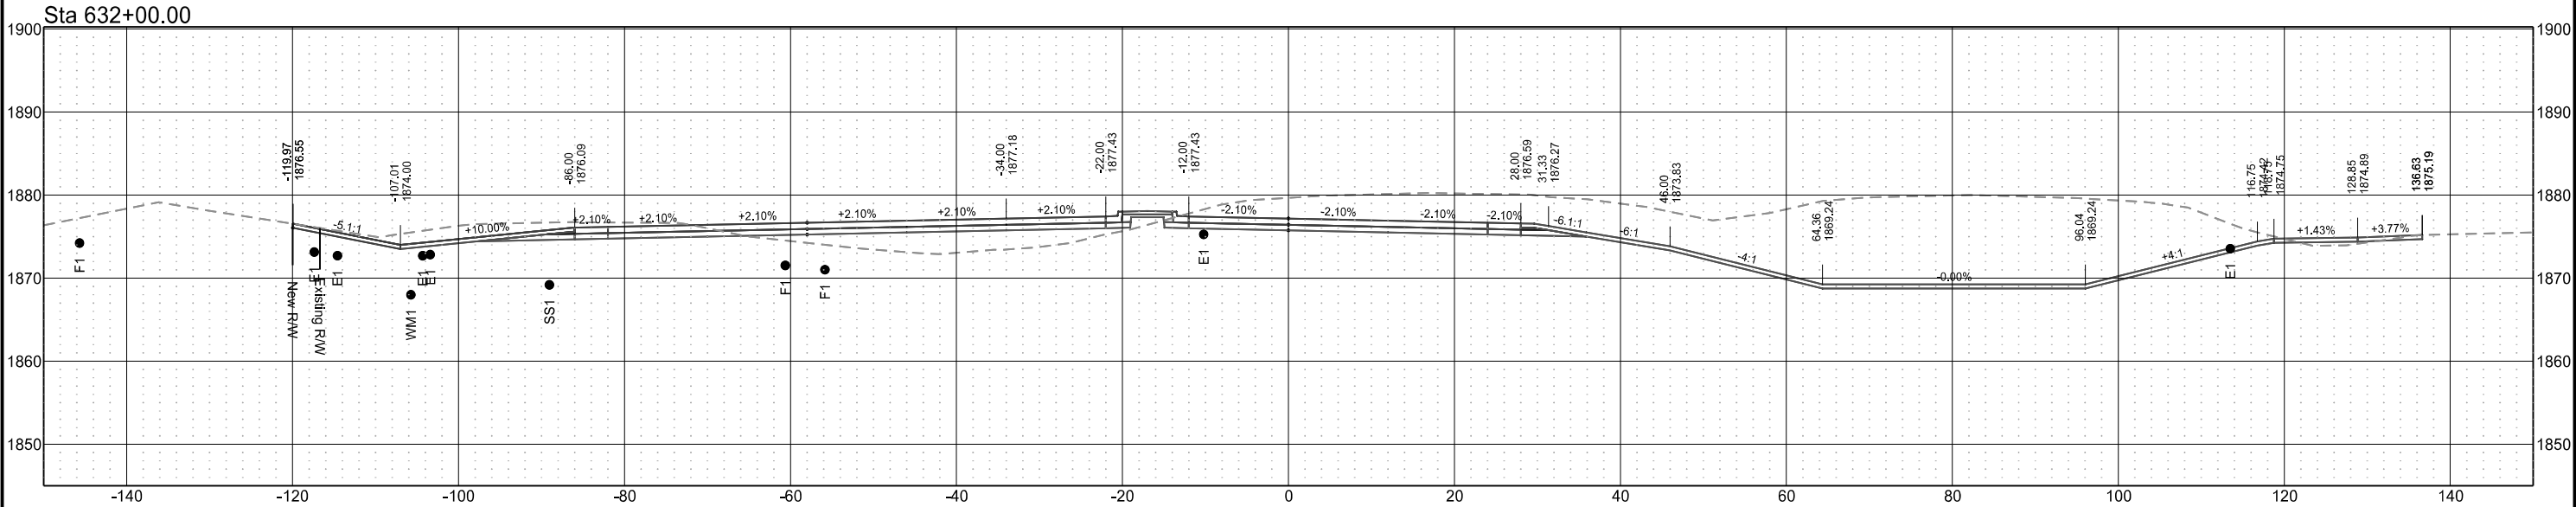


US Highway 2
(Chain PR2EB)

	STATE	PROJECT NO.	SECTION NO.	SHEET NO.
	ND	NHU-SU-CPU-7-002(178)019	200	33

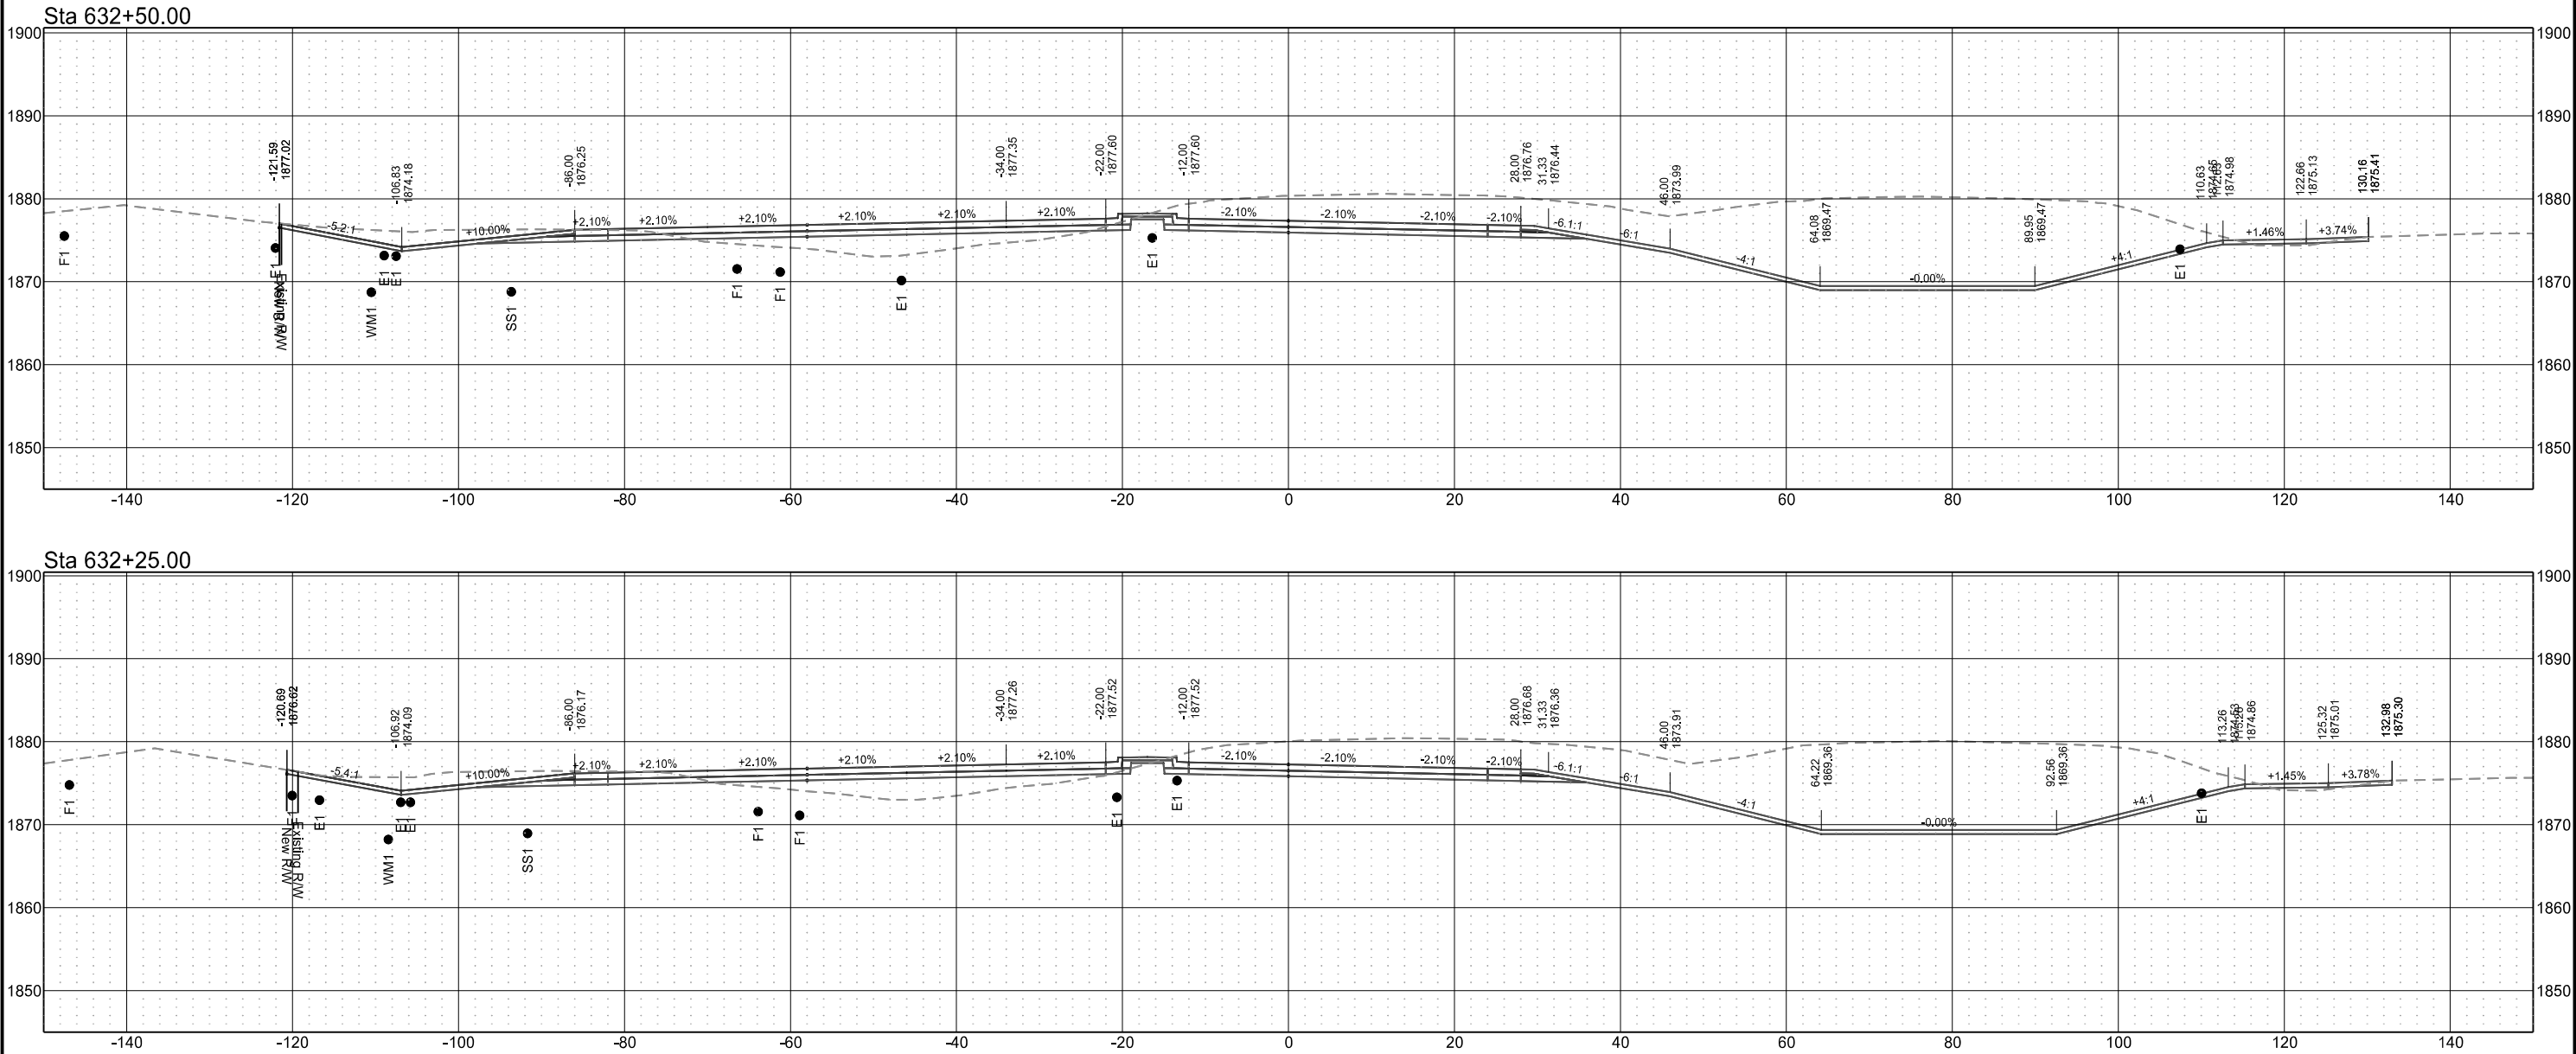

US Highway 2
(Chain PR2EB)

	STATE	PROJECT NO.	SECTION NO.	SHEET NO.
	ND	NHU-SU-CPU-7-002(178)019	200	34

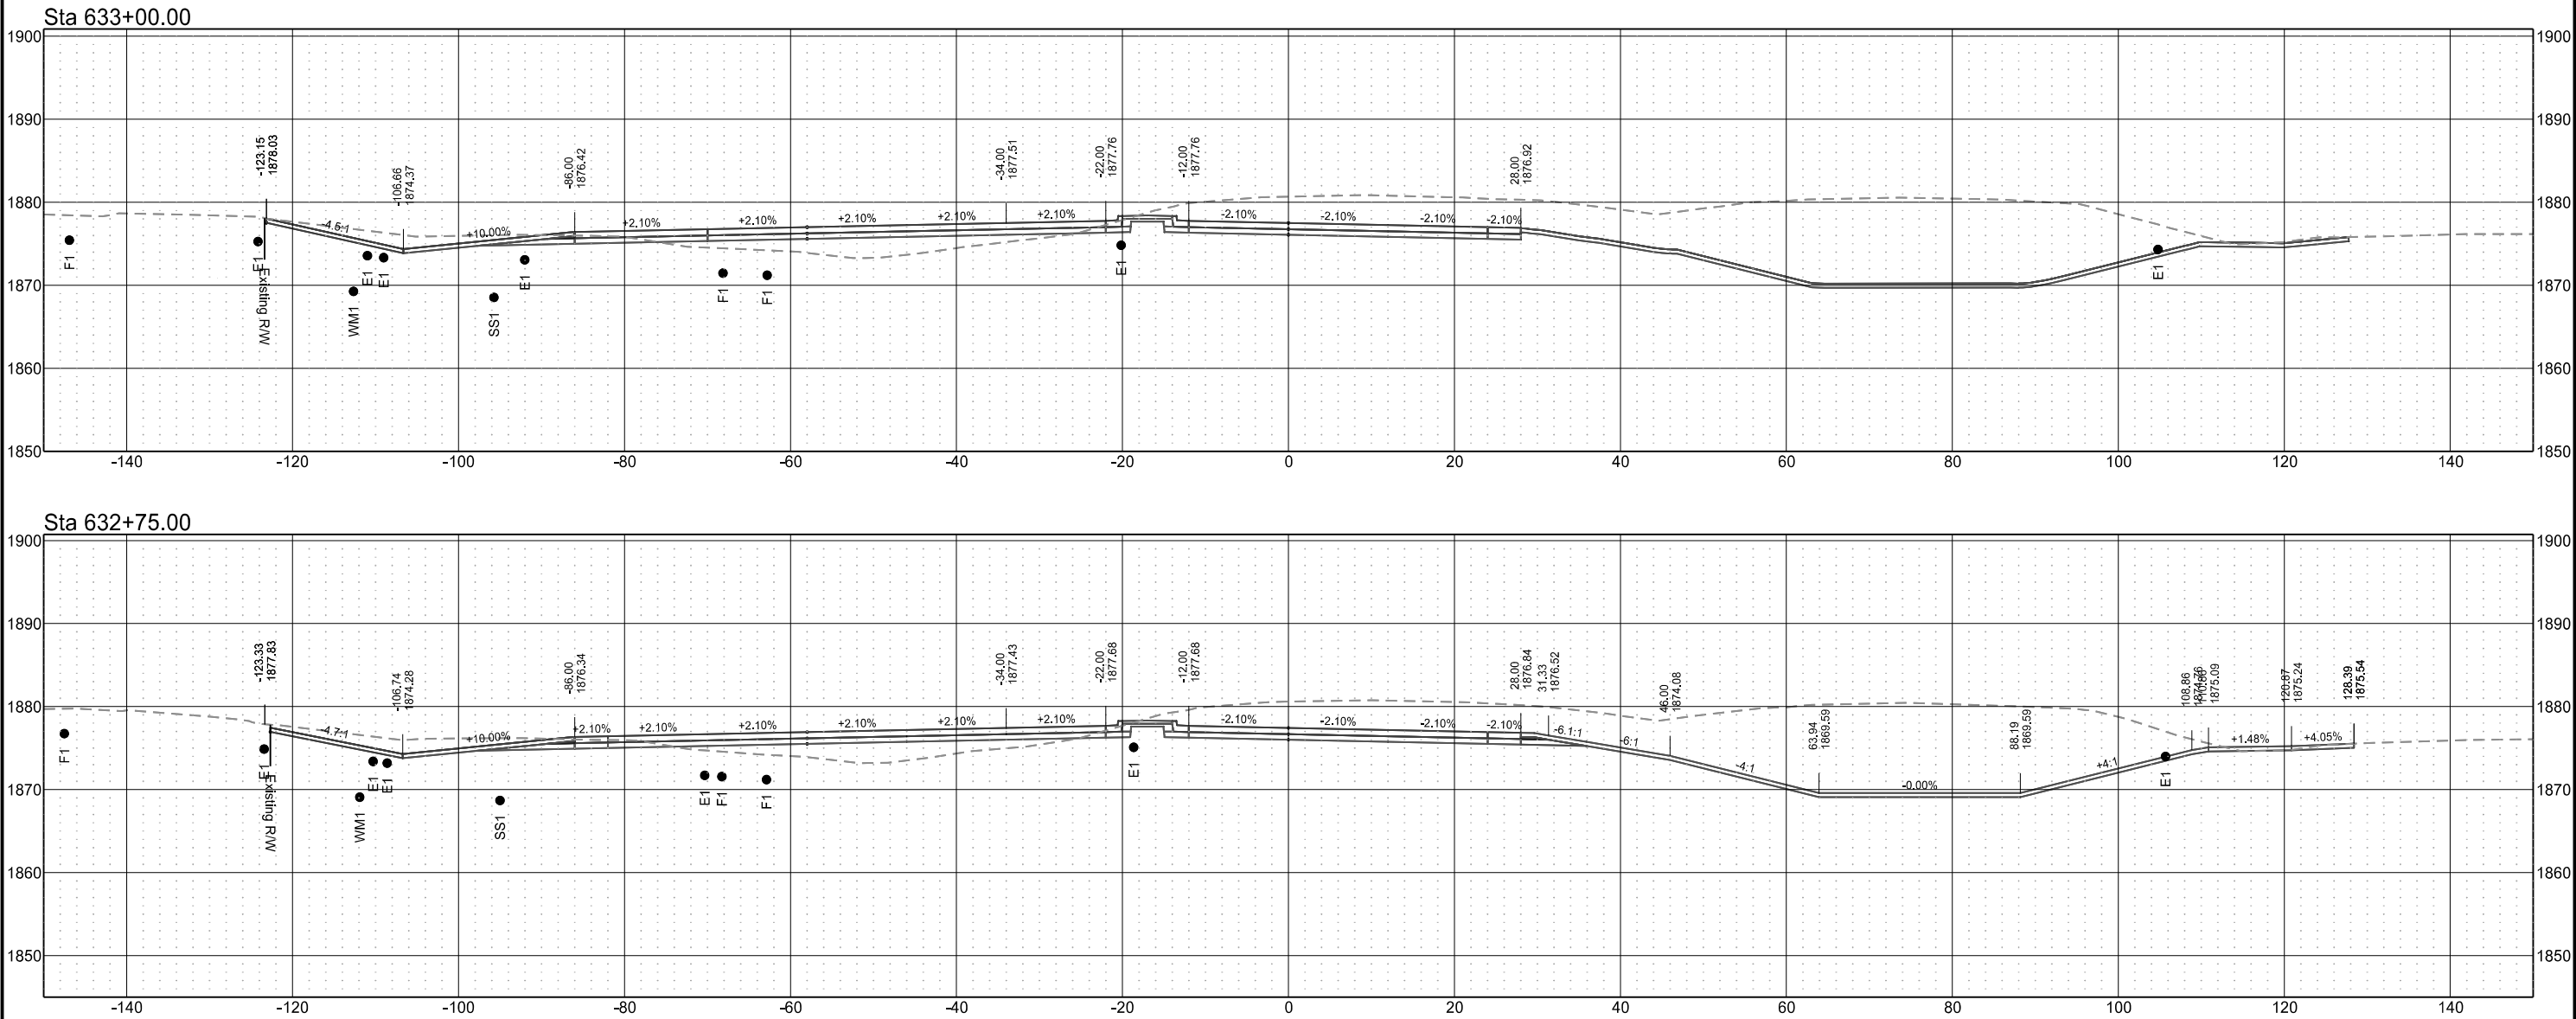

US Highway 2
(Chain PR2EB)

STATE

PROJECT NO.

SECTION NO.

SHEET NO.


ND

NHU-SU-CPU-7-002(178)019


200

35


Sta 633+75.00

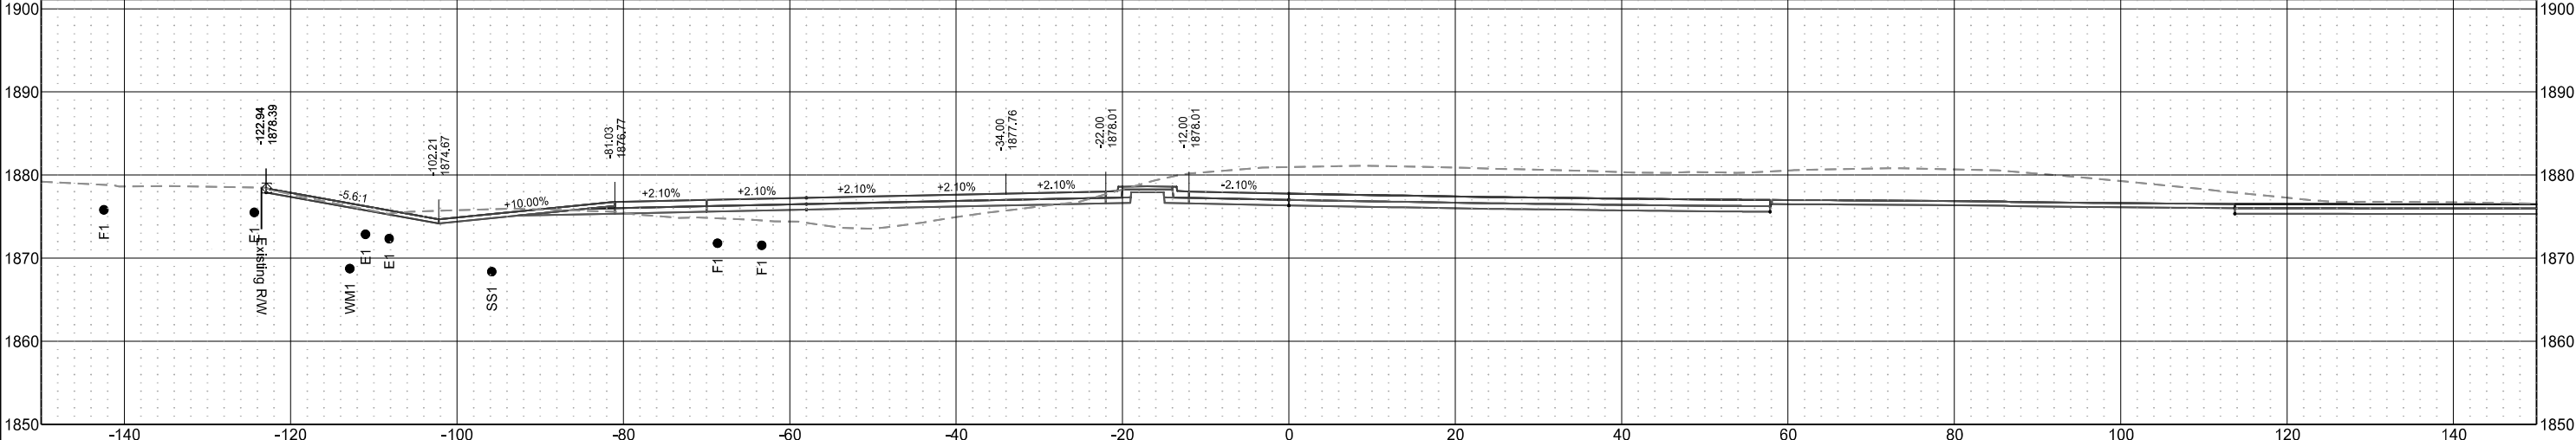

Sta 633+50.00

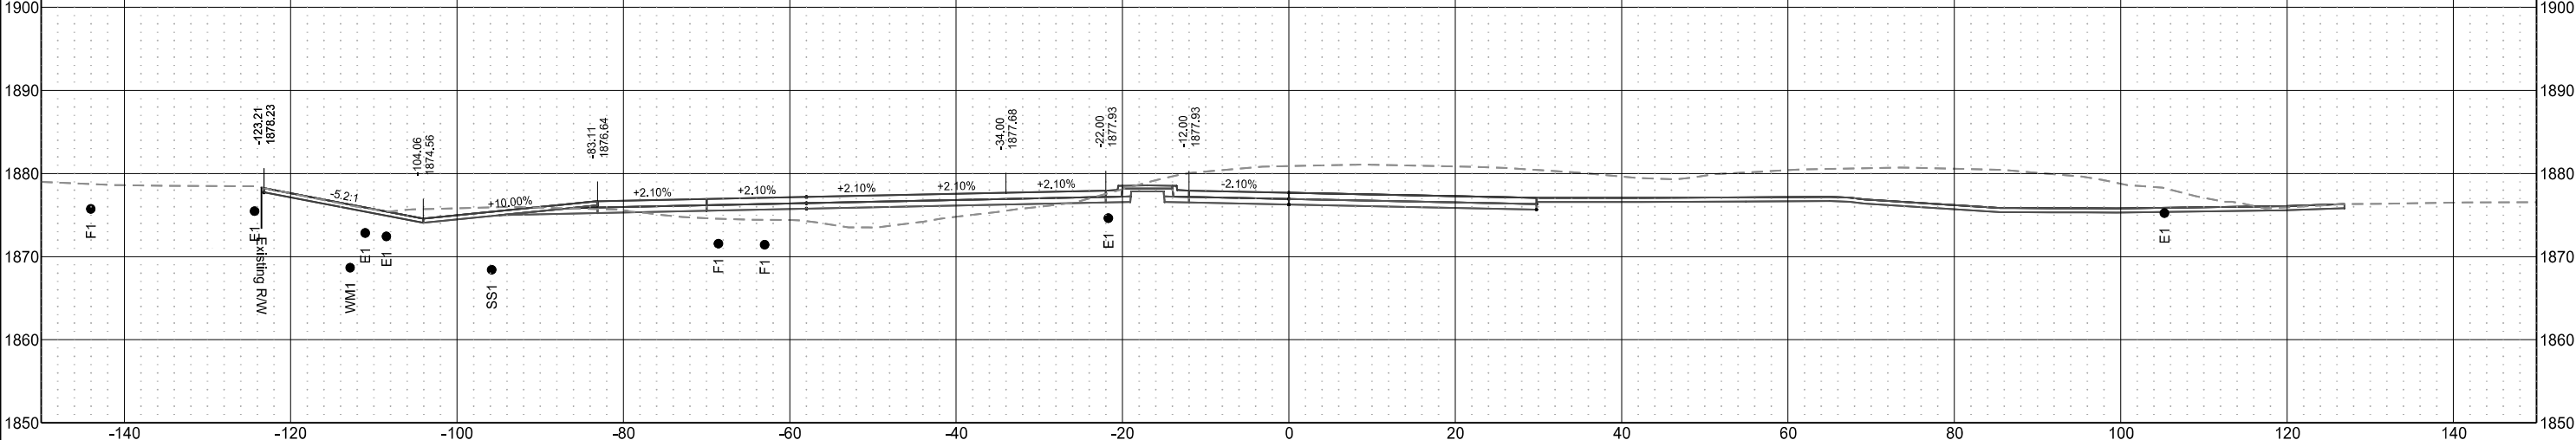

Sta 633+25.00

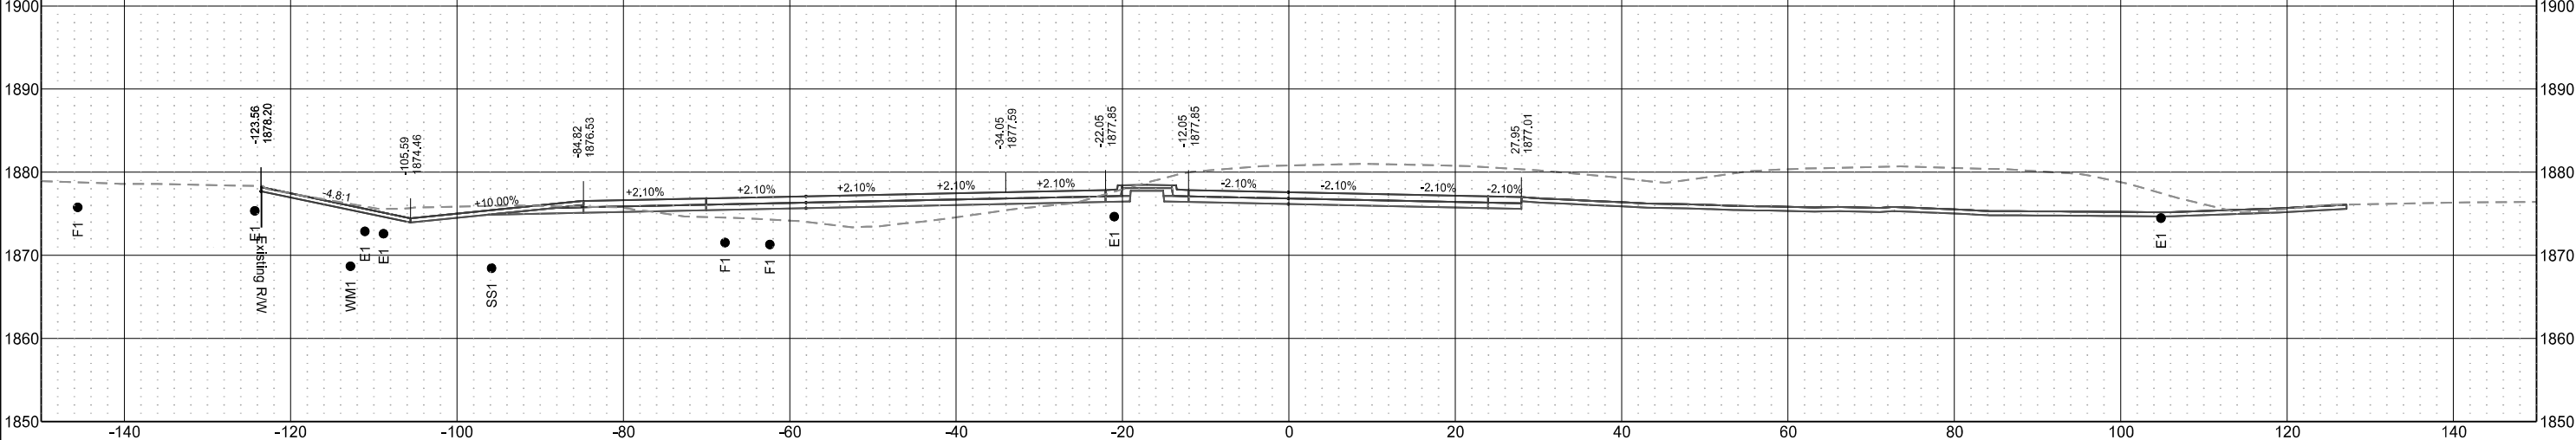

US Highway 2
(Chain PR2EB)

STATE

PROJECT NO.

SECTION NO.

SHEET NO.


ND

NHU-SU-CPU-7-002(178)019


200

36


Sta 634+50.00

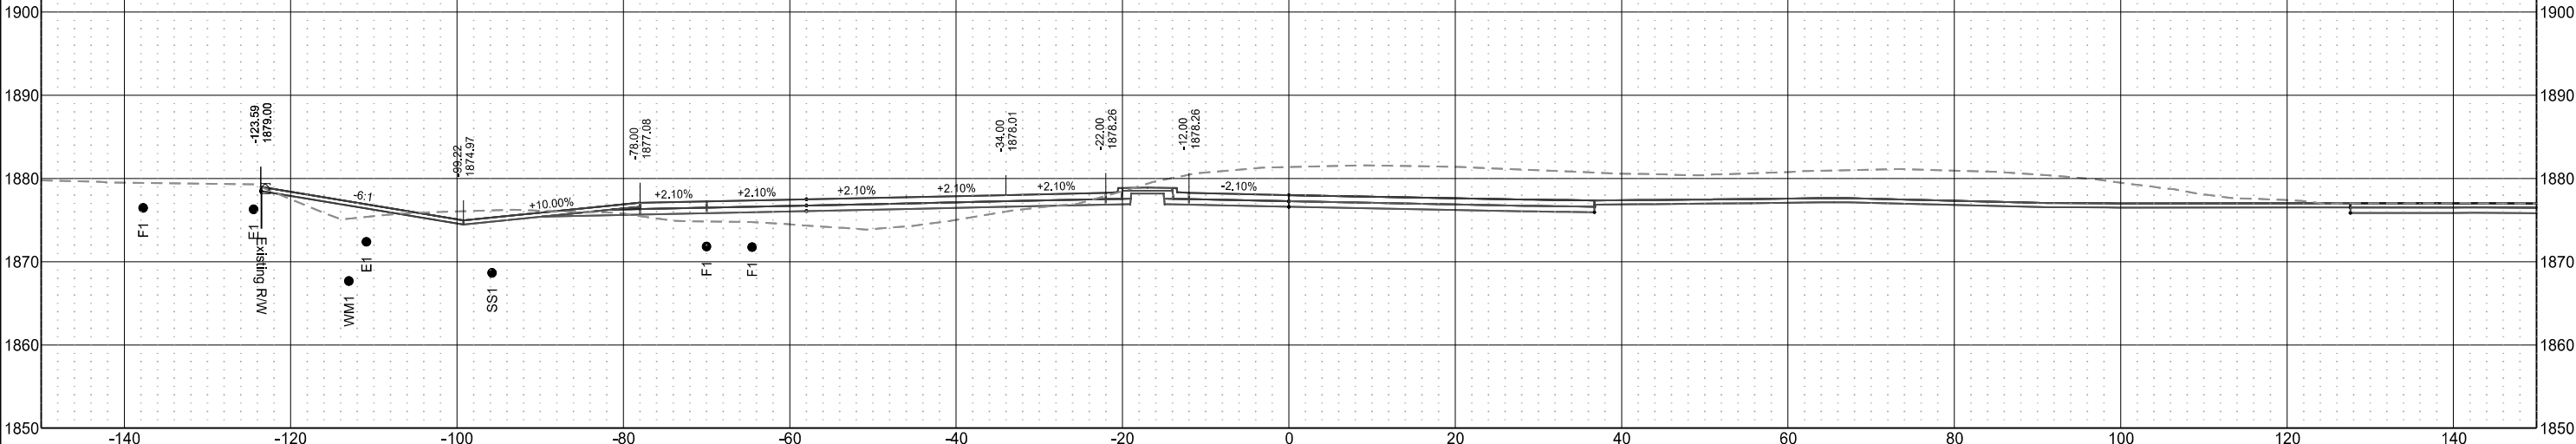

Sta 634+25.00

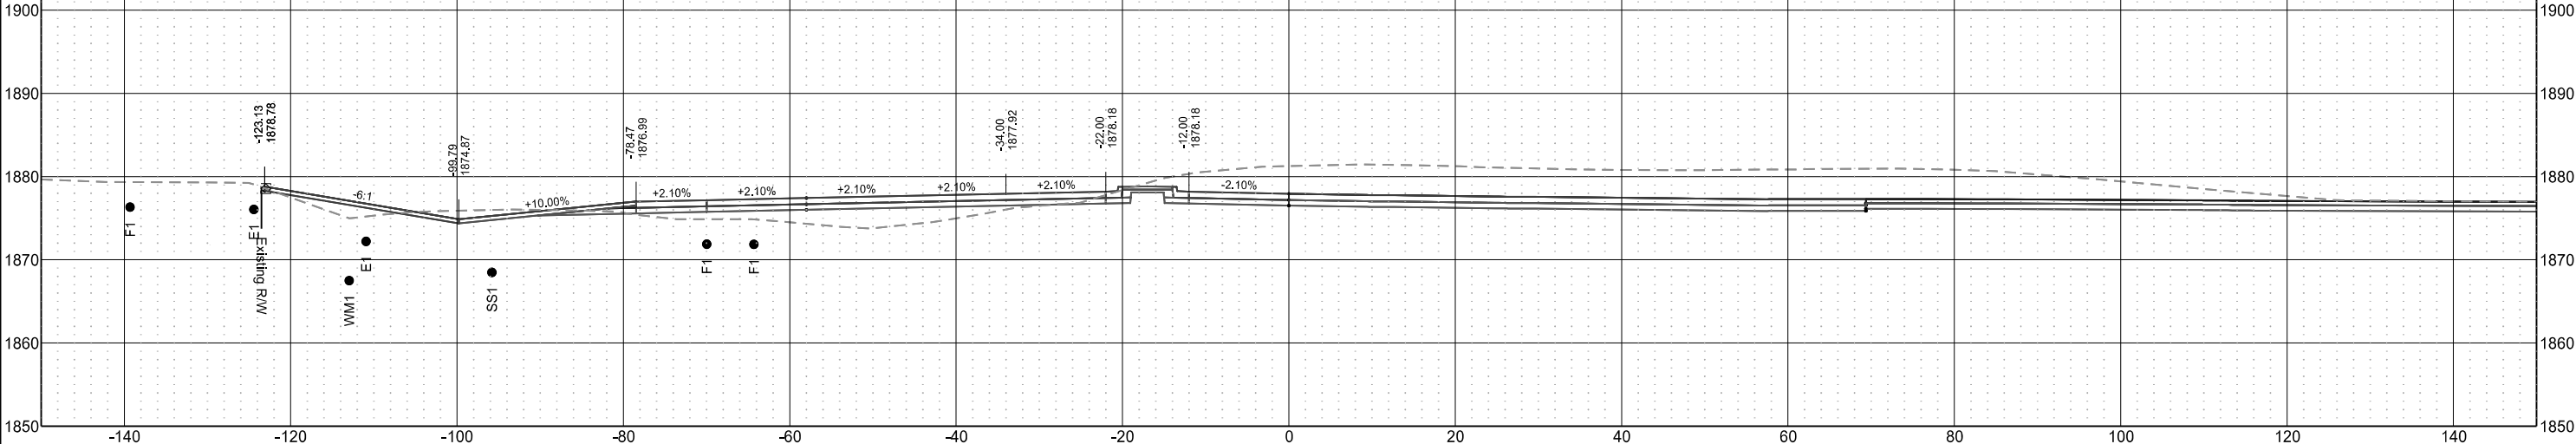


Sta 634+00.00

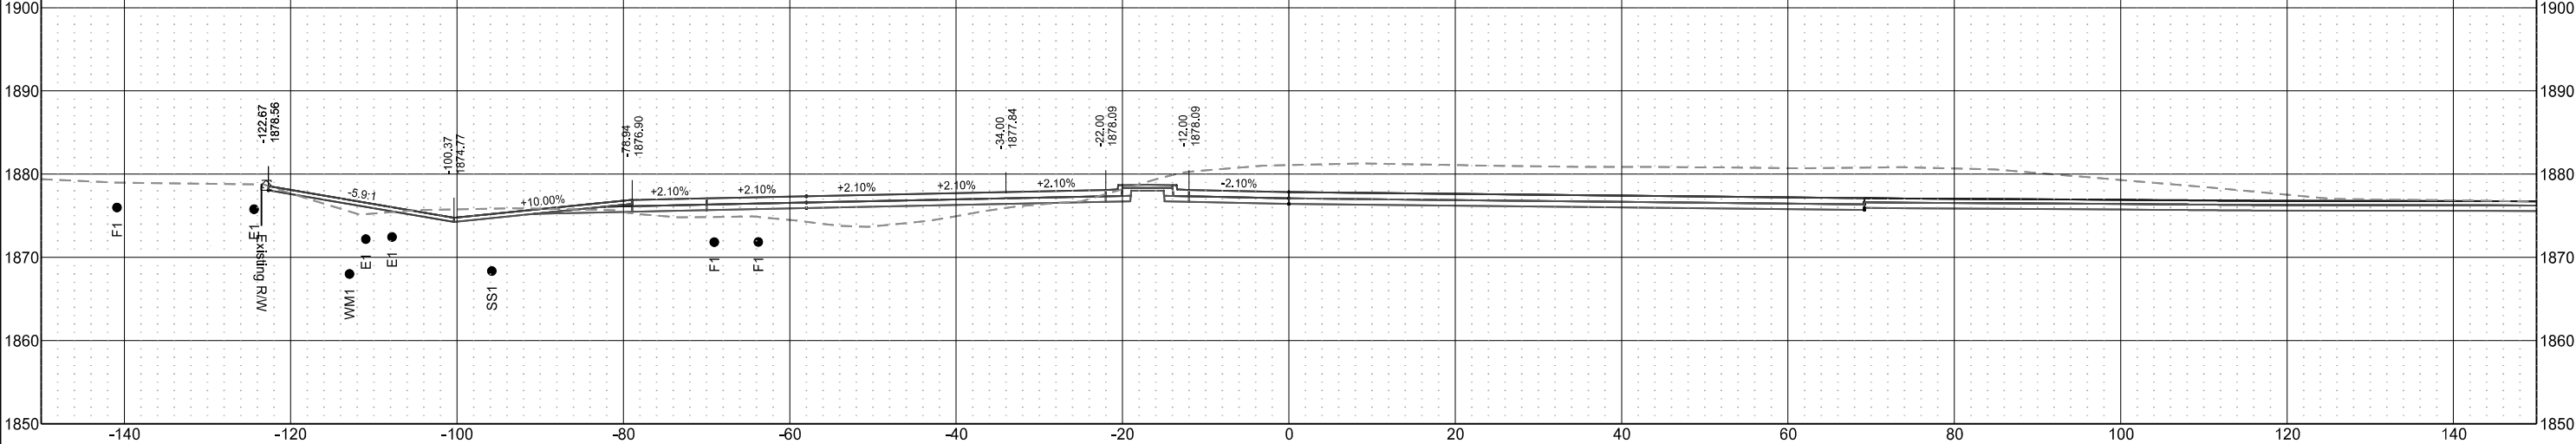


US Highway 2
(Chain PR2EB)

	STATE	PROJECT NO.	SECTION NO.	SHEET NO.
	ND	NHU-SU-CPU-7-002(178)019	200	37

Sta 635+00.00

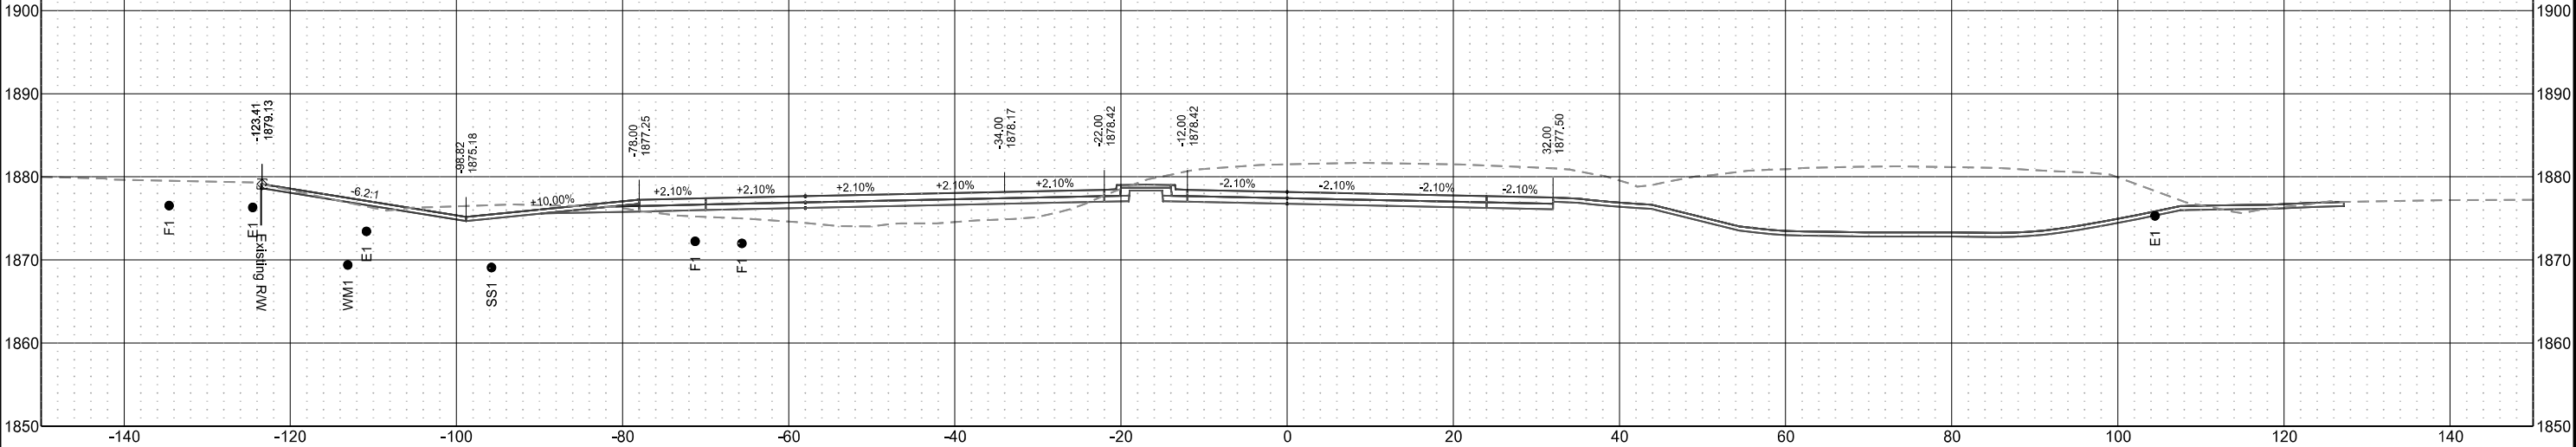


Sta 634+75.00

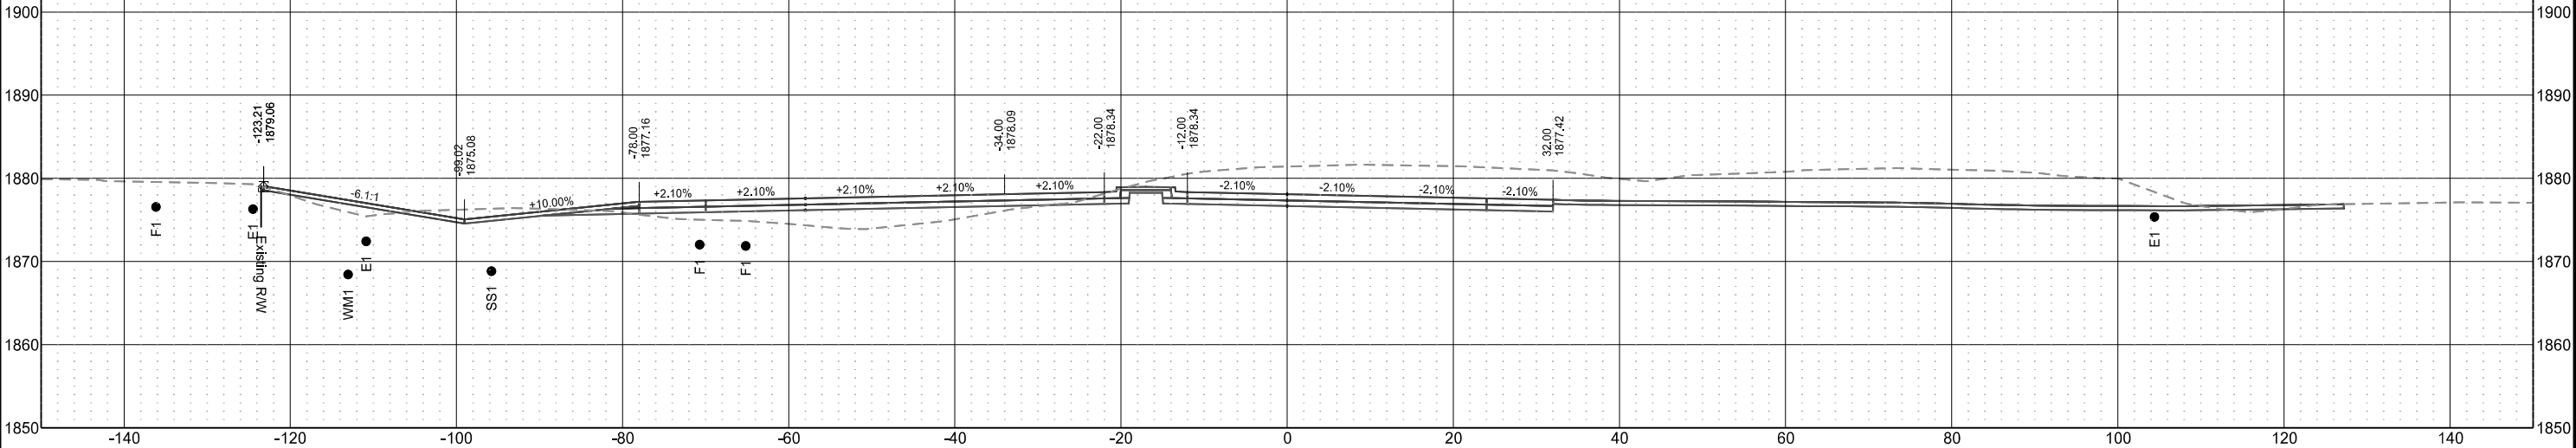

US Highway 2
(Chain PR2EB)

	STATE	PROJECT NO.	SECTION NO.	SHEET NO.
	ND	NHU-SU-CPU-7-002(178)019	200	38

Sta 635+50.00

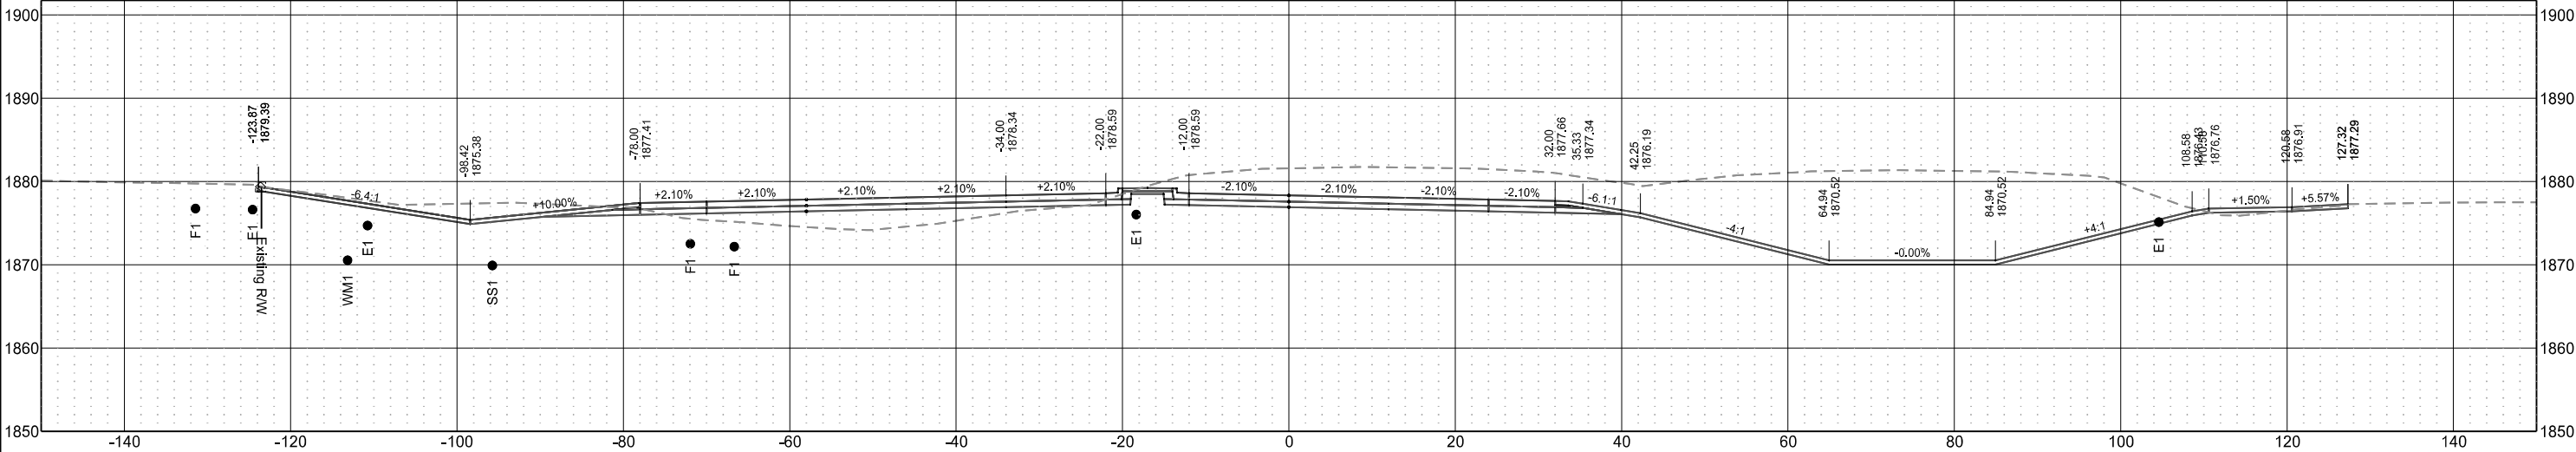


Sta 635+25.00




US Highway 2
(Chain PR2EB)

	STATE	PROJECT NO.	SECTION NO.	SHEET NO.
	ND	NHU-SU-CPU-7-002(178)019	200	39

Sta 636+00.00

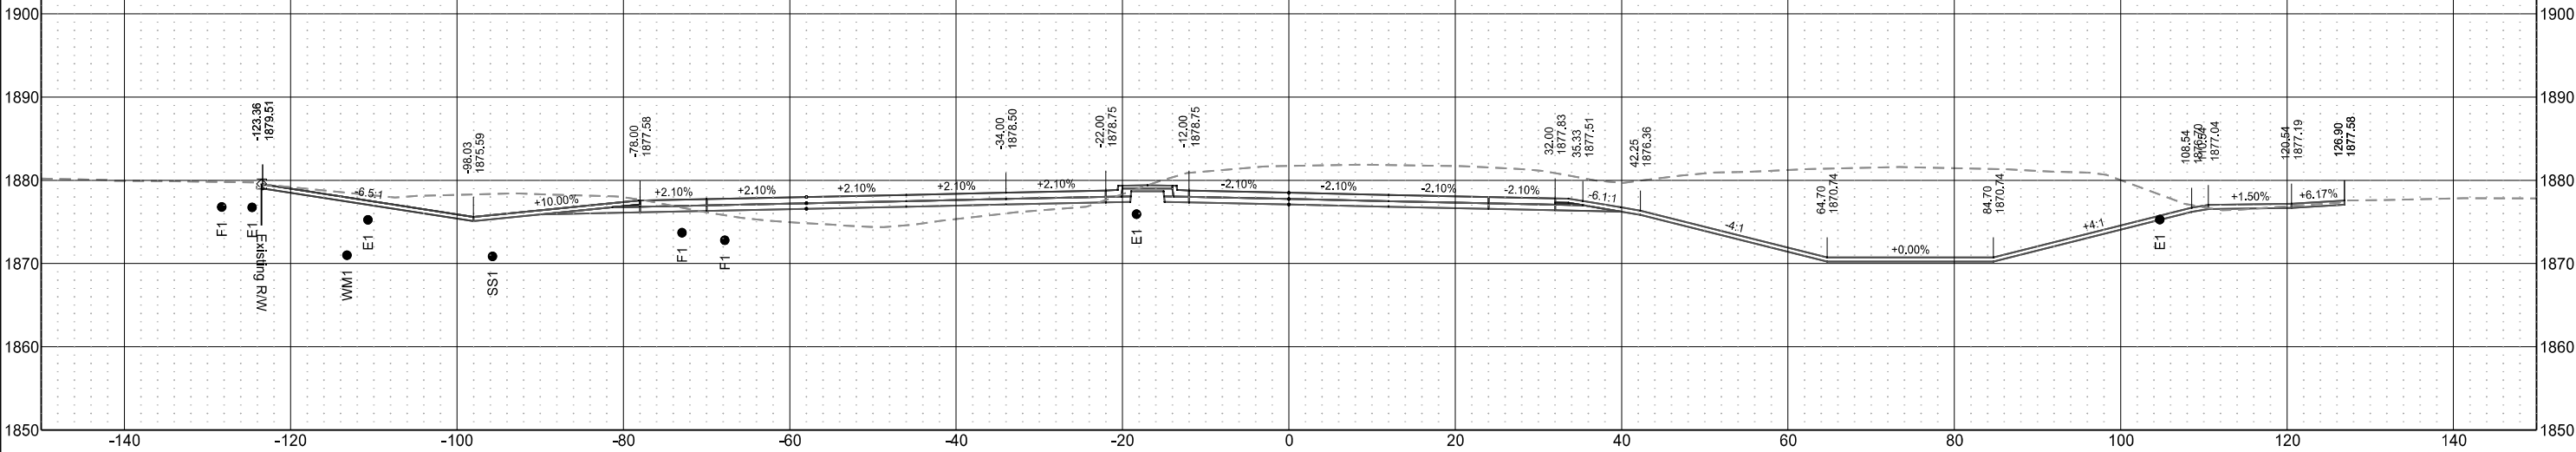


Sta 635+75.00

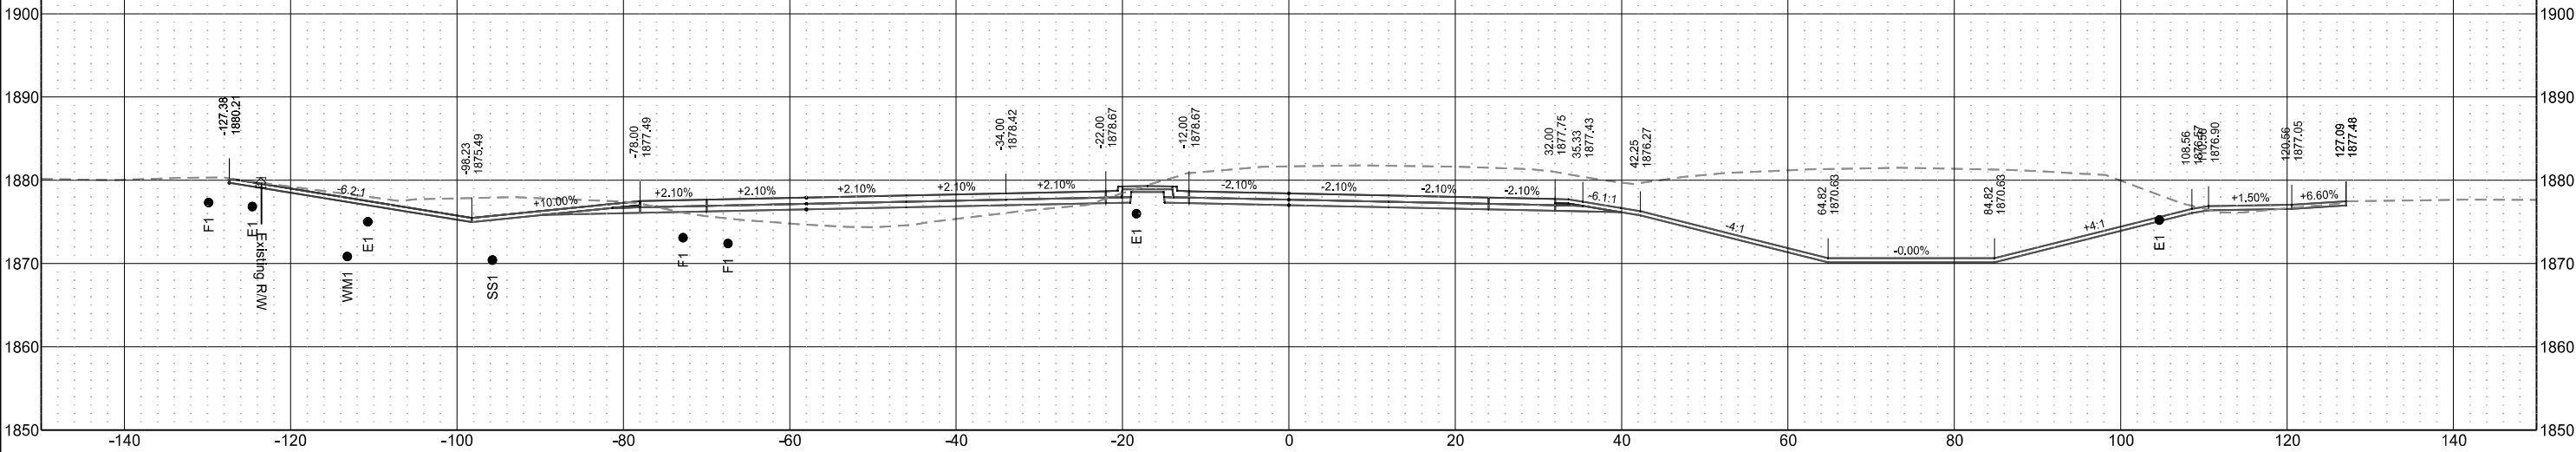


US Highway 2
(Chain PR2EB)

	STATE	PROJECT NO.	SECTION NO.	SHEET NO.
	ND	NHU-SU-CPU-7-002(178)019	200	40

Sta 636+50.00

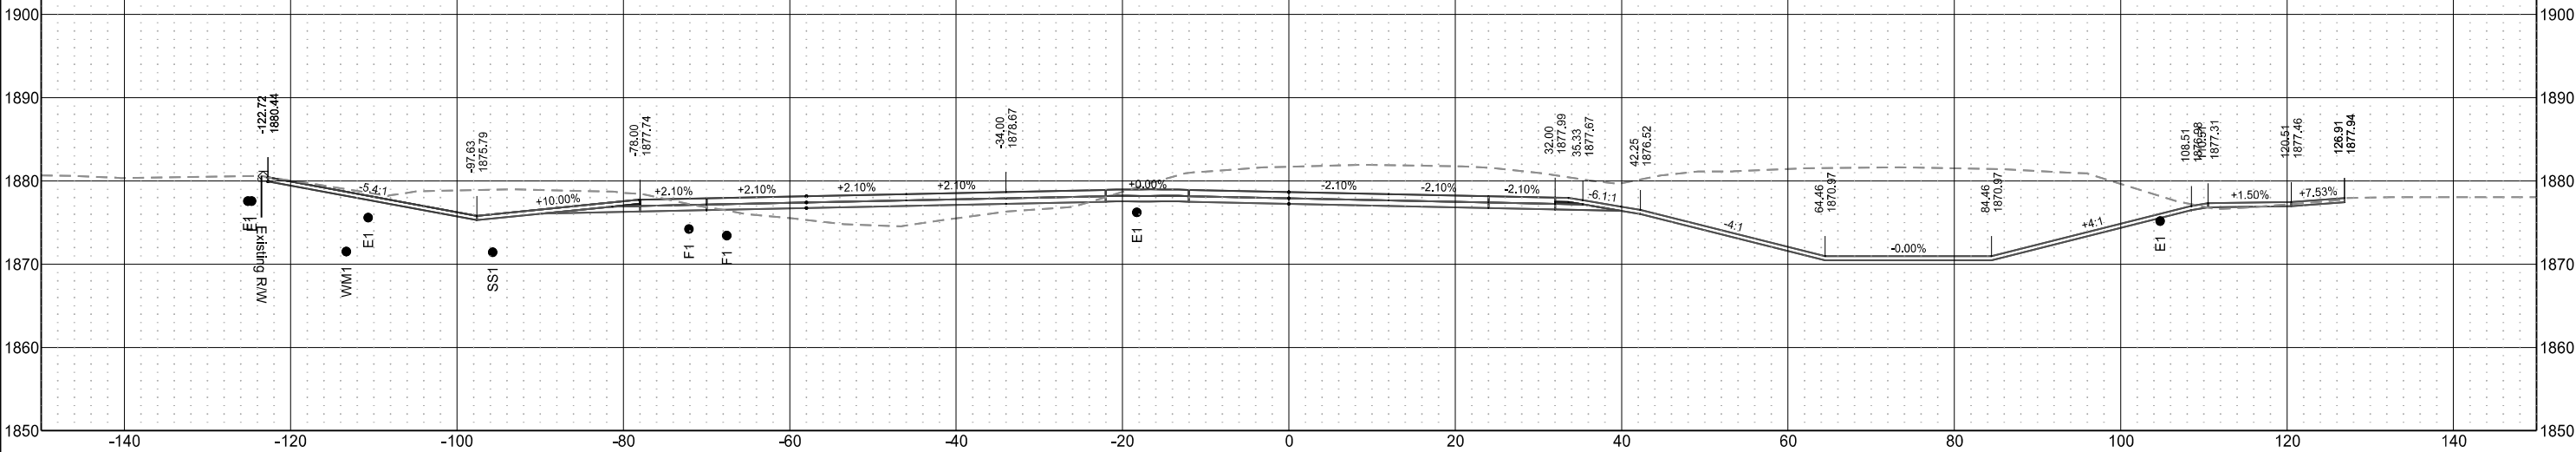


Sta 636+25.00

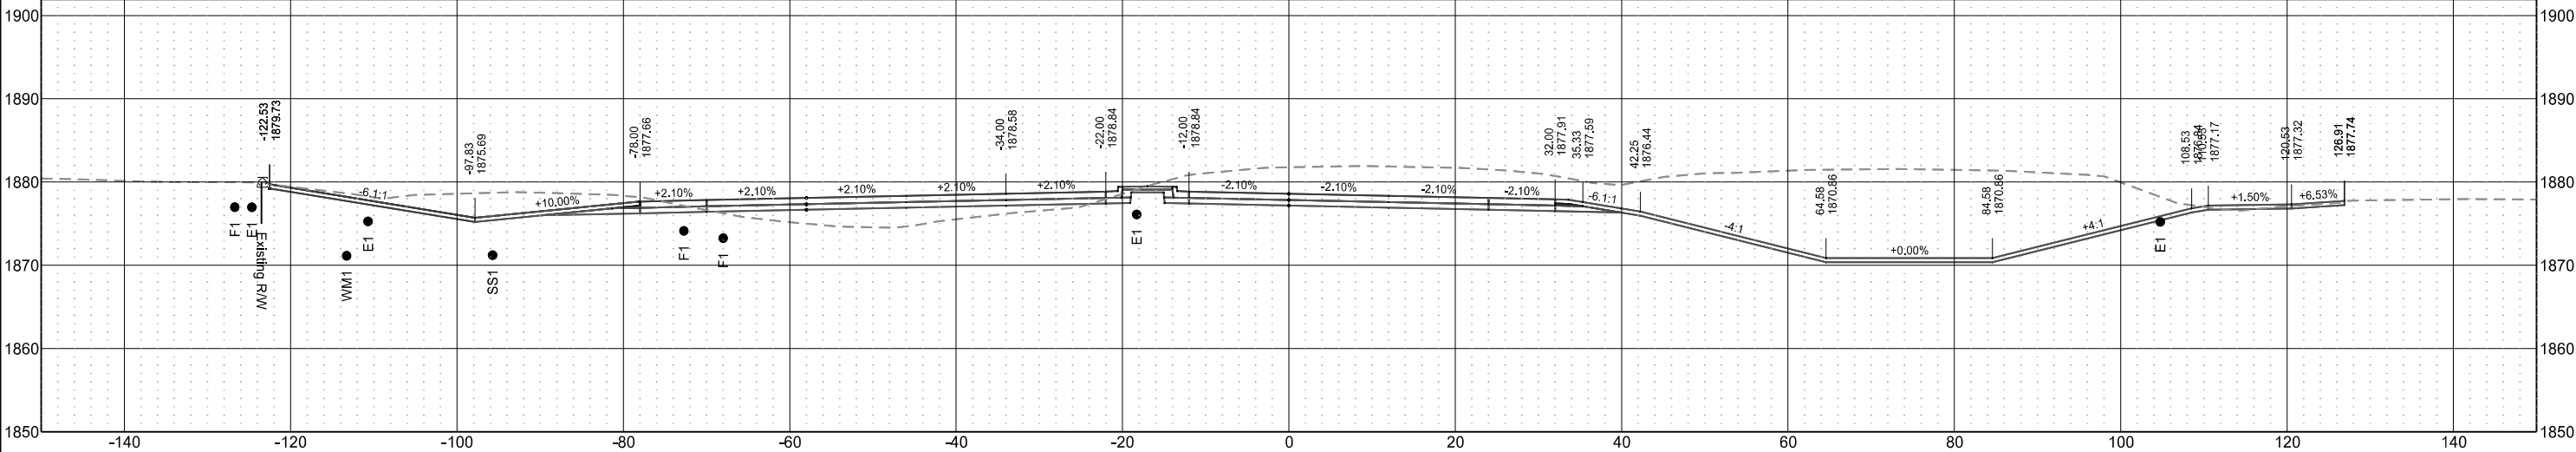


US Highway 2
(Chain PR2EB)

	STATE	PROJECT NO.	SECTION NO.	SHEET NO.
	ND	NHU-SU-CPU-7-002(178)019	200	41

Sta 637+00.00

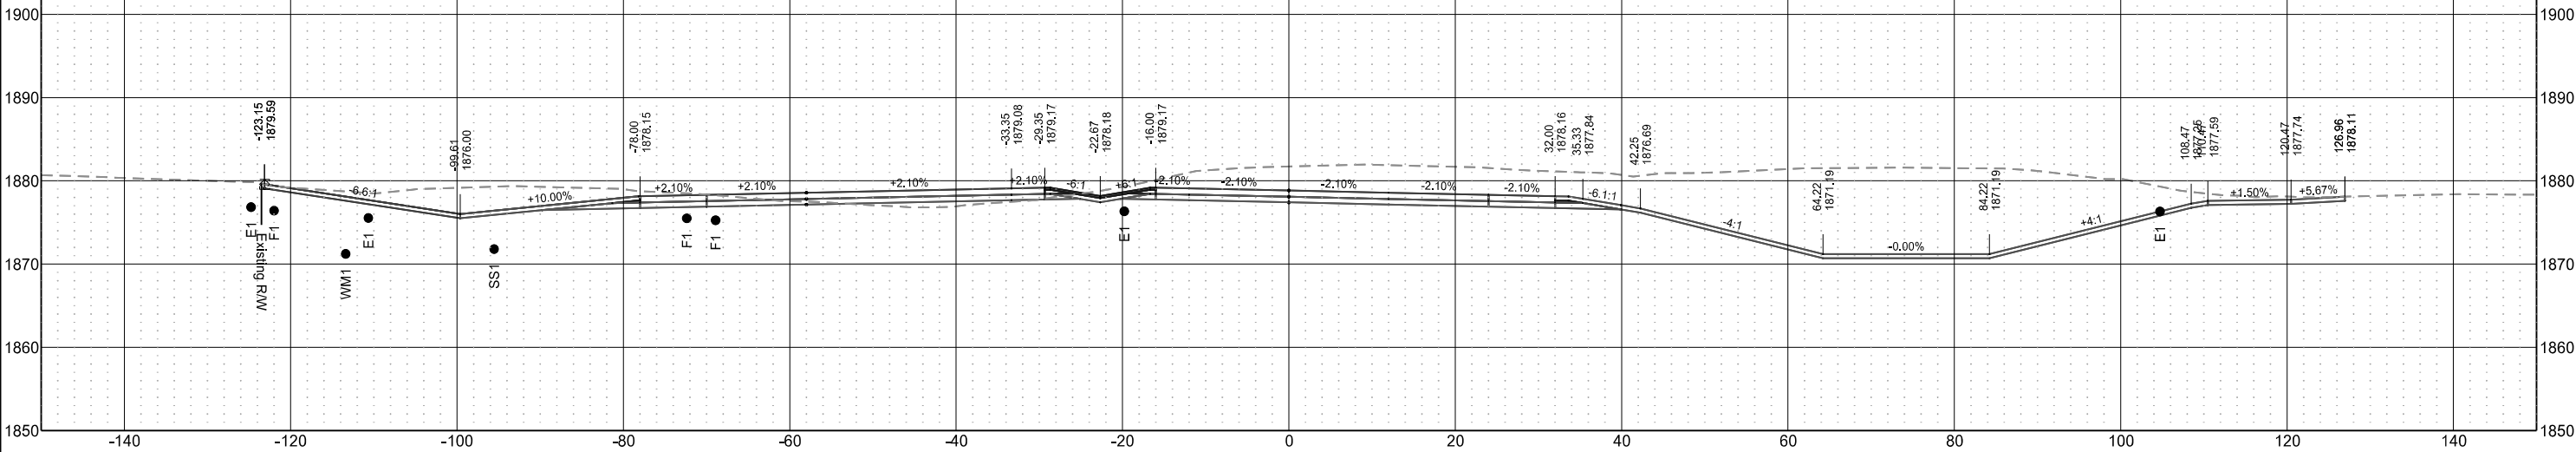


Sta 636+75.00

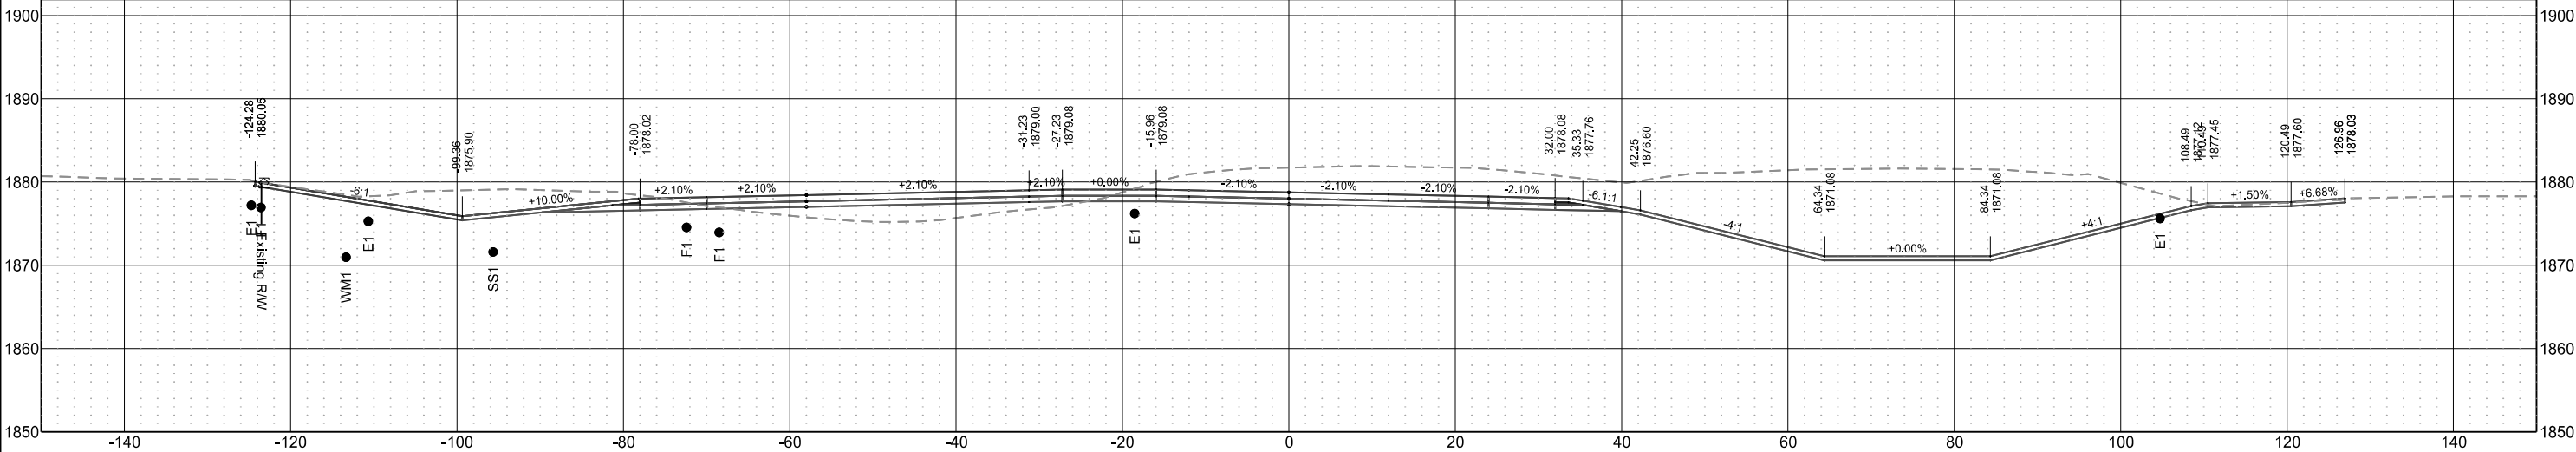


US Highway 2
(Chain PR2EB)

	STATE	PROJECT NO.	SECTION NO.	SHEET NO.
	ND	NHU-SU-CPU-7-002(178)019	200	42

Sta 637+50.00

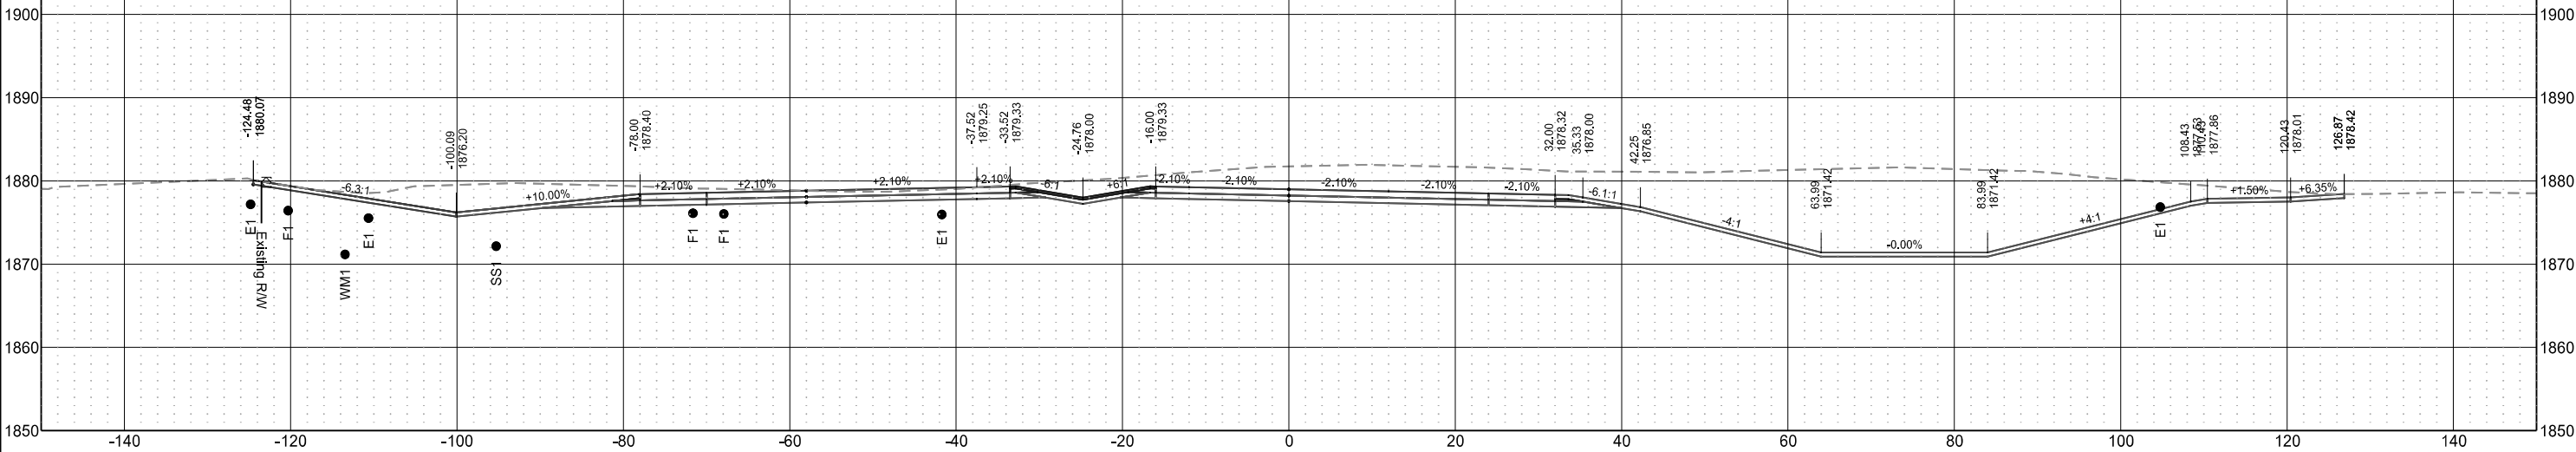


Sta 637+25.00

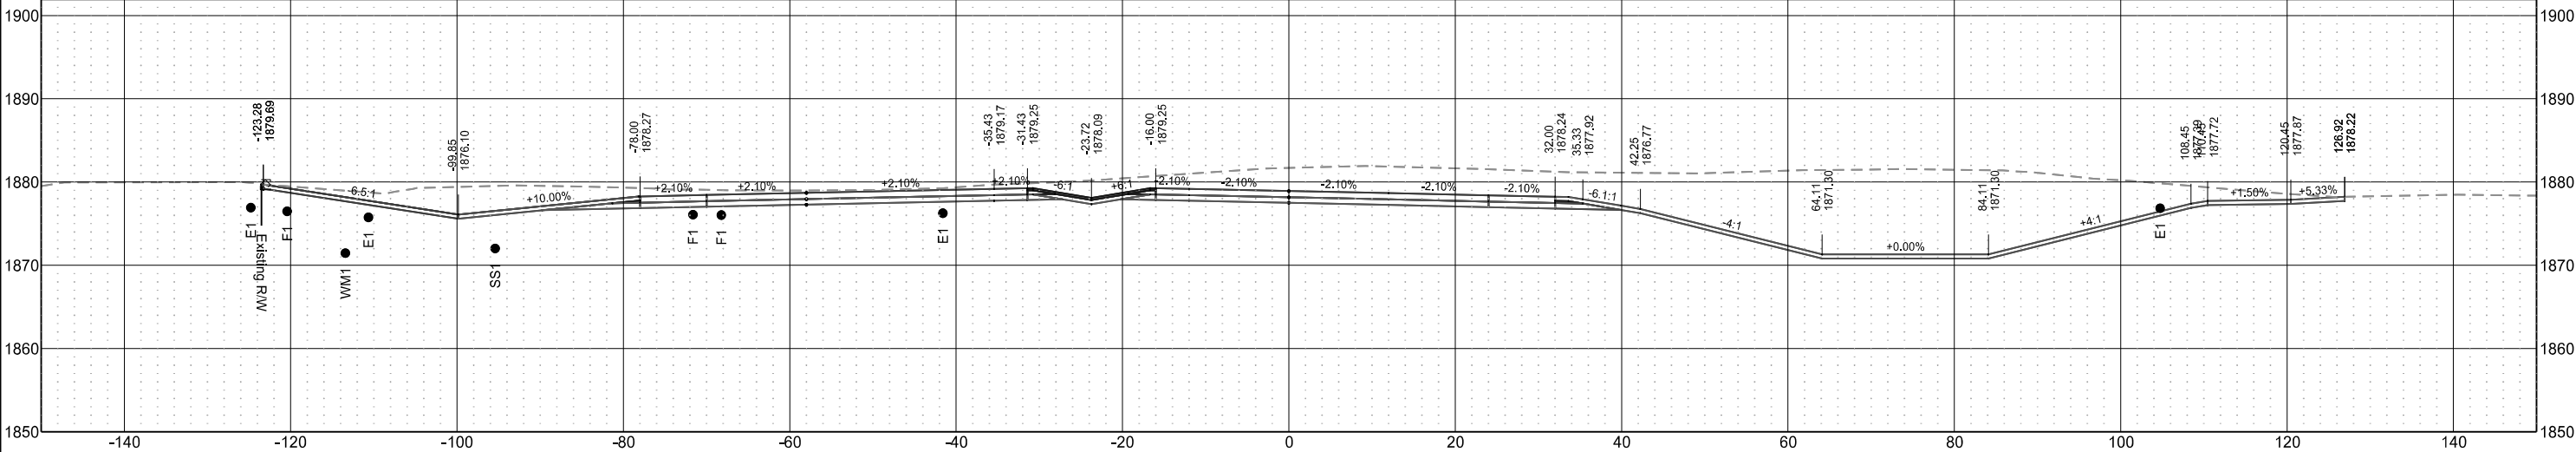


US Highway 2
(Chain PR2EB)

	STATE	PROJECT NO.	SECTION NO.	SHEET NO.
	ND	NHU-SU-CPU-7-002(178)019	200	43

Sta 638+00.00

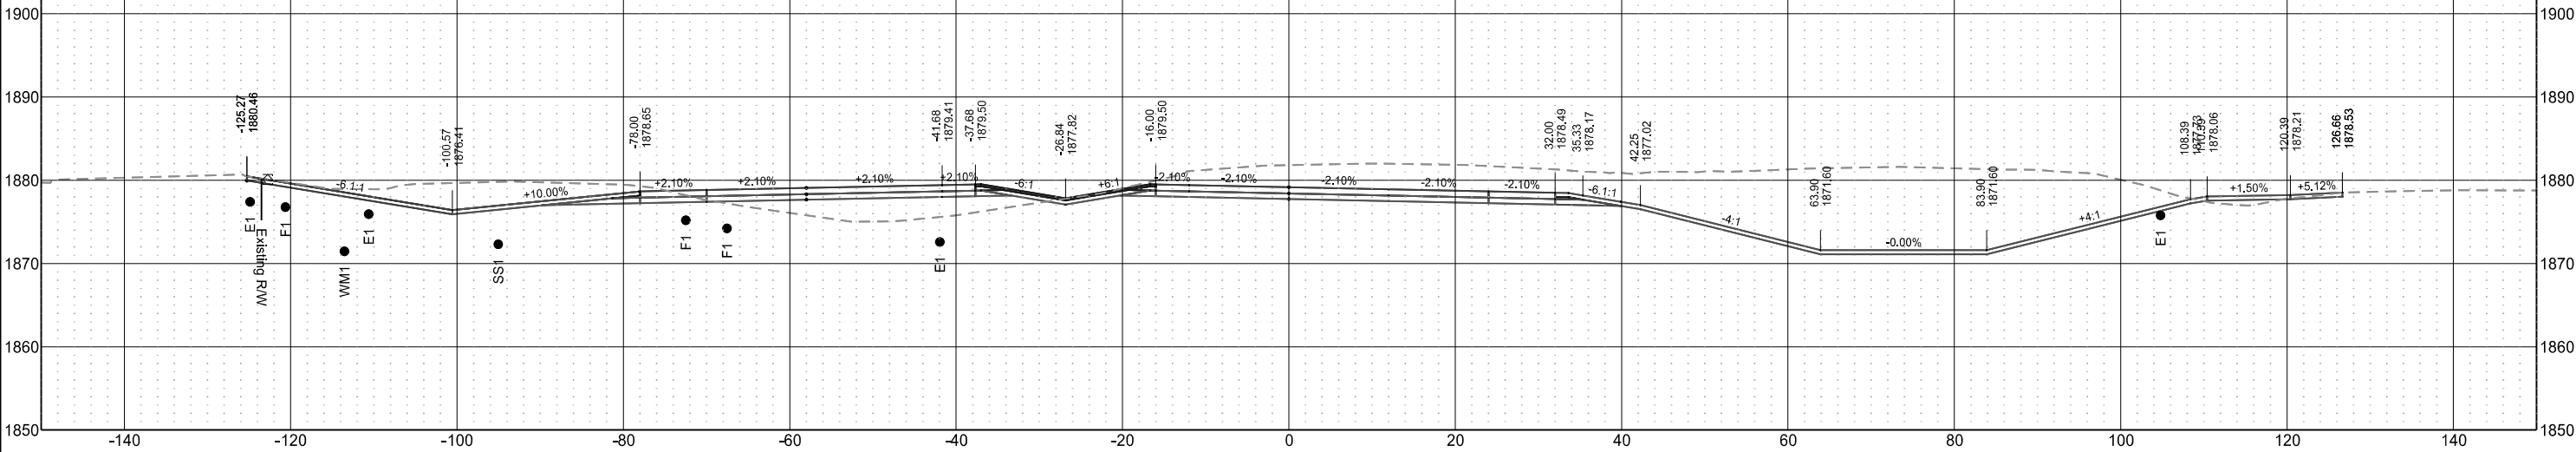


Sta 637+75.00

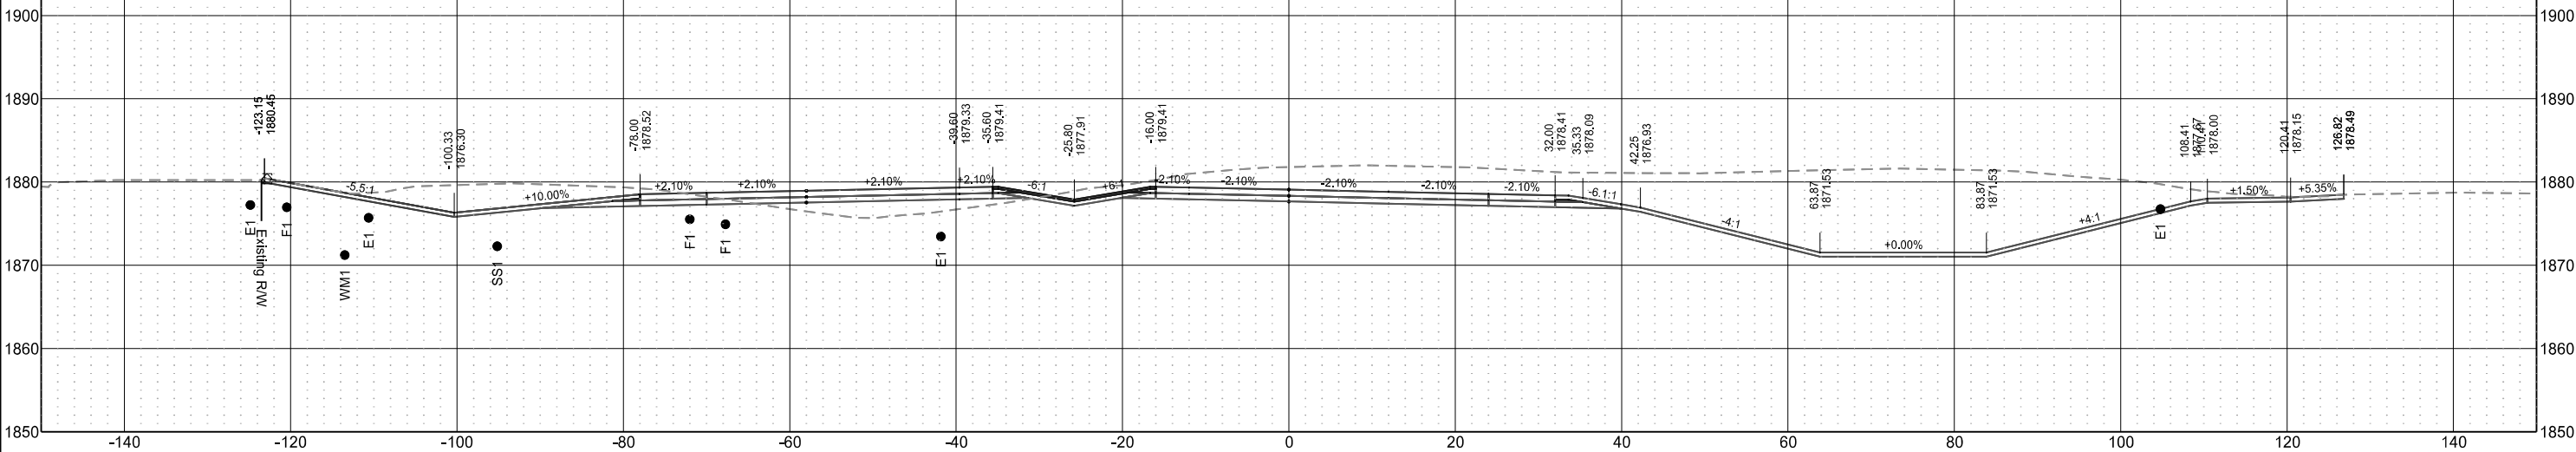


US Highway 2
(Chain PR2EB)

	STATE	PROJECT NO.	SECTION NO.	SHEET NO.
	ND	NHU-SU-CPU-7-002(178)019	200	44


Sta 638+50.00

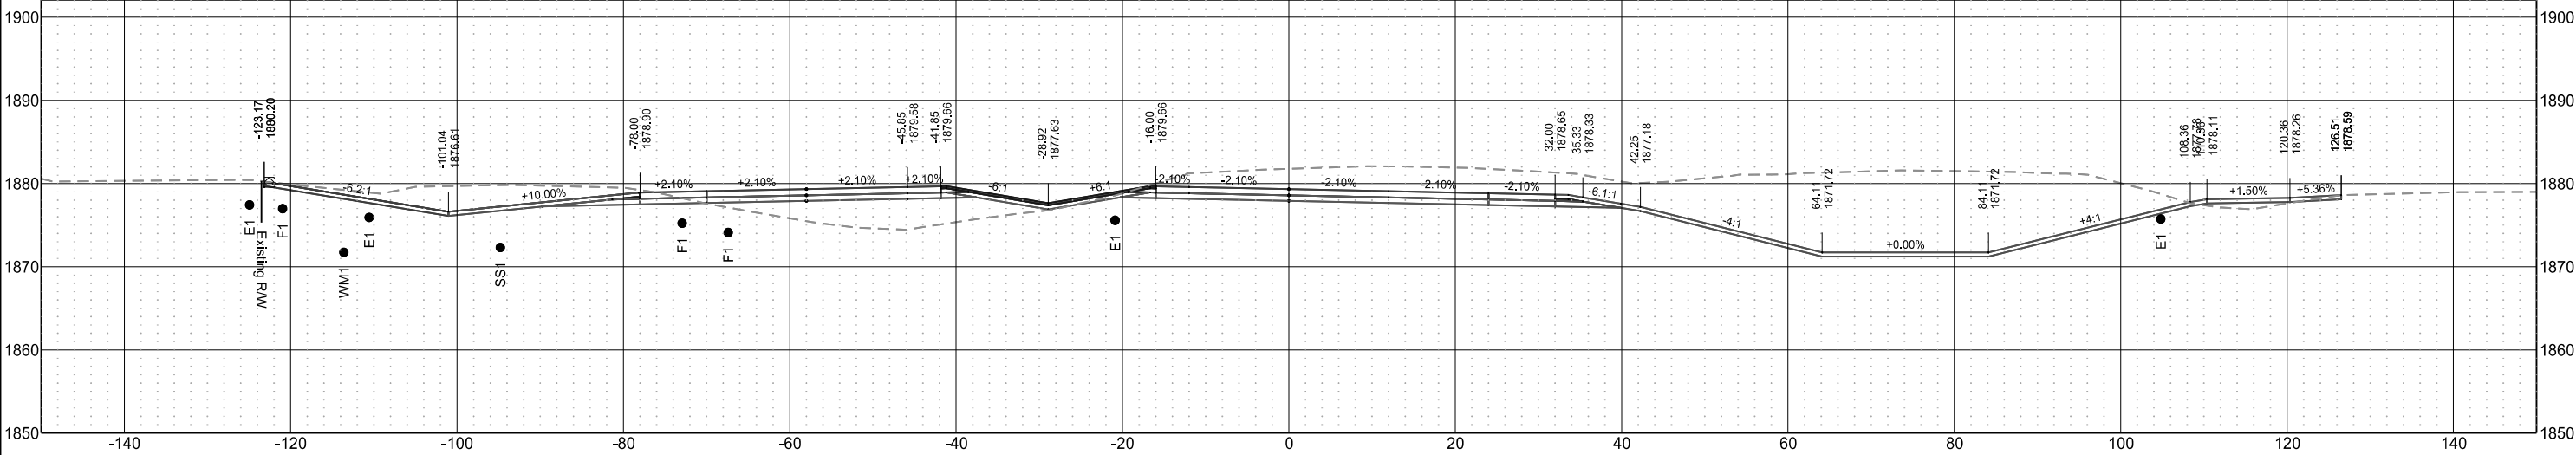


Sta 638+25.00

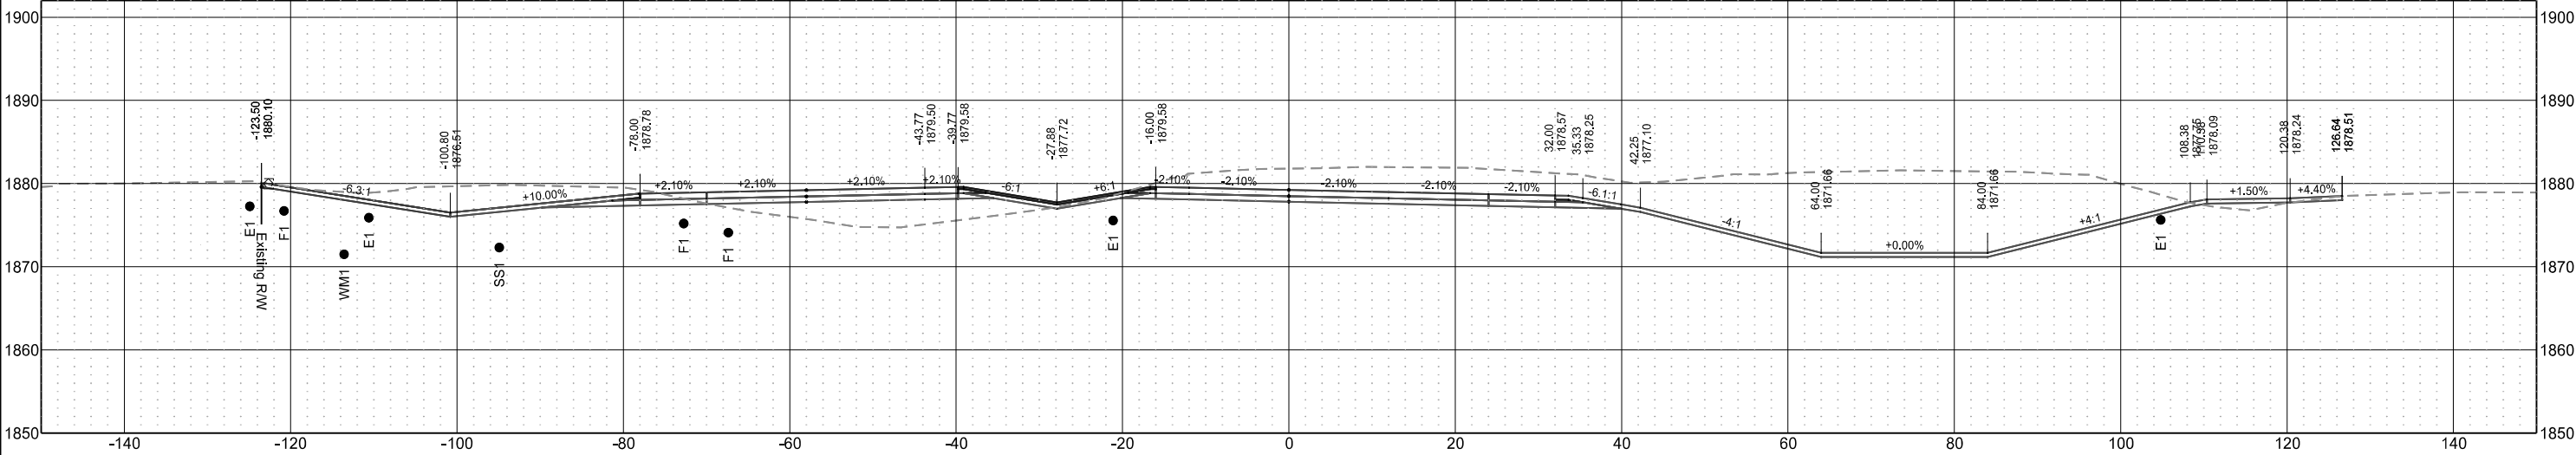

	STATE	PROJECT NO.	SECTION NO.	SHEET NO.
	ND	NHU-SU-CPU-7-002(178)019	200	45

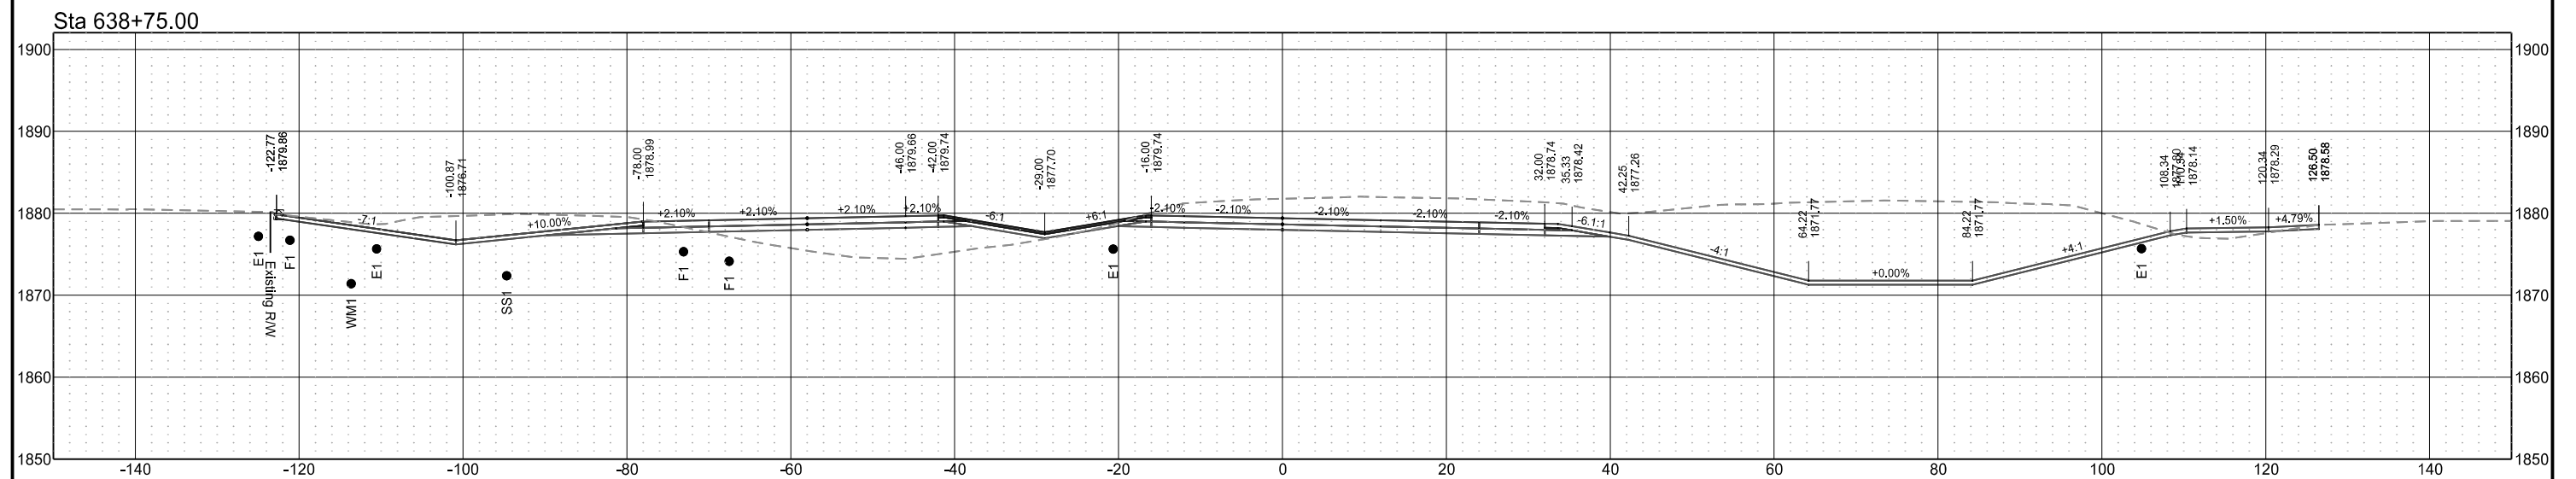


	STATE	PROJECT NO.	SECTION NO.	SHEET NO.
	ND	NHU-SU-CPU-7-002(178)019	200	46

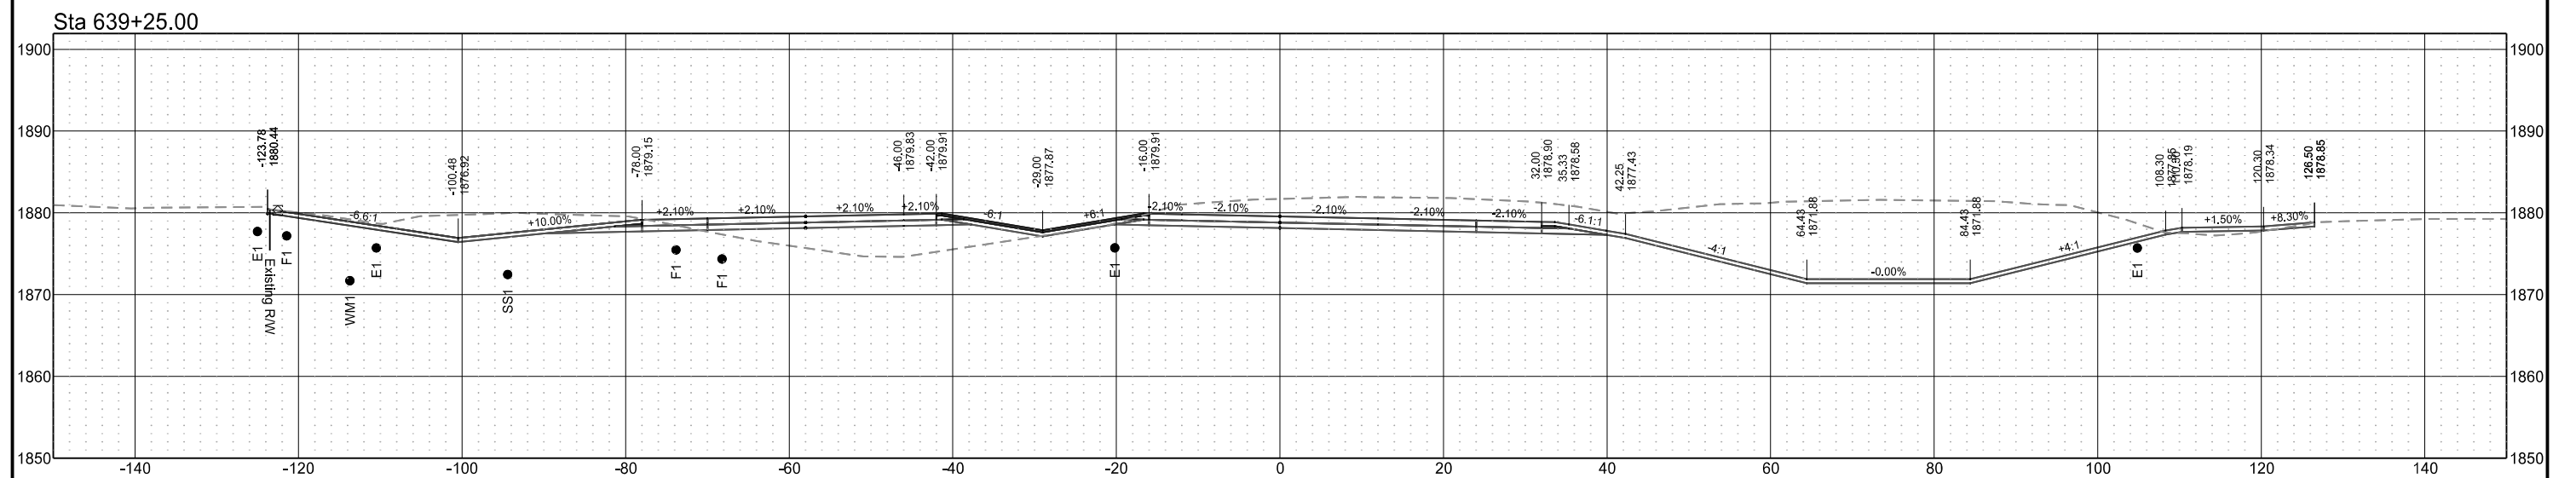


US Highway 2
(Chain PR2EB)

	STATE	PROJECT NO.	SECTION NO.	SHEET NO.
	ND	NHU-SU-CPU-7-002(178)019	200	47

Sta 640+00.00

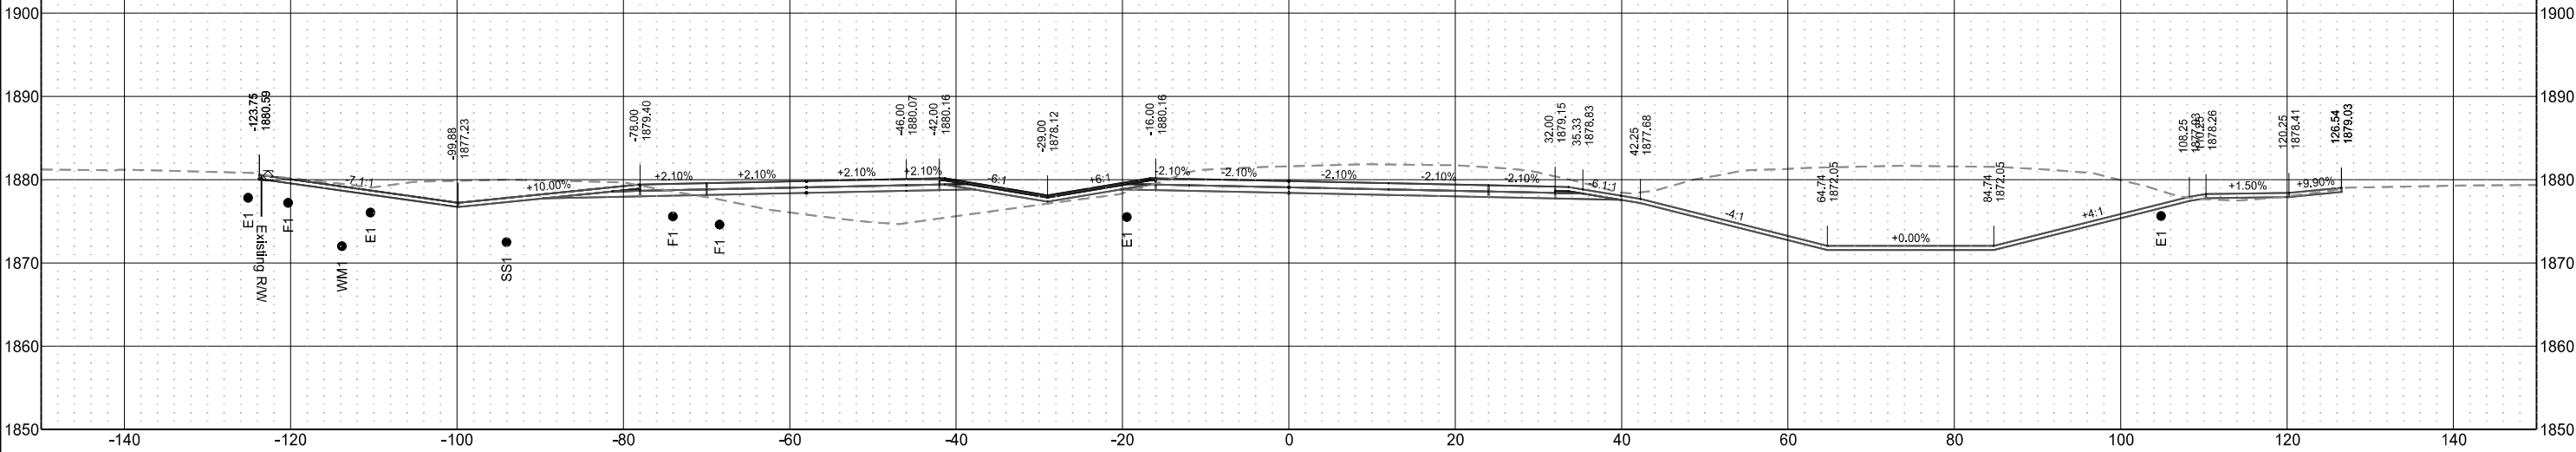


Sta 639+75.00

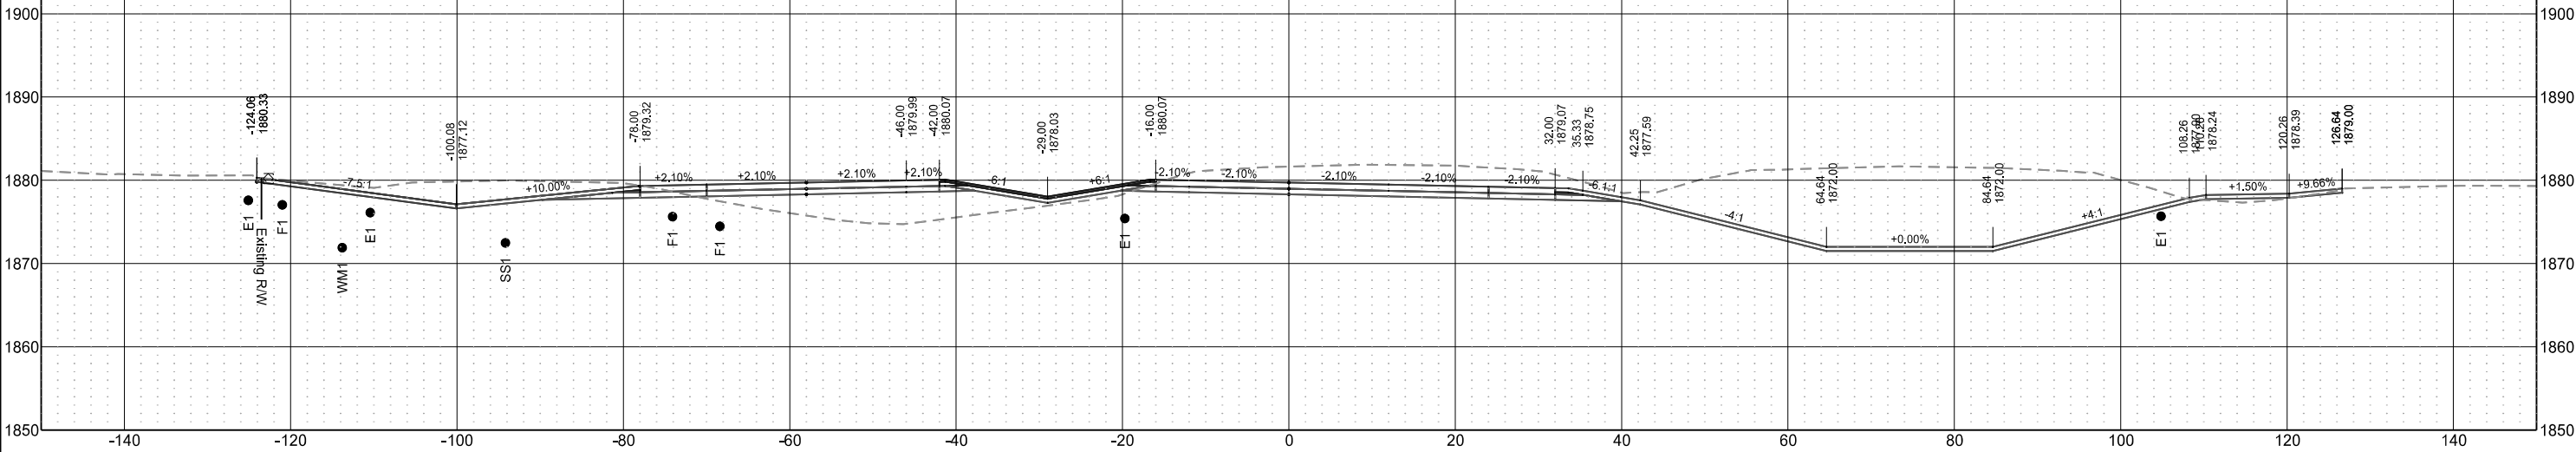


US Highway 2
(Chain PR2EB)

	STATE	PROJECT NO.	SECTION NO.	SHEET NO.
	ND	NHU-SU-CPU-7-002(178)019	200	48



Sta 640+50.00

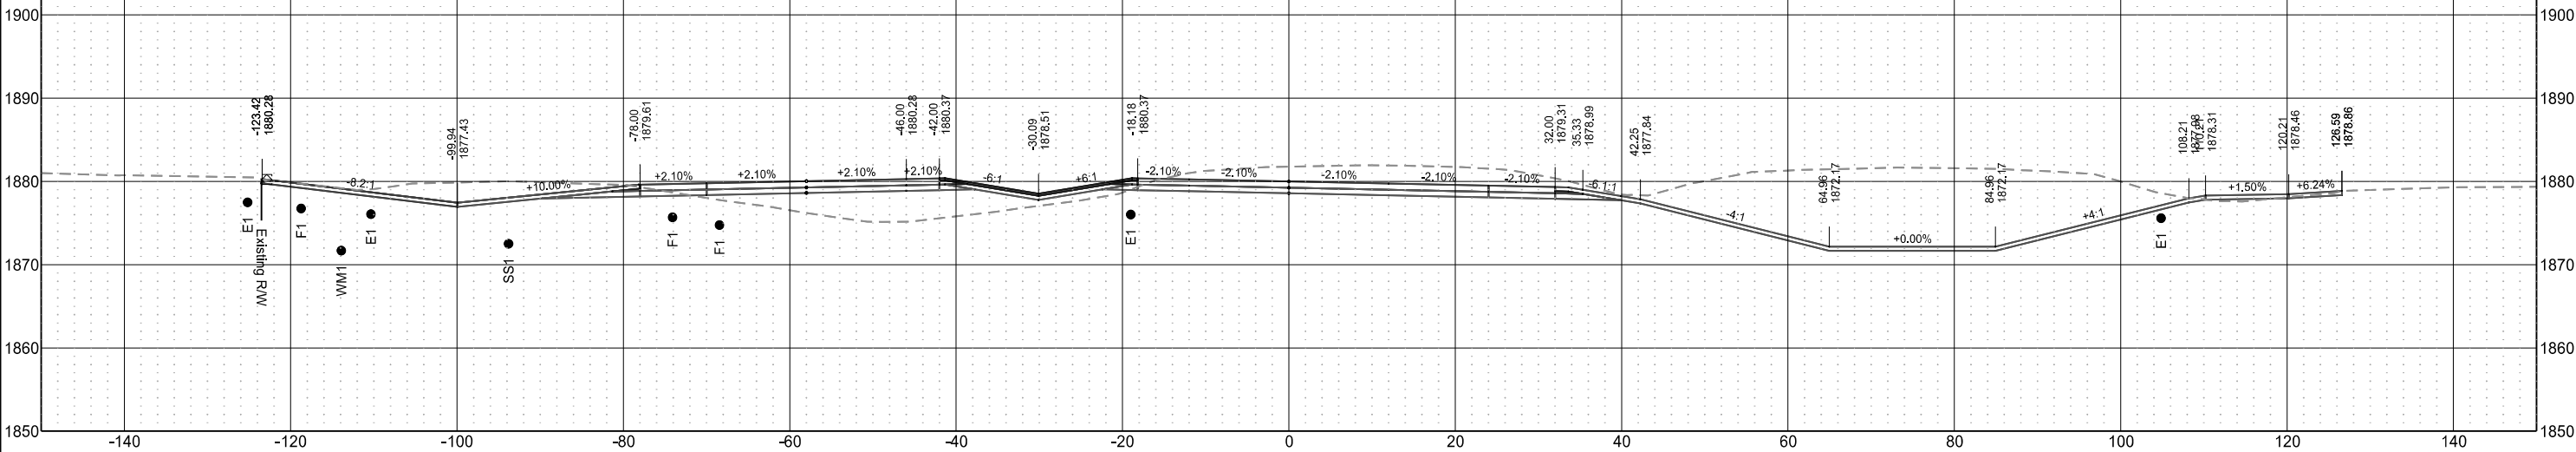

Sta 640+25.00

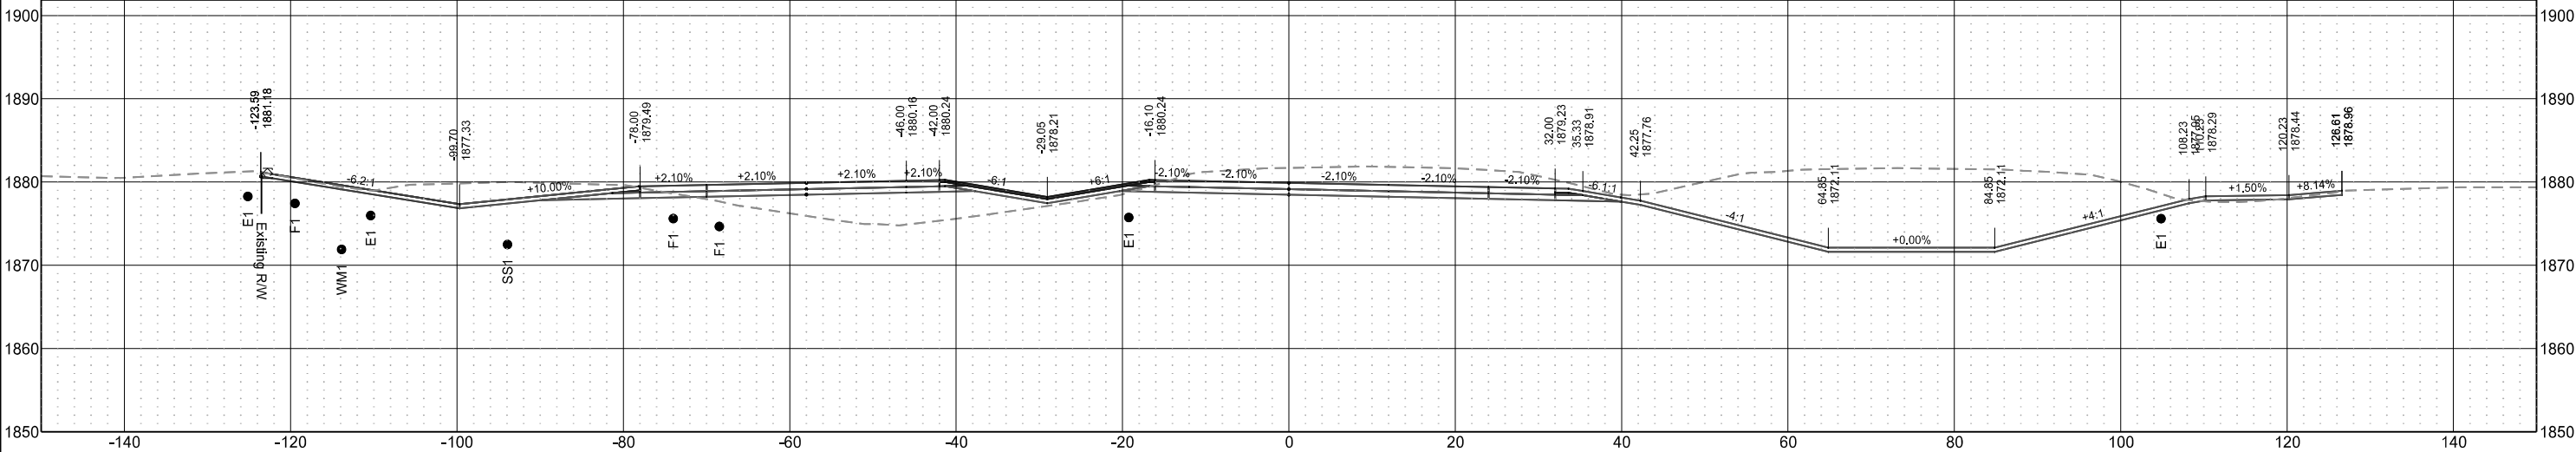


	STATE	PROJECT NO.	SECTION NO.	SHEET NO.
	ND	NHU-SU-CPU-7-002(178)019	200	49

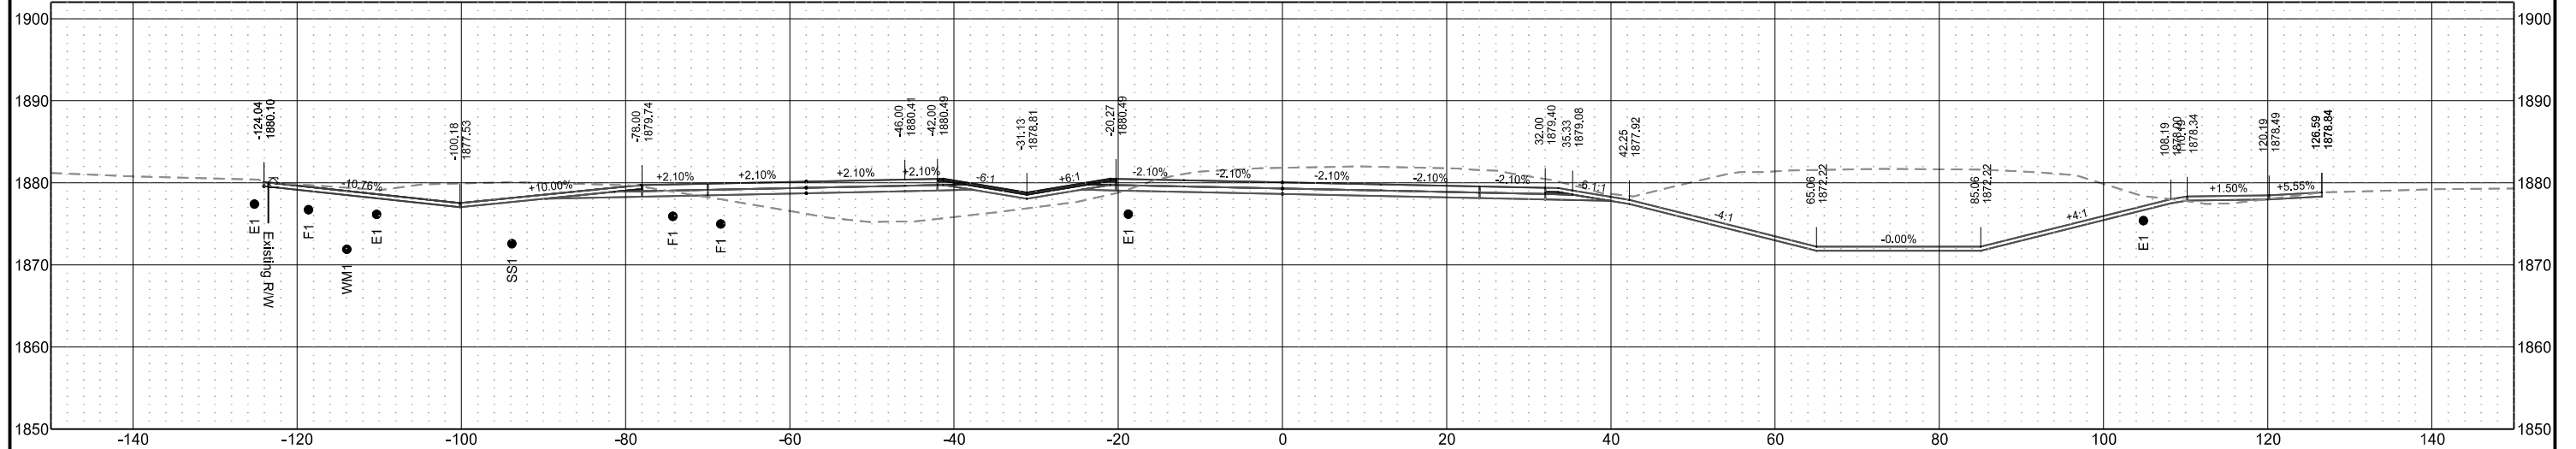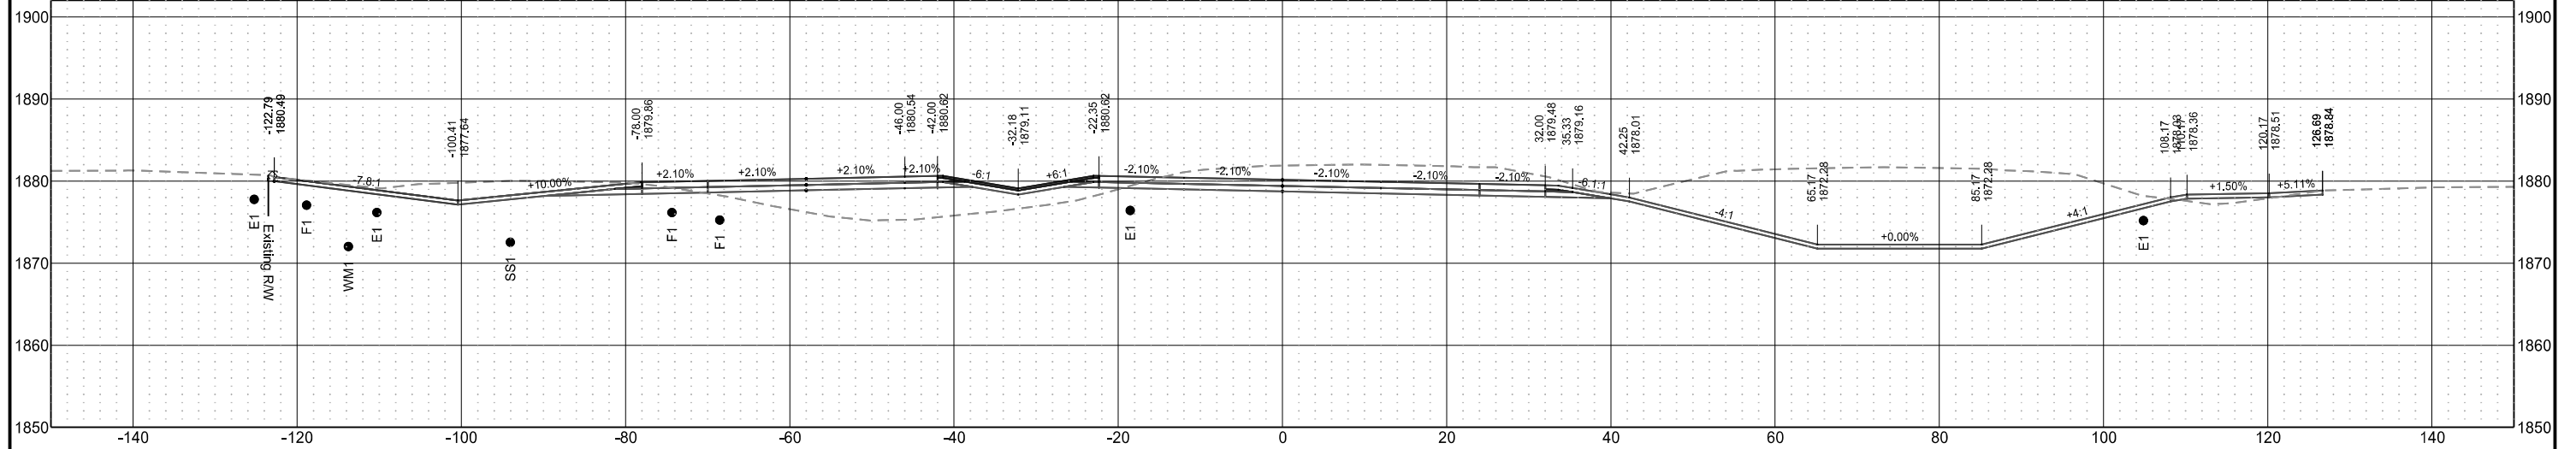


US Highway 2
(Chain PR2EB)

	STATE	PROJECT NO.	SECTION NO.	SHEET NO.
	ND	NHU-SU-CPU-7-002(178)019	200	50

Sta 641+50.00

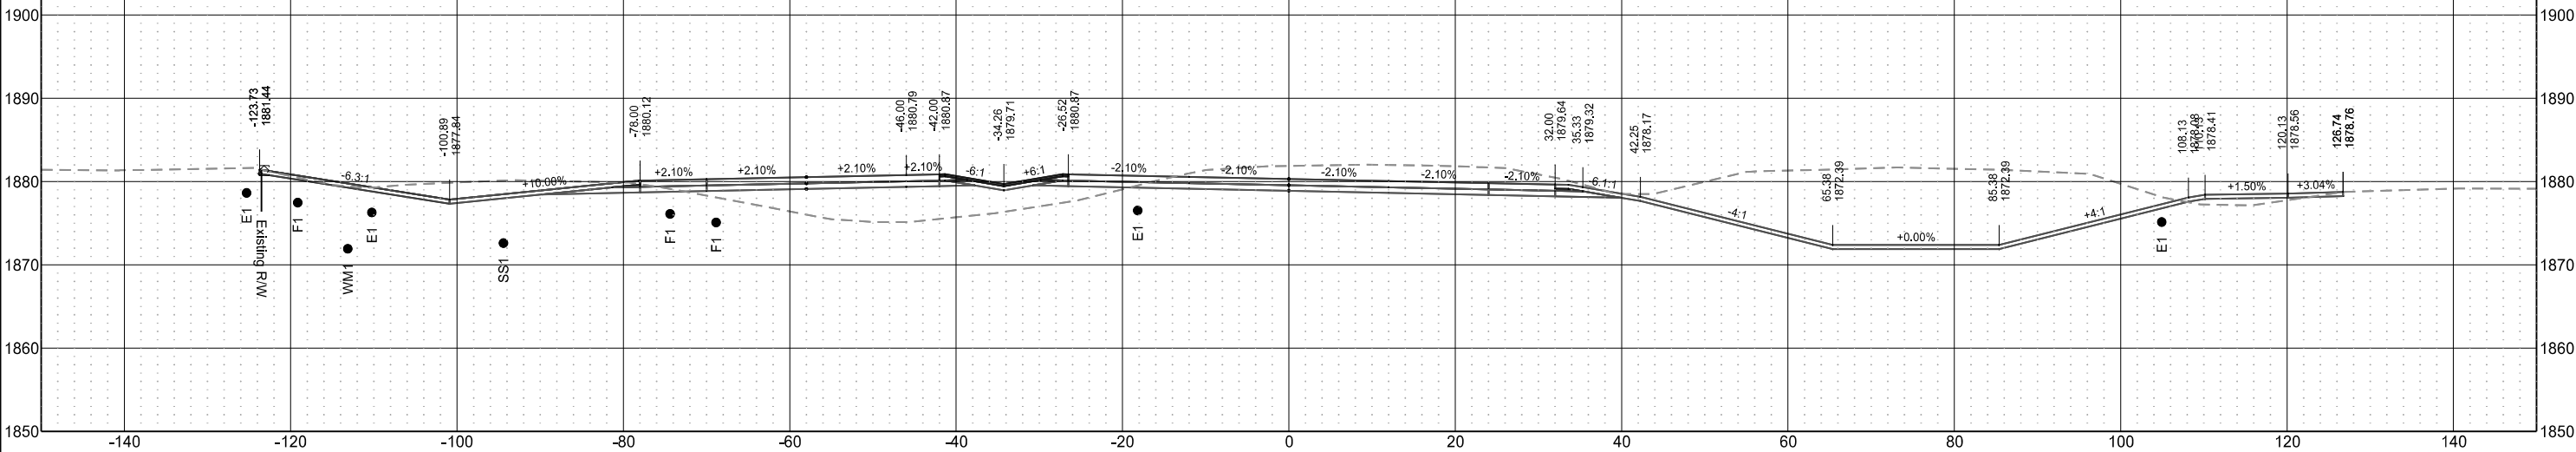


Sta 641+25.00

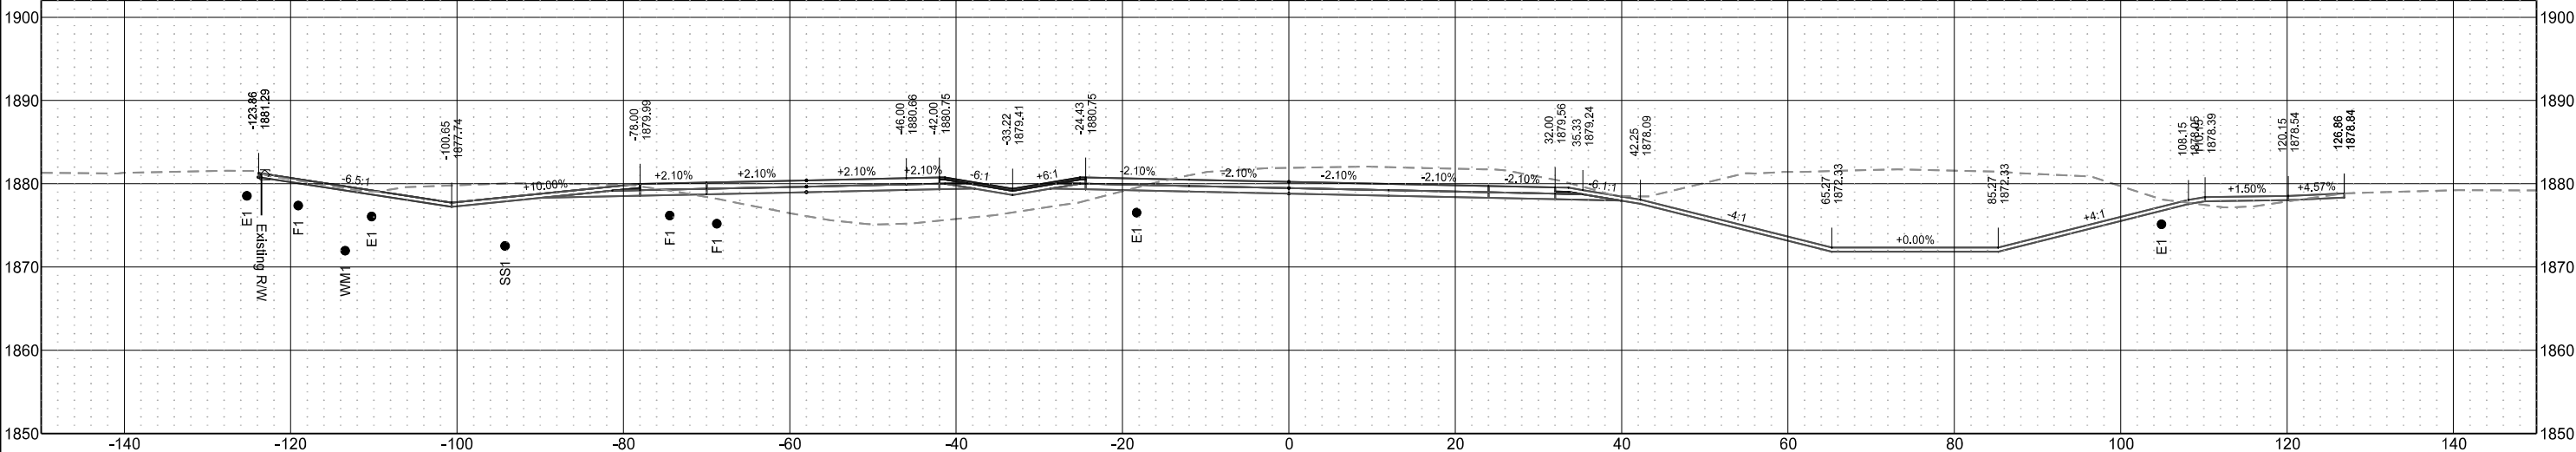


US Highway 2
(Chain PR2EB)

	STATE	PROJECT NO.	SECTION NO.	SHEET NO.
	ND	NHU-SU-CPU-7-002(178)019	200	51

Sta 642+00.00

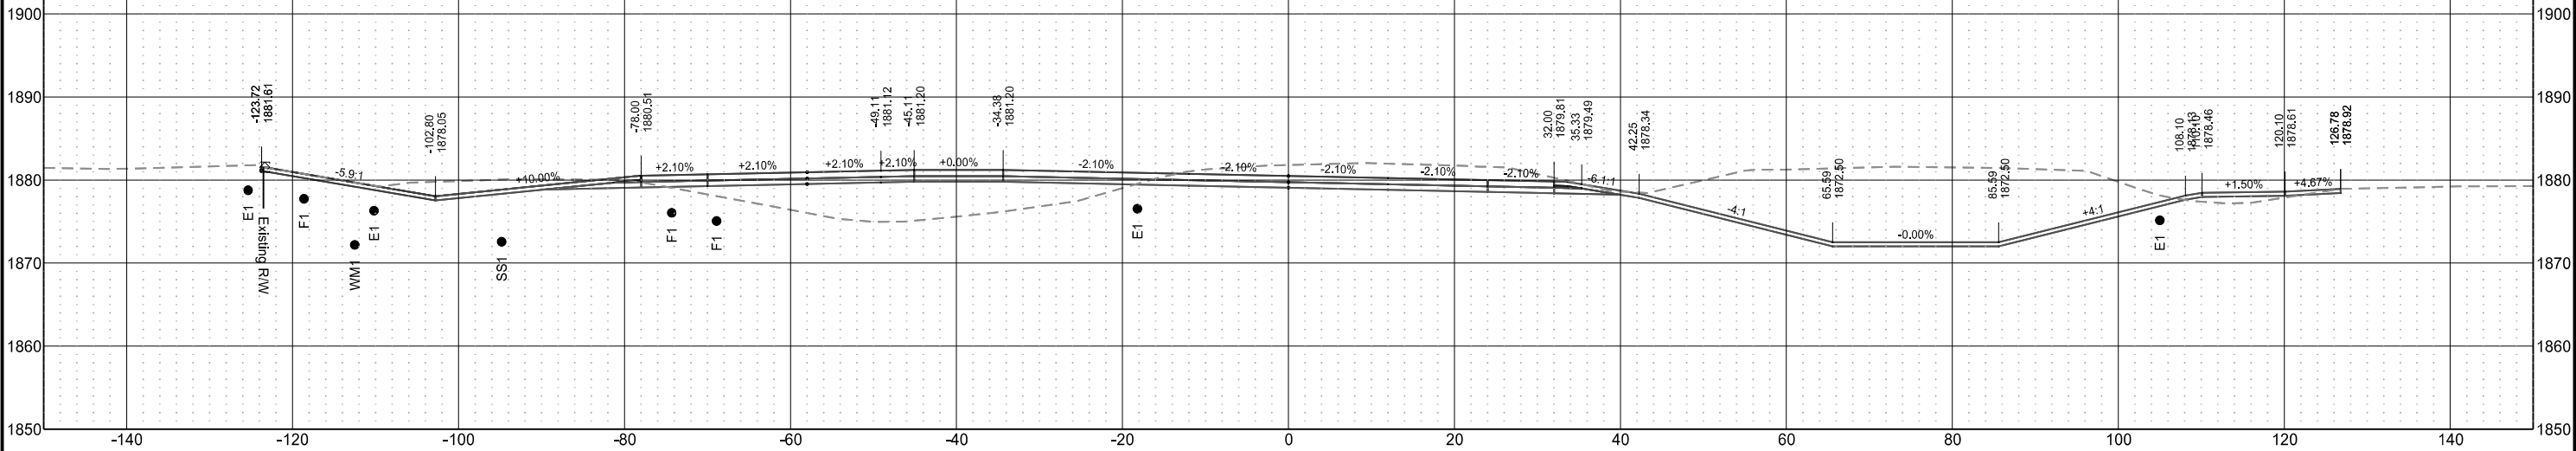


Sta 641+75.00

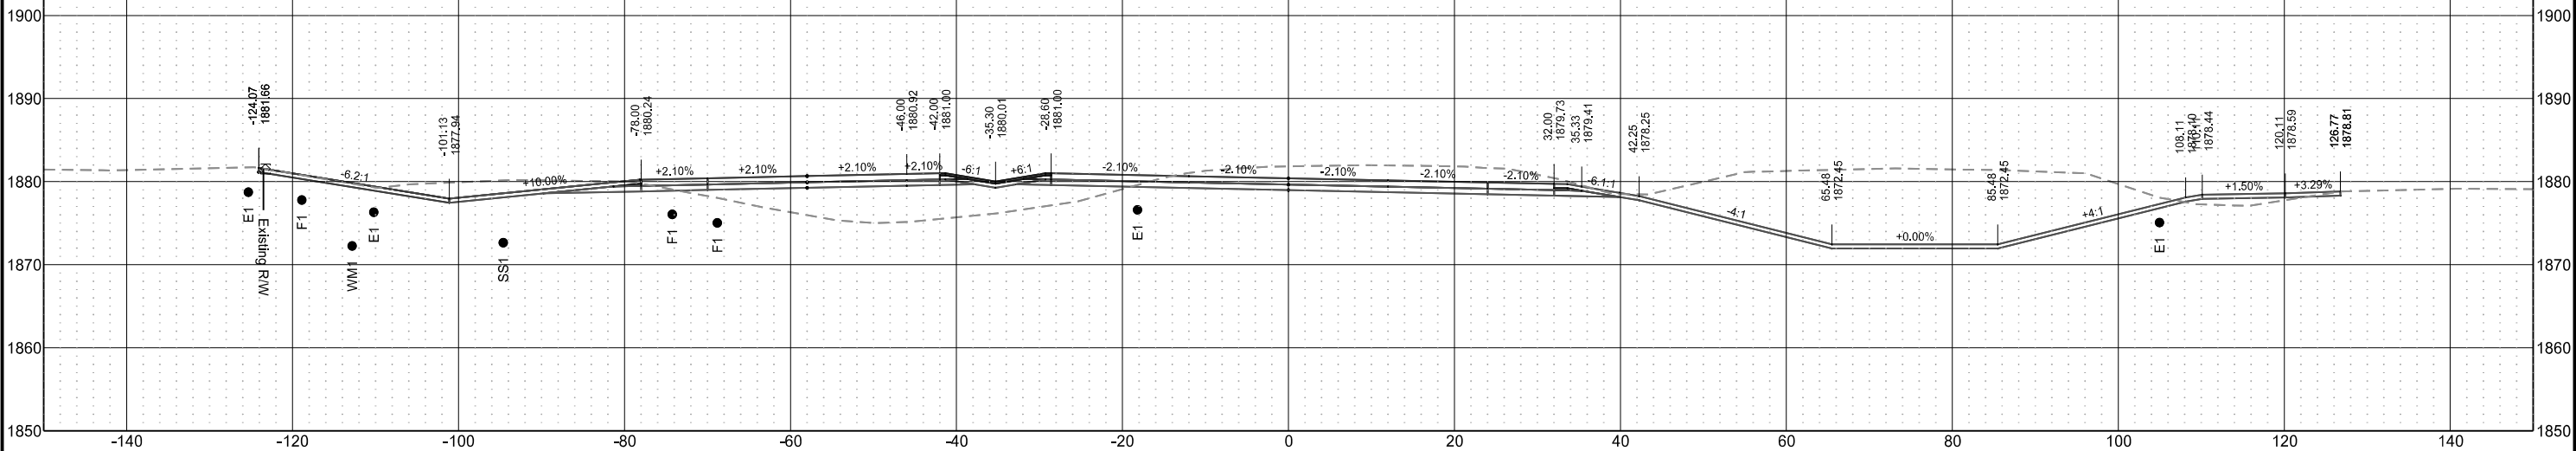


US Highway 2
(Chain PR2EB)

	STATE	PROJECT NO.	SECTION NO.	SHEET NO.
	ND	NHU-SU-CPU-7-002(178)019	200	52


Sta 642+50.00

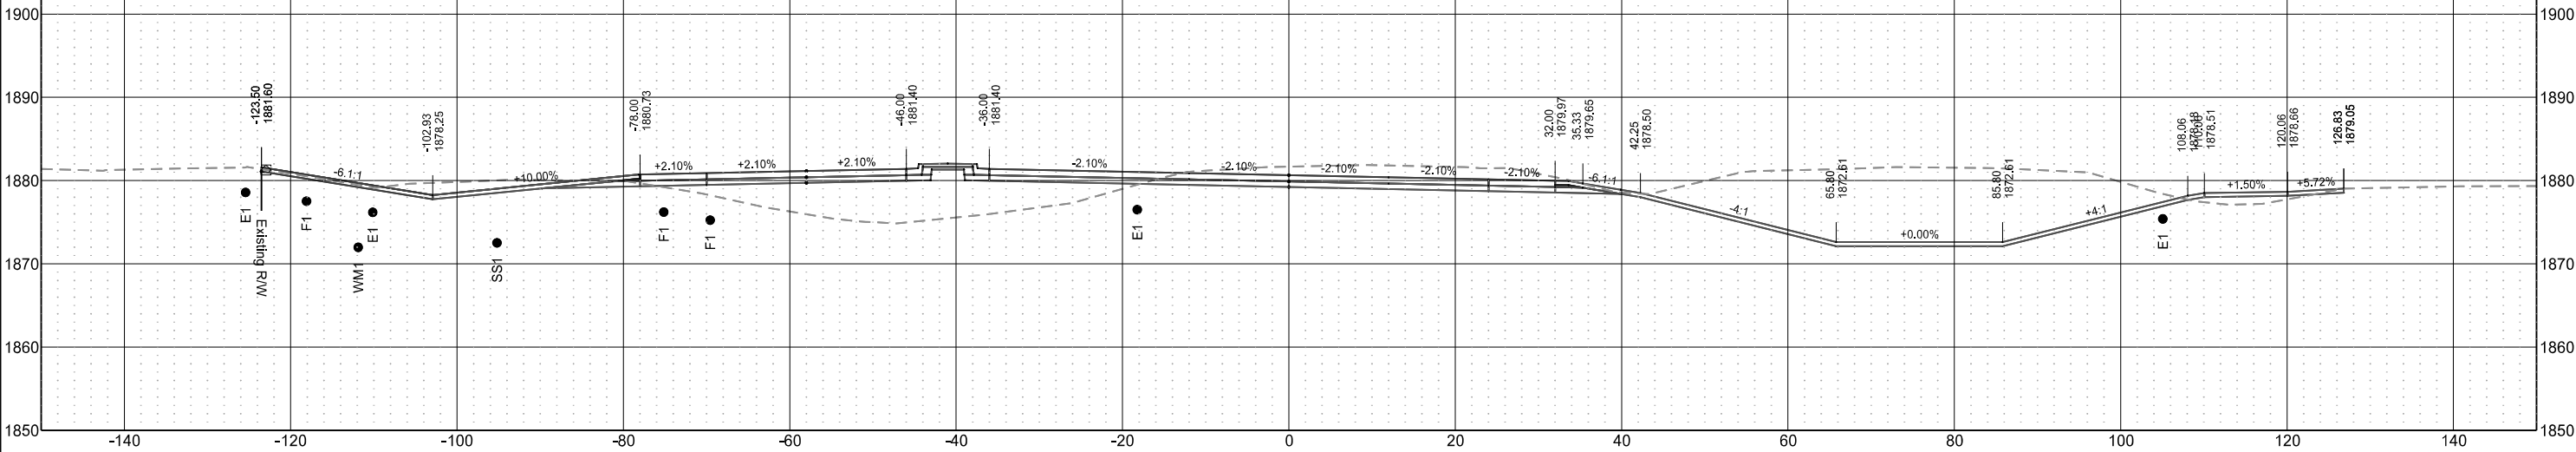

Sta 642+25.00

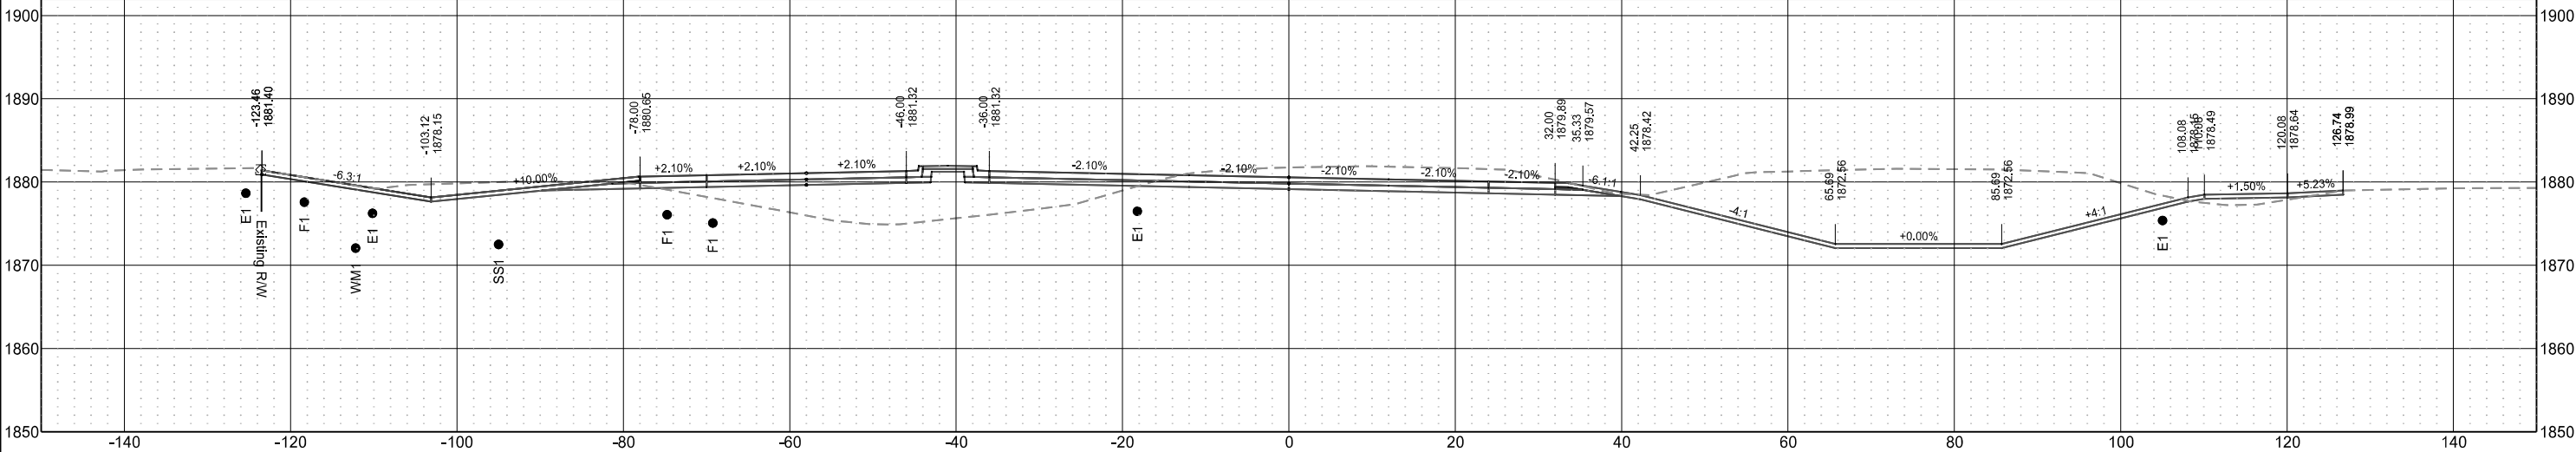


	STATE	PROJECT NO.	SECTION NO.	SHEET NO.
	ND	NHU-SU-CPU-7-002(178)019	200	53

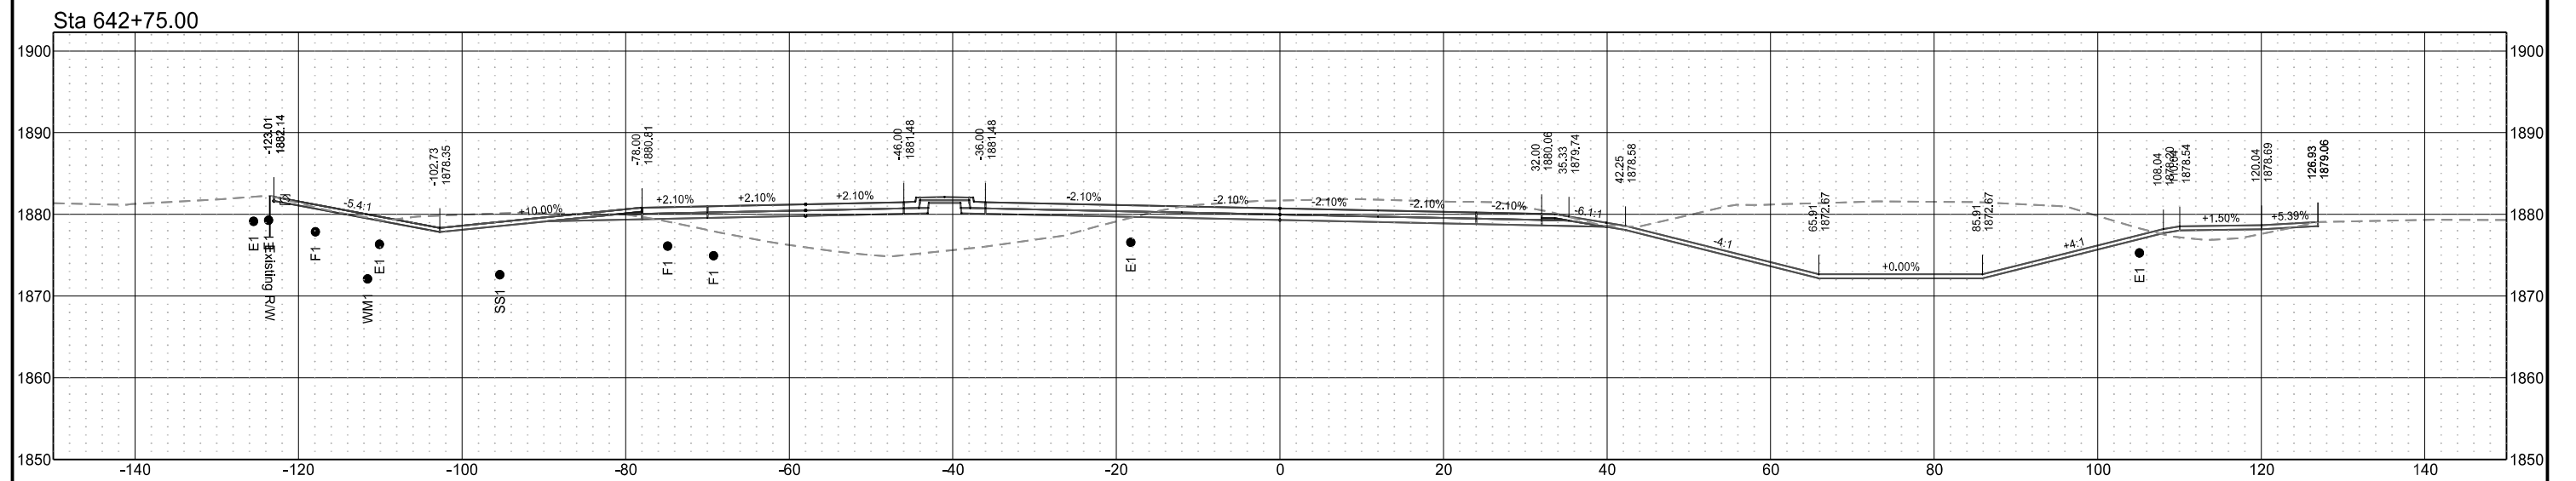


US Highway 2
(Chain PR2EB)

	STATE	PROJECT NO.	SECTION NO.	SHEET NO.
	ND	NHU-SU-CPU-7-002(178)019	200	54



Sta 643+50.00

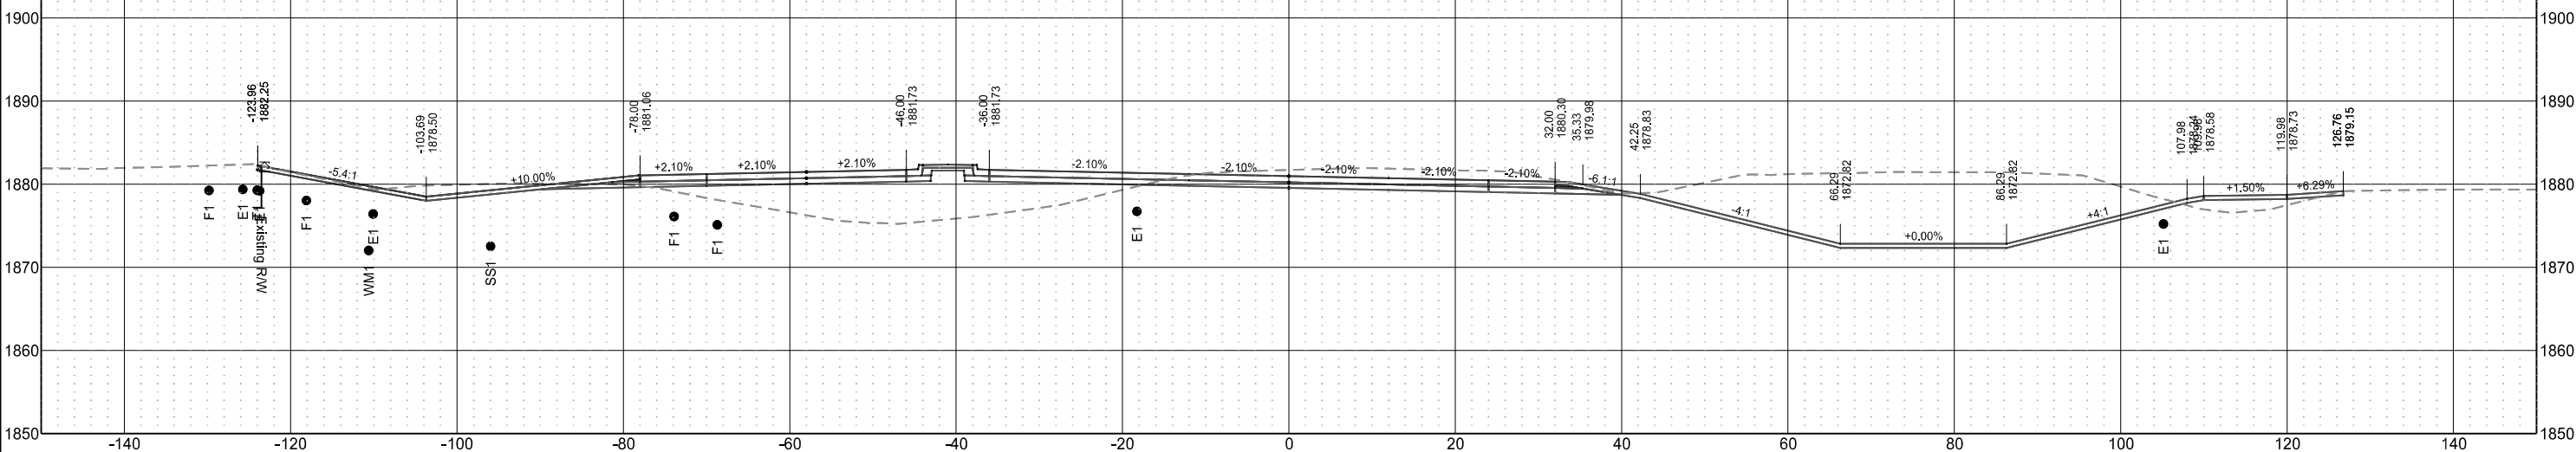

Sta 643+25.00

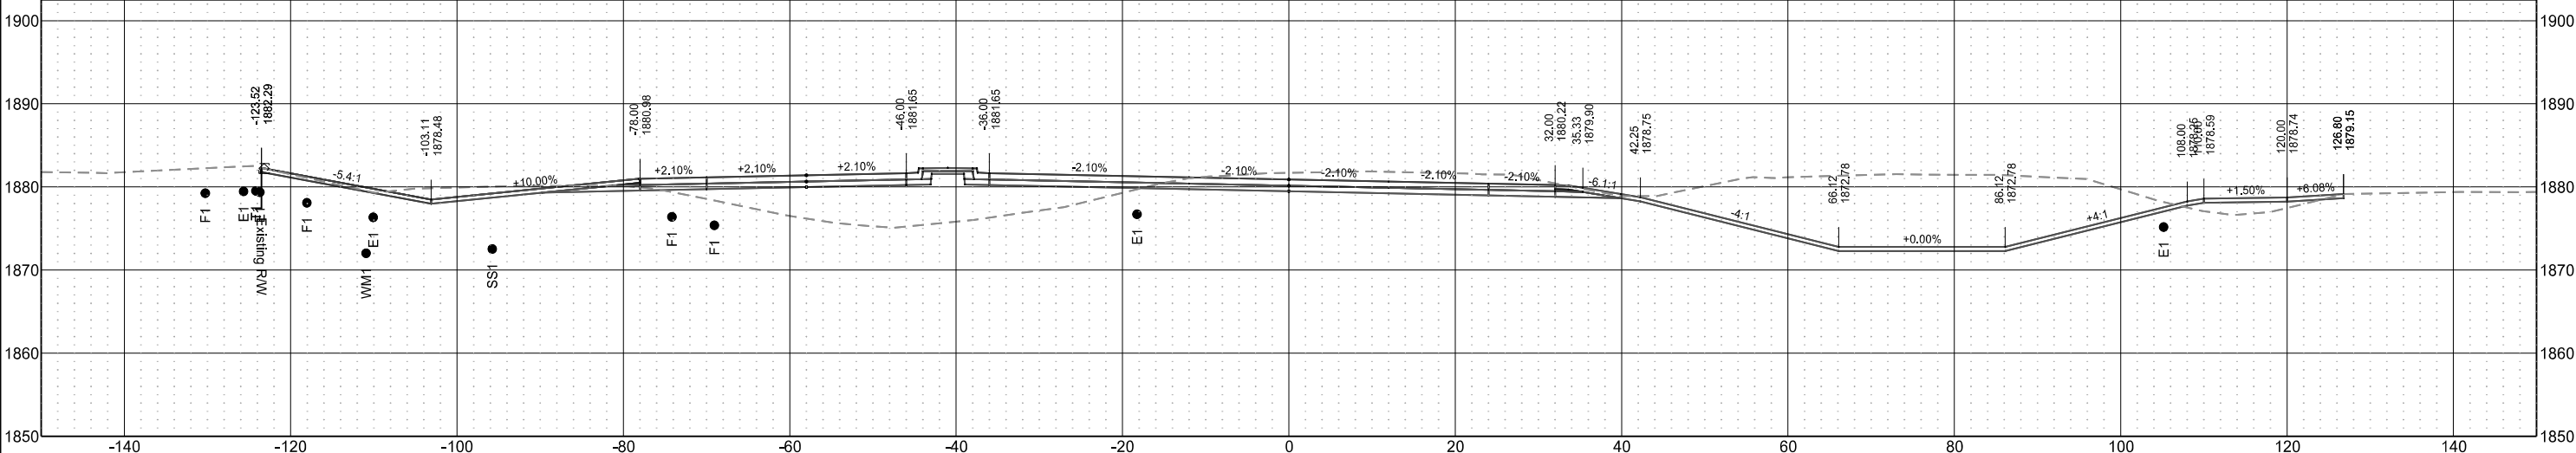


	STATE	PROJECT NO.	SECTION NO.	SHEET NO.
	ND	NHU-SU-CPU-7-002(178)019	200	55

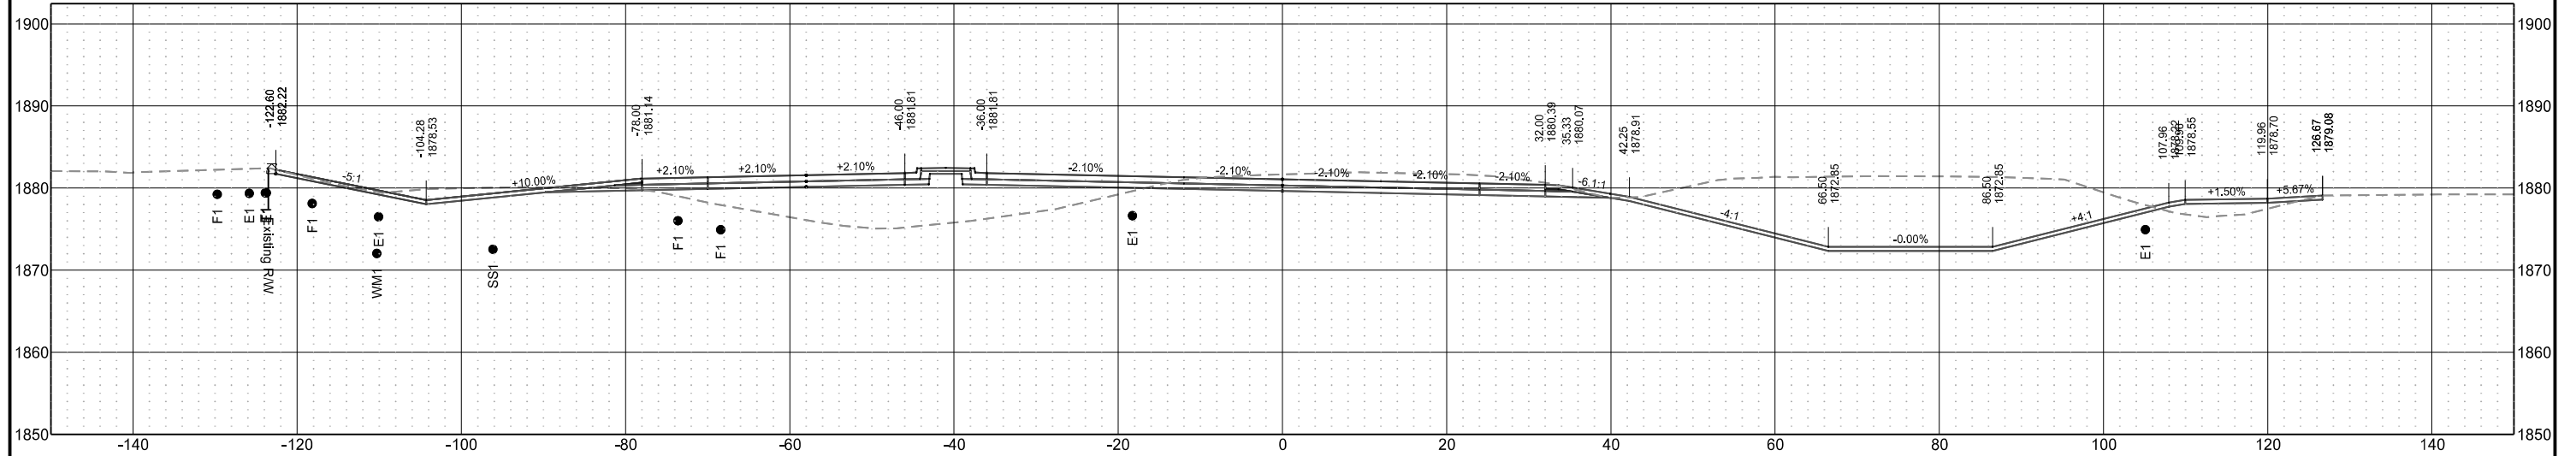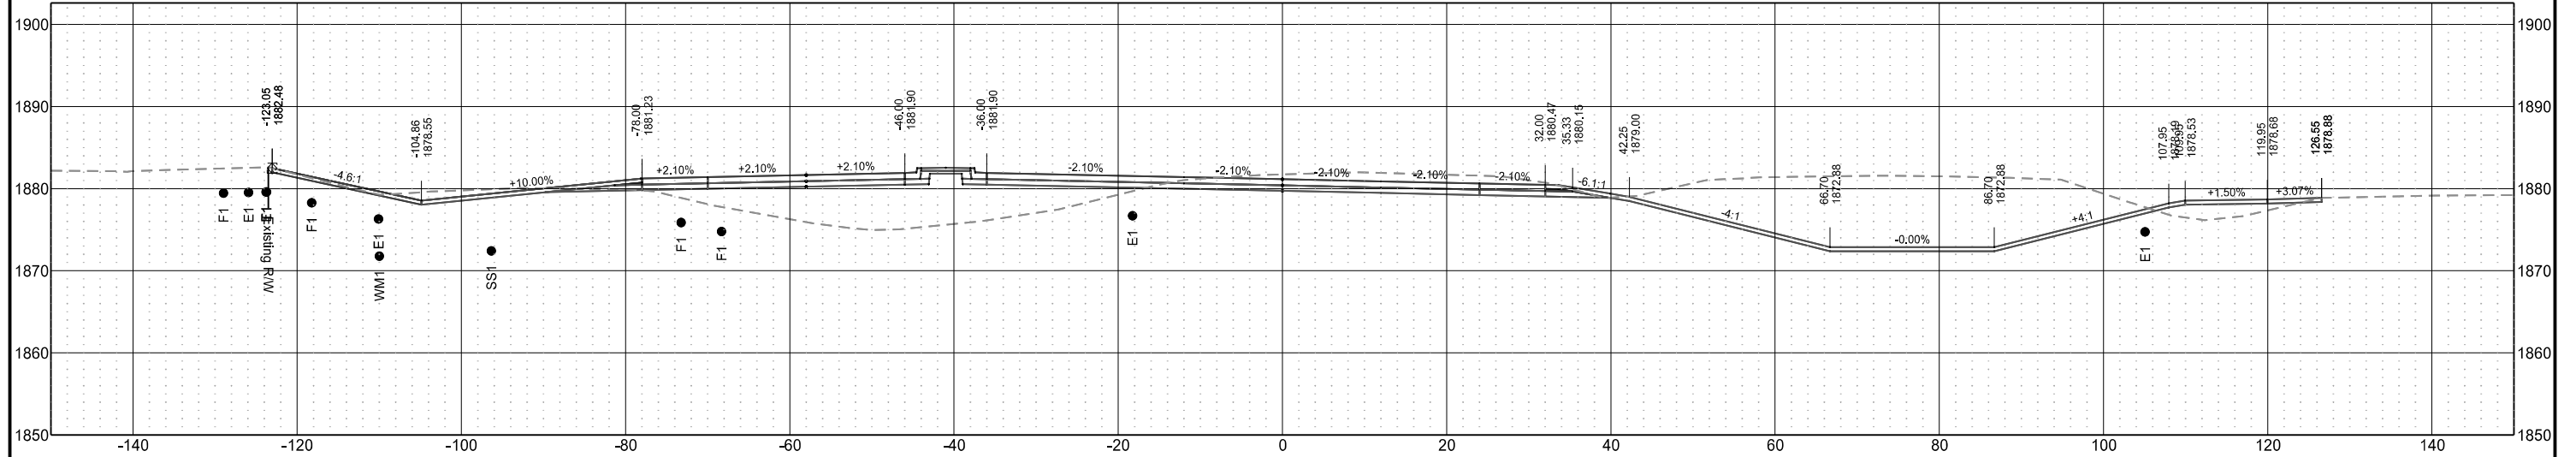


US Highway 2
(Chain PR2EB)

	STATE	PROJECT NO.	SECTION NO.	SHEET NO.
	ND	NHU-SU-CPU-7-002(178)019	200	56

Sta 644+50.00

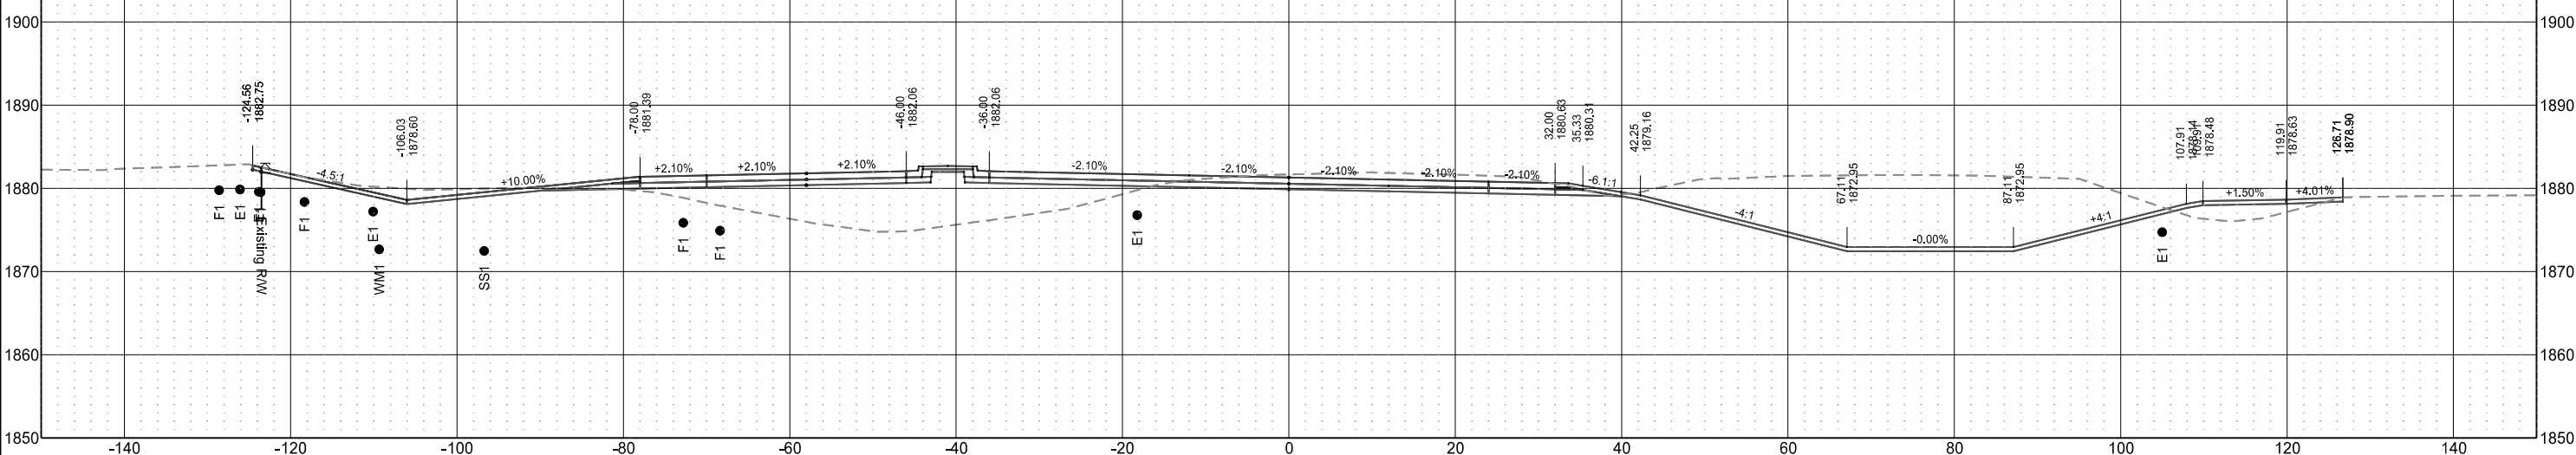


Sta 644+25.00

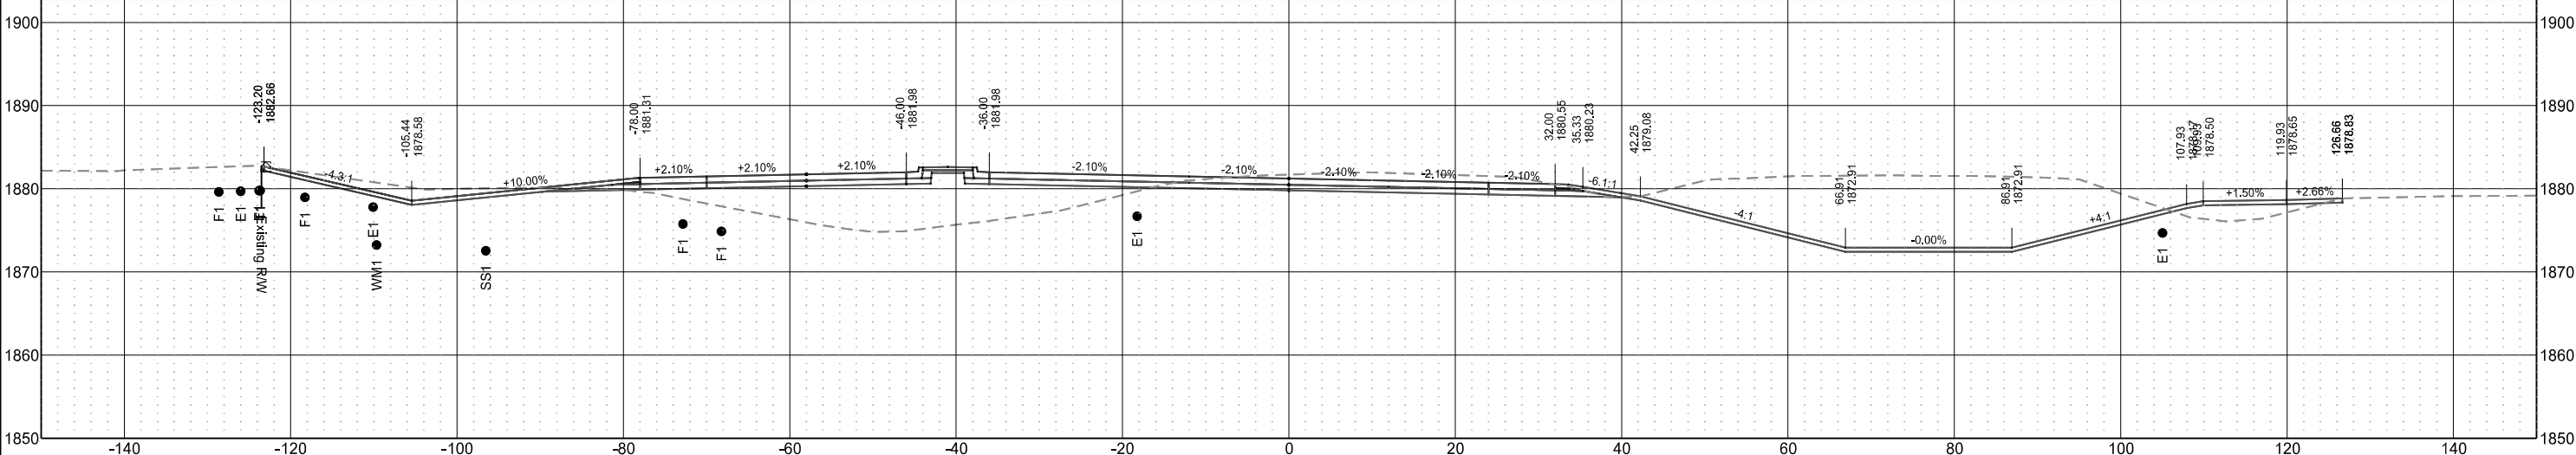


US Highway 2
(Chain PR2EB)

	STATE	PROJECT NO.	SECTION NO.	SHEET NO.
	ND	NHU-SU-CPU-7-002(178)019	200	57

Sta 645+00.00

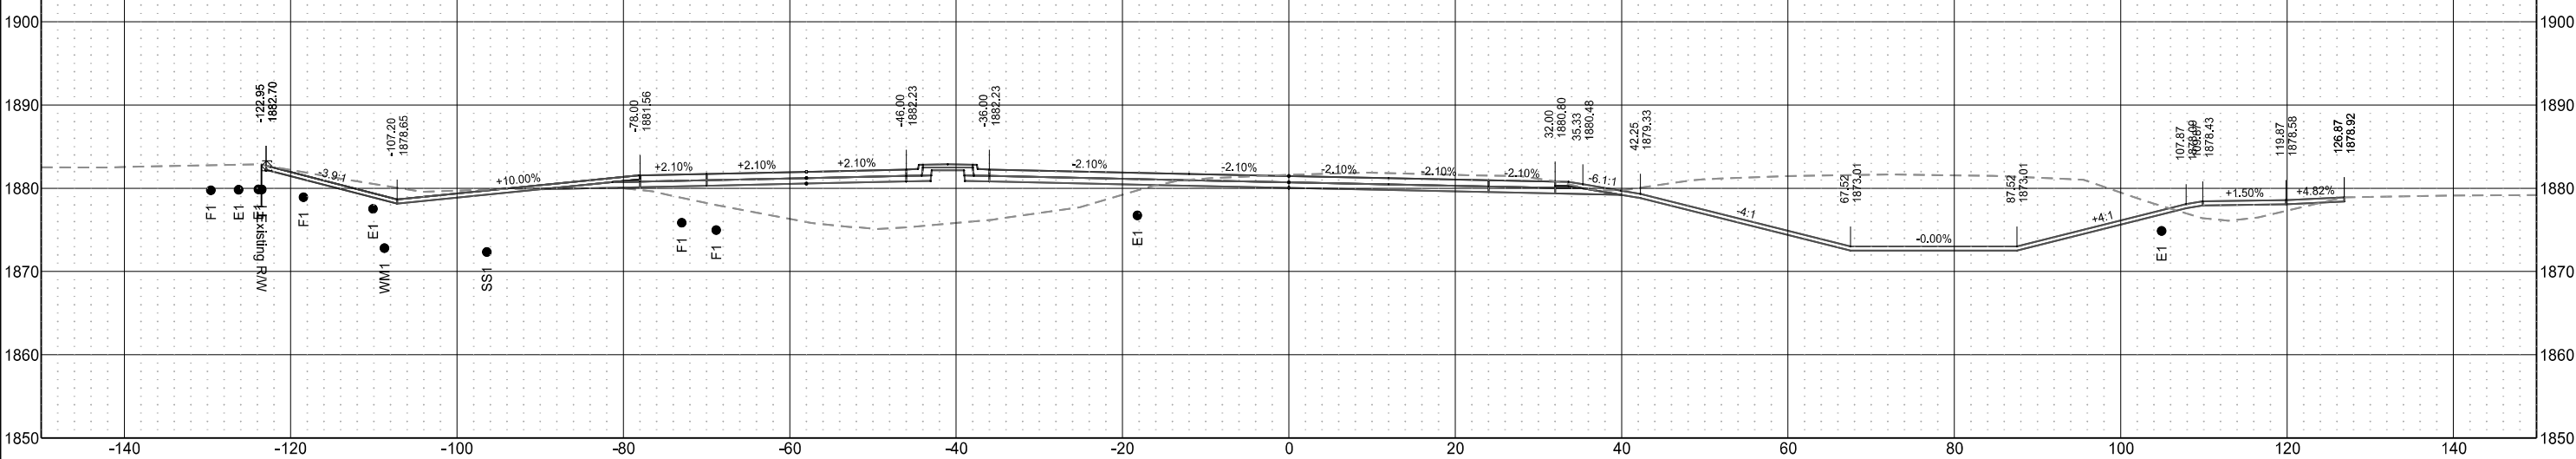


Sta 644+75.00

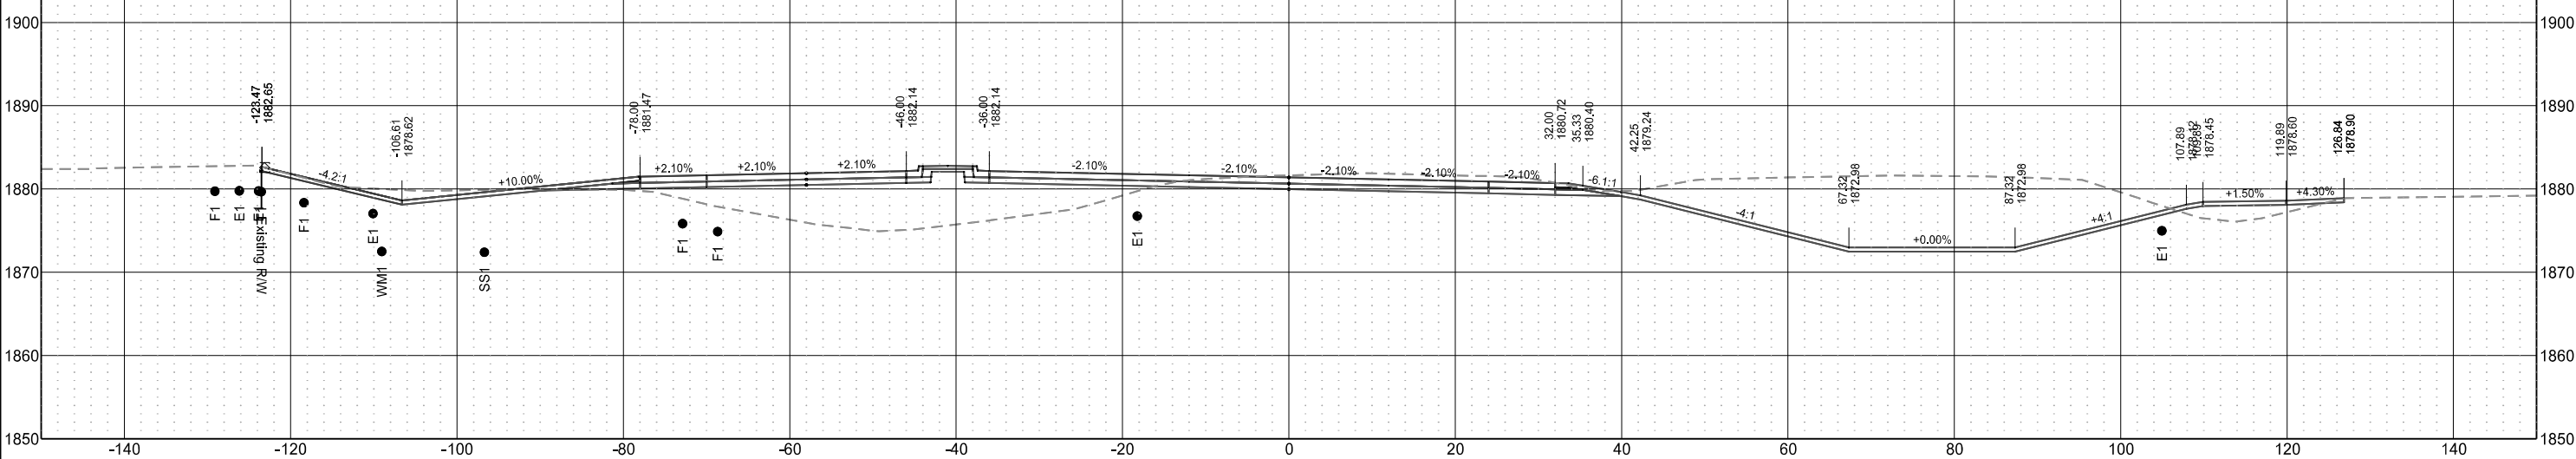


US Highway 2
(Chain PR2EB)

	STATE	PROJECT NO.	SECTION NO.	SHEET NO.
	ND	NHU-SU-CPU-7-002(178)019	200	58

Sta 645+50.00

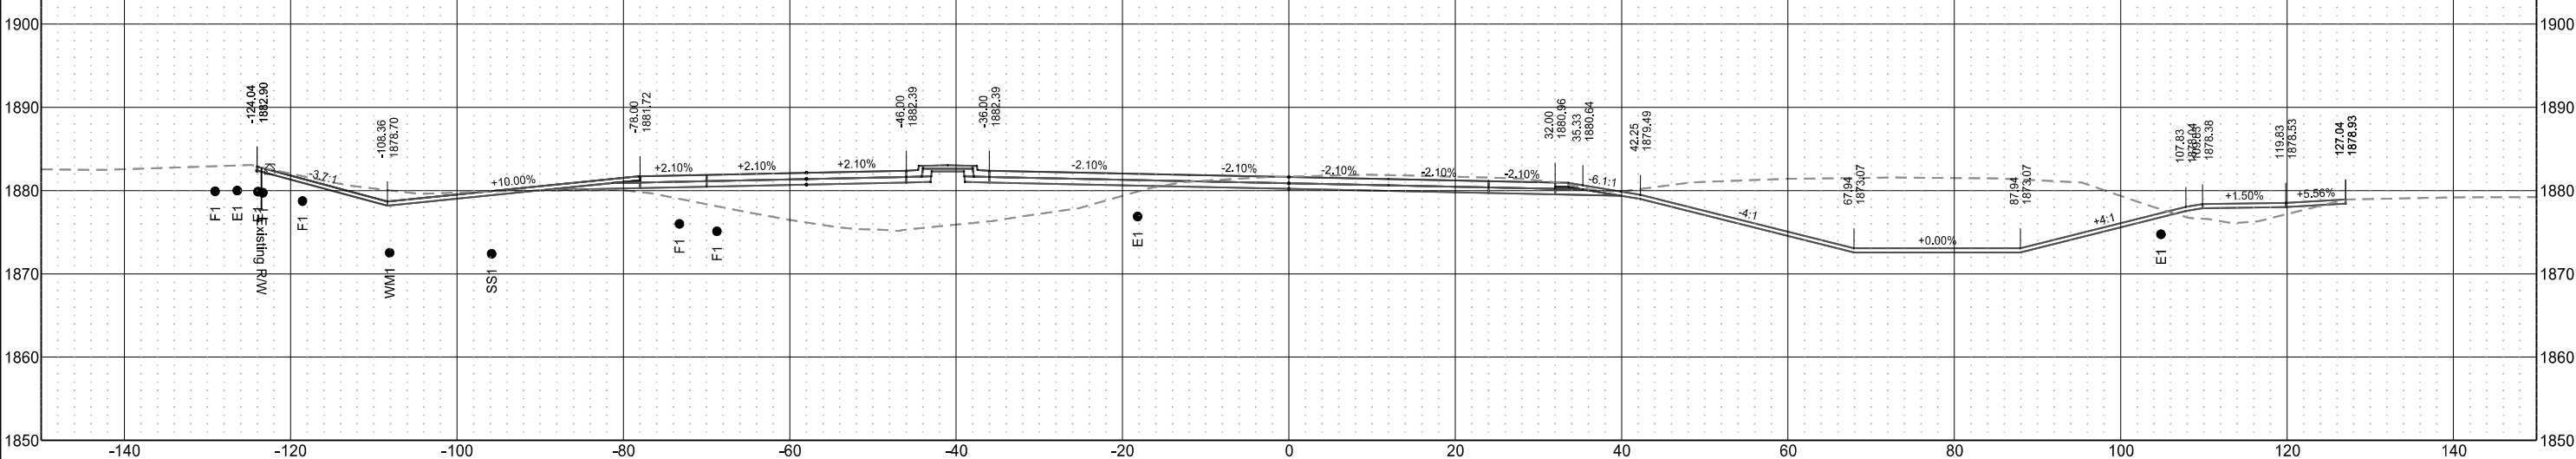


Sta 645+25.00

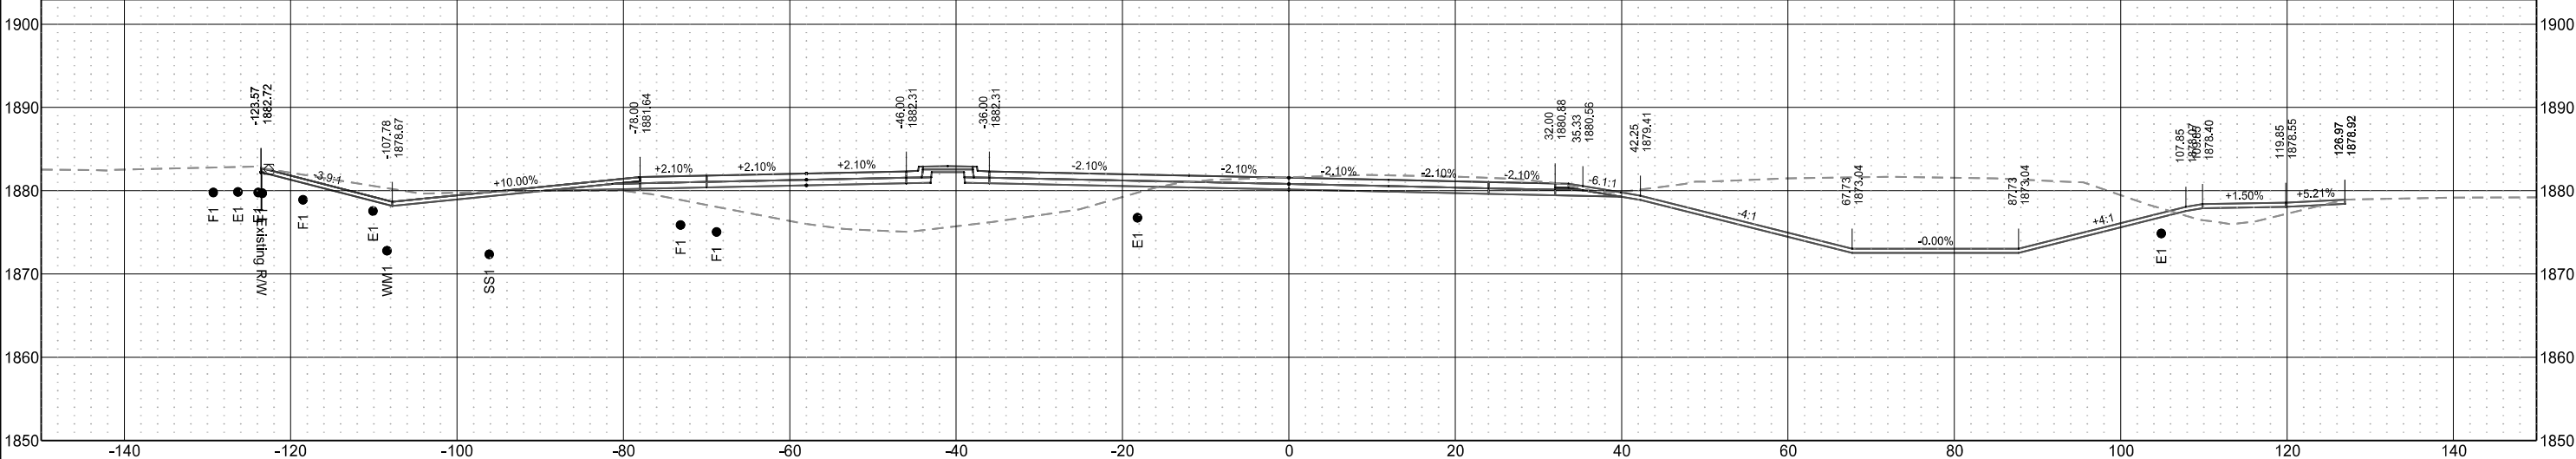


US Highway 2
(Chain PR2EB)

	STATE	PROJECT NO.	SECTION NO.	SHEET NO.
	ND	NHU-SU-CPU-7-002(178)019	200	59

Sta 646+00.00

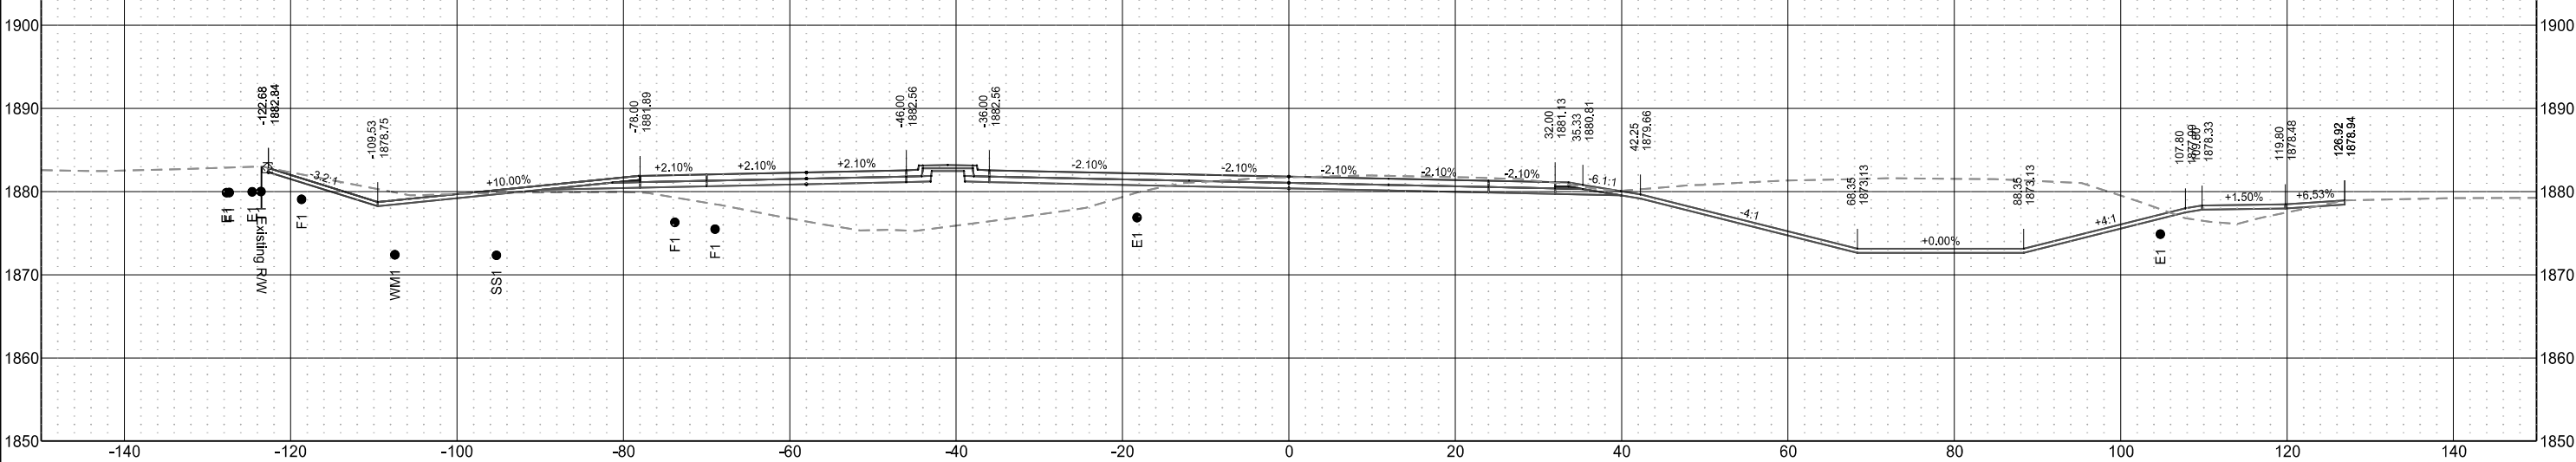

Sta 645+75.00

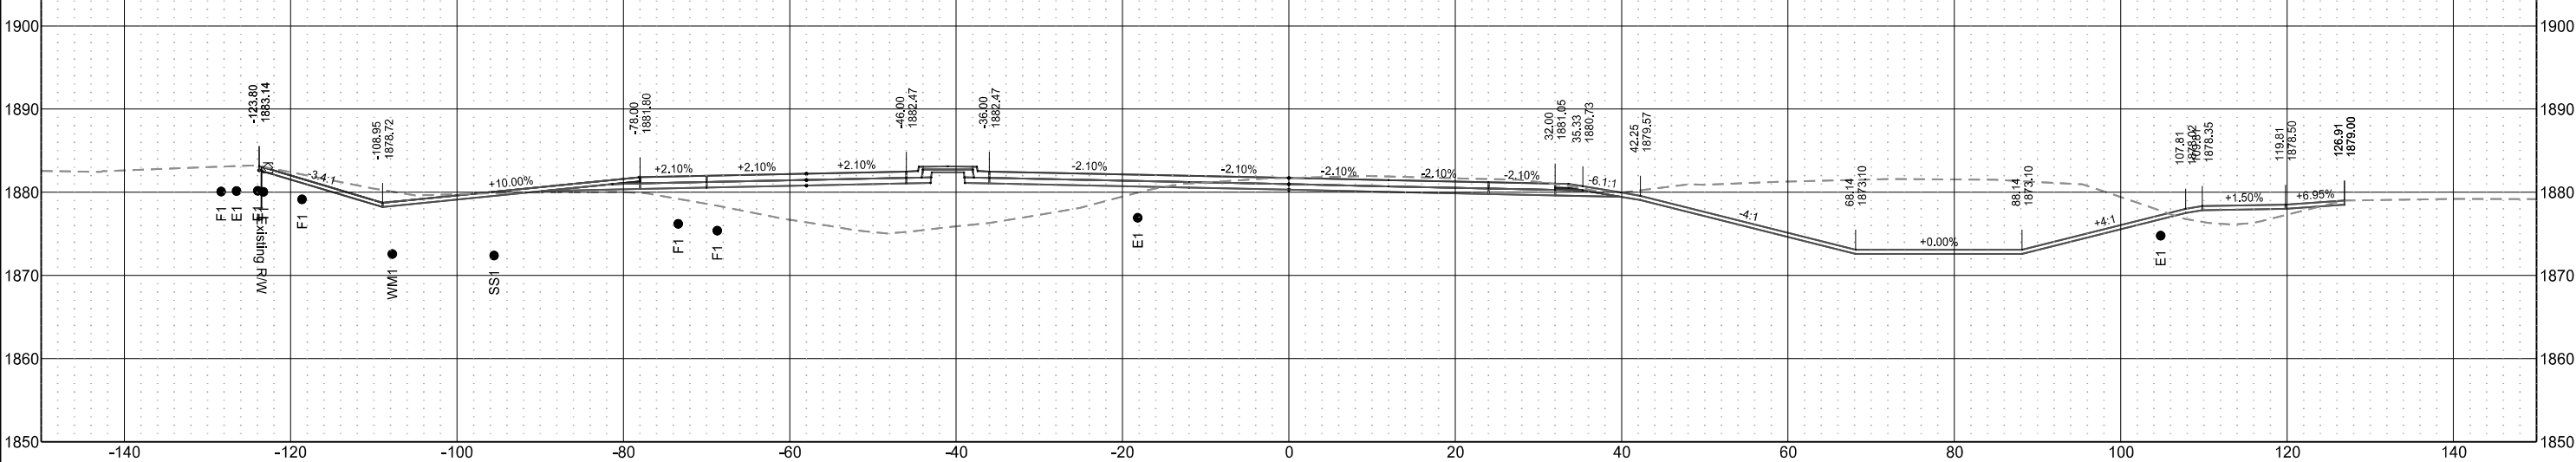

US Highway 2
(Chain PR2EB)

STATE

PROJECT NO.

SECTION NO.

SHEET NO.


ND

NHU-SU-CPU-7-002(178)019


200

60


Sta 646+75.00

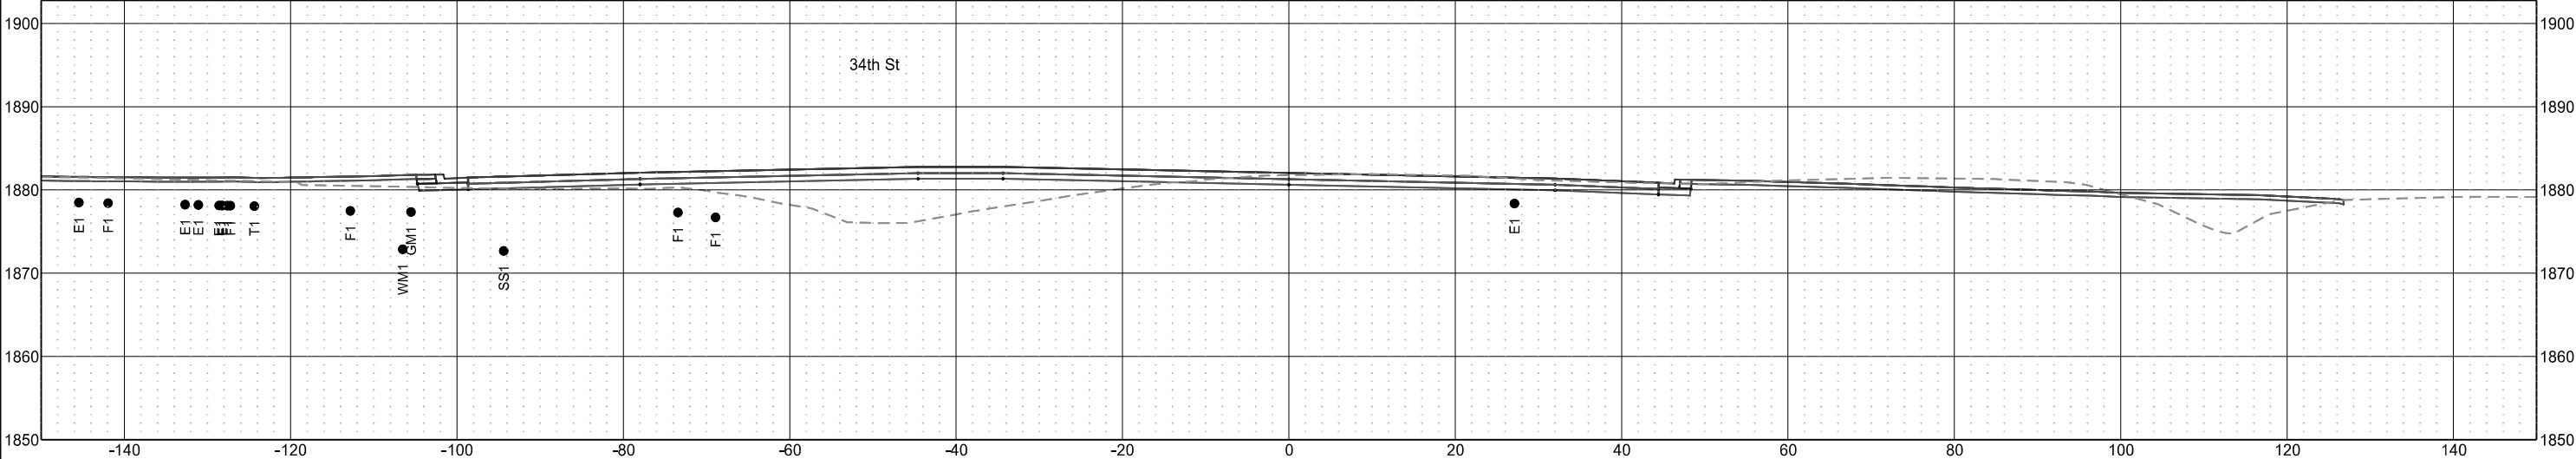

Sta 646+50.00

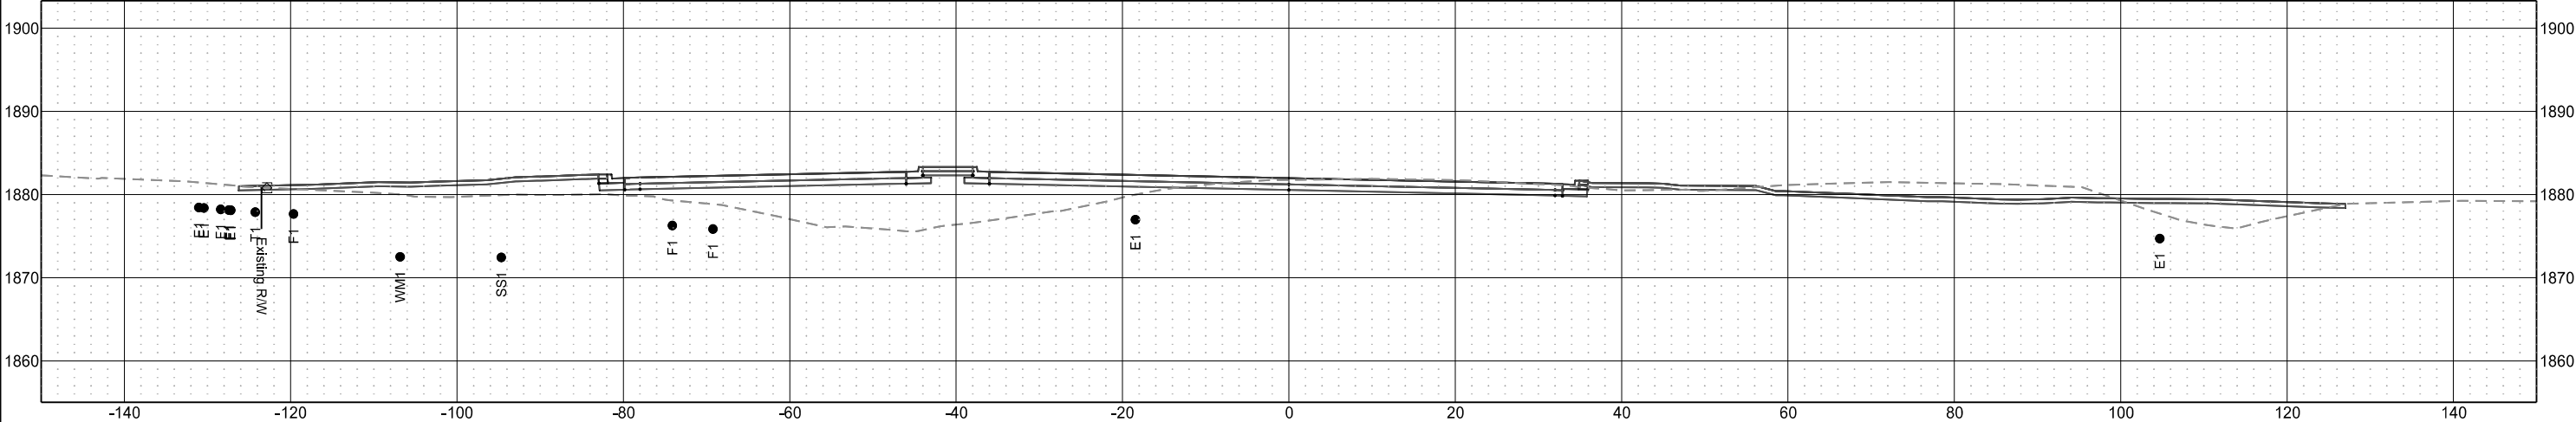


Sta 646+25.00

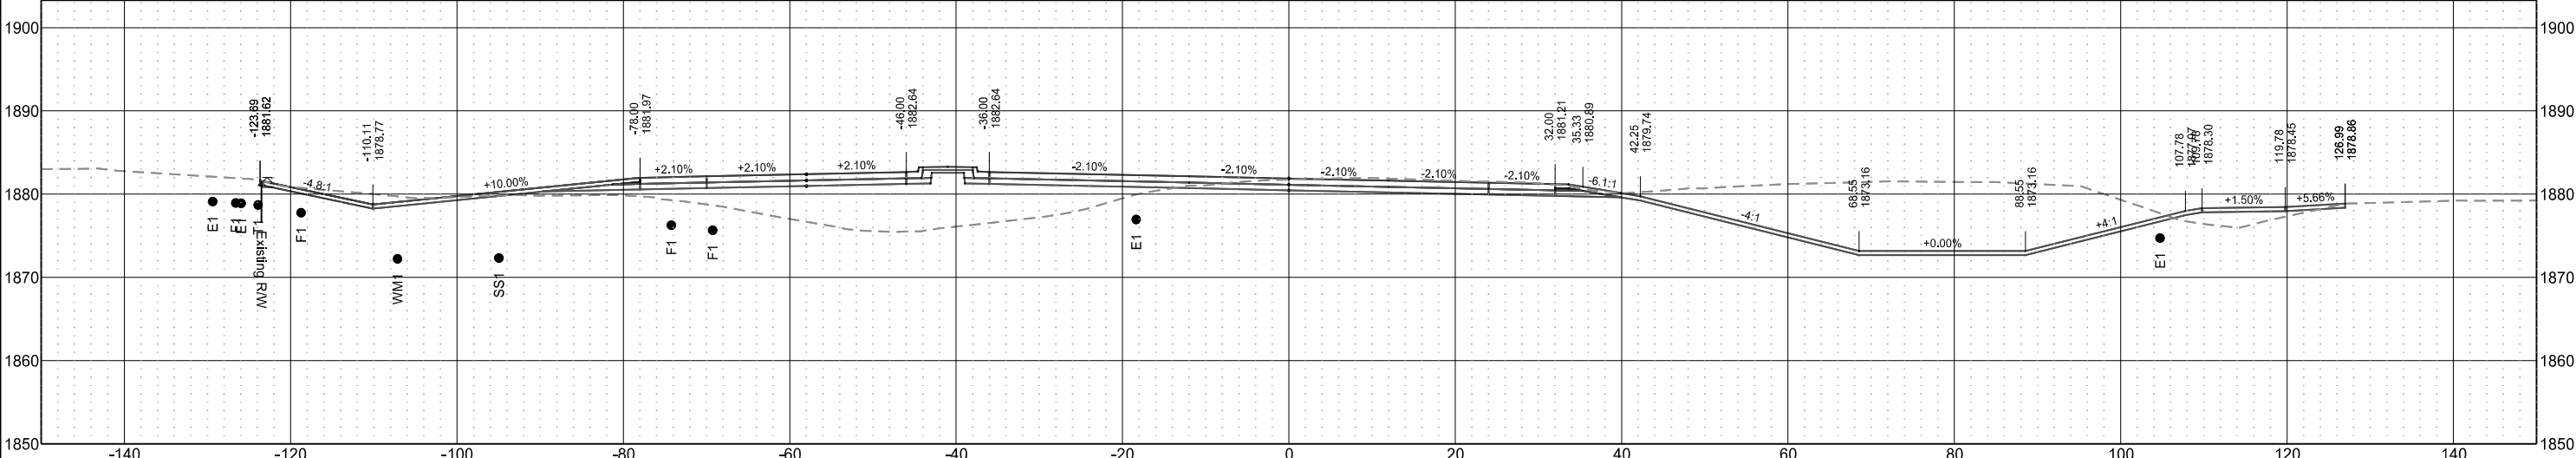


US Highway 2
(Chain PR2EB)

	STATE	PROJECT NO.	SECTION NO.	SHEET NO.
	ND	NHU-SU-CPU-7-002(178)019	200	61


Sta 647+50.00

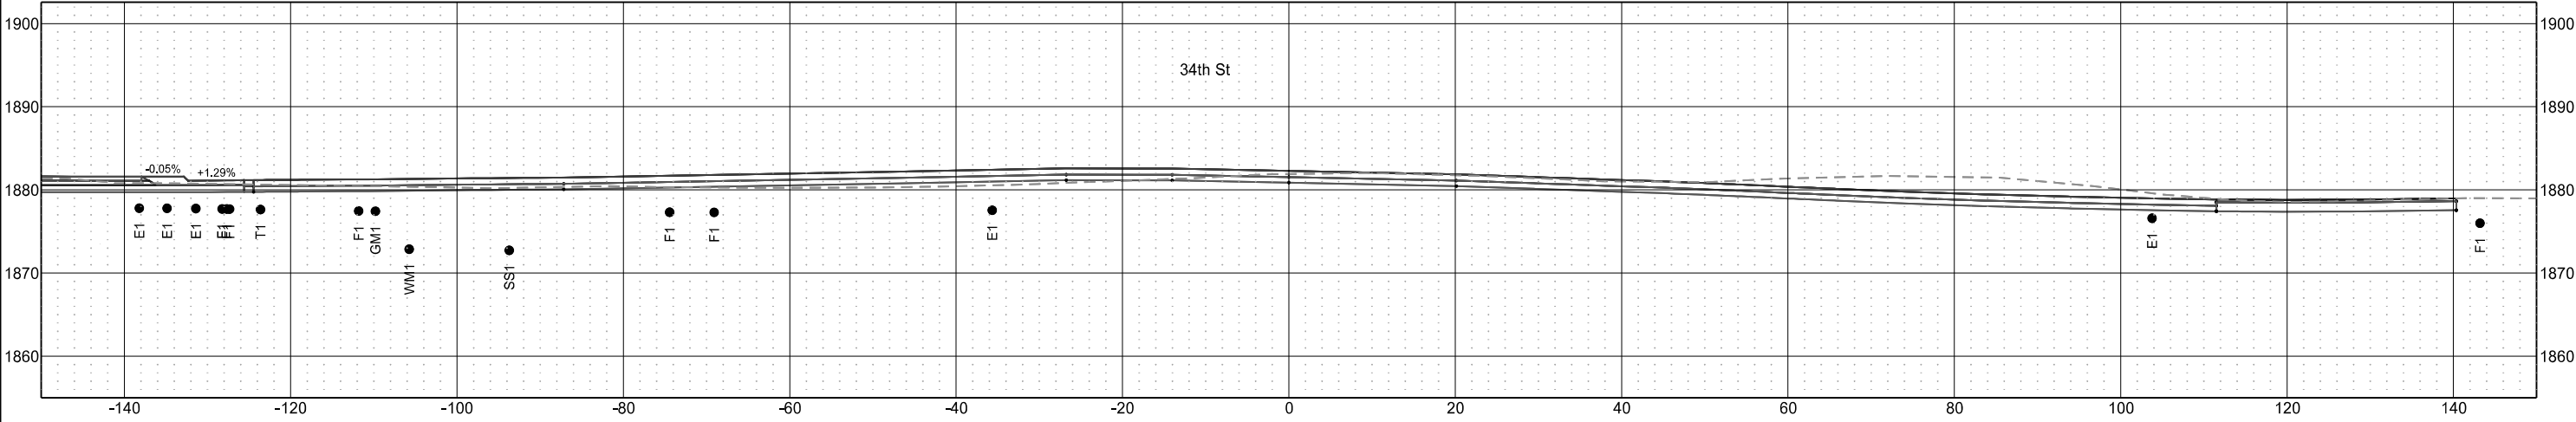




Sta 647+25.00

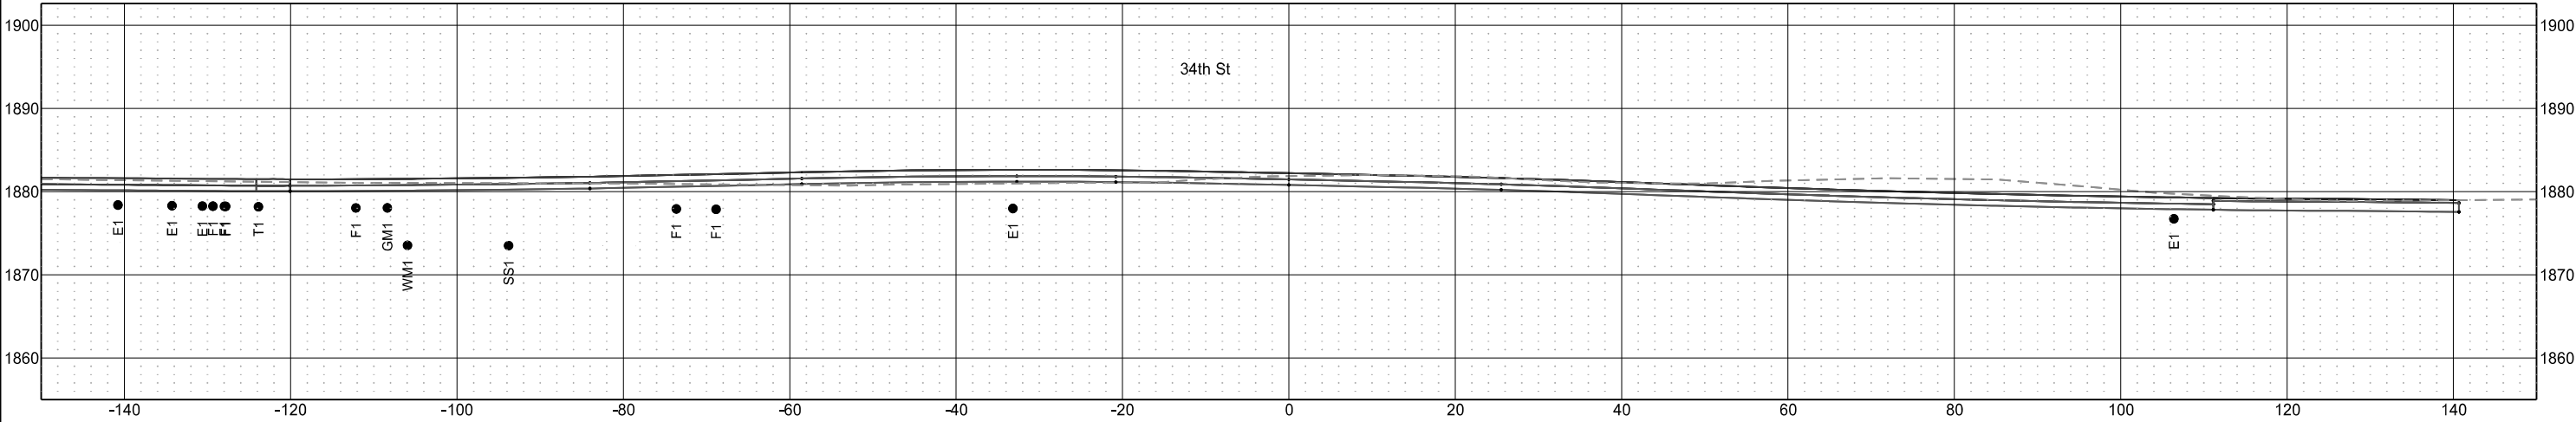

Sta 647+00.00

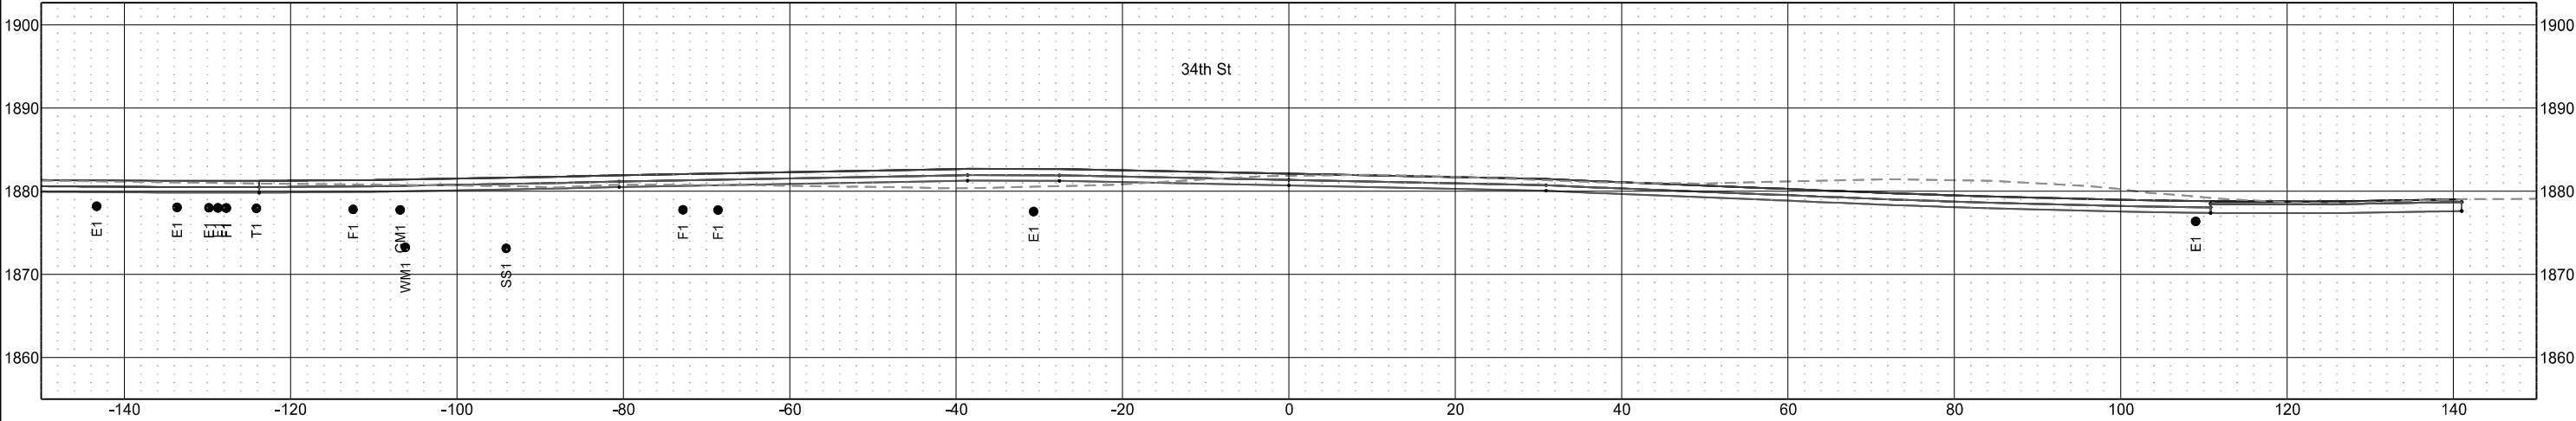


	STATE	PROJECT NO.	SECTION NO.	SHEET NO.
	ND	NHU-SU-CPU-7-002(178)019	200	62

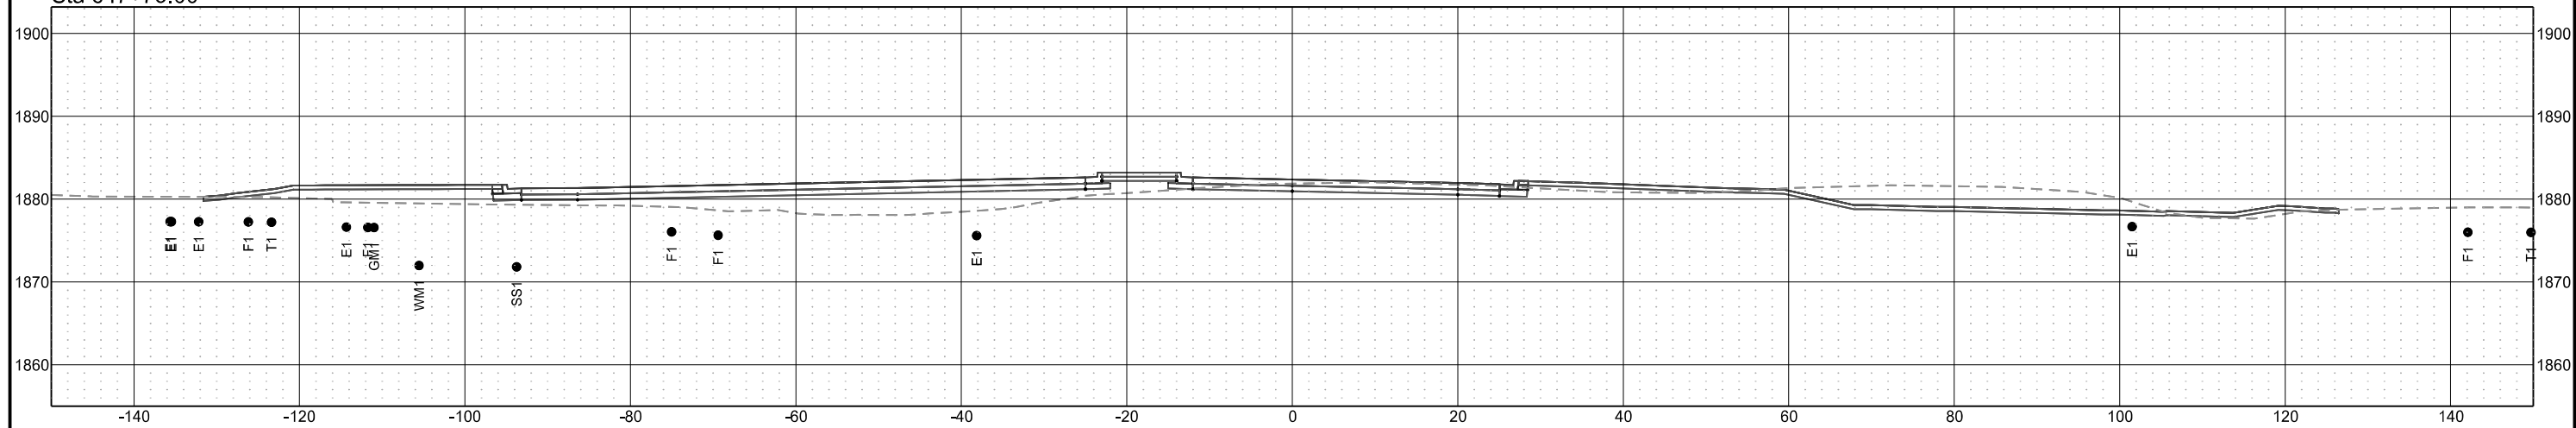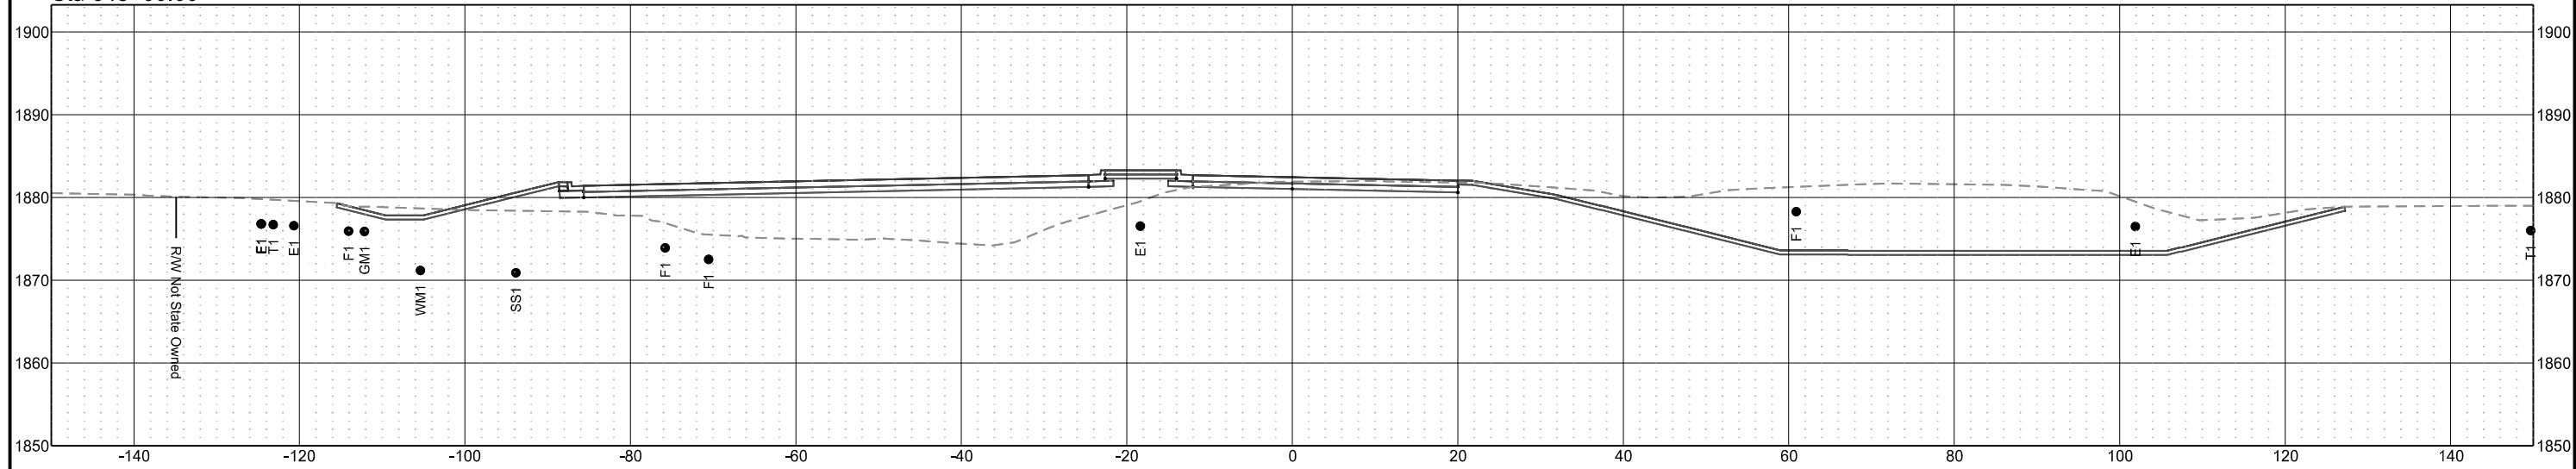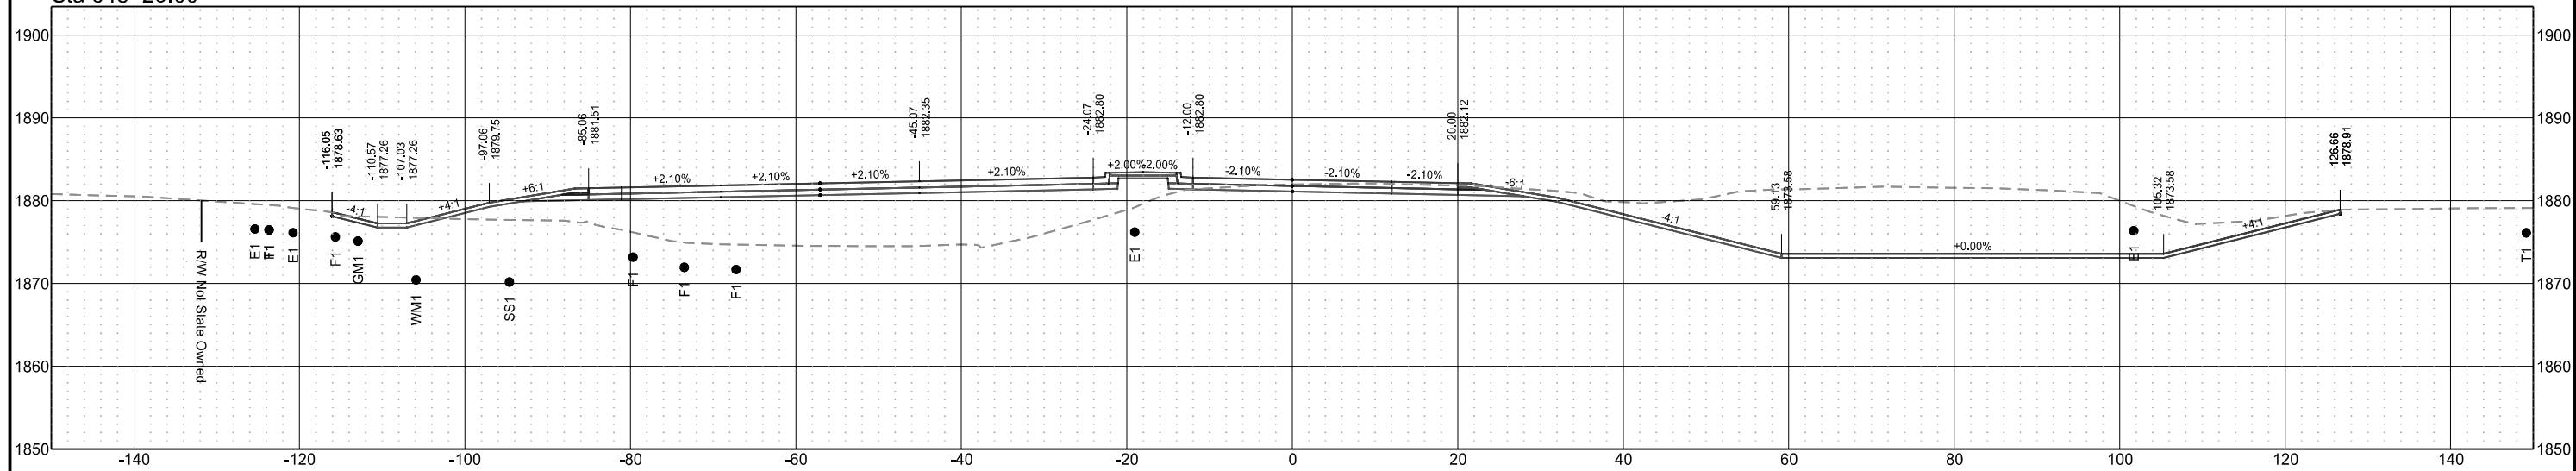


US Highway 2
(Chain PR2EB)

	STATE	PROJECT NO.	SECTION NO.	SHEET NO.
	ND	NHU-SU-CPU-7-002(178)019	200	63

Sta 648+75.00

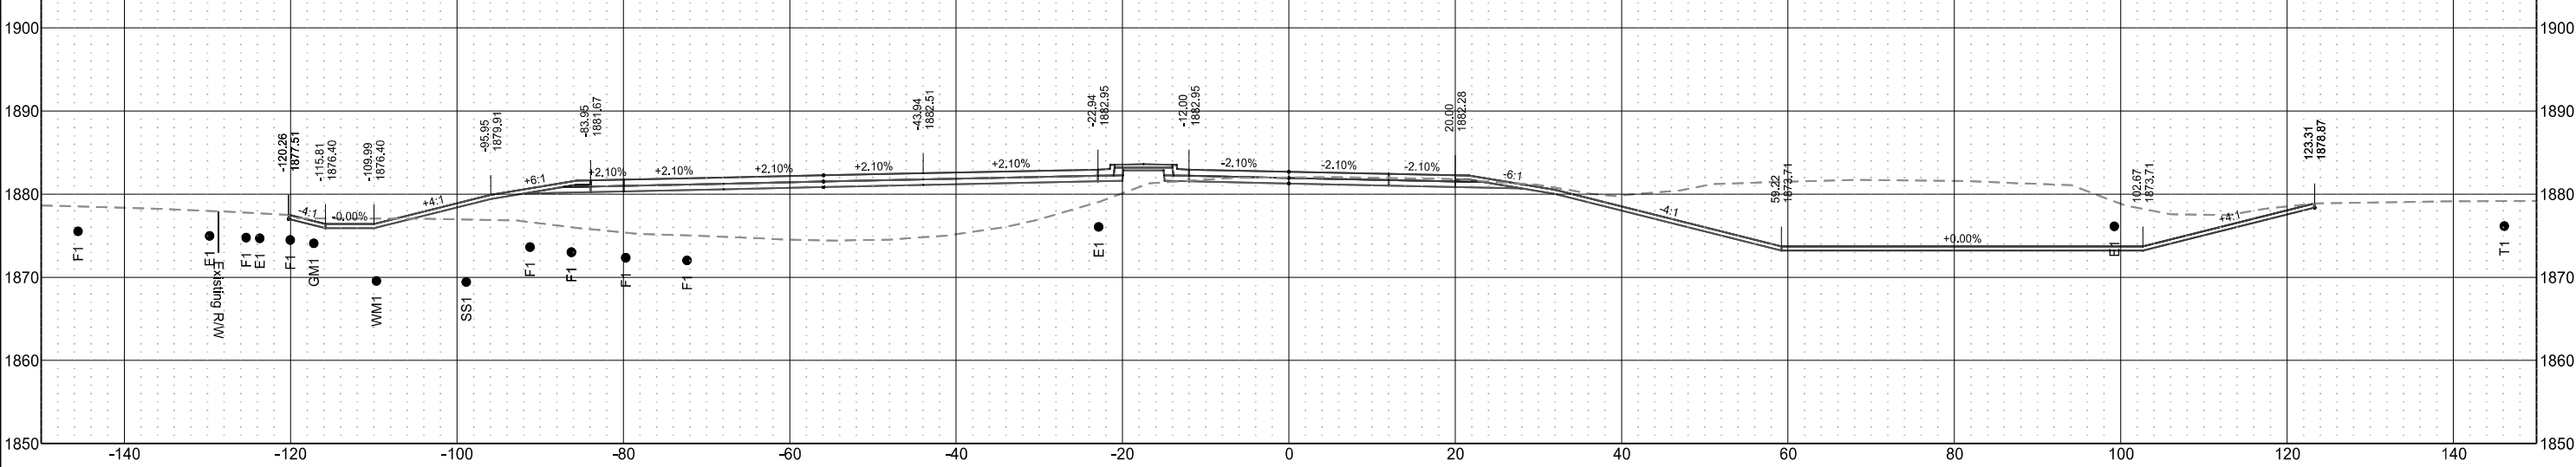


Sta 648+50.00

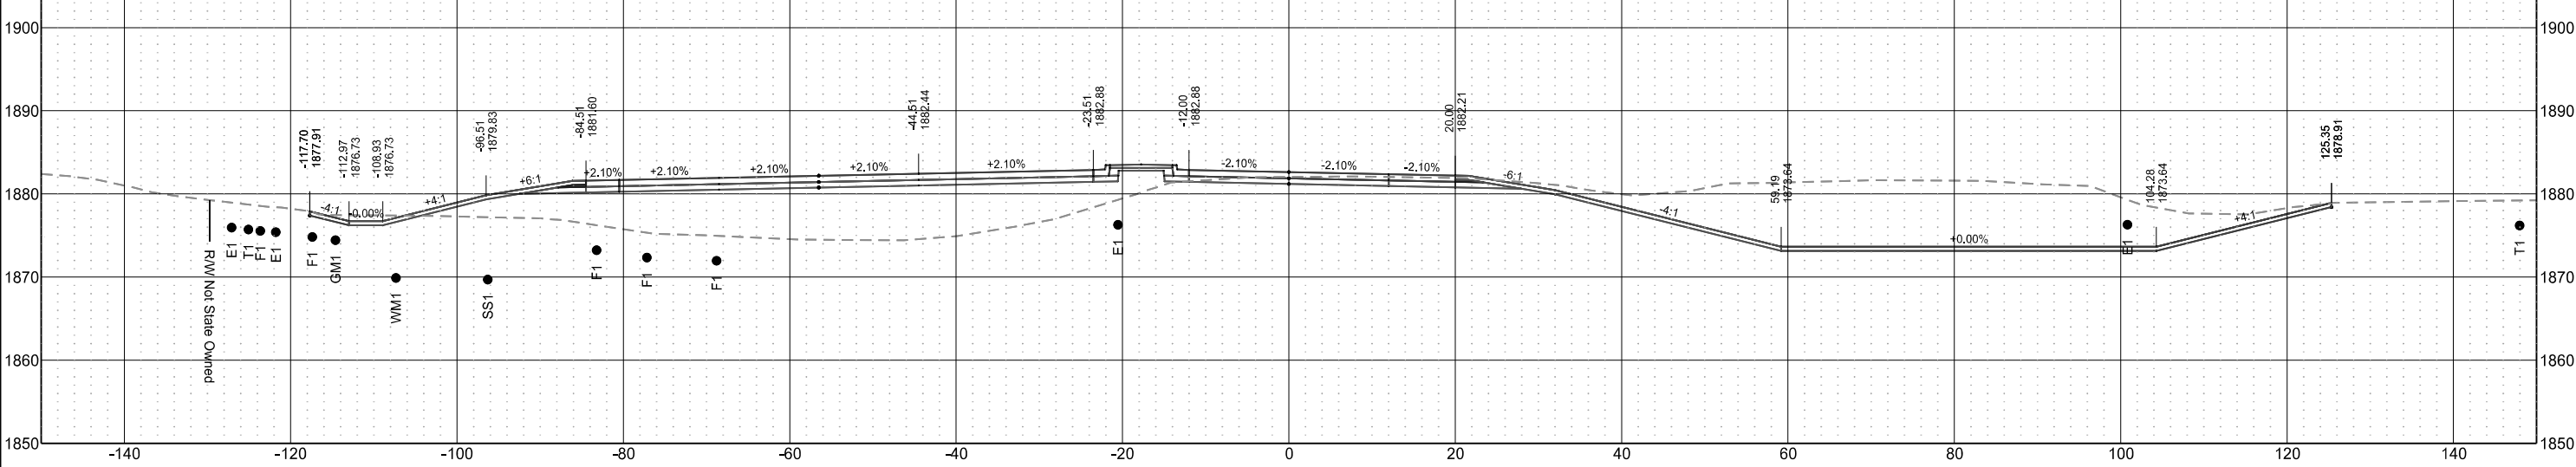


US Highway 2
(Chain PR2EB)

	STATE	PROJECT NO.	SECTION NO.	SHEET NO.
	ND	NHU-SU-CPU-7-002(178)019	200	64

Sta 649+25.00

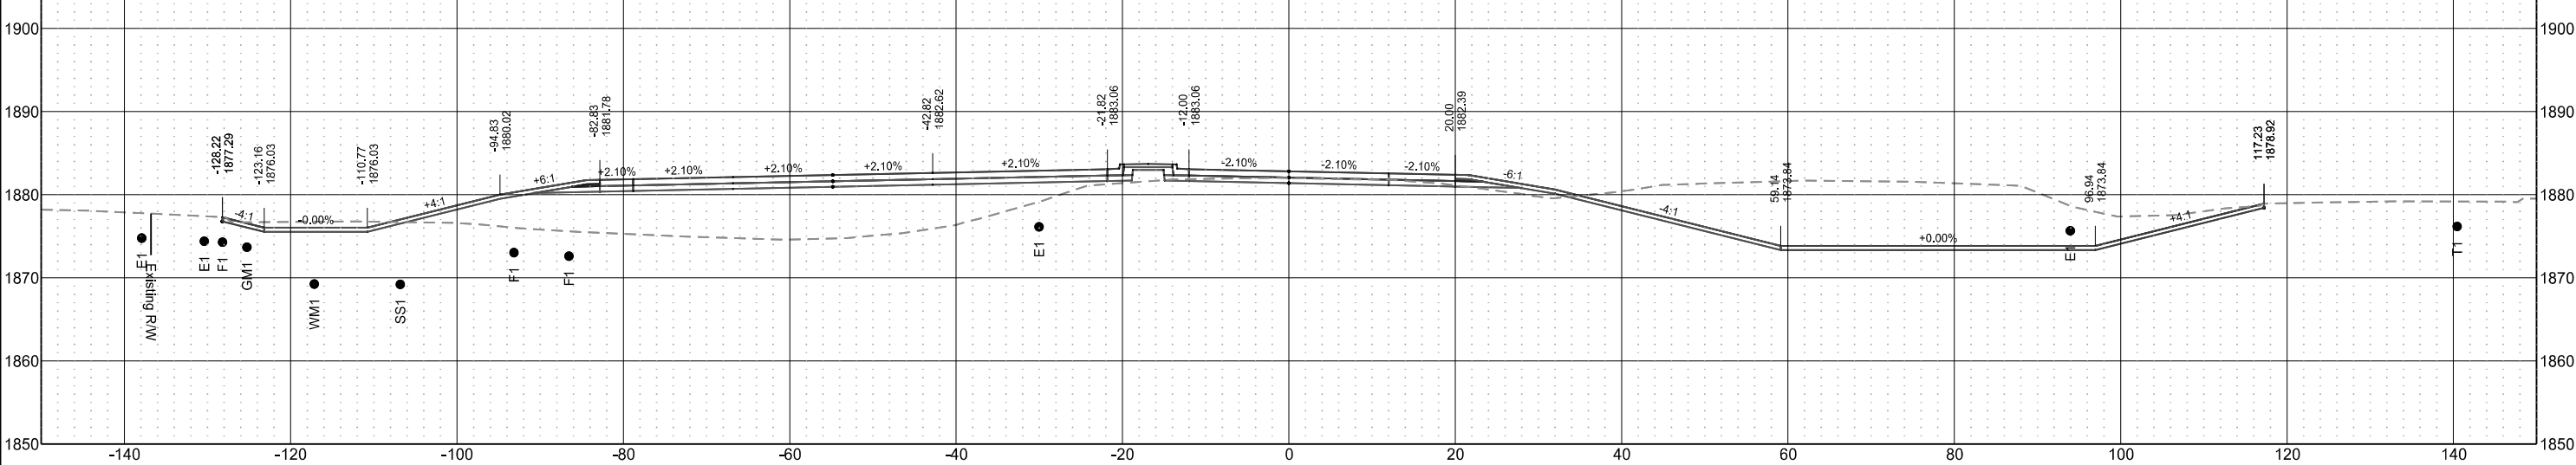


Sta 649+00.00

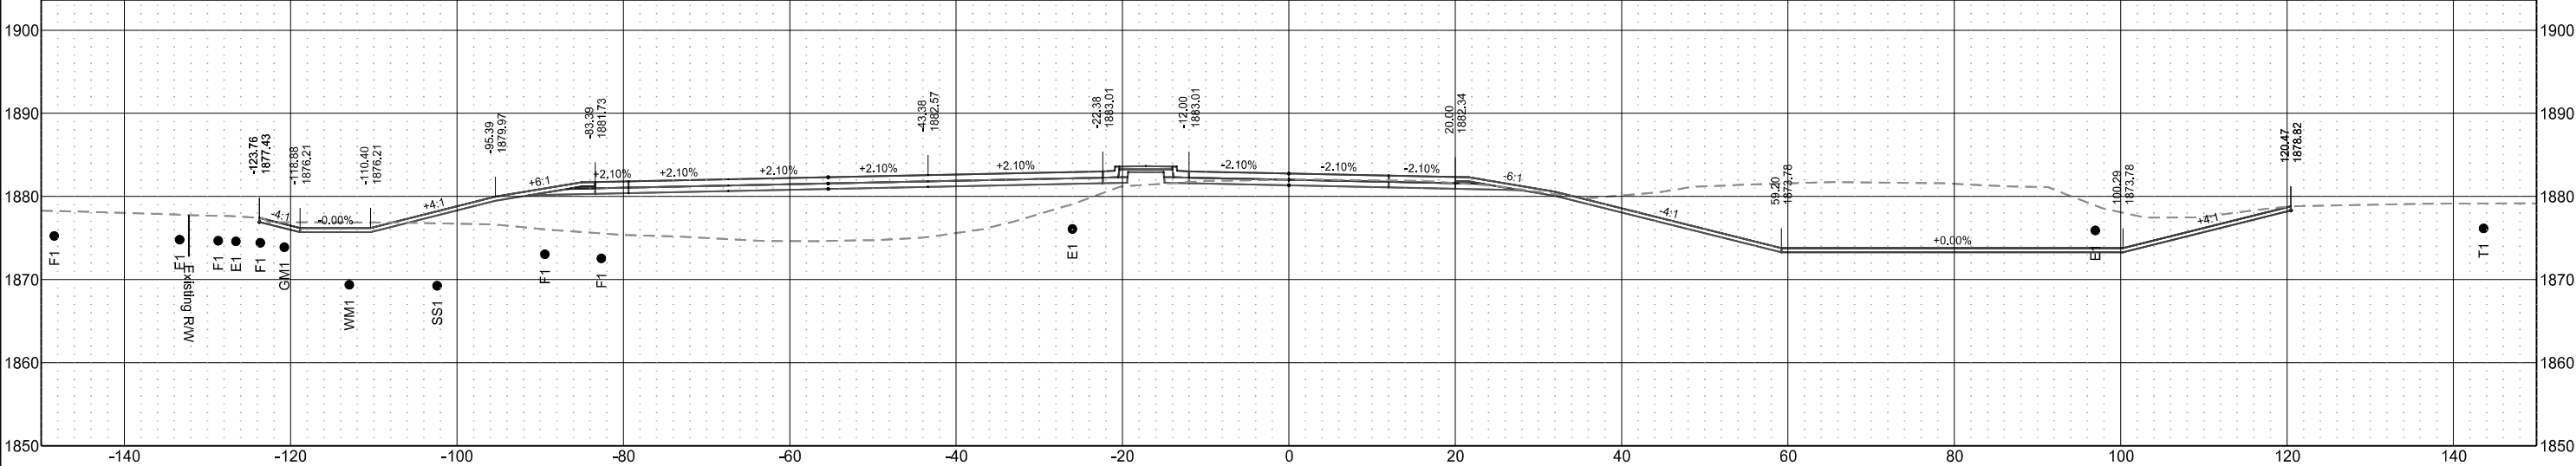


US Highway 2
(Chain PR2EB)

	STATE	PROJECT NO.	SECTION NO.	SHEET NO.
	ND	NHU-SU-CPU-7-002(178)019	200	65

Sta 649+75.00

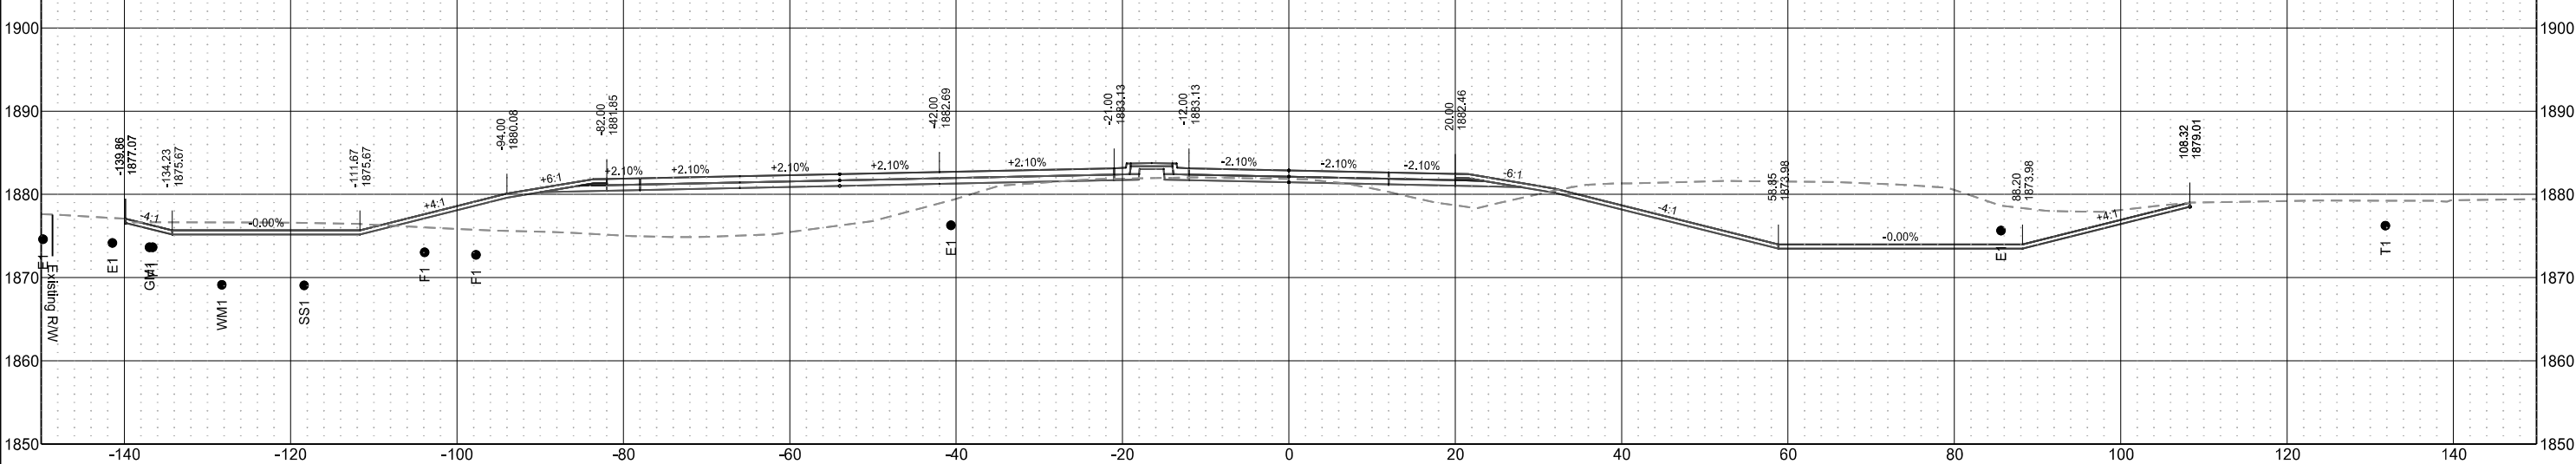


Sta 649+50.00

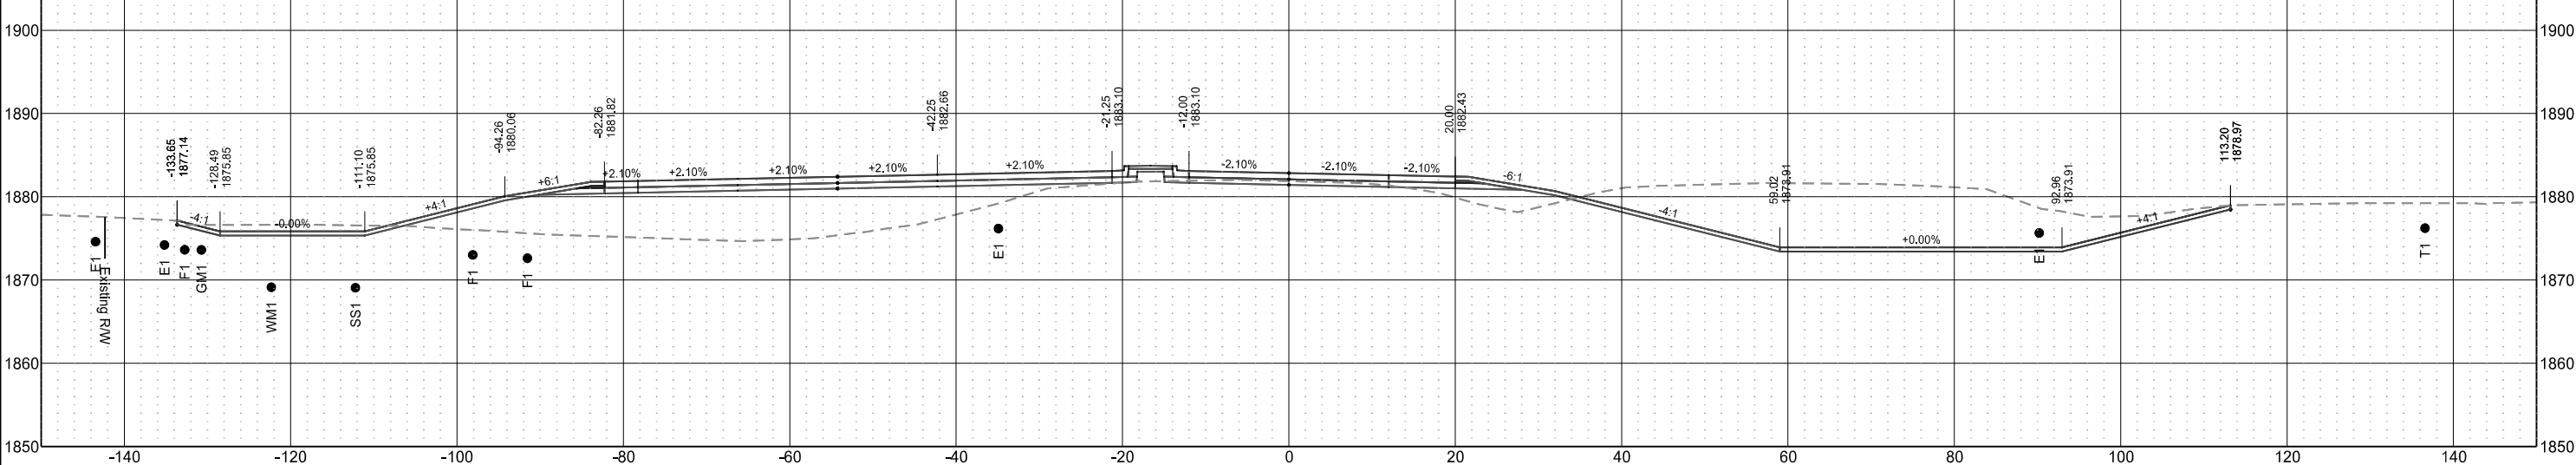


US Highway 2
(Chain PR2EB)

	STATE	PROJECT NO.	SECTION NO.	SHEET NO.
	ND	NHU-SU-CPU-7-002(178)019	200	66

Sta 650+25.00

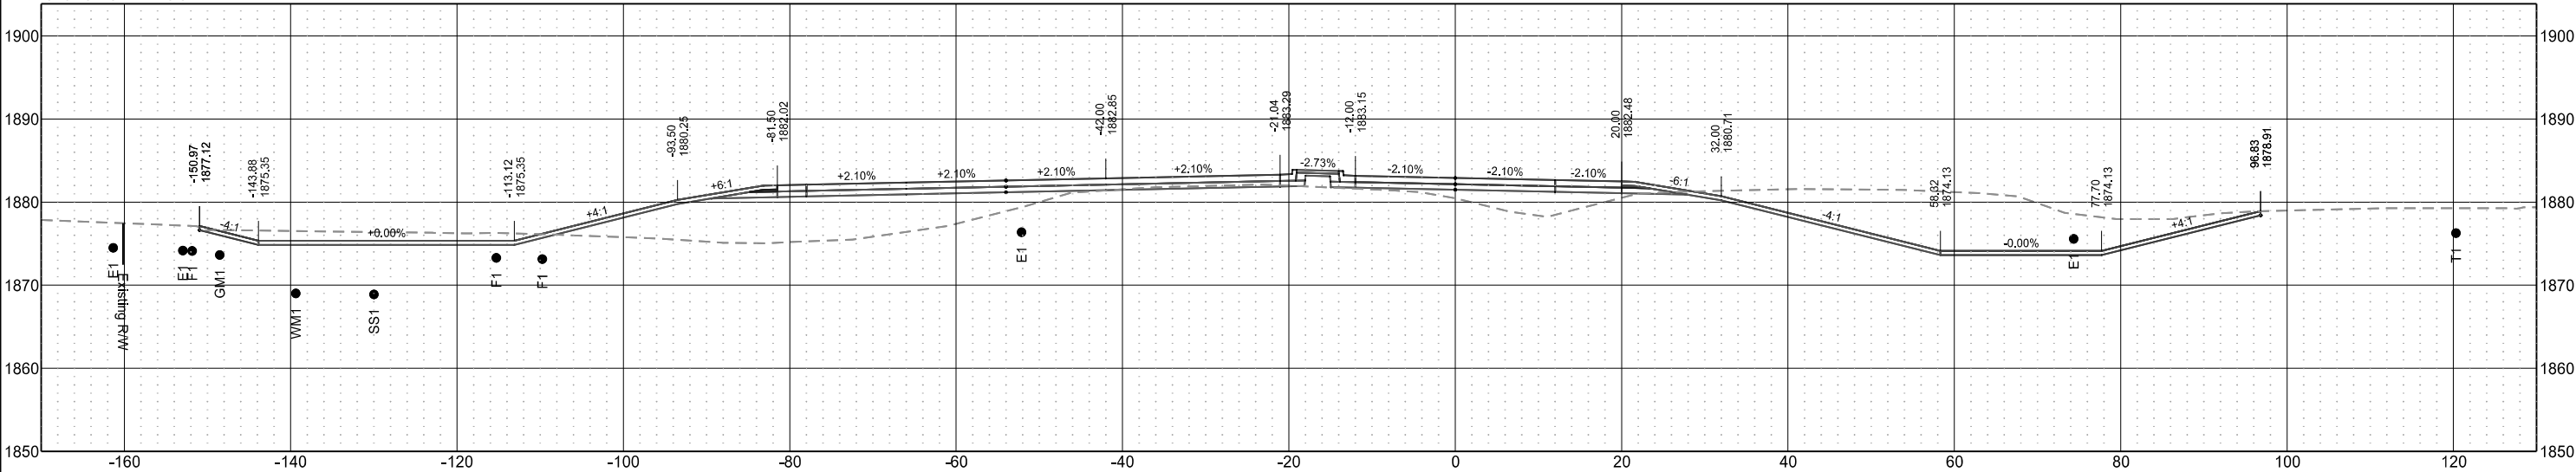


Sta 650+00.00

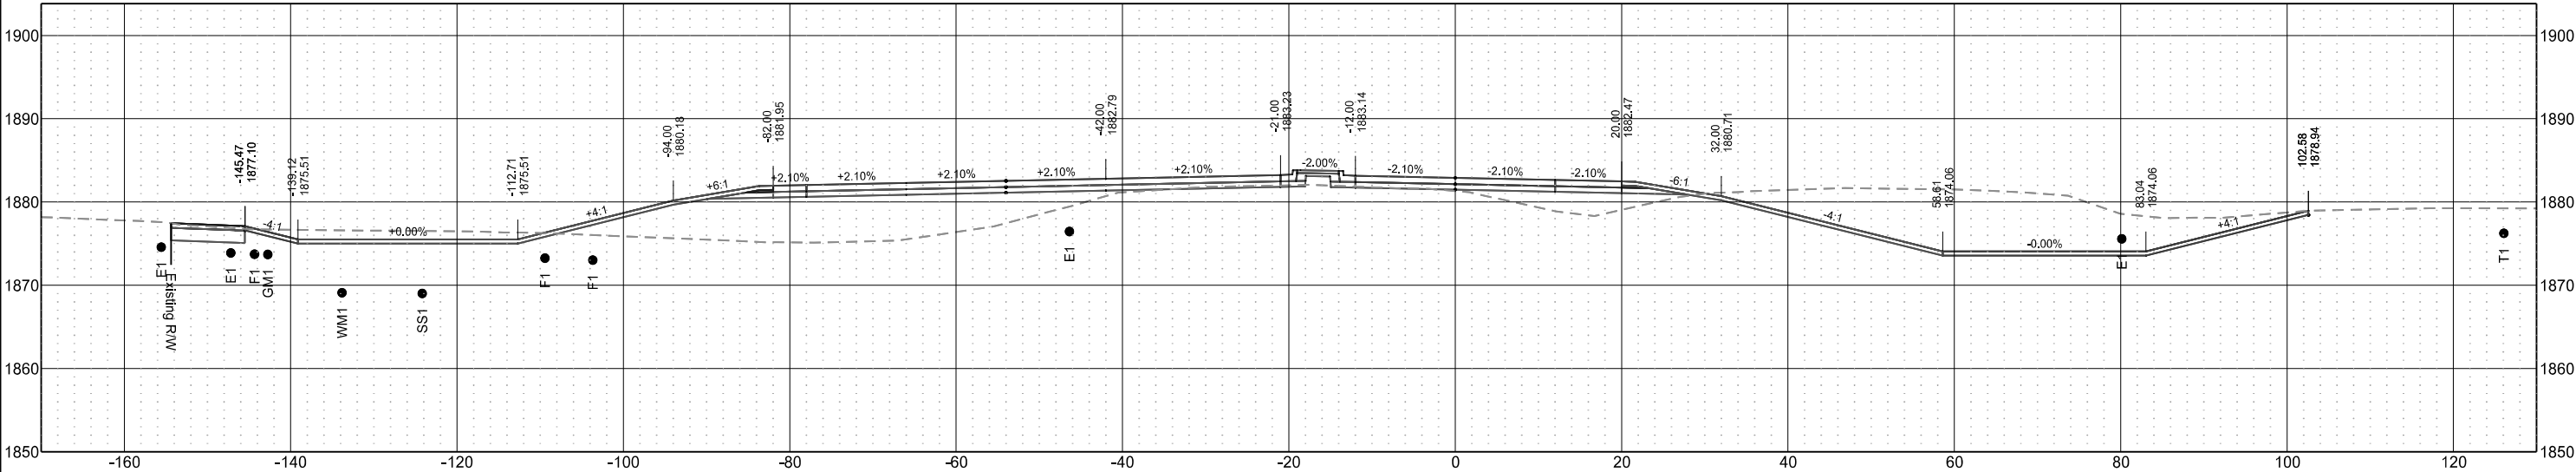


US Highway 2
(Chain PR2EB)

	STATE	PROJECT NO.	SECTION NO.	SHEET NO.
	ND	NHU-SU-CPU-7-002(178)019	200	67

Sta 650+75.00

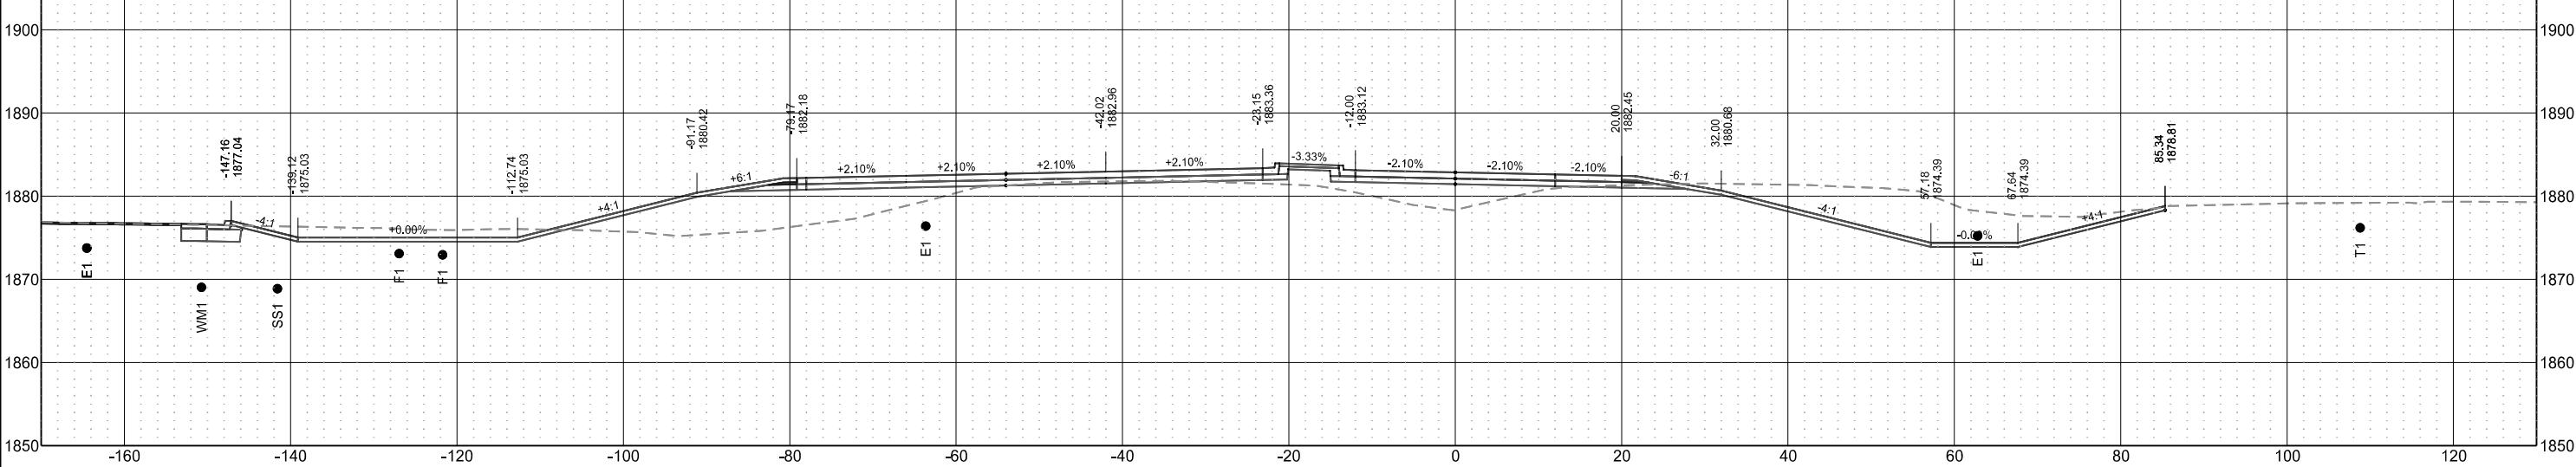


Sta 650+50.00

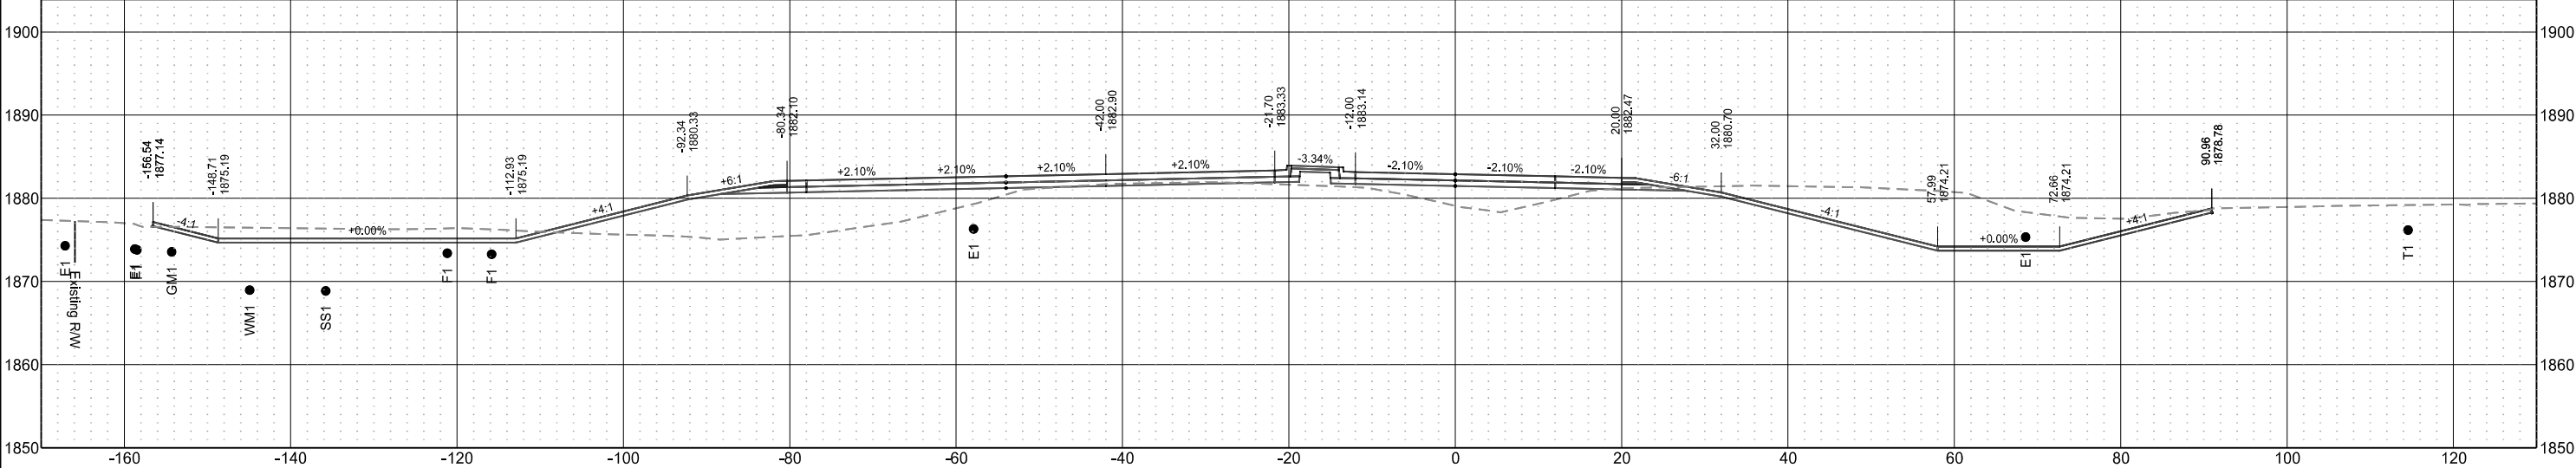


US Highway 2
(Chain PR2EB)

	STATE	PROJECT NO.	SECTION NO.	SHEET NO.
	ND	NHU-SU-CPU-7-002(178)019	200	68

Sta 651+25.00

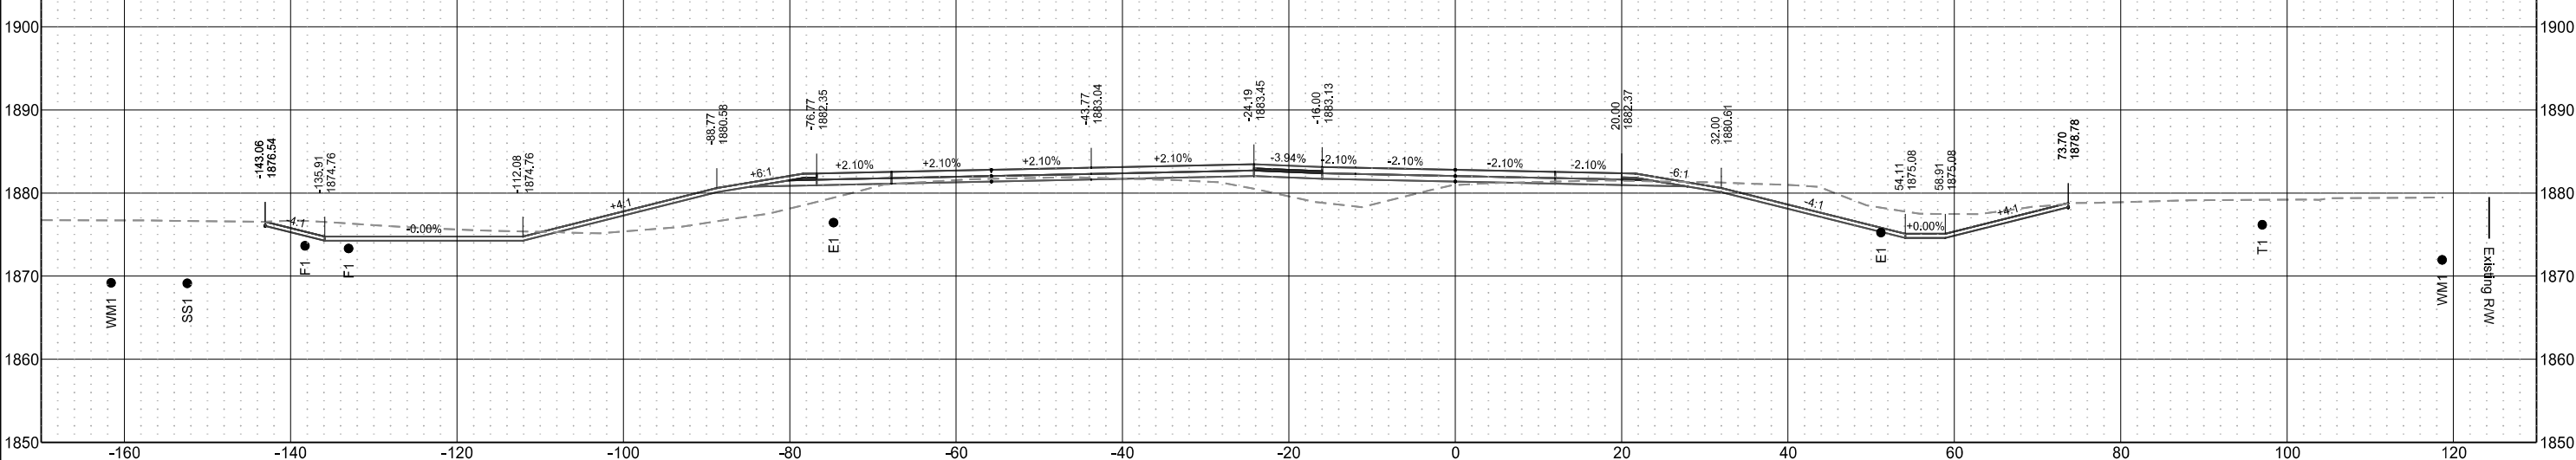


Sta 651+00.00

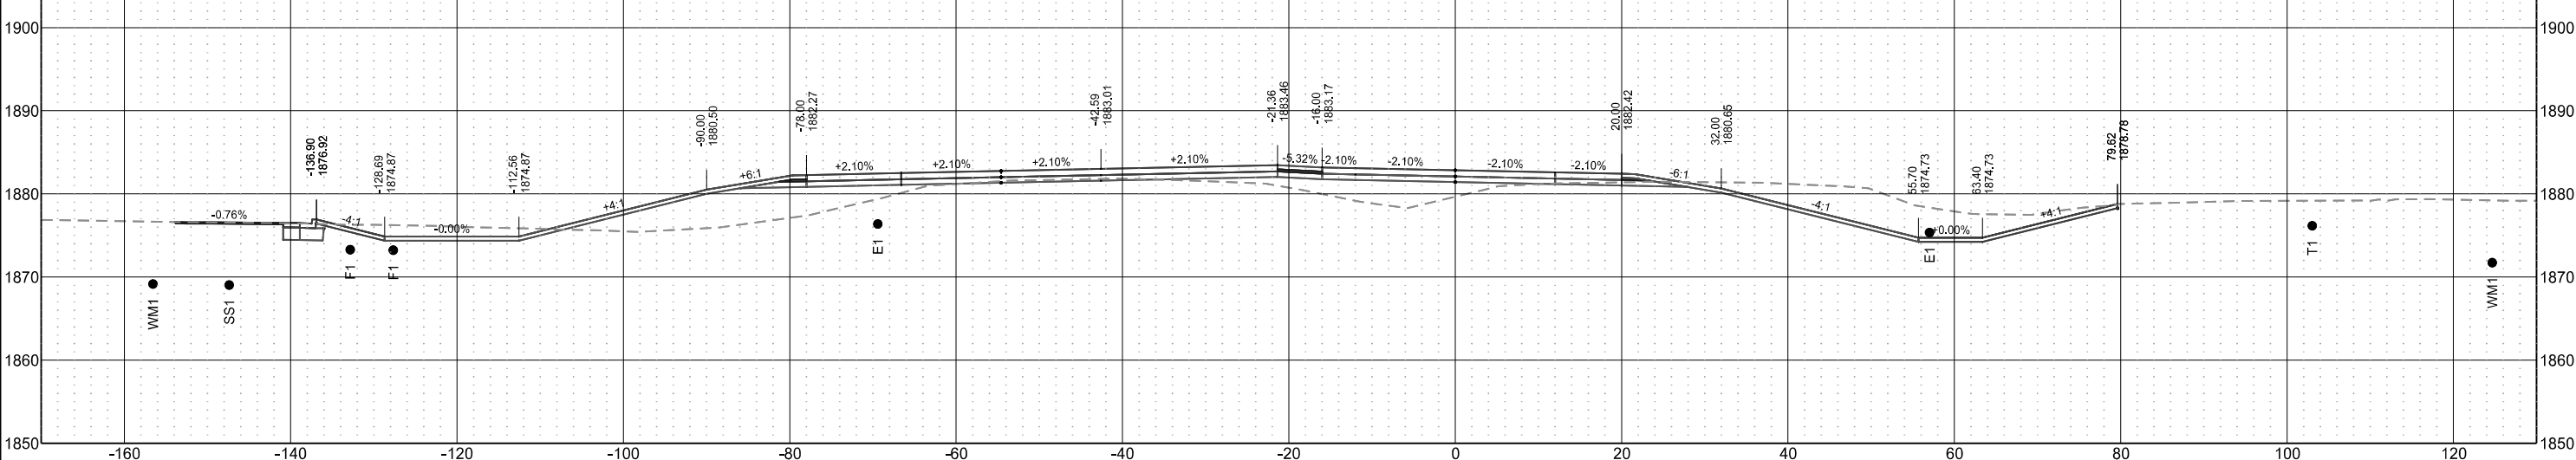


US Highway 2
(Chain PR2EB)

	STATE	PROJECT NO.	SECTION NO.	SHEET NO.
	ND	NHU-SU-CPU-7-002(178)019	200	69

Sta 651+75.00

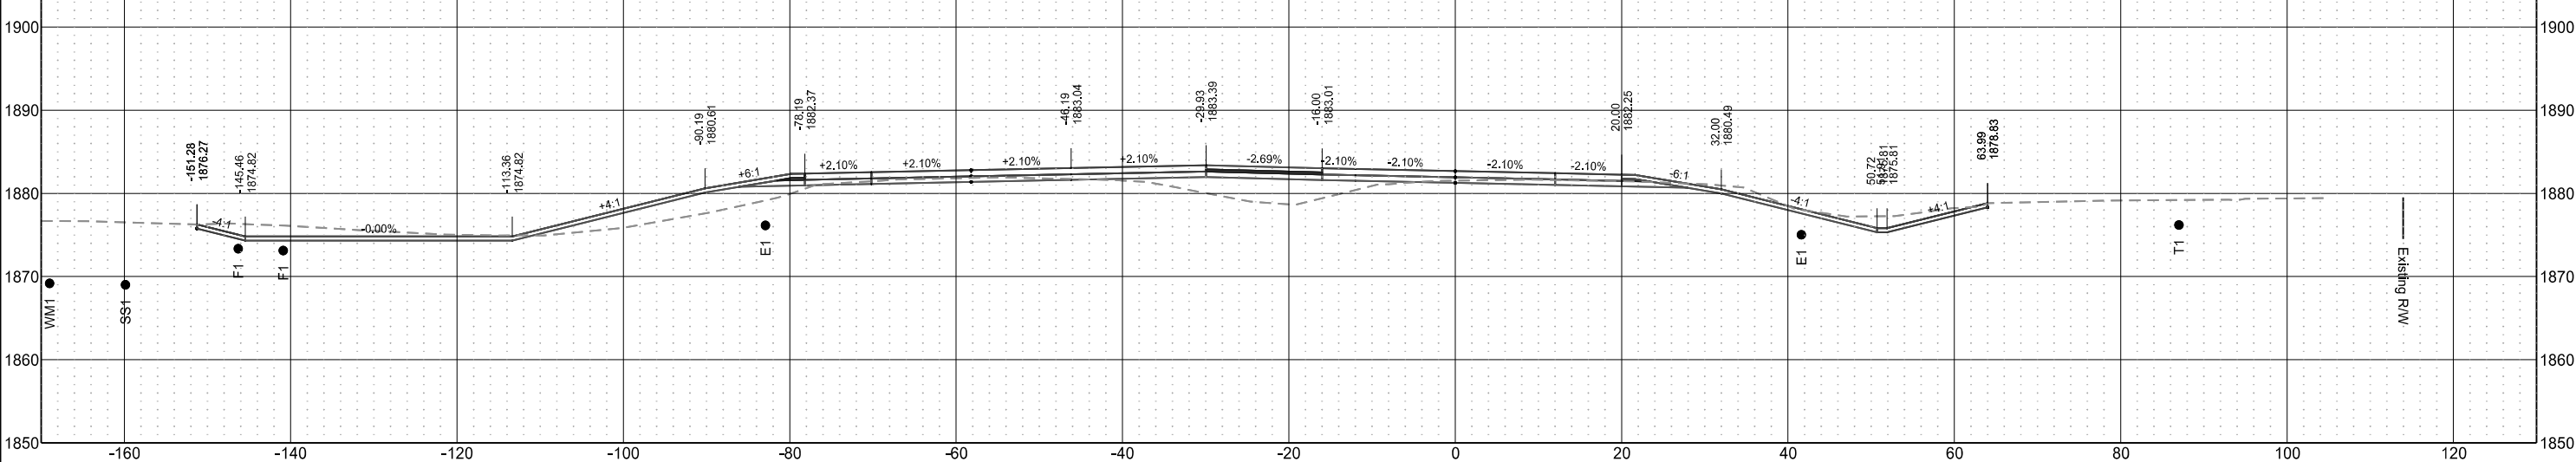


Sta 651+50.00

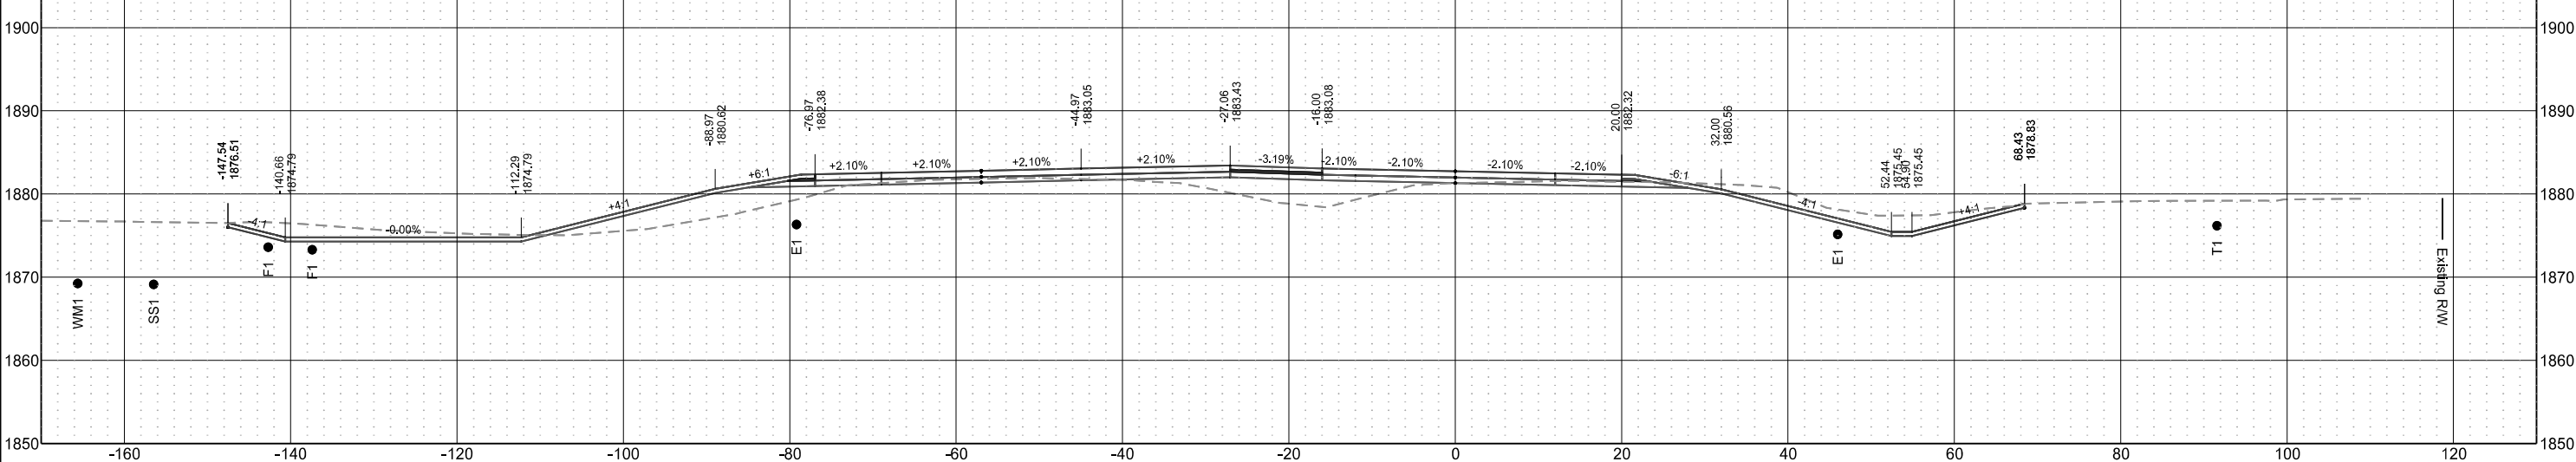


US Highway 2
(Chain PR2EB)

	STATE	PROJECT NO.	SECTION NO.	SHEET NO.
	ND	NHU-SU-CPU-7-002(178)019	200	70

Sta 652+25.00

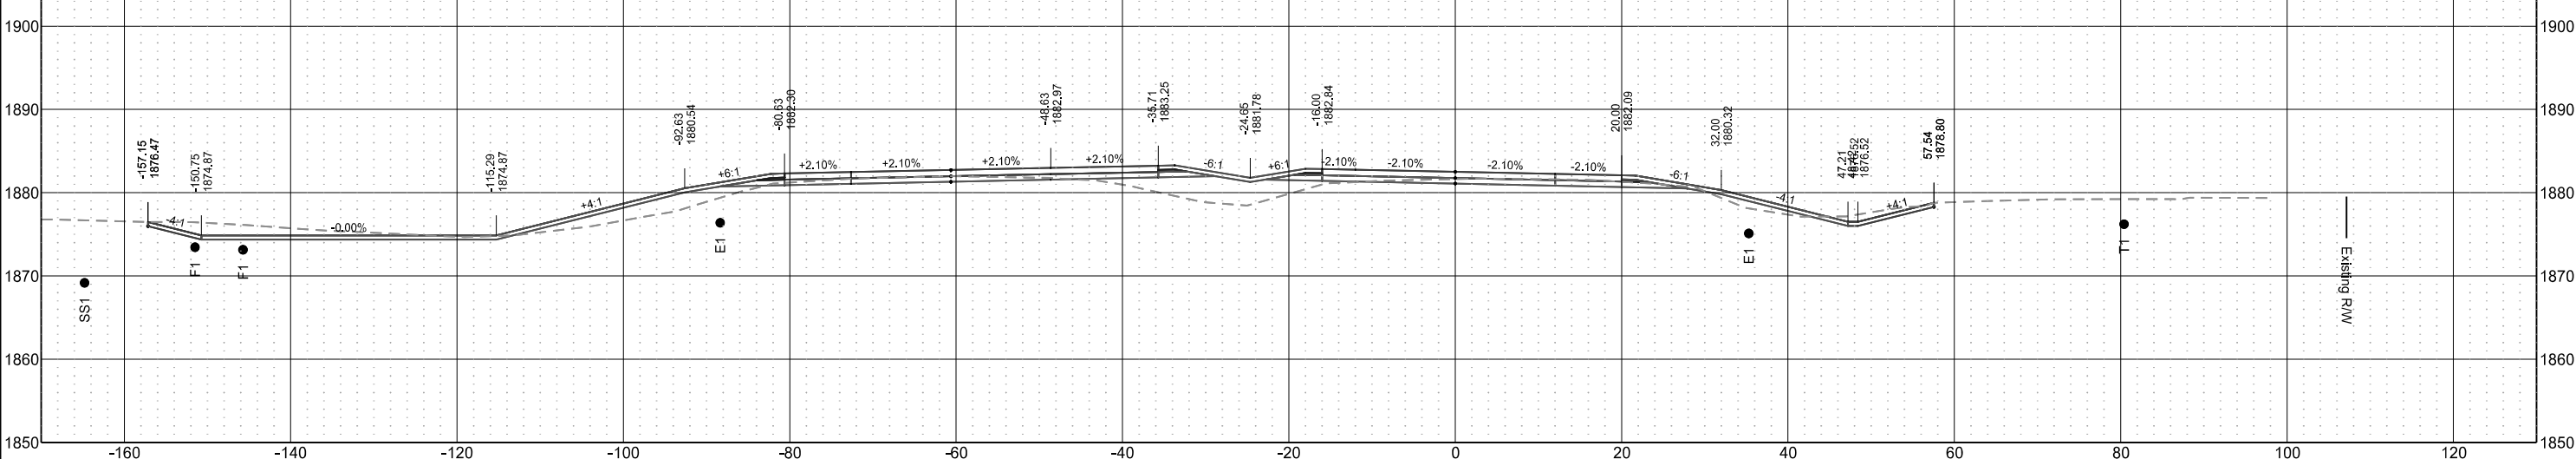


Sta 652+00.00

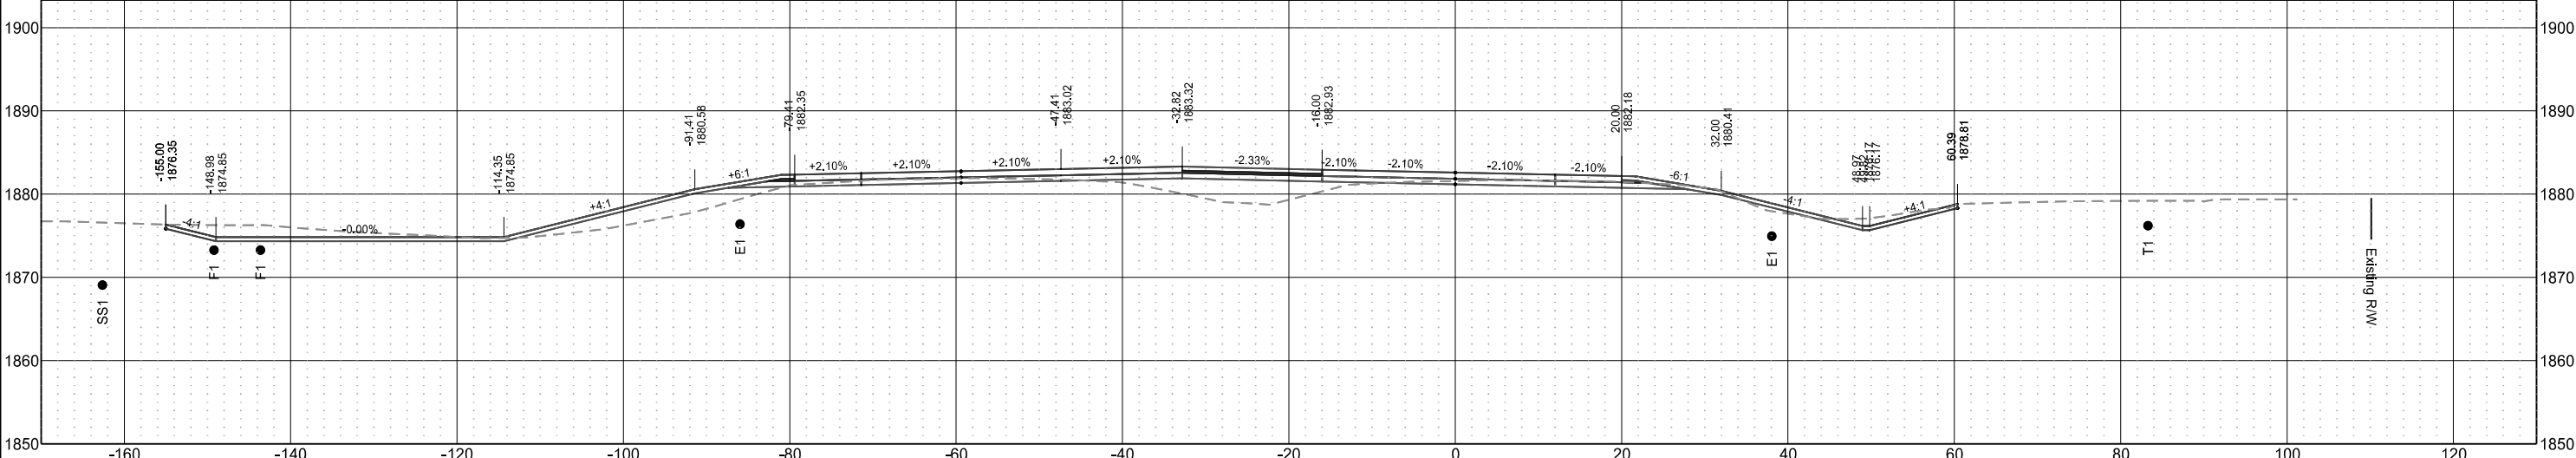


US Highway 2
(Chain PR2EB)

	STATE	PROJECT NO.	SECTION NO.	SHEET NO.
	ND	NHU-SU-CPU-7-002(178)019	200	71

Sta 652+75.00

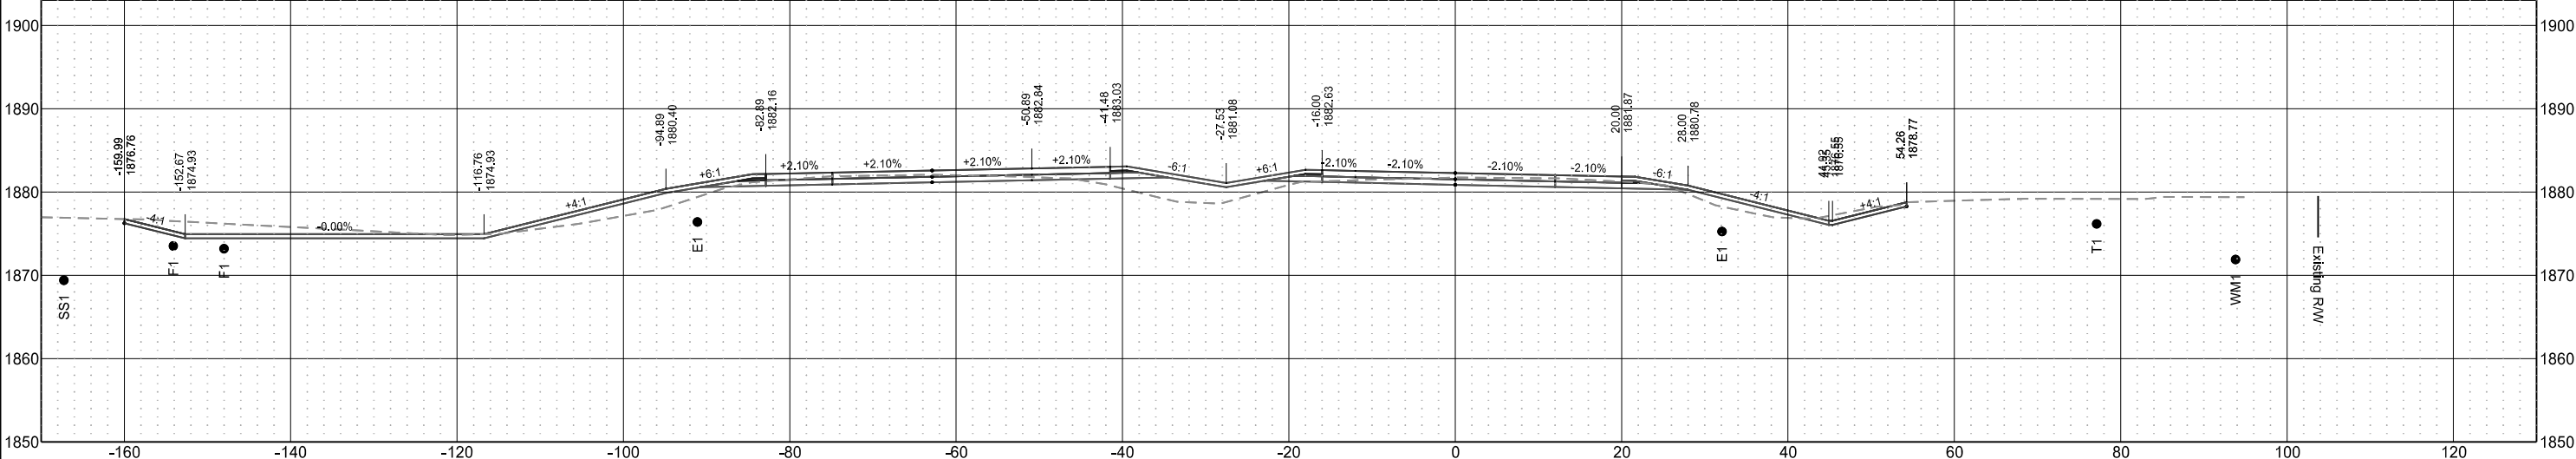


Sta 652+50.00

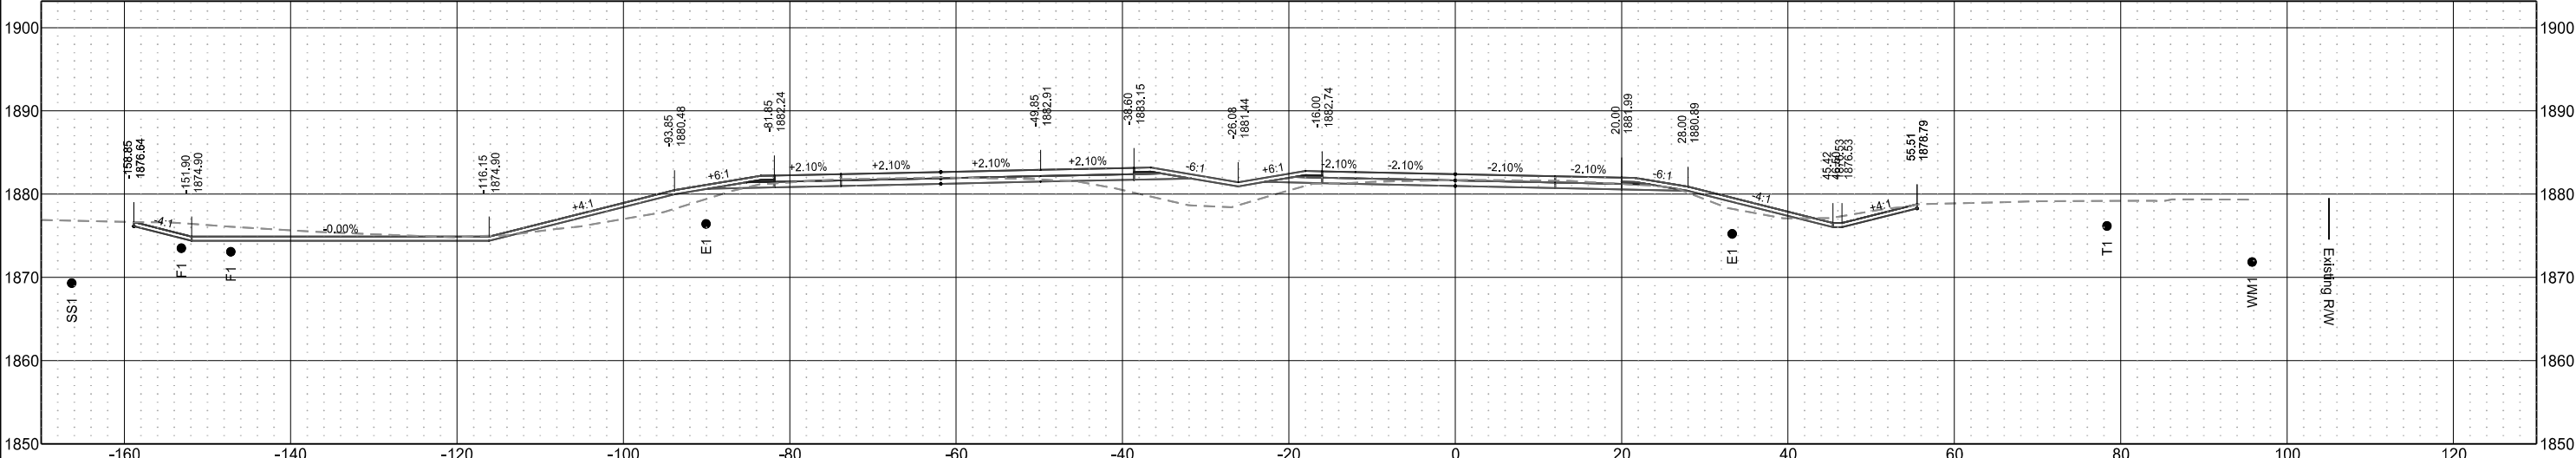


US Highway 2
(Chain PR2EB)

	STATE	PROJECT NO.	SECTION NO.	SHEET NO.
	ND	NHU-SU-CPU-7-002(178)019	200	72

Sta 653+25.00

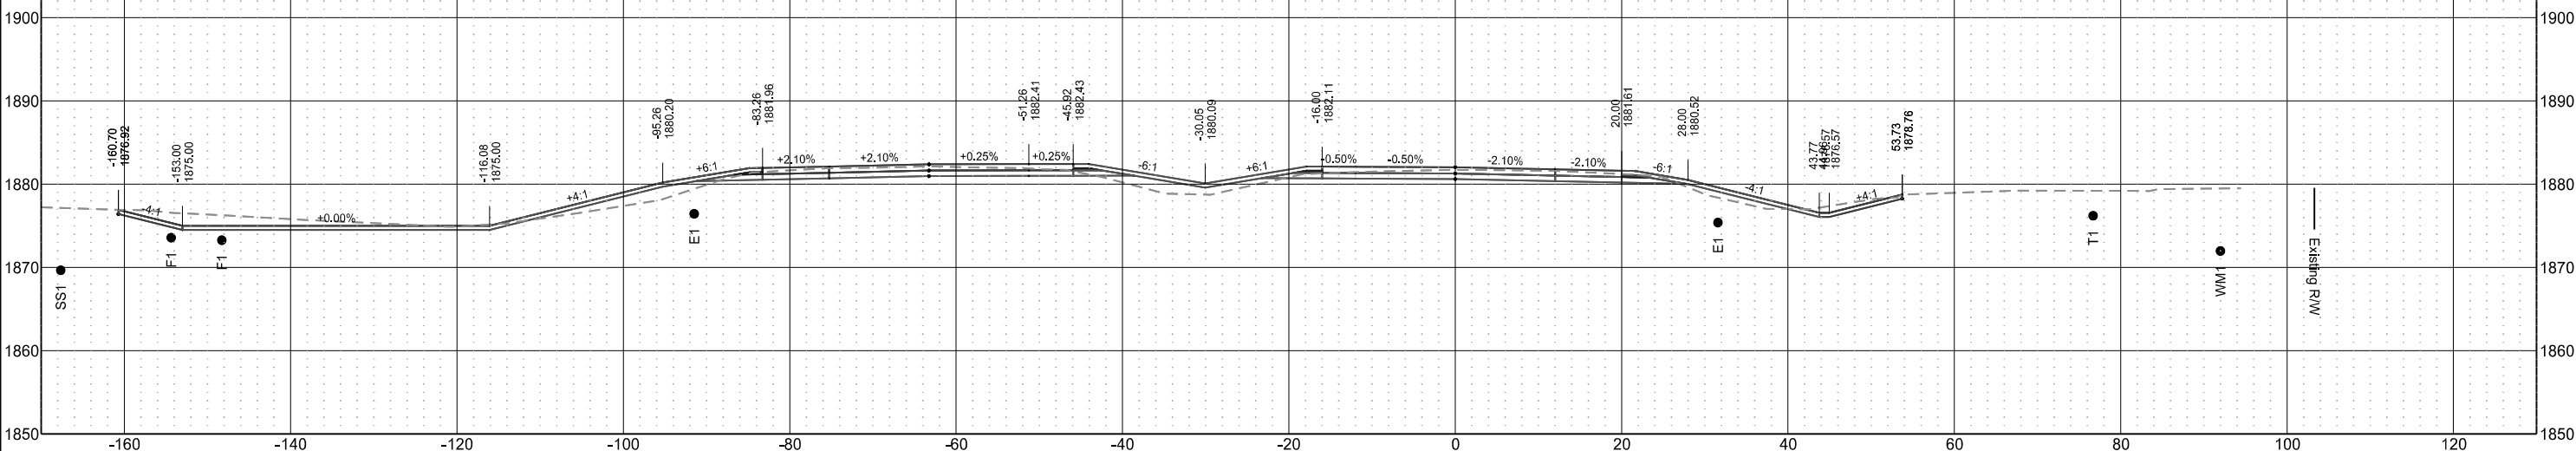


Sta 653+00.00

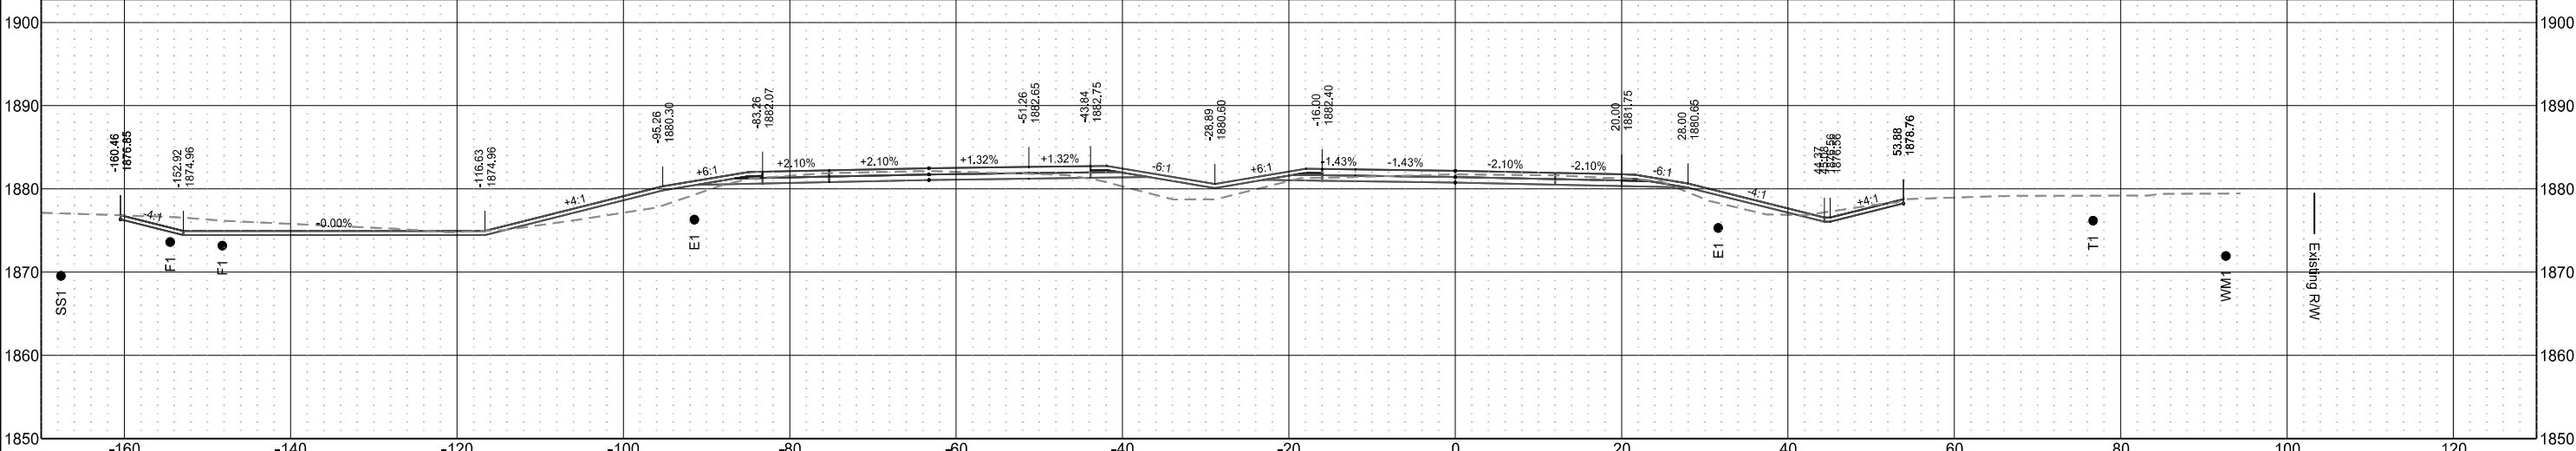


US Highway 2
(Chain PR2EB)

	STATE	PROJECT NO.	SECTION NO.	SHEET NO.
	ND	NHU-SU-CPU-7-002(178)019	200	73

Sta 653+75.00

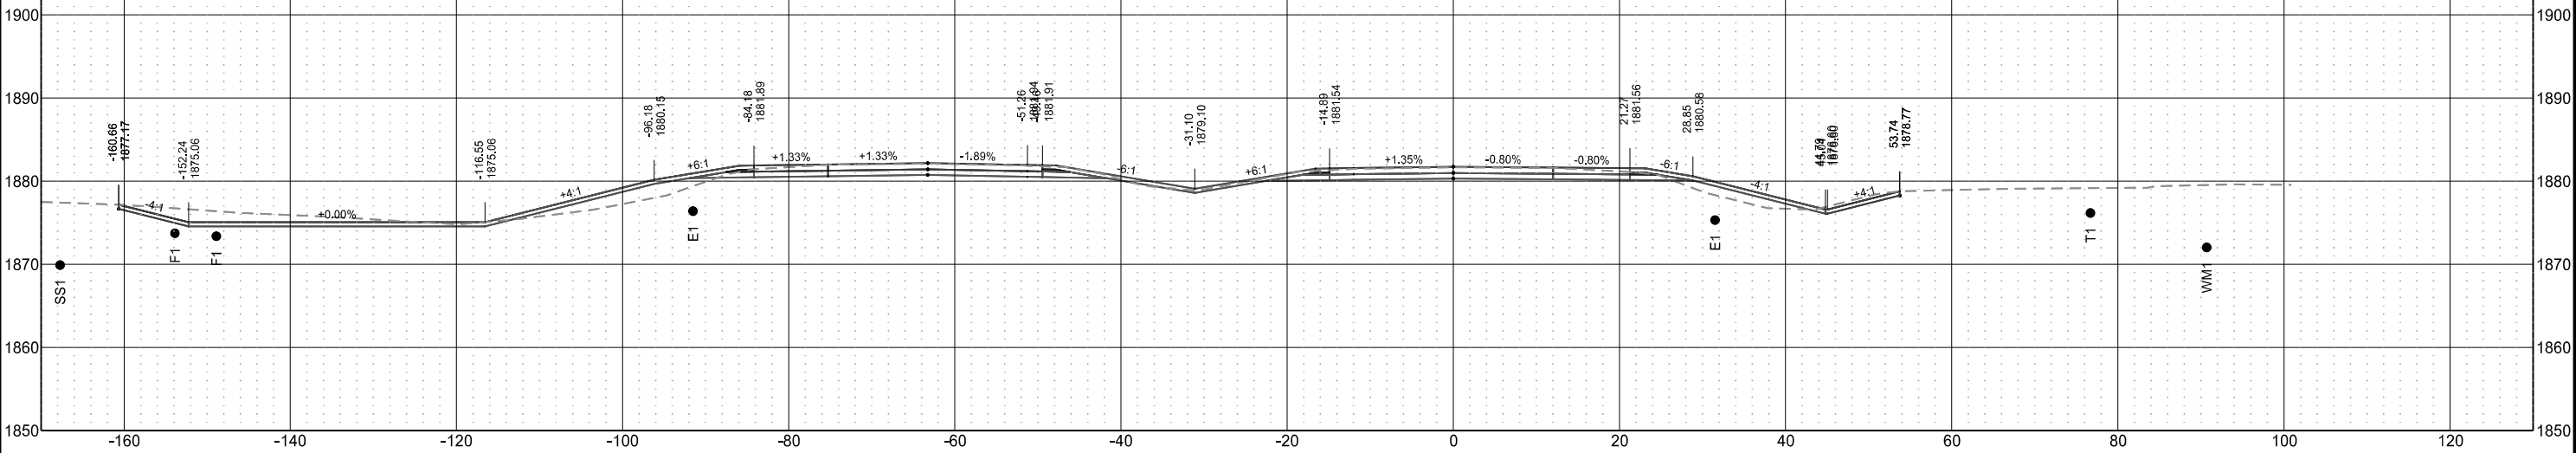


Sta 653+50.00

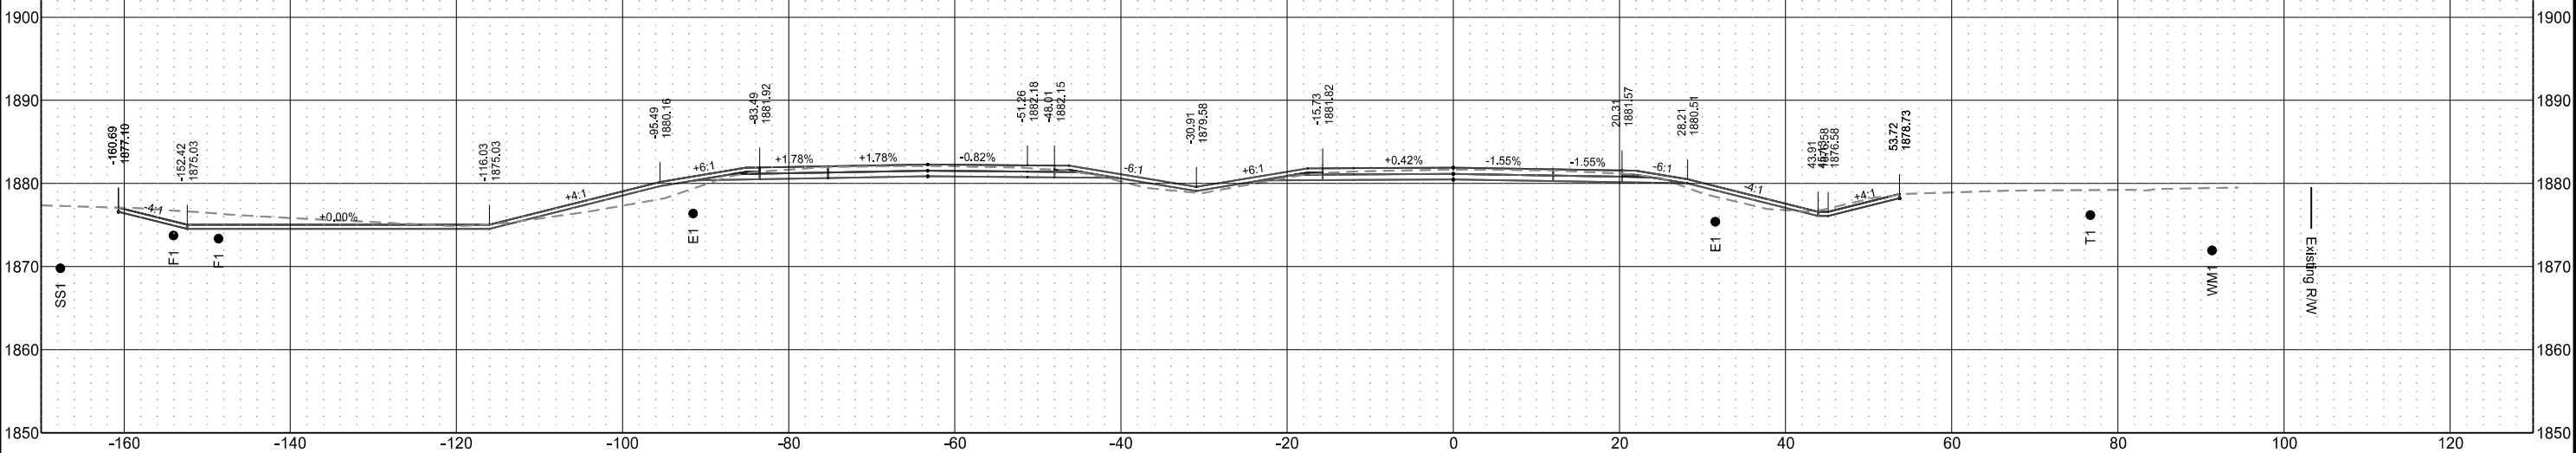

US Highway 2
(Chain PR2EB)


	STATE	PROJECT NO.	SECTION NO.	SHEET NO.
	ND	NHU-SU-CPU-7-002(178)019	200	74

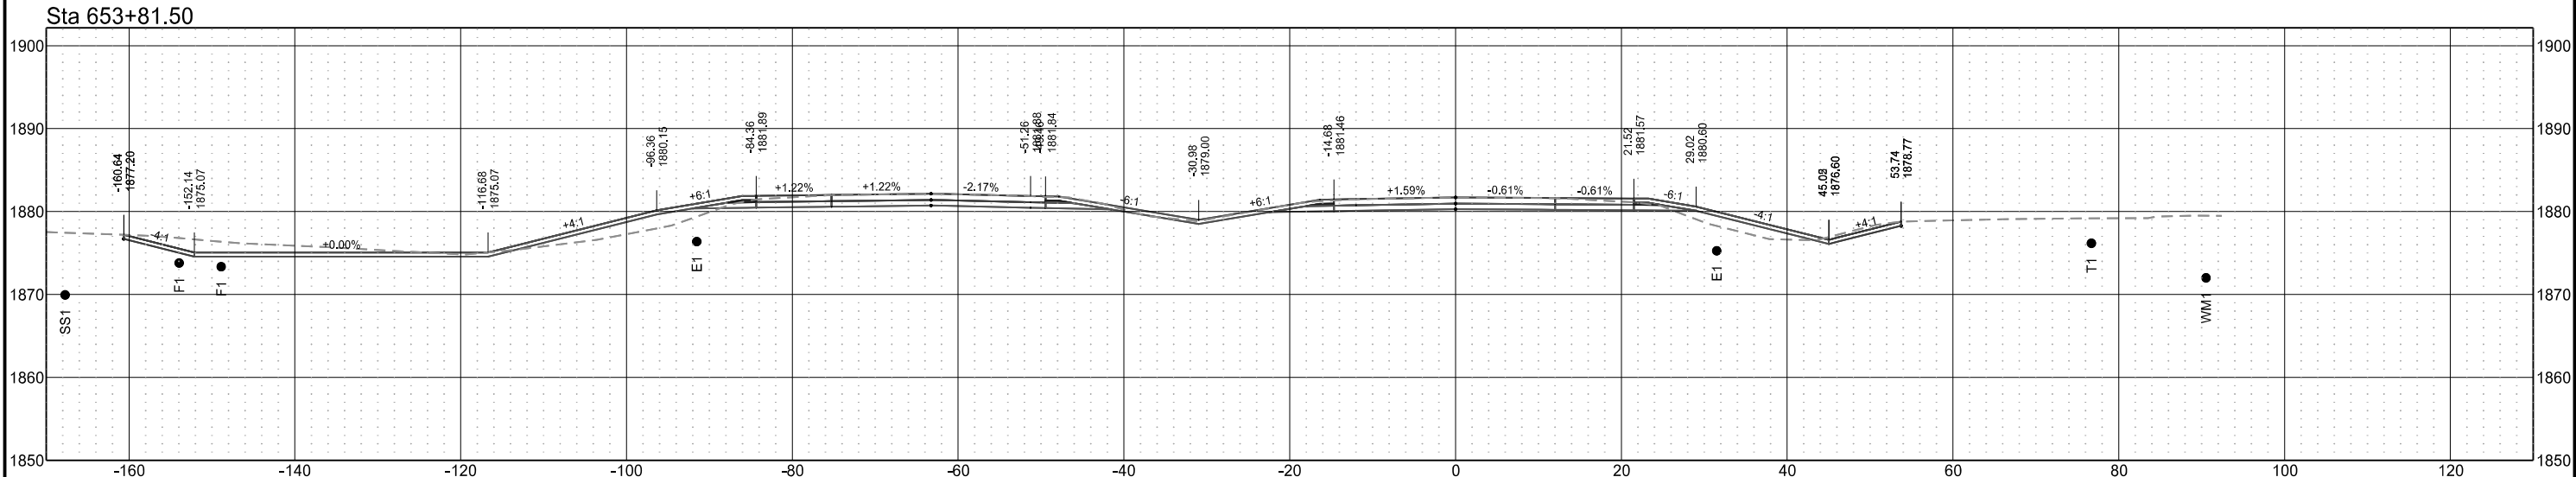


2nd Ave W
(Chain PR2_Ave)

	STATE	PROJECT NO.	SECTION NO.	SHEET NO.
	ND	NHU-SU-CPU-7-002(178)019	200	75


Sta 1006+00.00

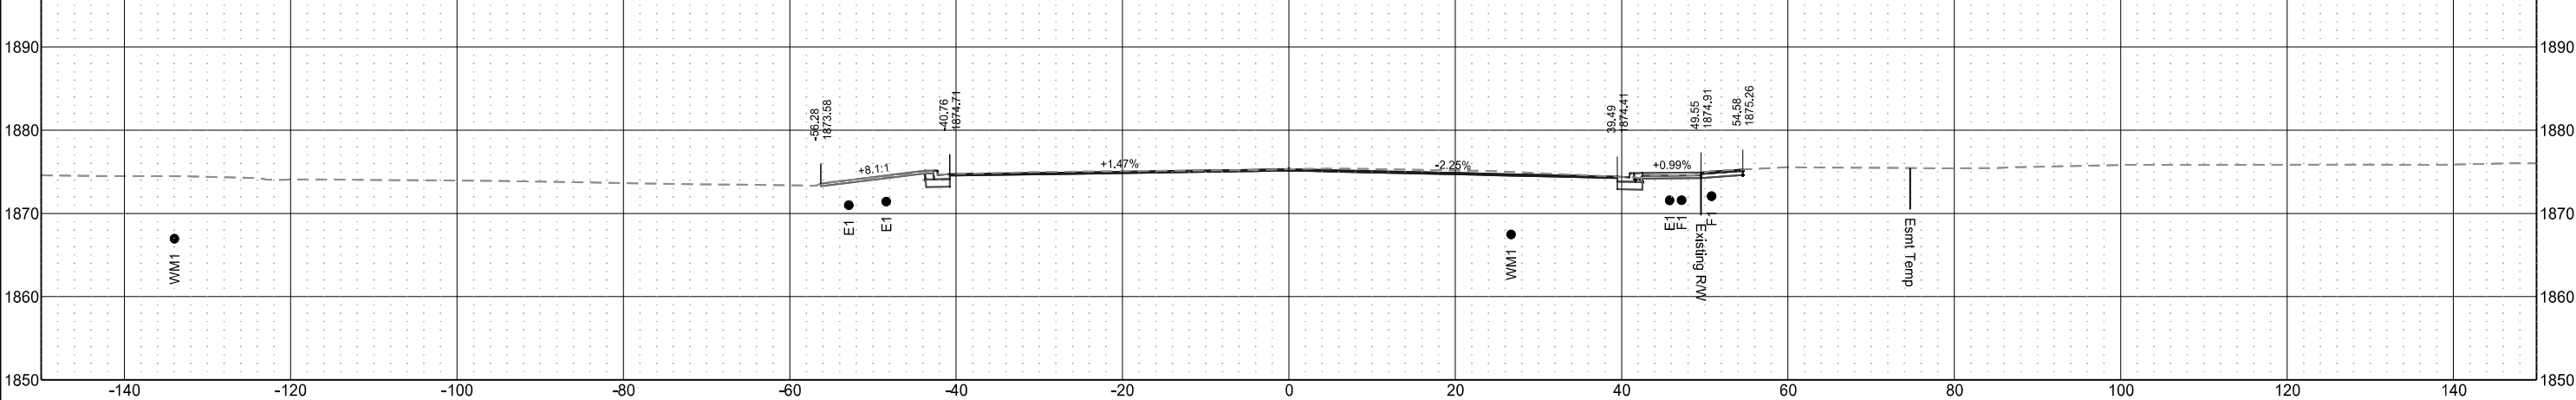




Sta 1005+75.00

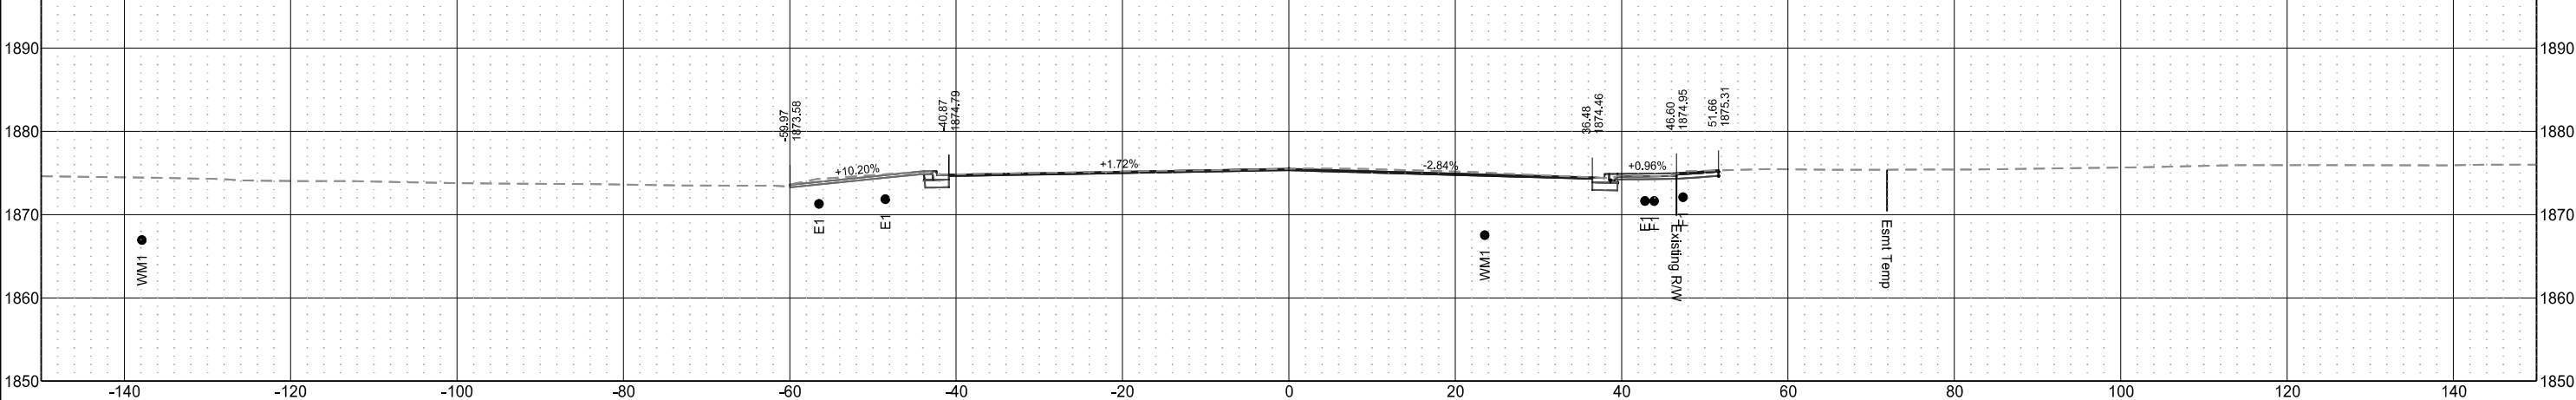




Sta 1005+59.74

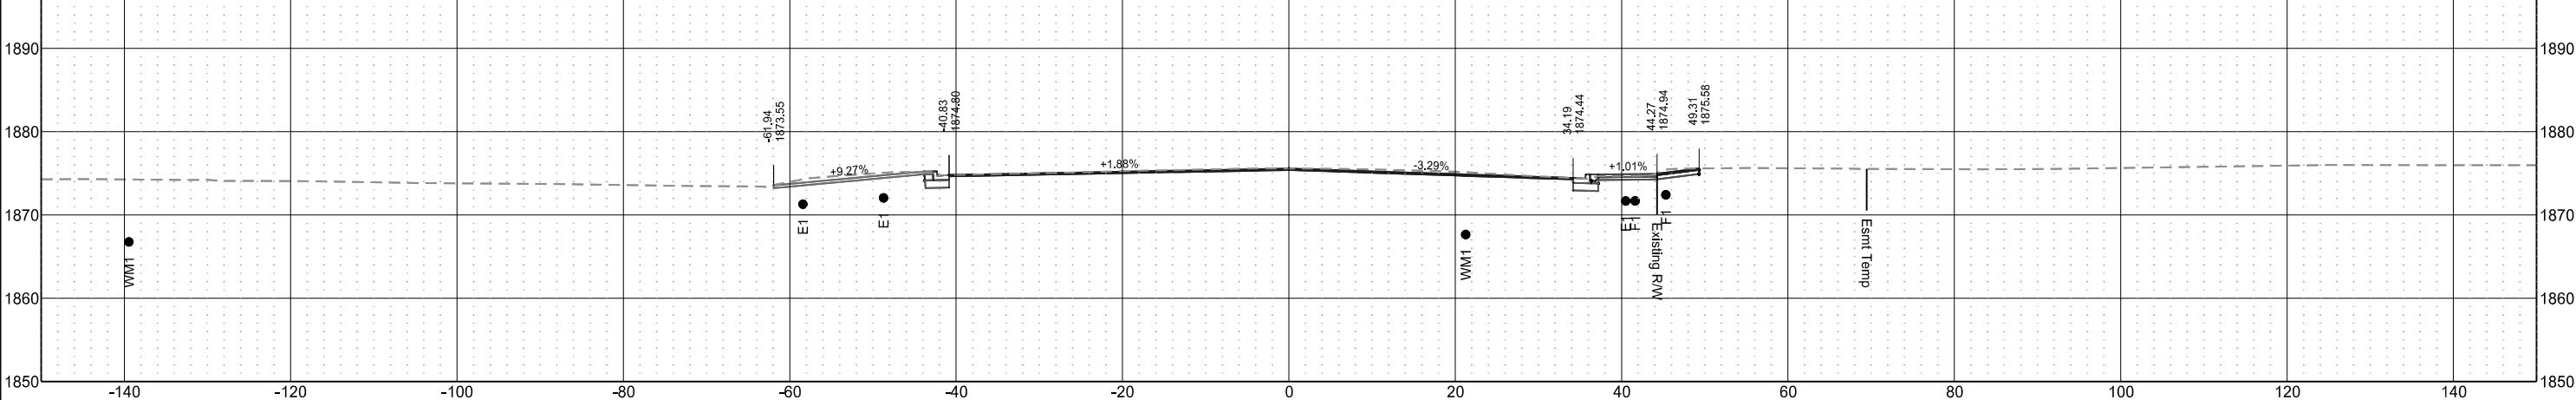




	STATE	PROJECT NO.	SECTION NO.	SHEET NO.
	ND	NHU-SU-CPU-7-002(178)019	200	76

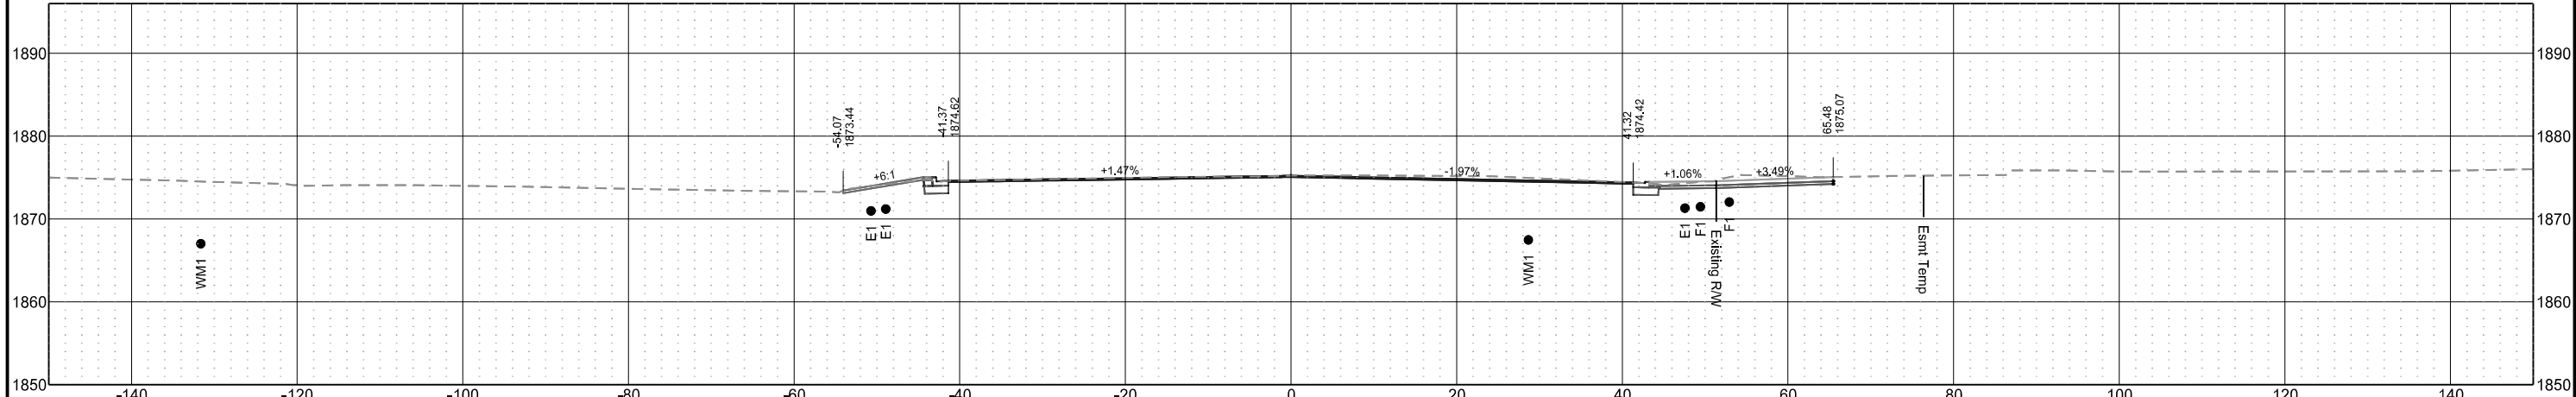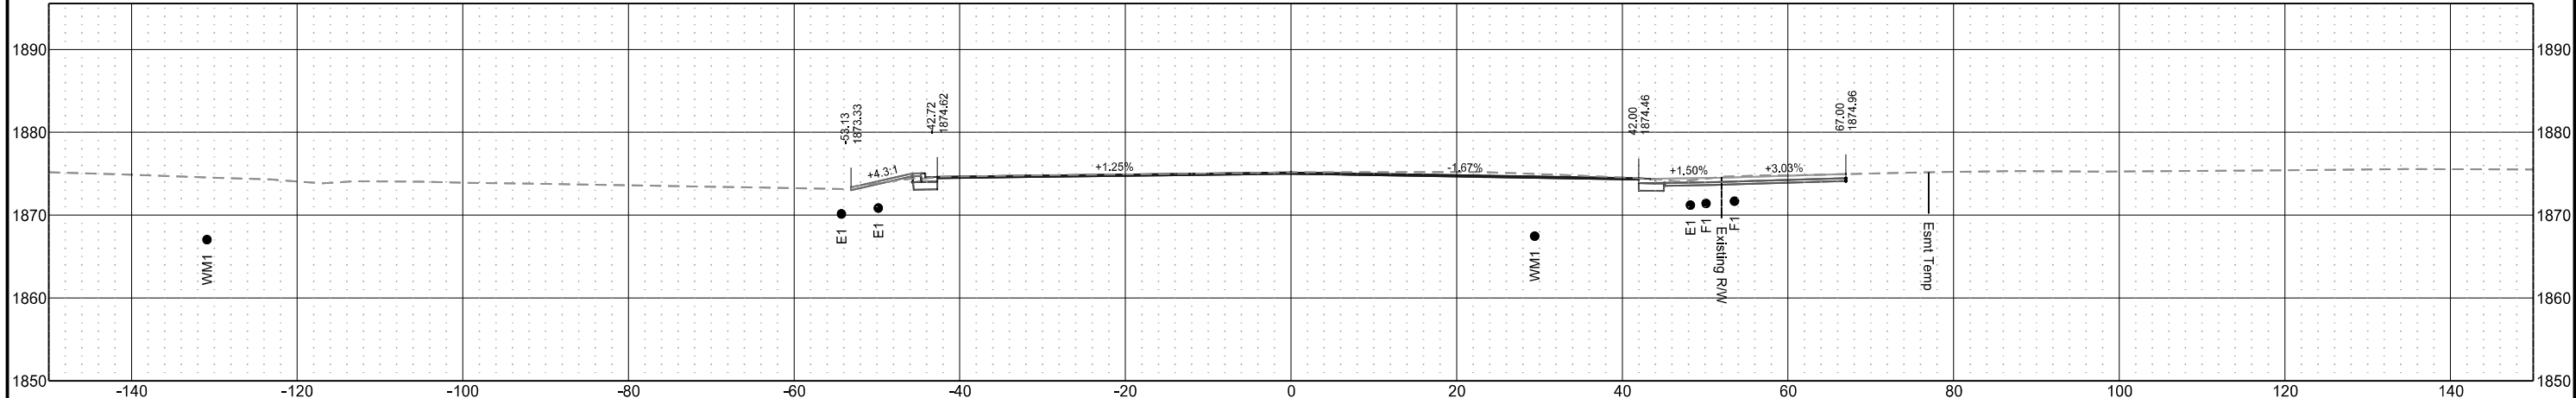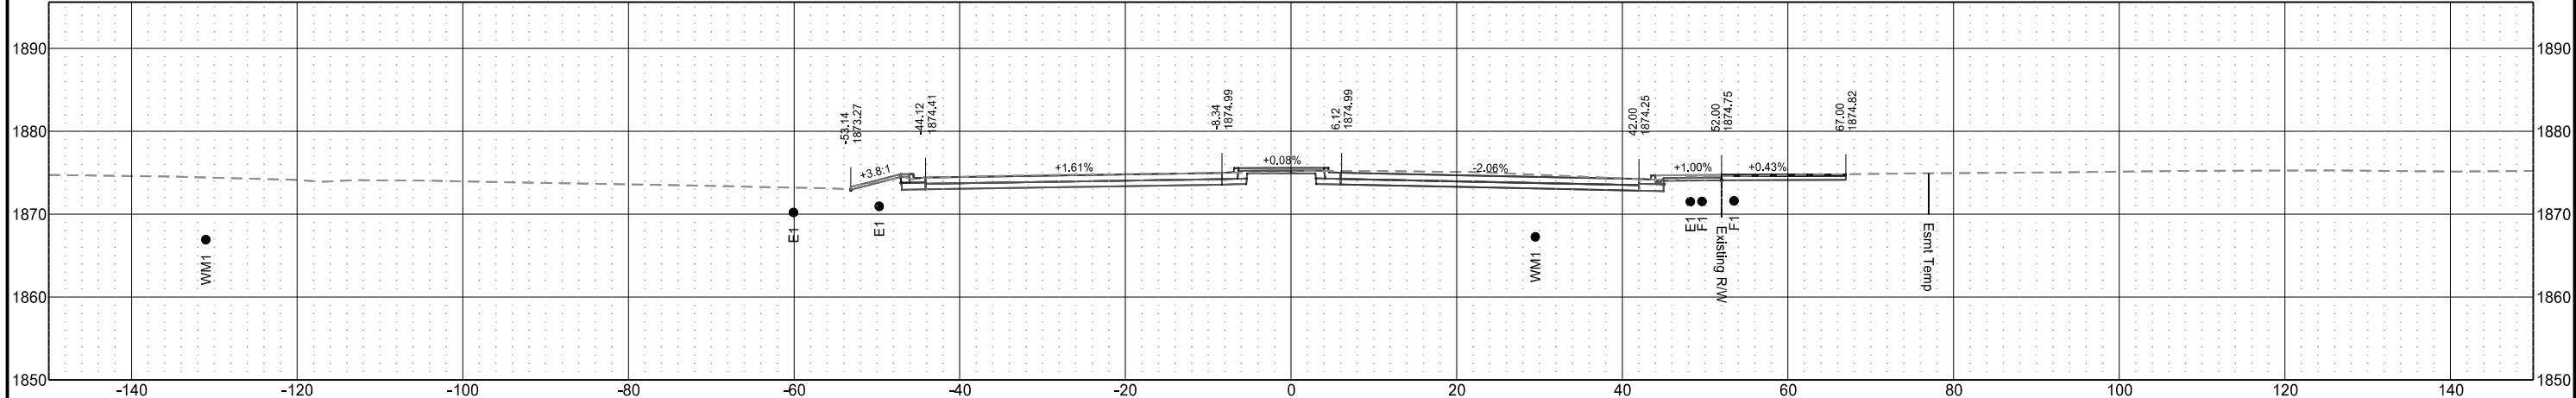

	STATE	PROJECT NO.	SECTION NO.	SHEET NO.
	ND	NHU-SU-CPU-7-002(178)019	200	77

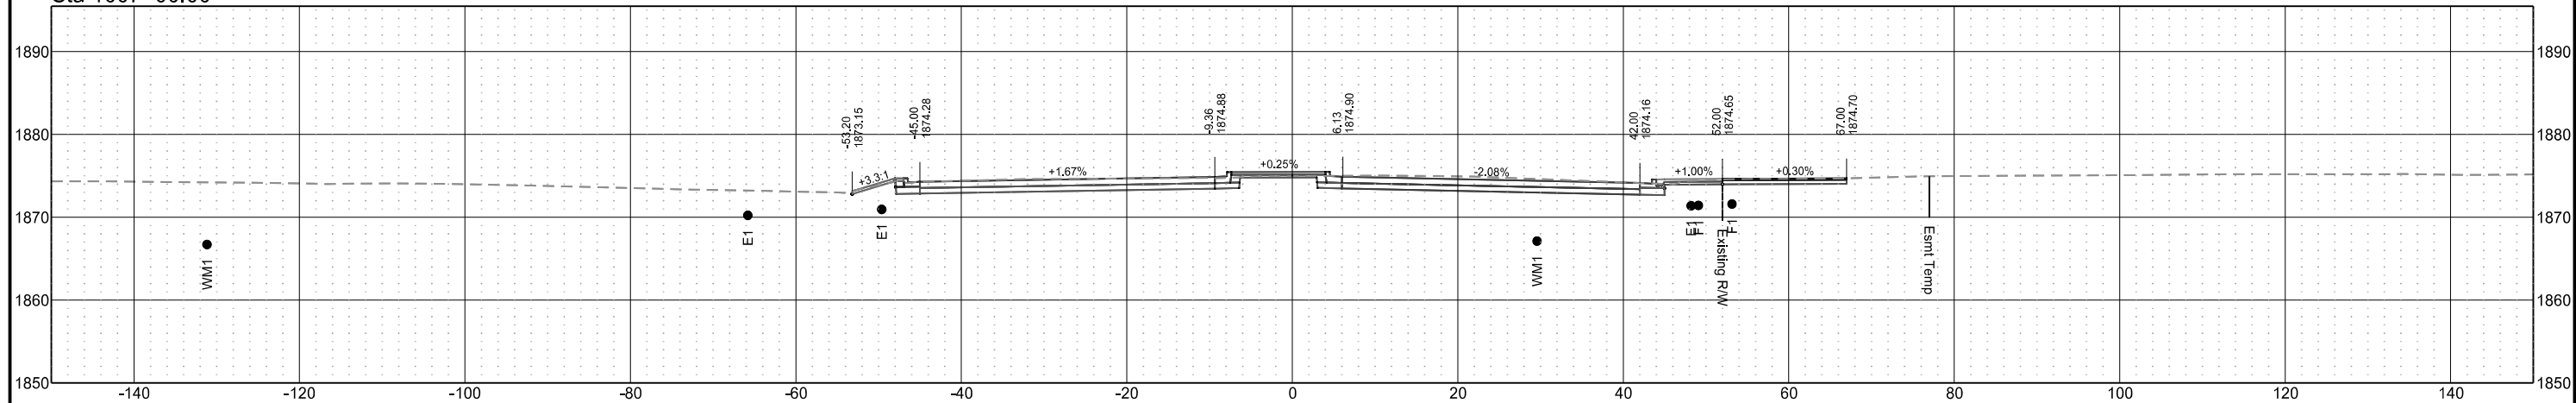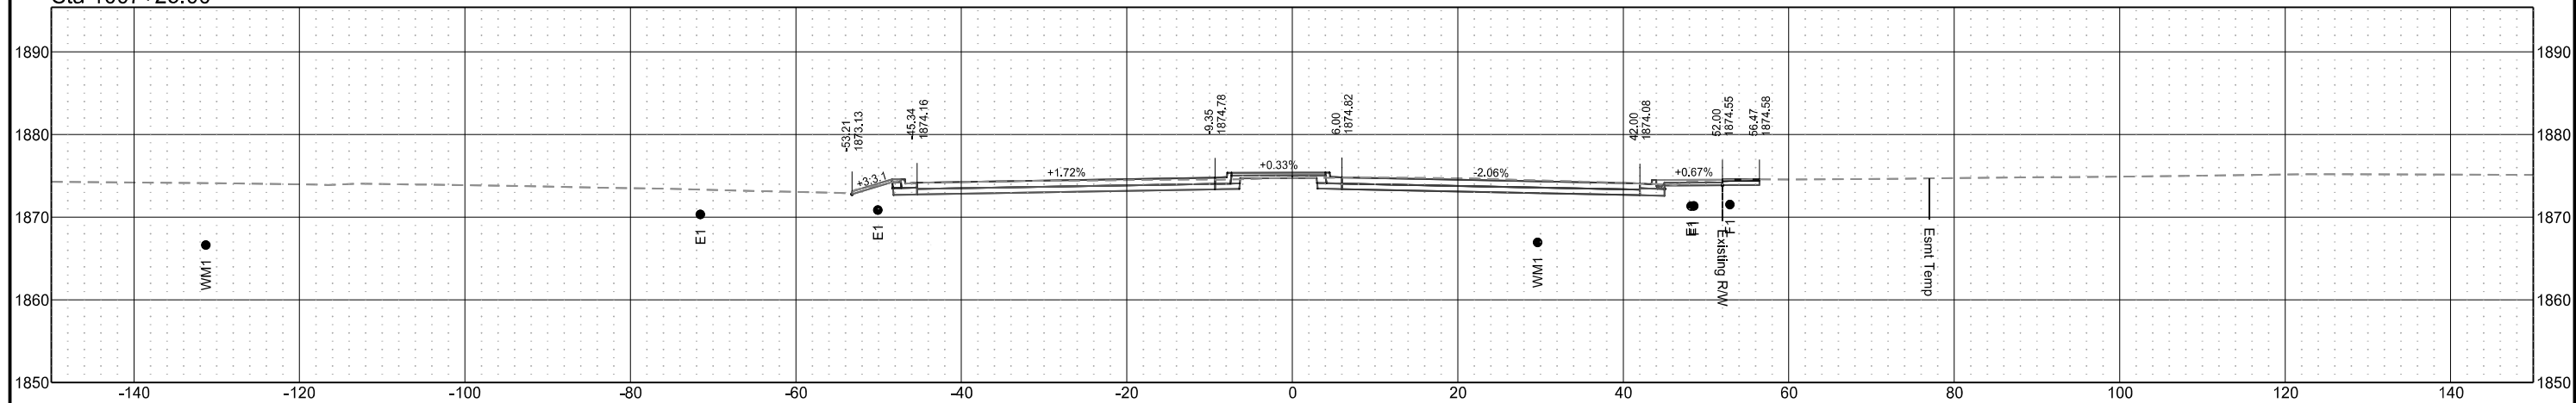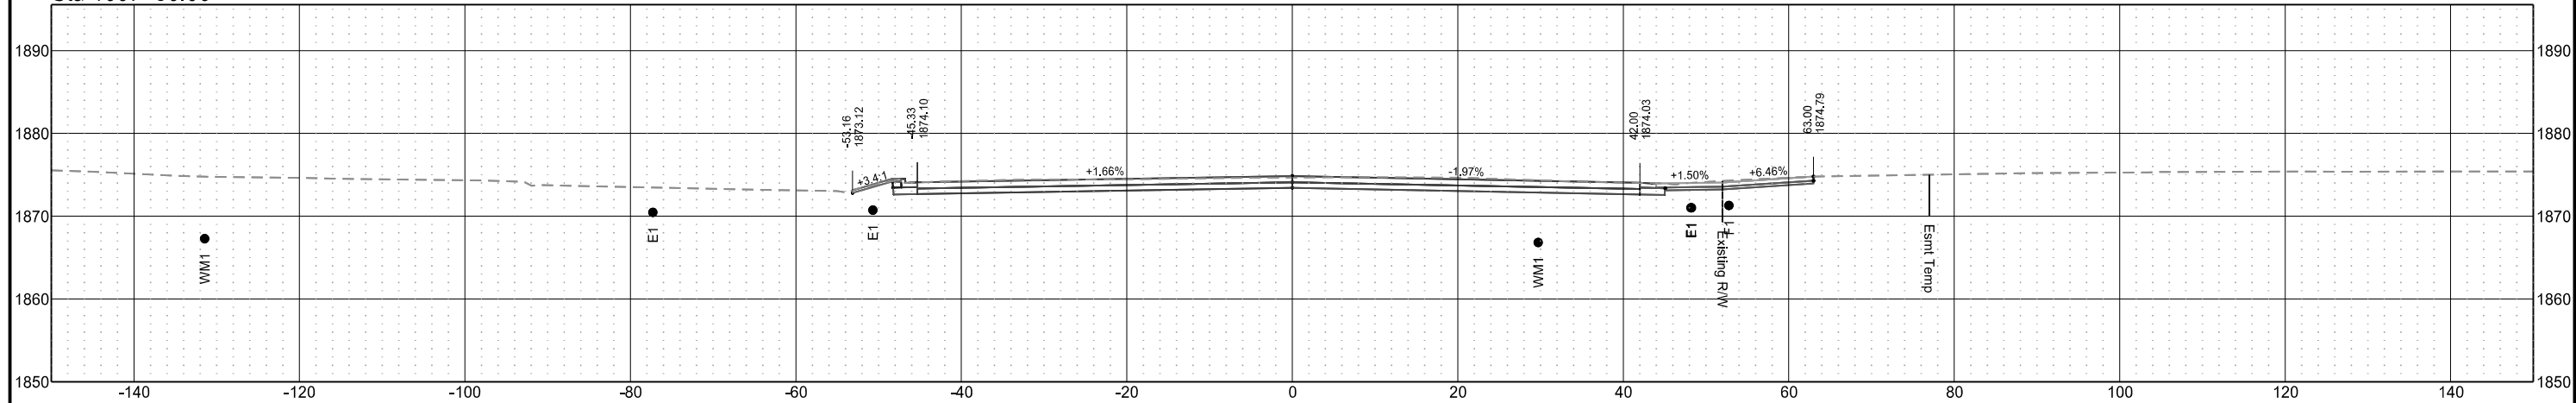


	STATE	PROJECT NO.	SECTION NO.	SHEET NO.
	ND	NHU-SU-CPU-7-002(178)019	200	78

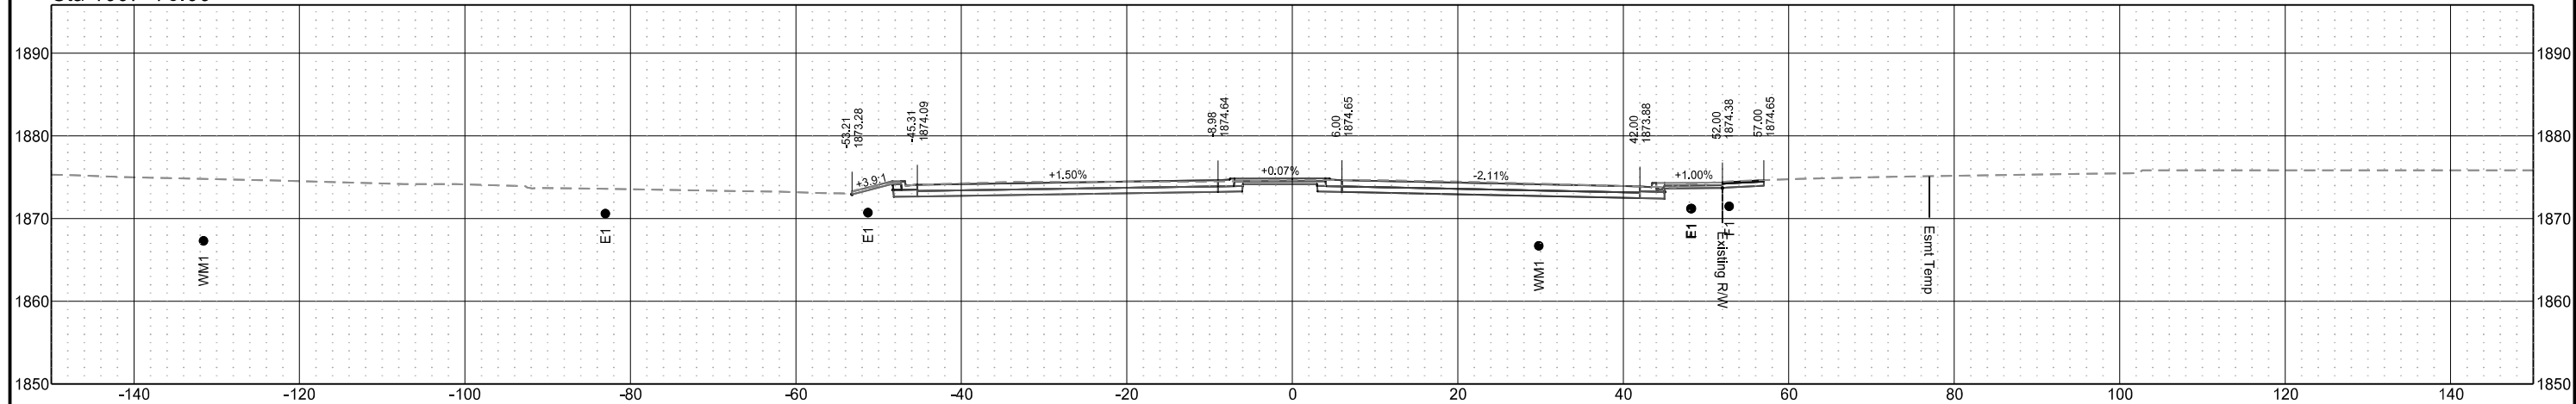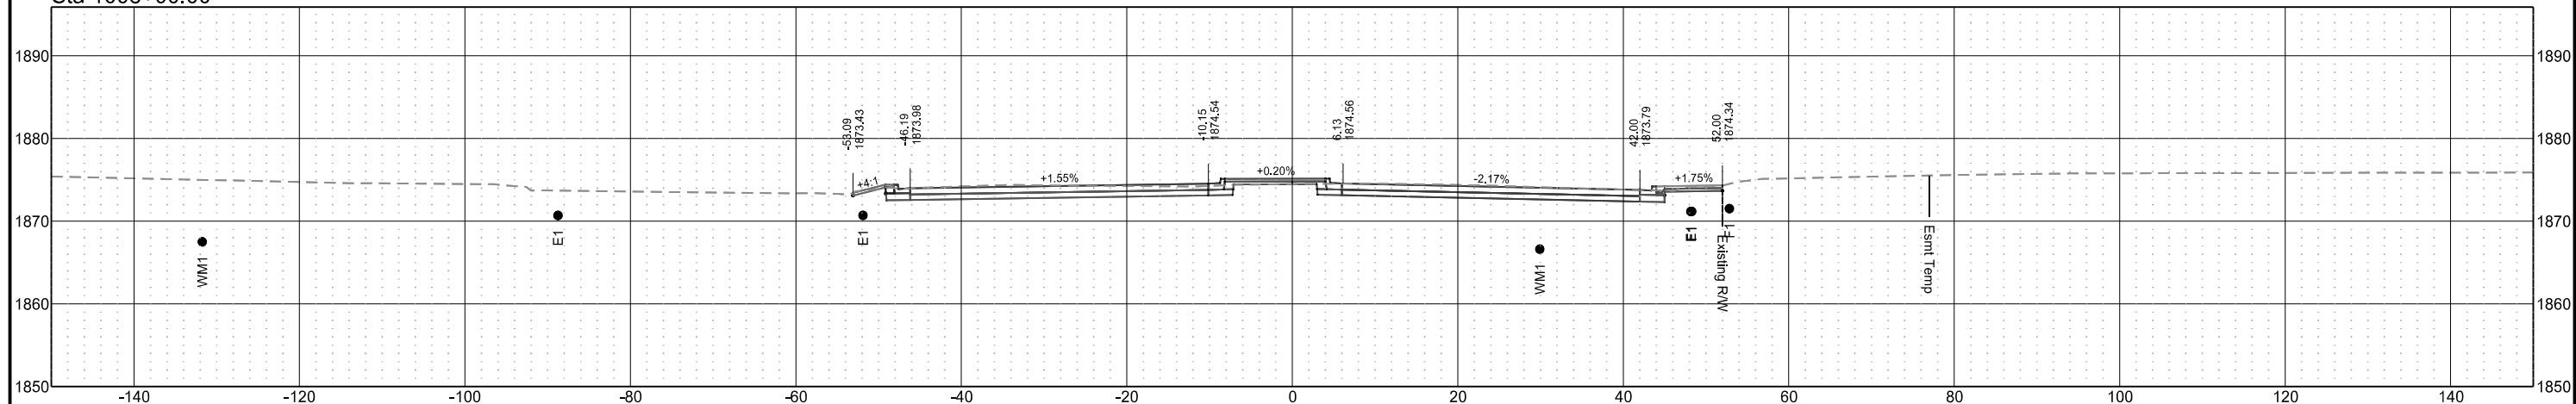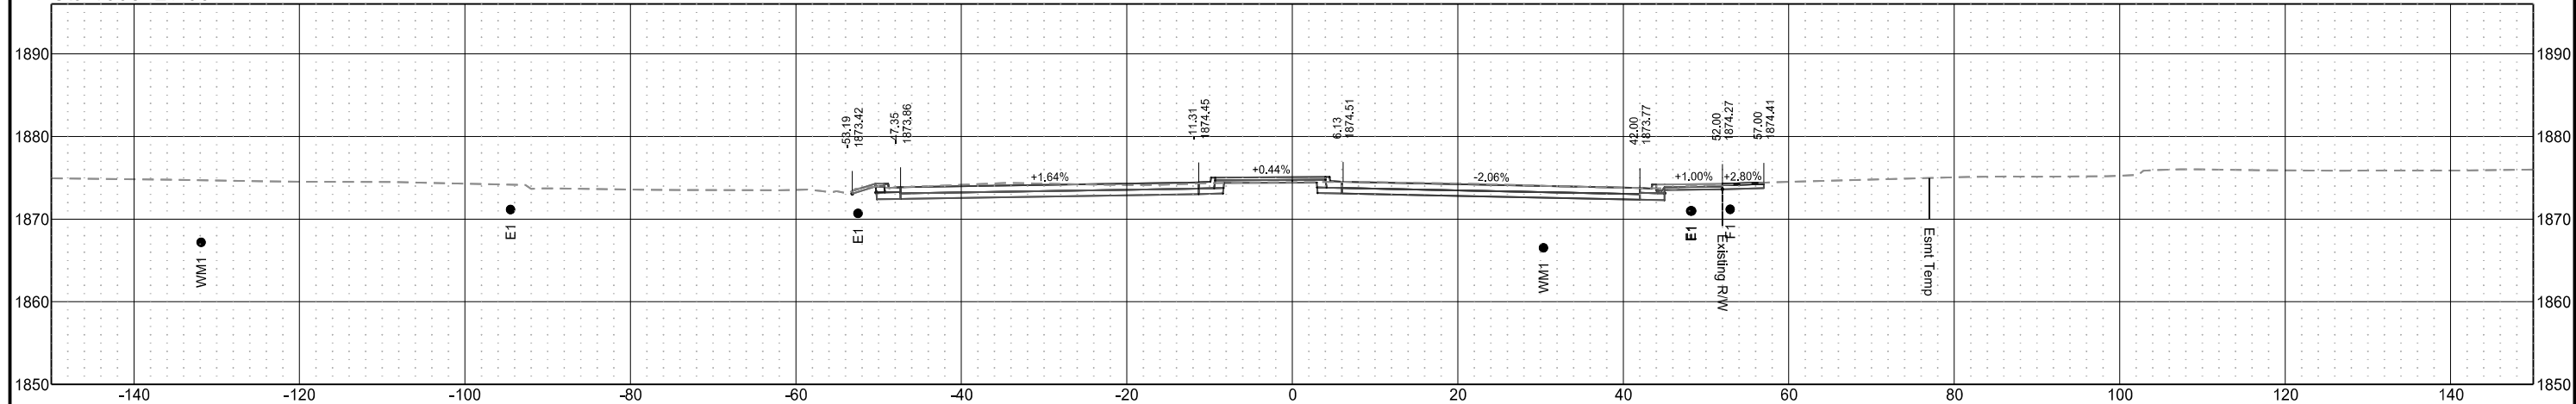


2nd Ave W
(Chain PR2_Ave)

	STATE	PROJECT NO.	SECTION NO.	SHEET NO.
	ND	NHU-SU-CPU-7-002(178)019	200	79


Sta 1009+00.00

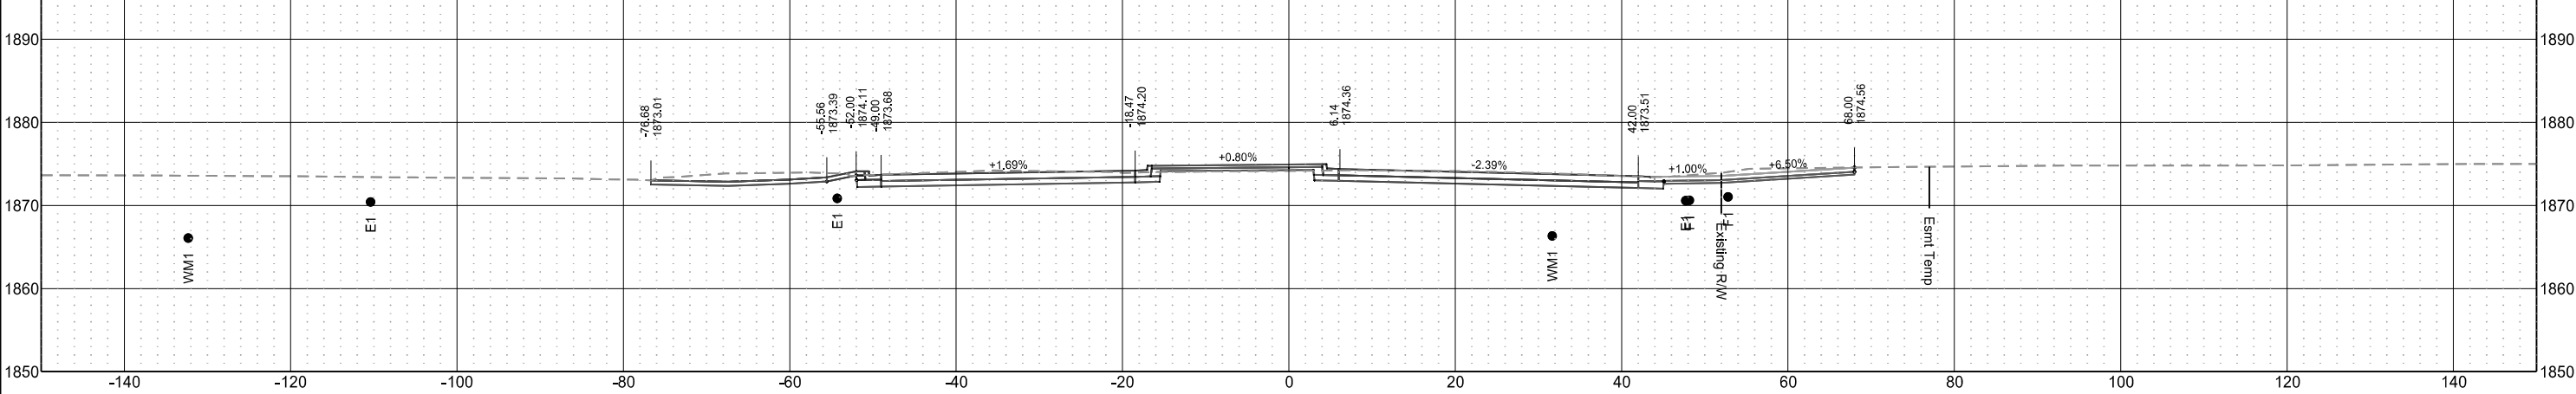

Sta 1008+75.00

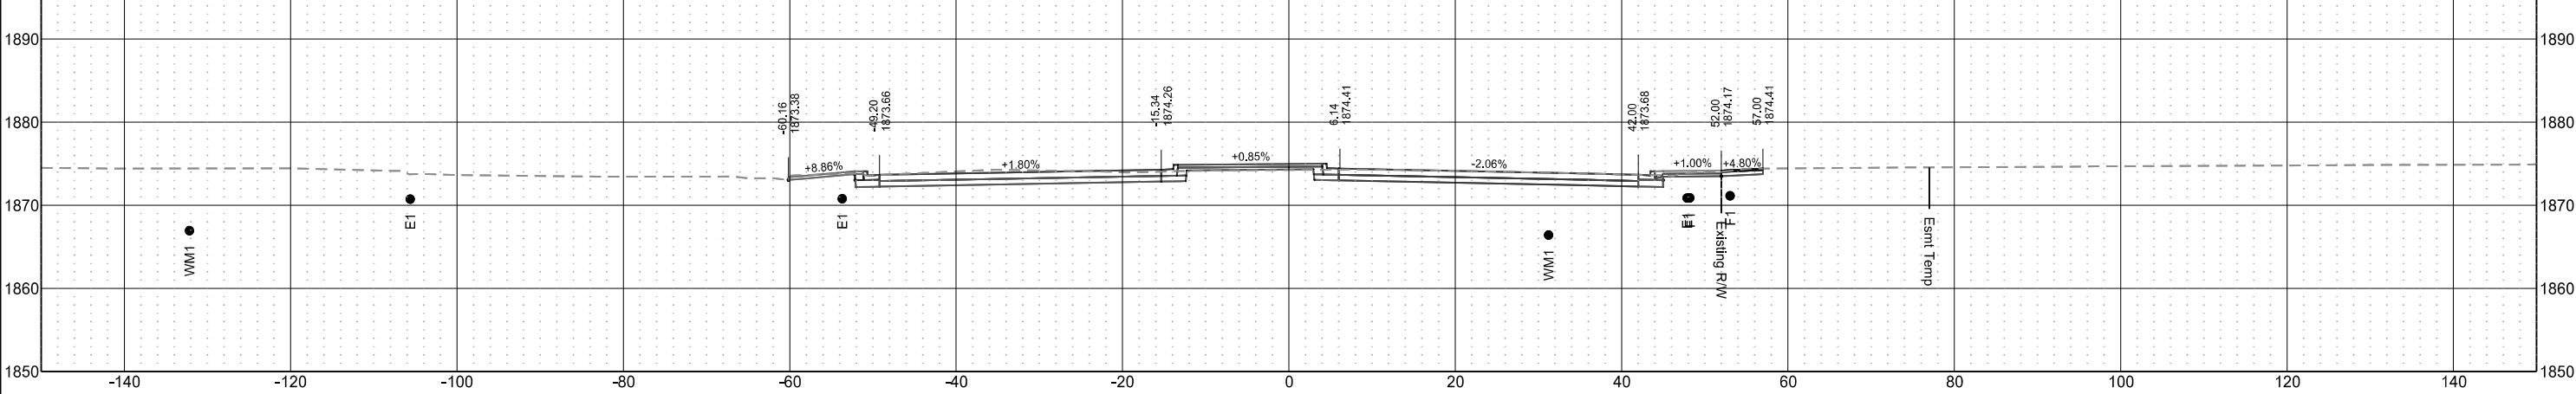


Sta 1008+50.00

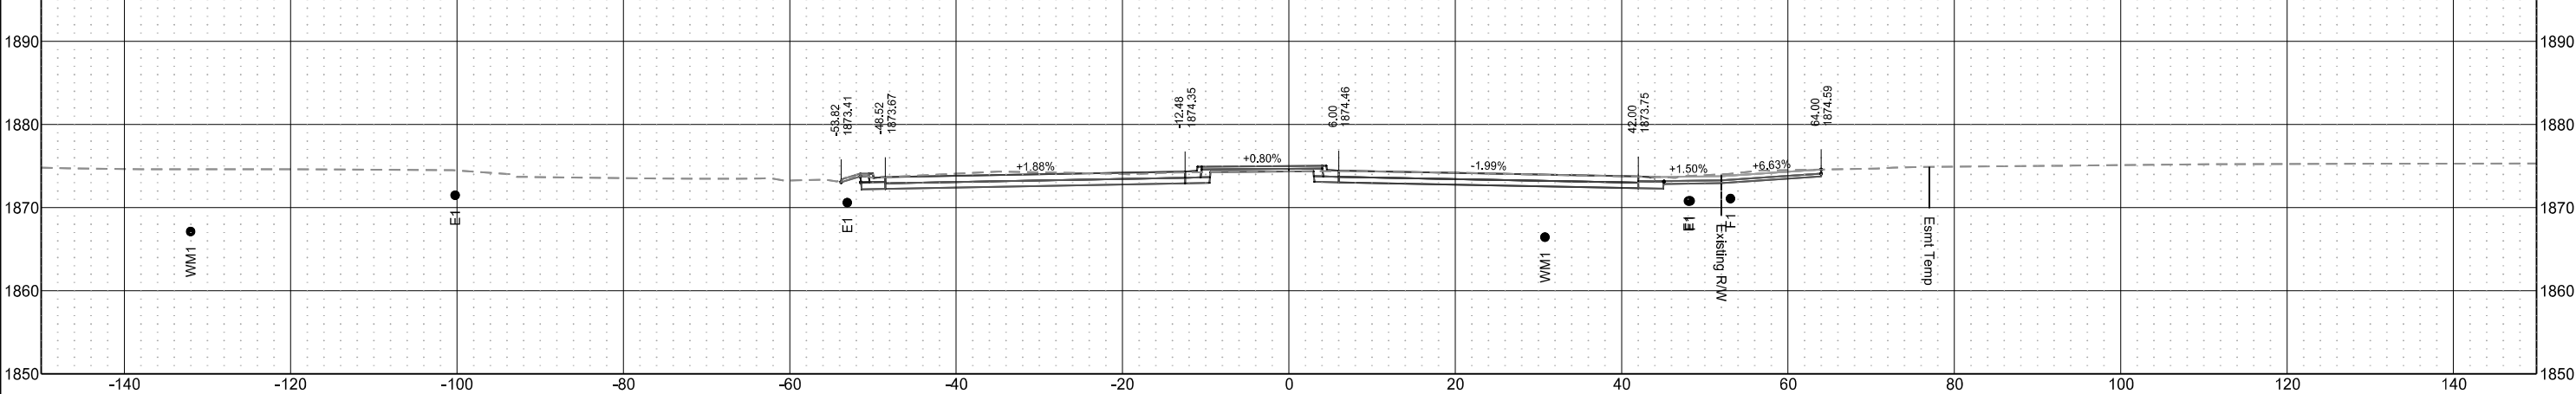


2nd Ave W
(Chain PR2_Ave)

STATE	PROJECT NO.	SECTION NO.	SHEET NO.
ND	NHU-SU-CPU-7-002(178)019	200	80


Sta 1009+75.00

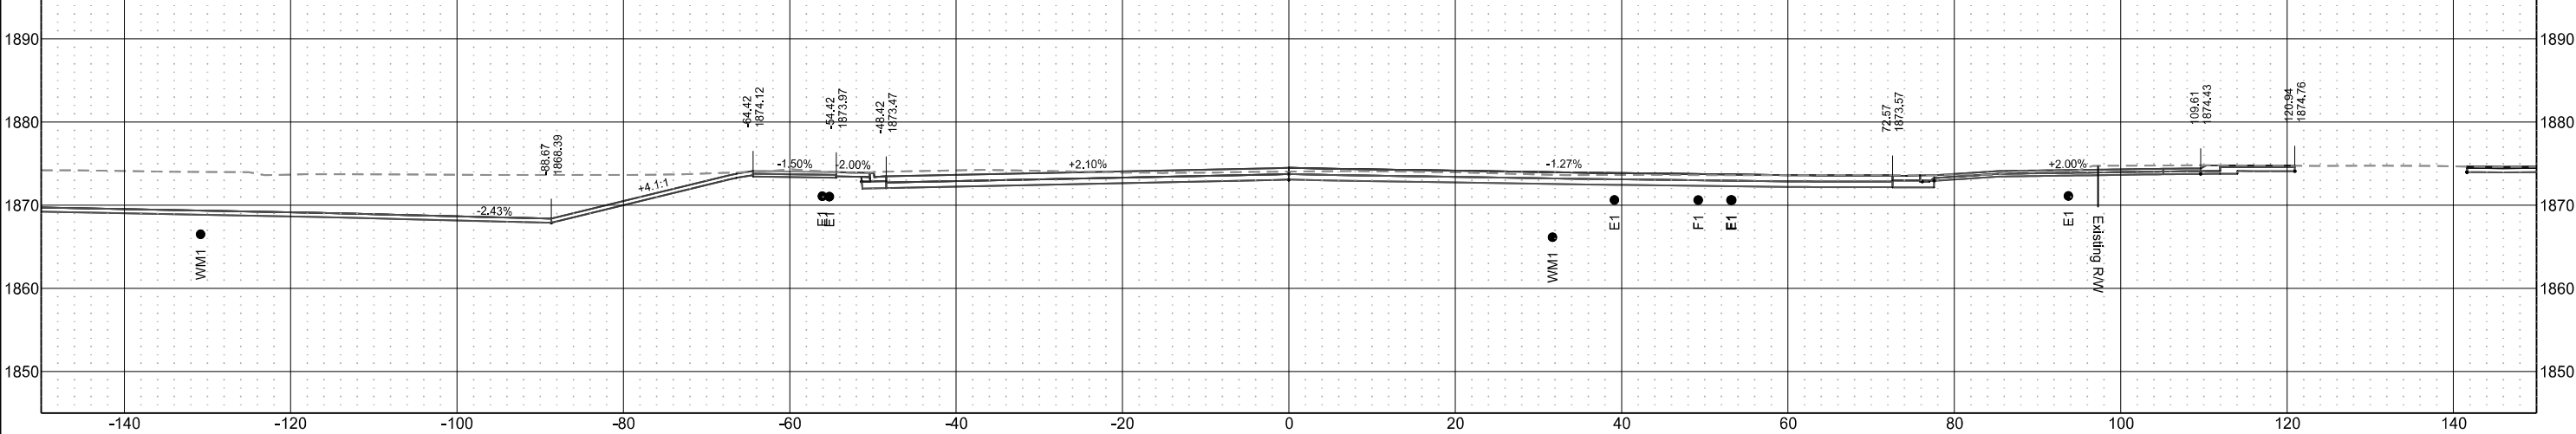

Sta 1009+50.00

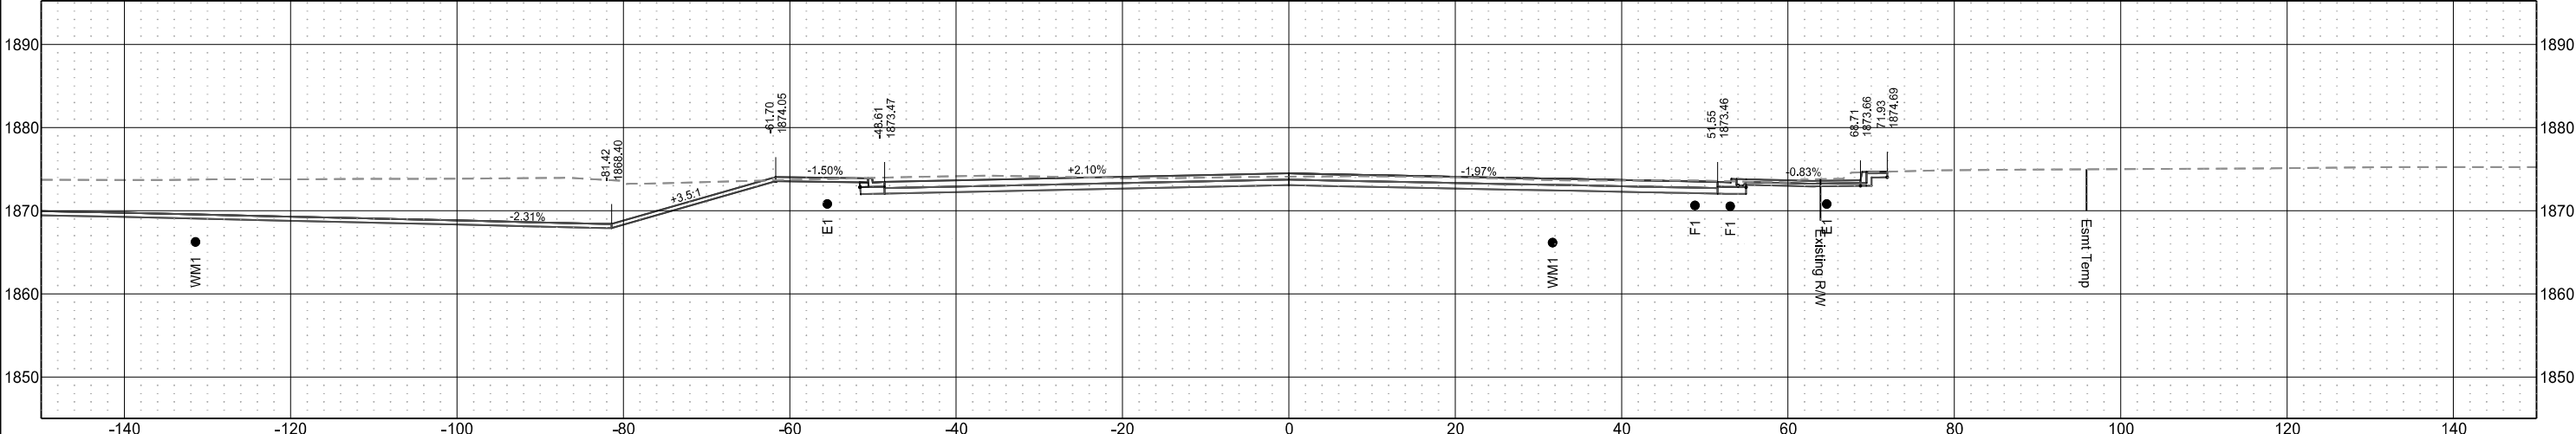


Sta 1009+25.00

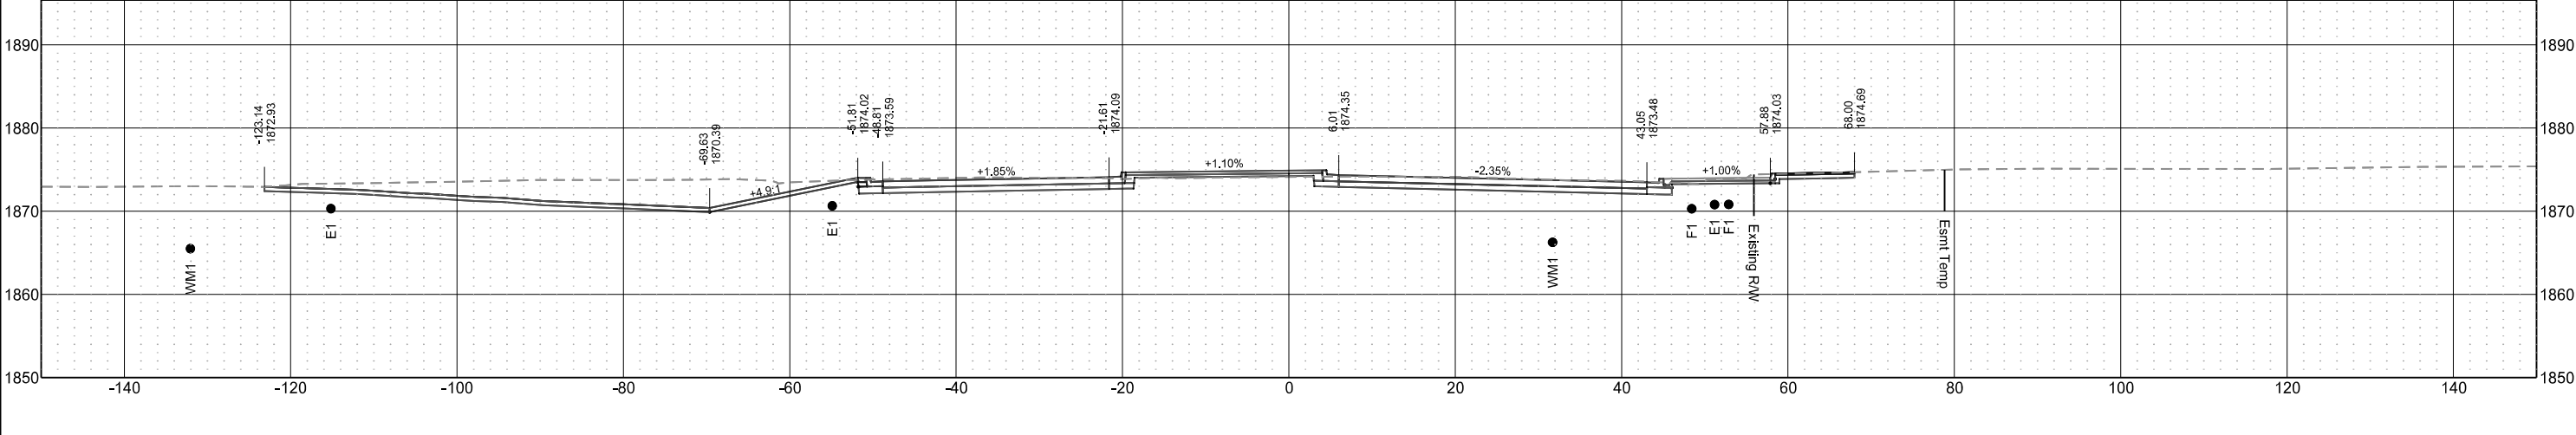


2nd Ave W
(Chain PR2_Ave)

	STATE	PROJECT NO.	SECTION NO.	SHEET NO.
	ND	NHU-SU-CPU-7-002(178)019	200	81


Sta 1010+50.00

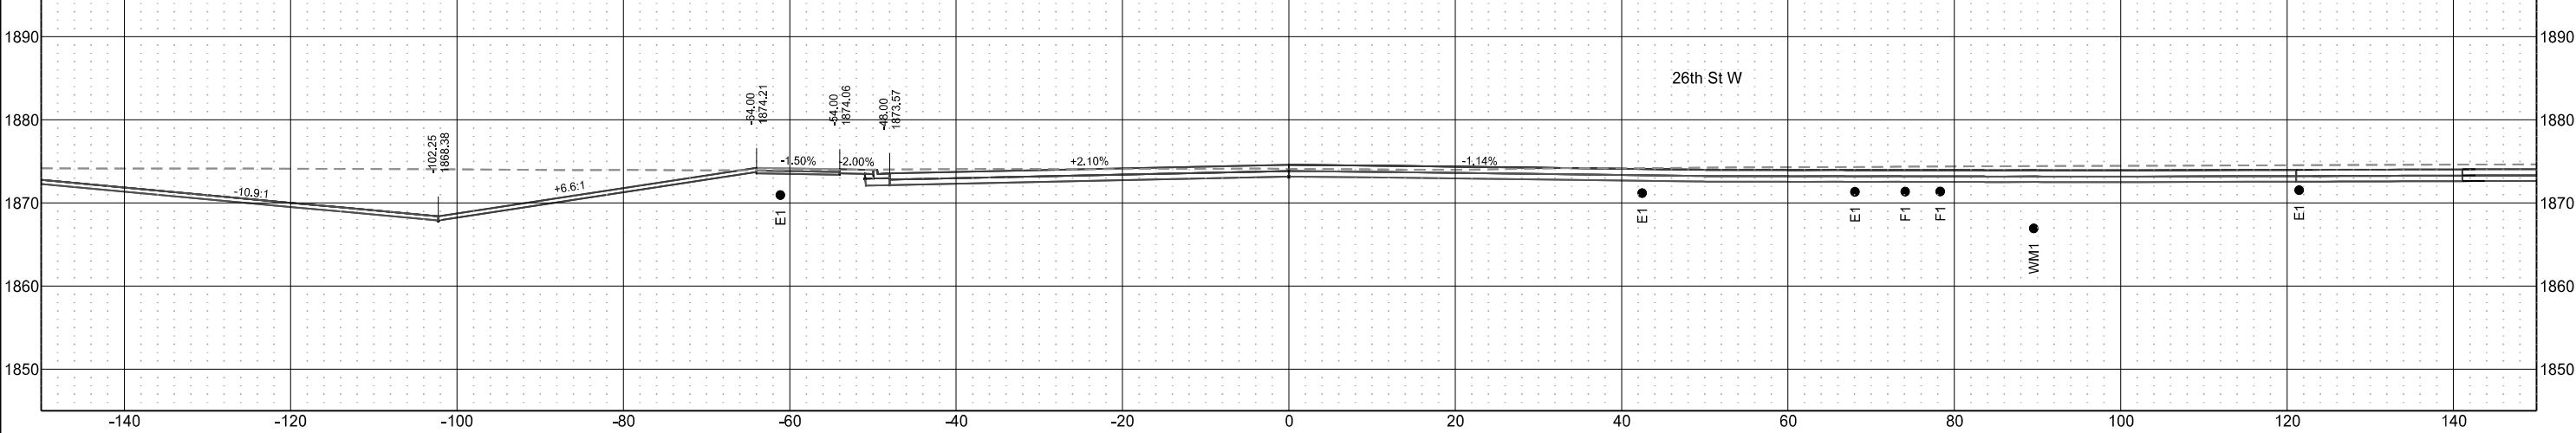

Sta 1010+25.00

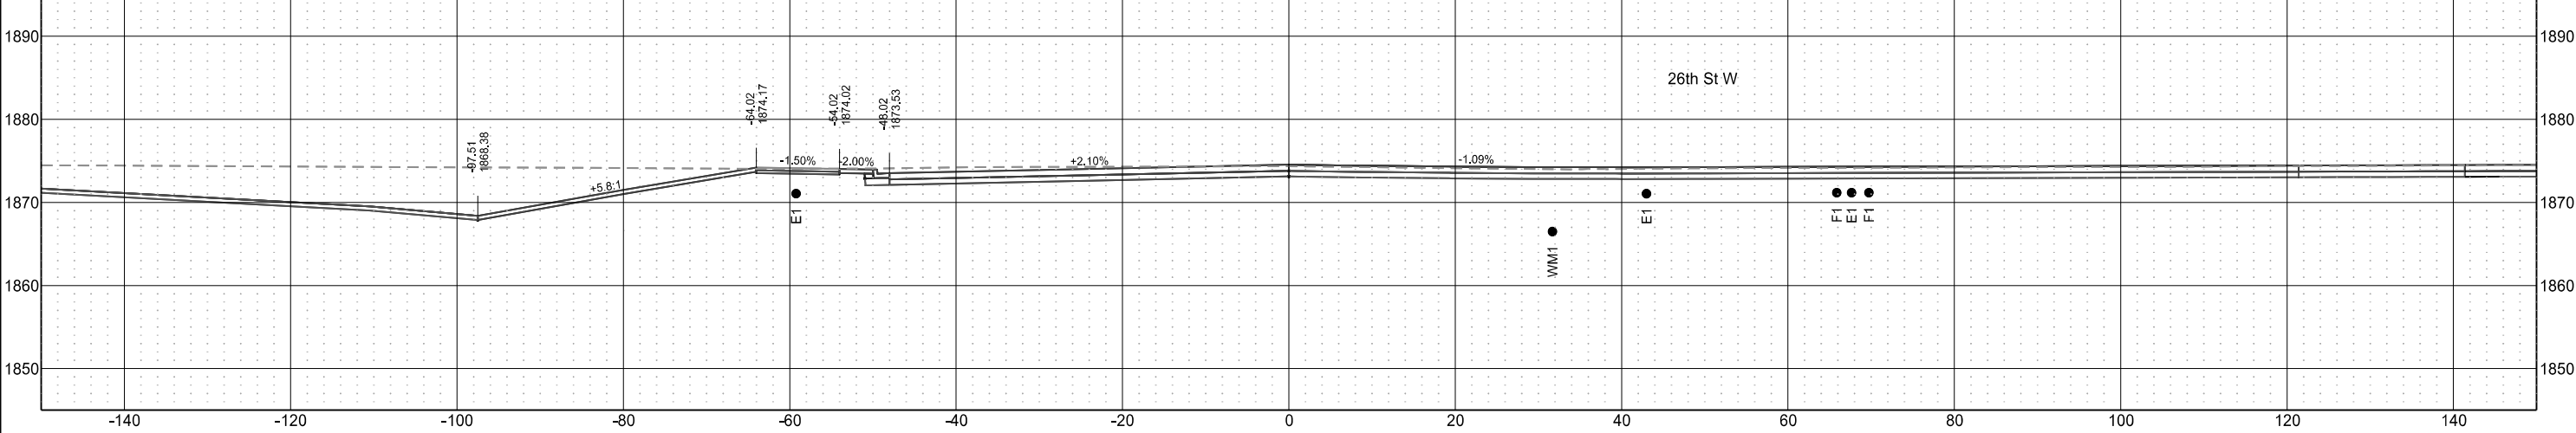


Sta 1010+00.00

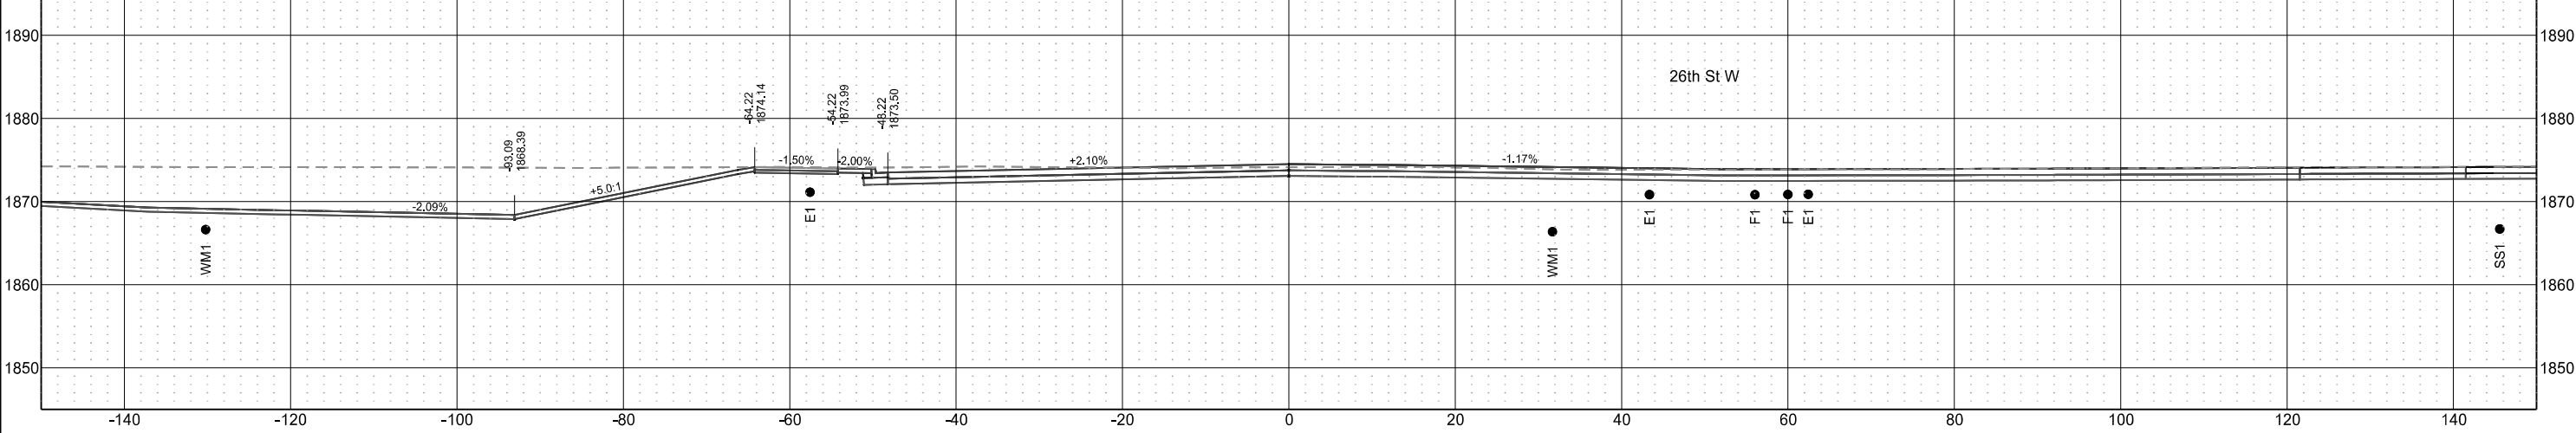


2nd Ave W
(Chain PR2_Ave)

STATE	PROJECT NO.	SECTION NO.	SHEET NO.
ND	NHU-SU-CPU-7-002(178)019	200	82


Sta 1011+25.00

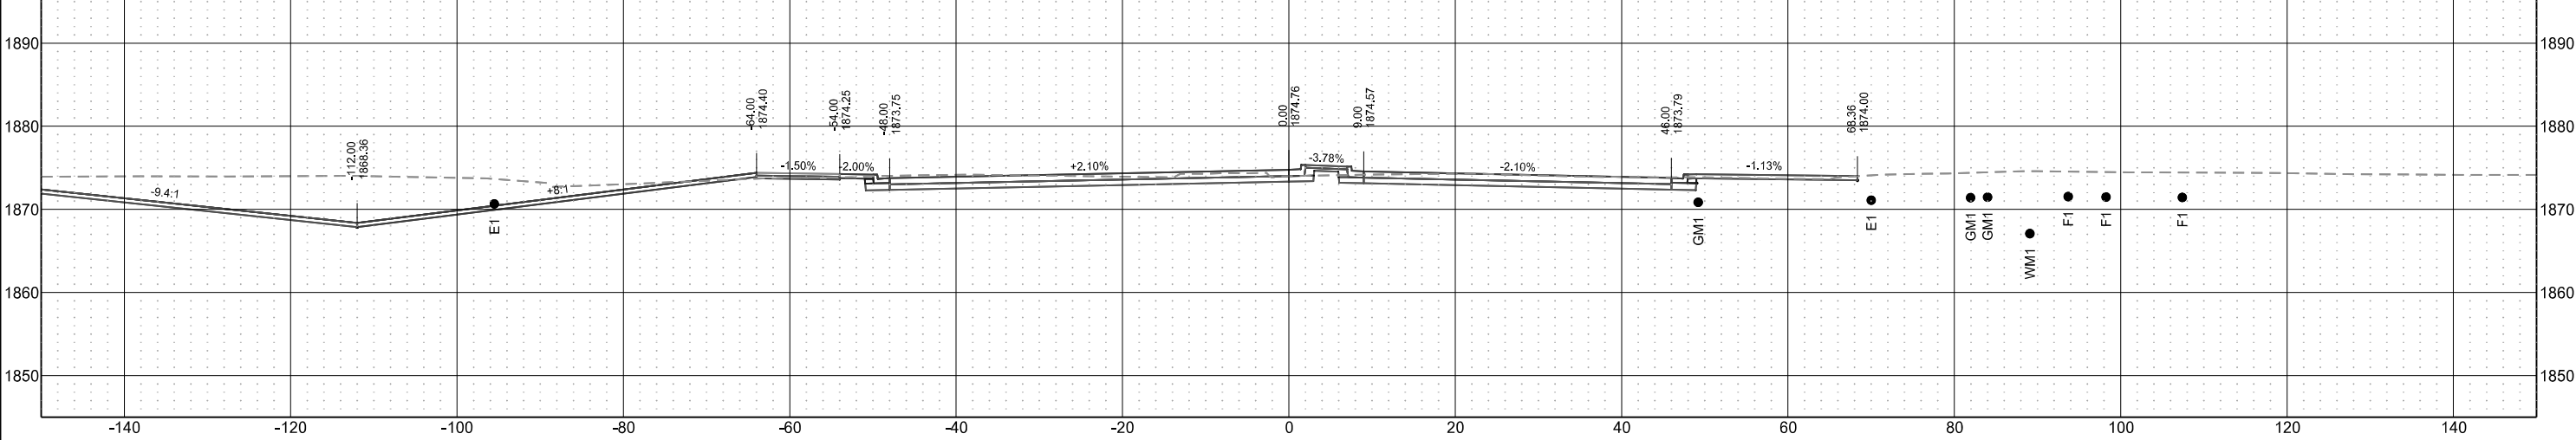

Sta 1011+00.00

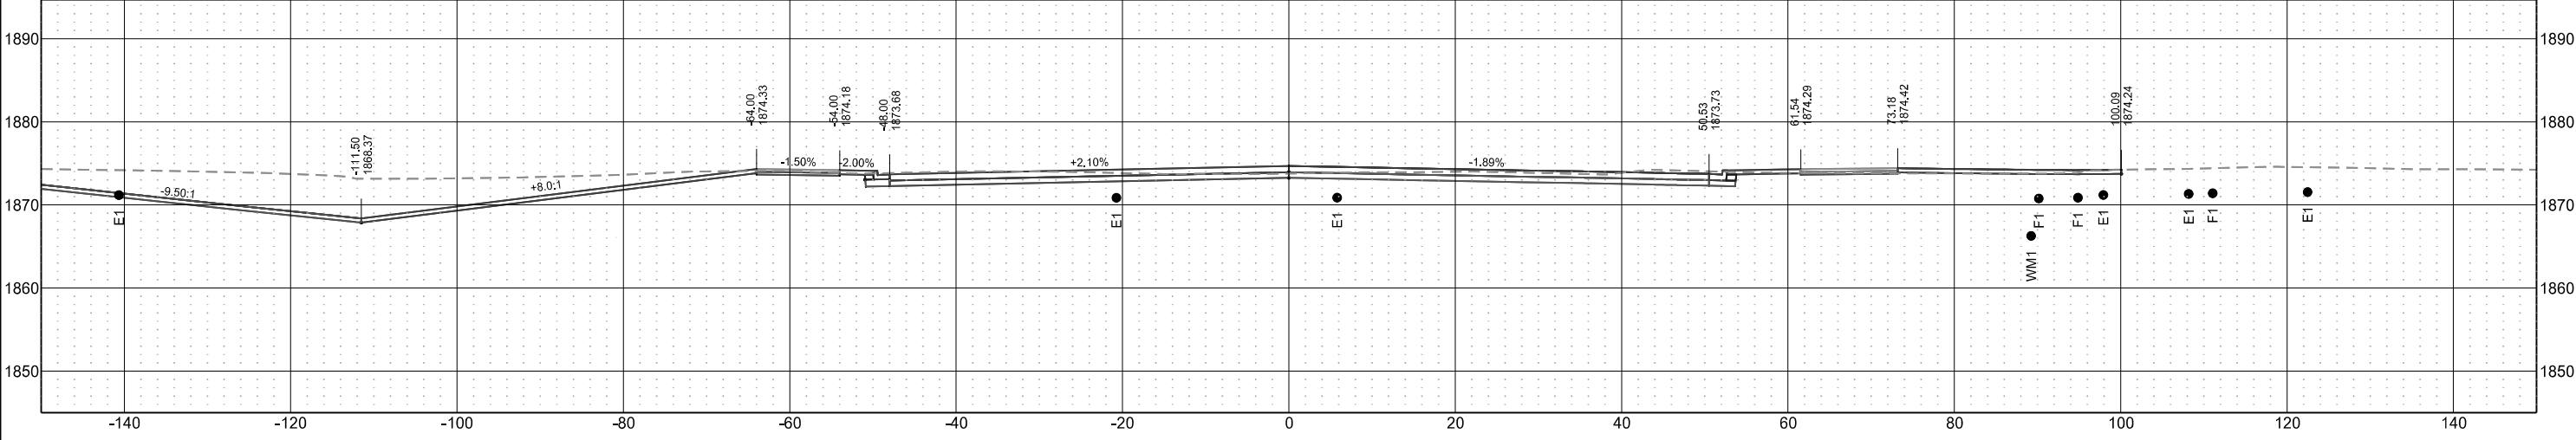


Sta 1010+75.00

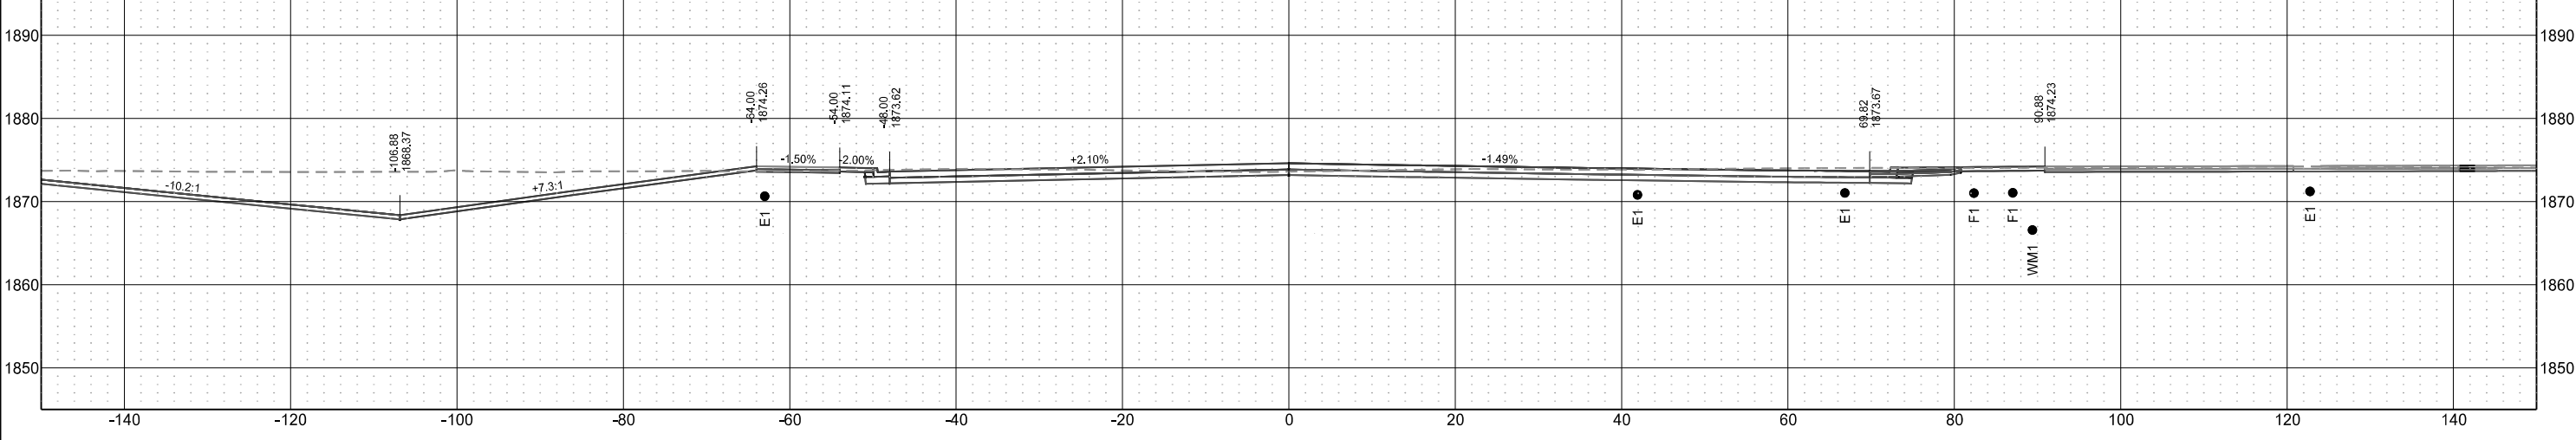


2nd Ave W
(Chain PR2_Ave)

STATE	PROJECT NO.	SECTION NO.	SHEET NO.
ND	NHU-SU-CPU-7-002(178)019	200	83


Sta 1012+00.00

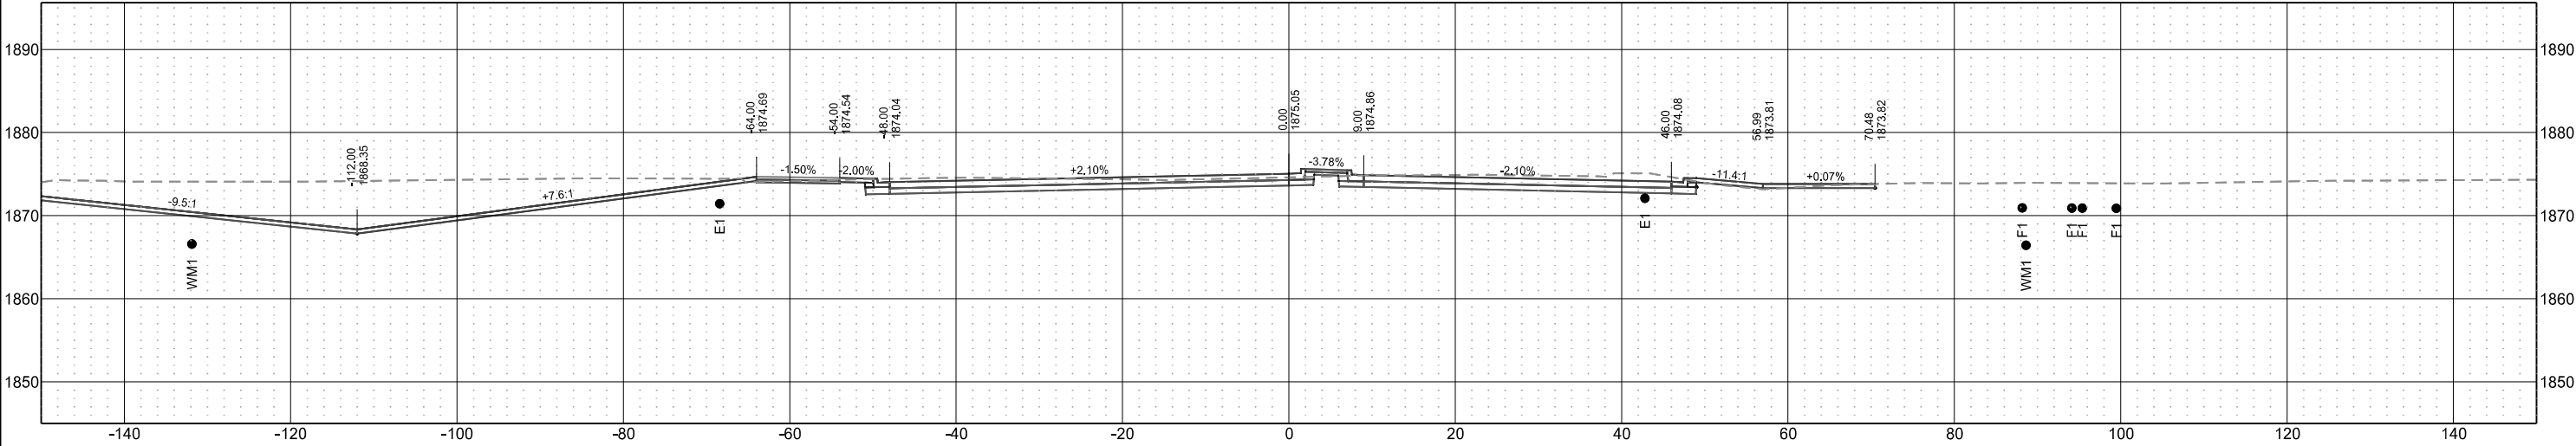

Sta 1011+75.00

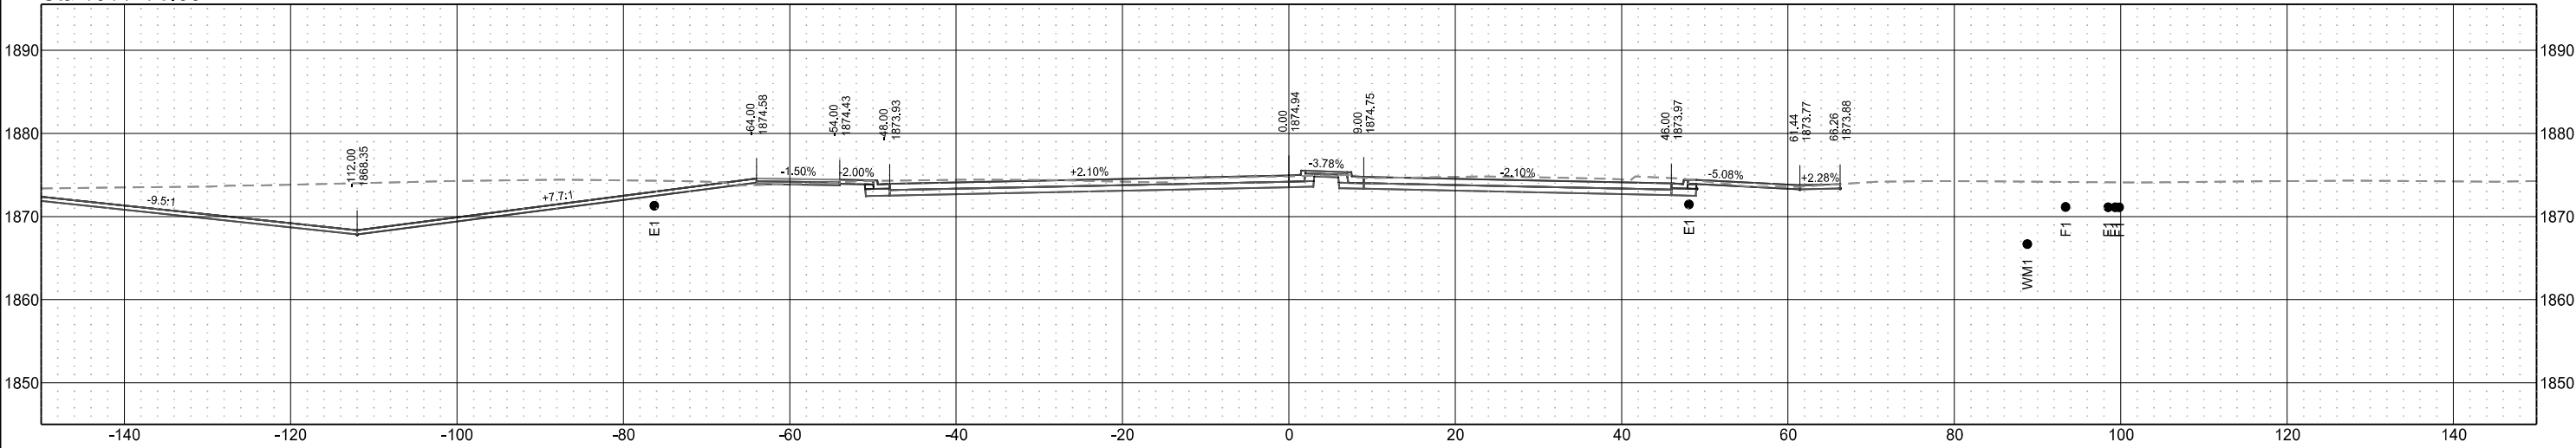


Sta 1011+50.00

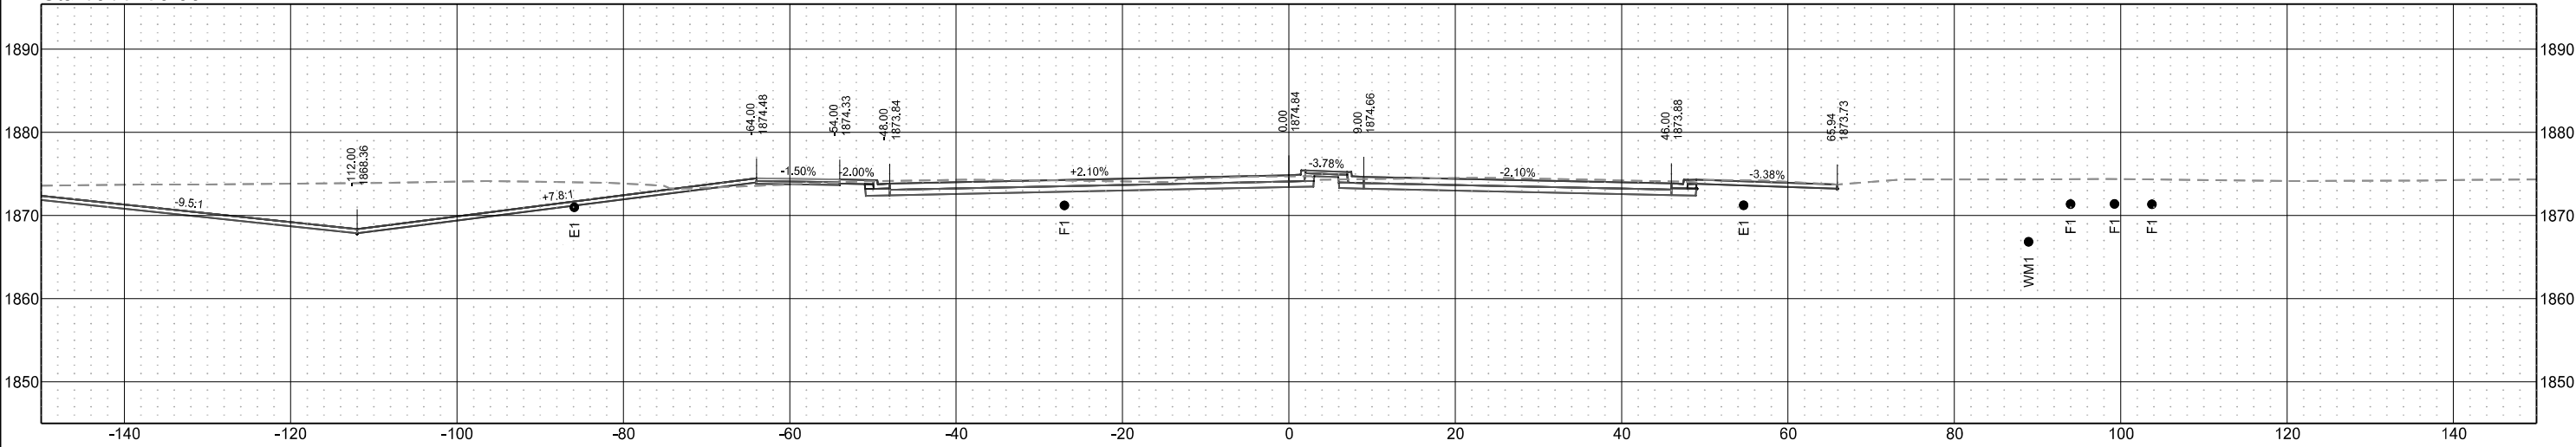


2nd Ave W
(Chain PR2_Ave)

STATE	PROJECT NO.	SECTION NO.	SHEET NO.
ND	NHU-SU-CPU-7-002(178)019	200	84


Sta 1012+75.00

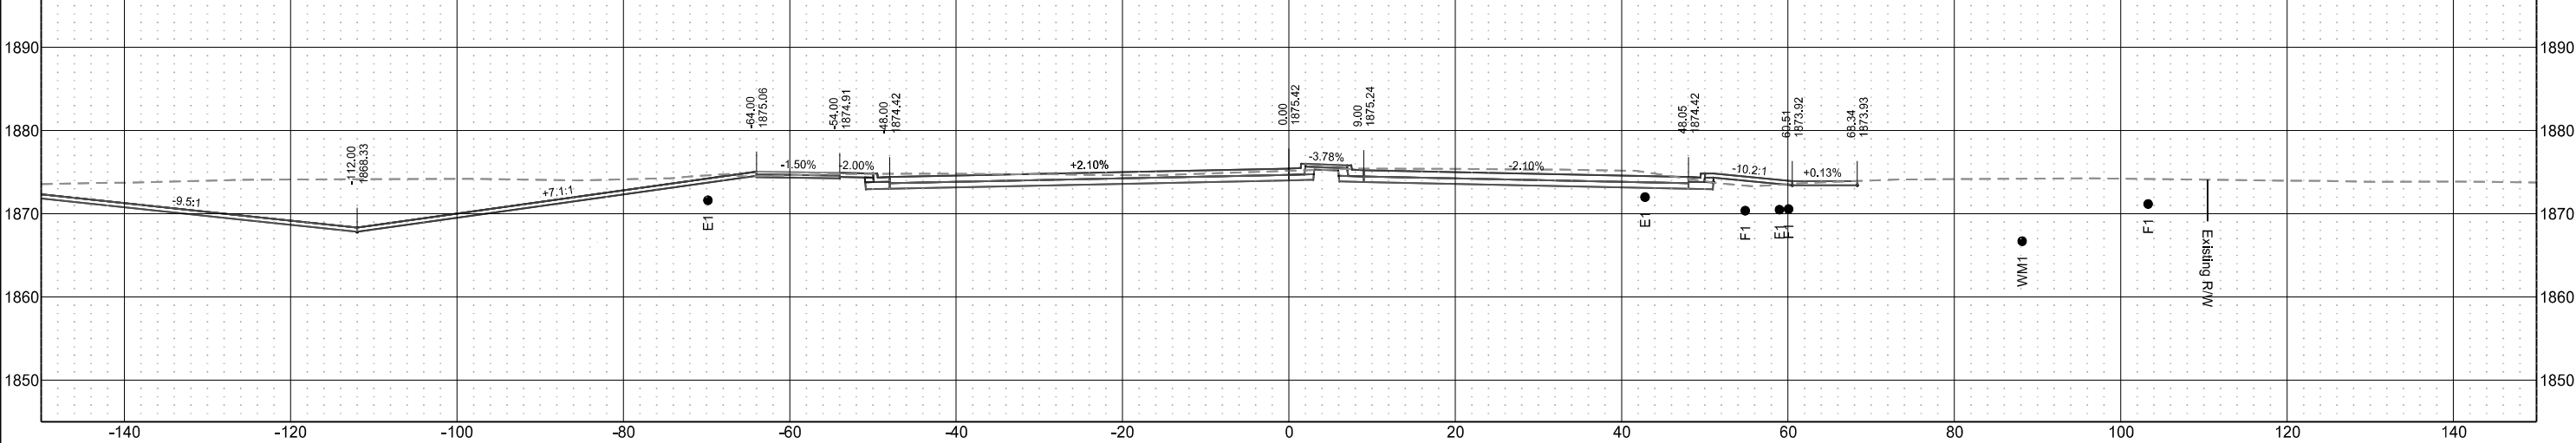

Sta 1012+50.00

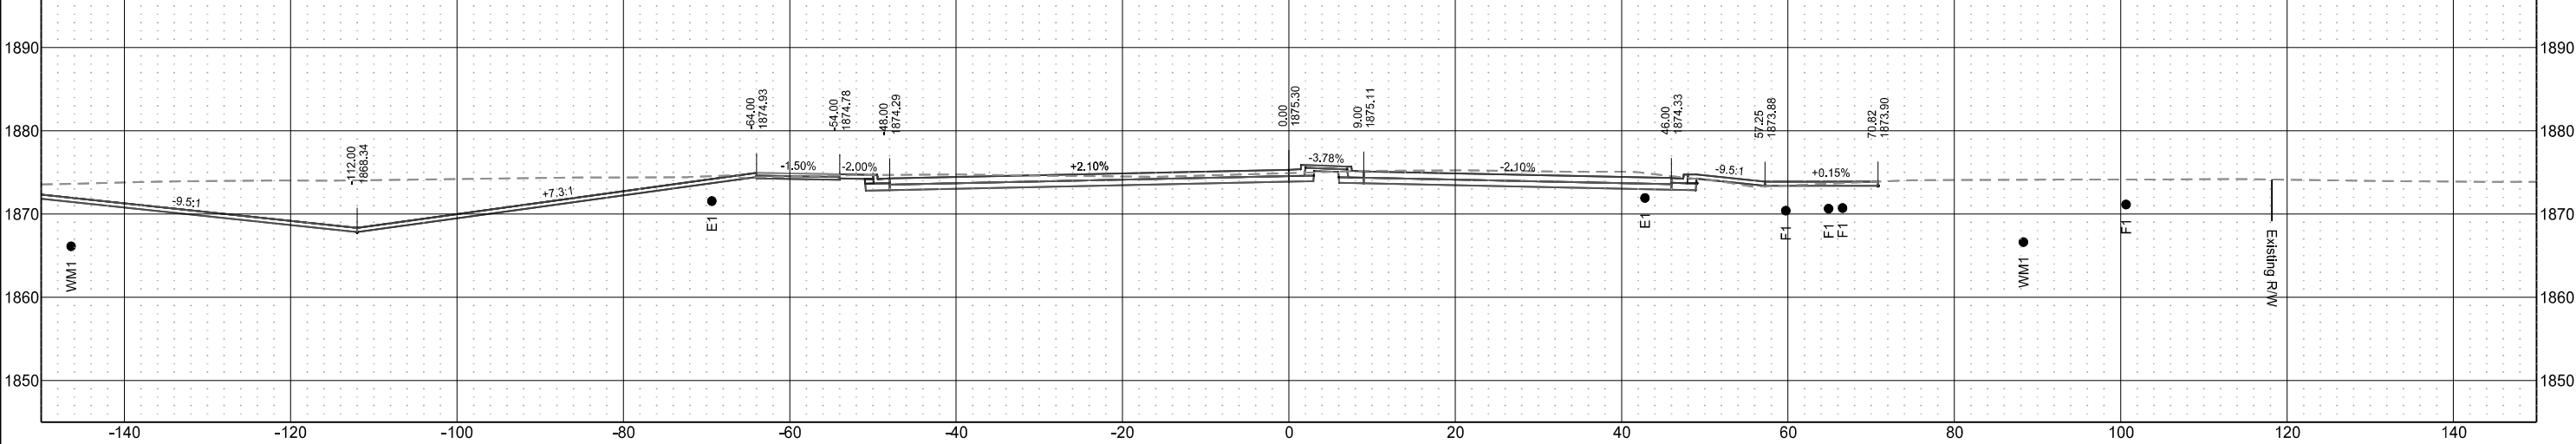


Sta 1012+25.00

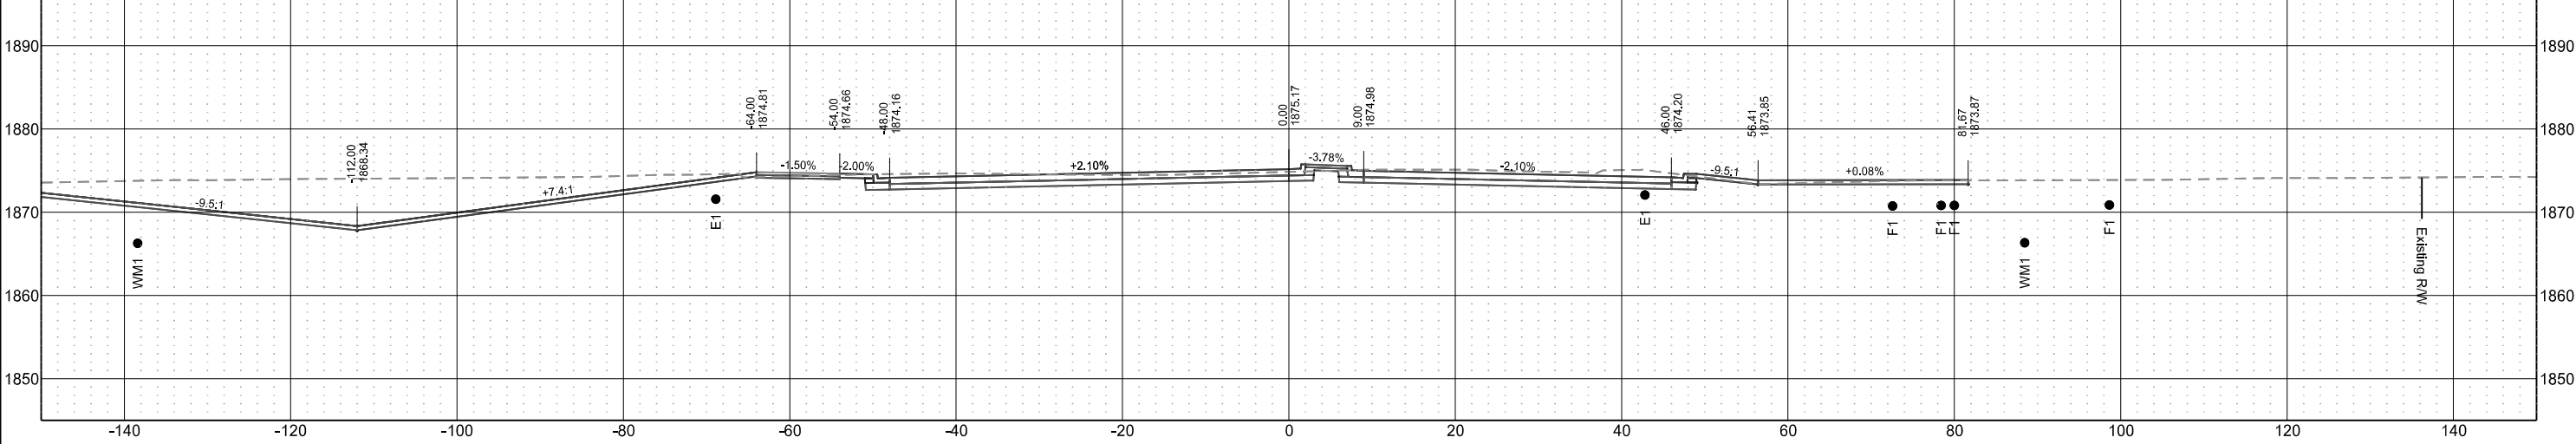


2nd Ave W
(Chain PR2_Ave)

STATE	PROJECT NO.	SECTION NO.	SHEET NO.
ND	NHU-SU-CPU-7-002(178)019	200	85


Sta 1013+50.00

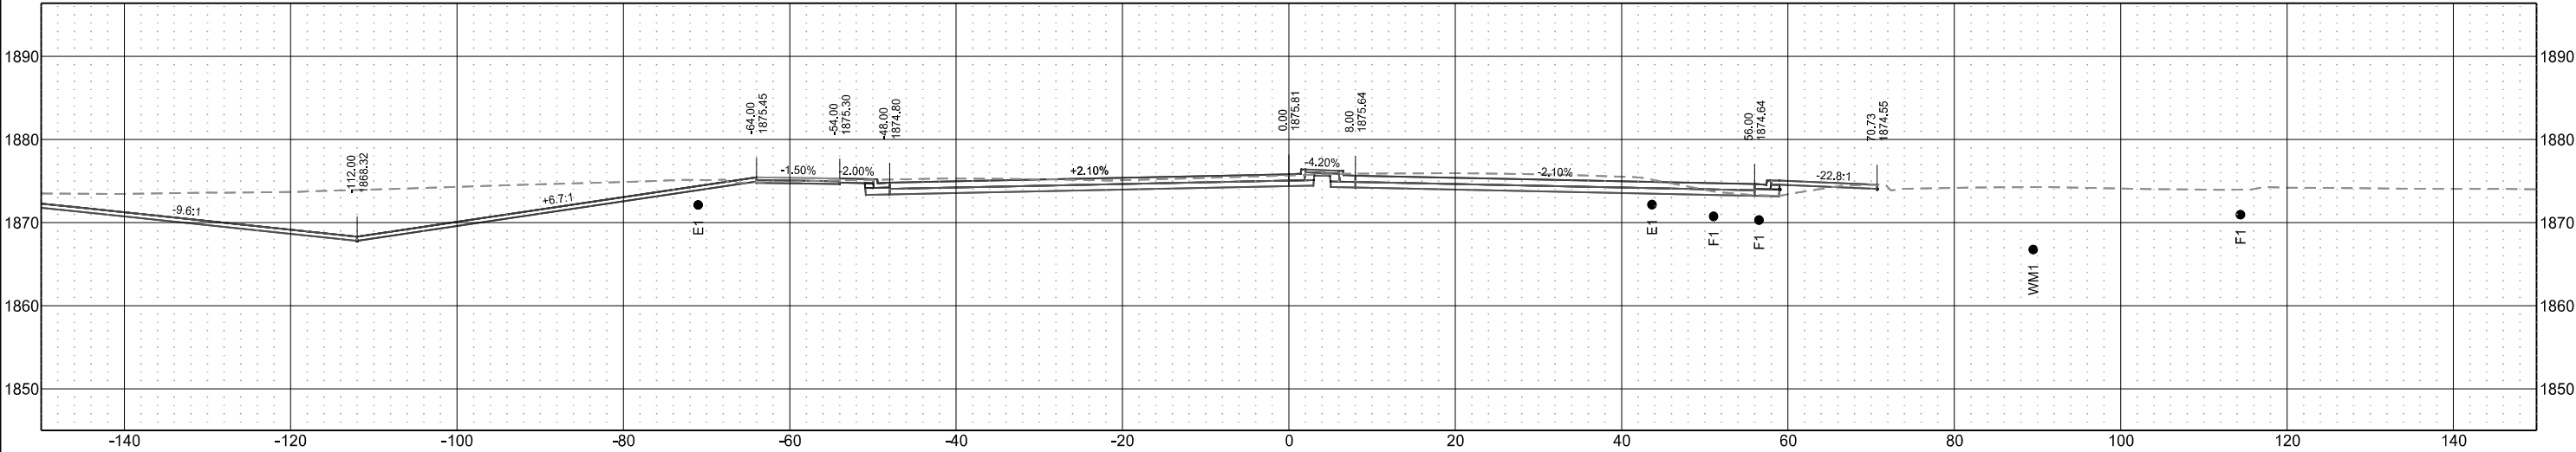

Sta 1013+25.00

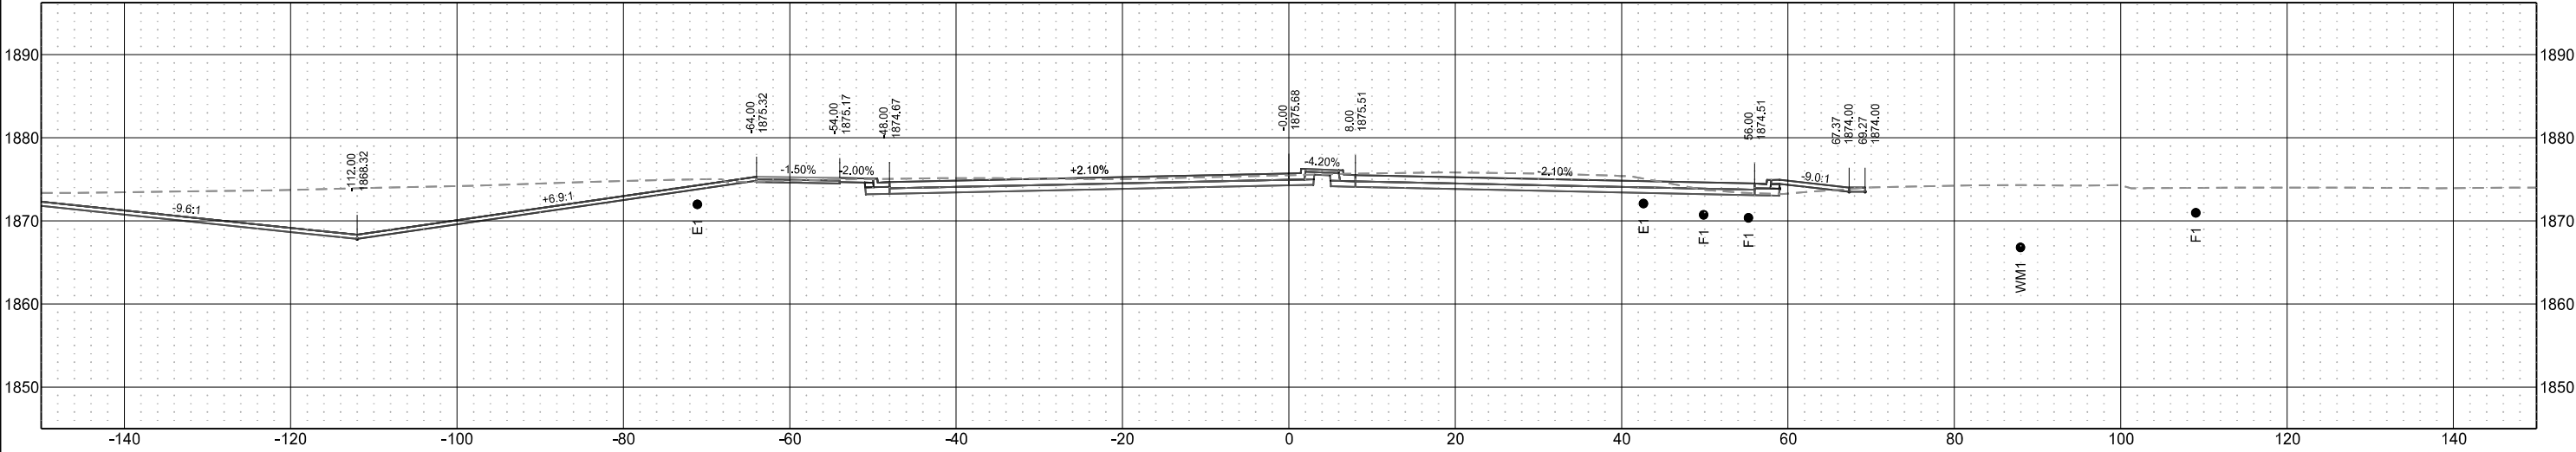


Sta 1013+00.00

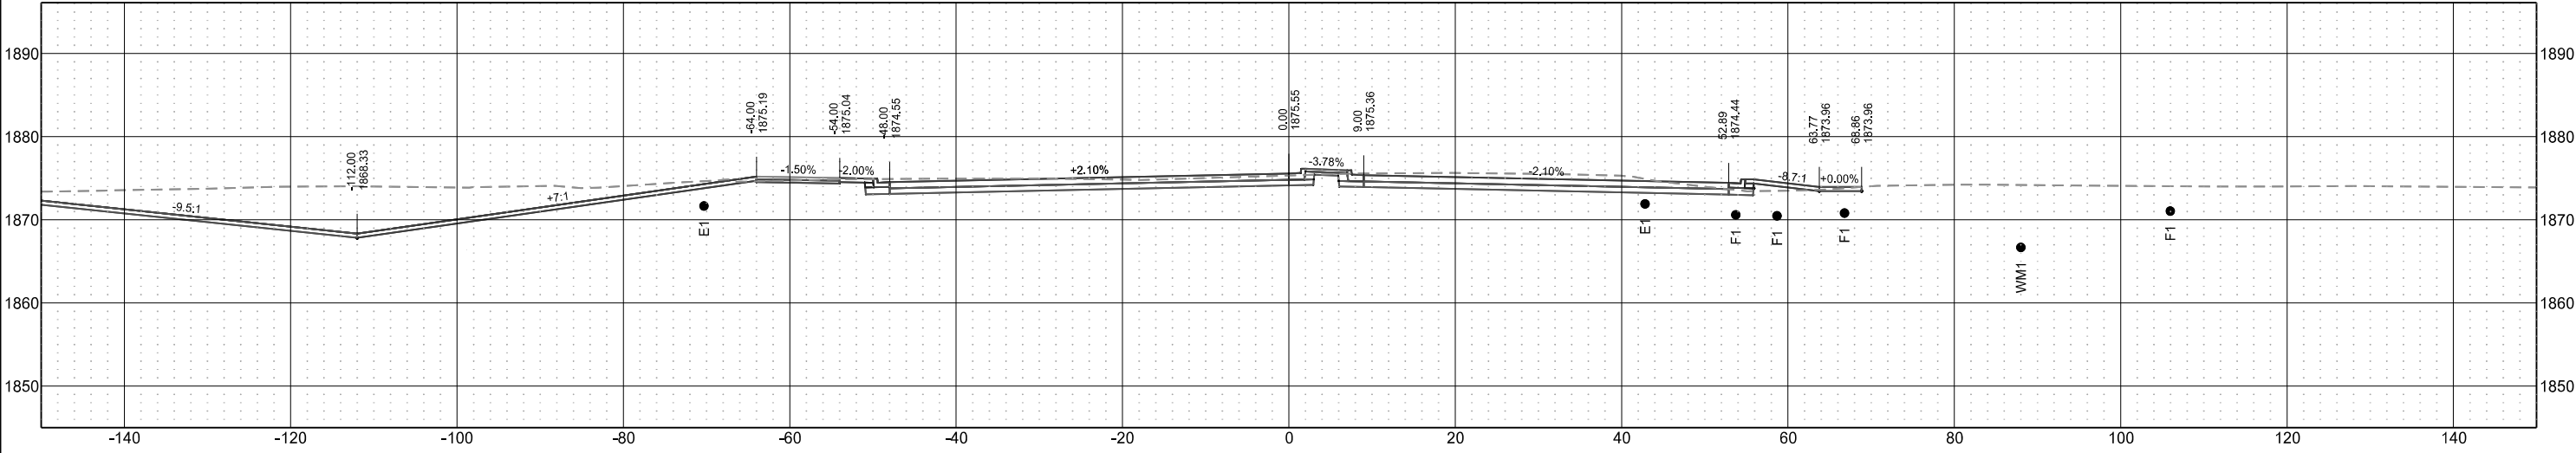


2nd Ave W
(Chain PR2_Ave)

STATE	PROJECT NO.	SECTION NO.	SHEET NO.
ND	NHU-SU-CPU-7-002(178)019	200	86


Sta 1014+25.00

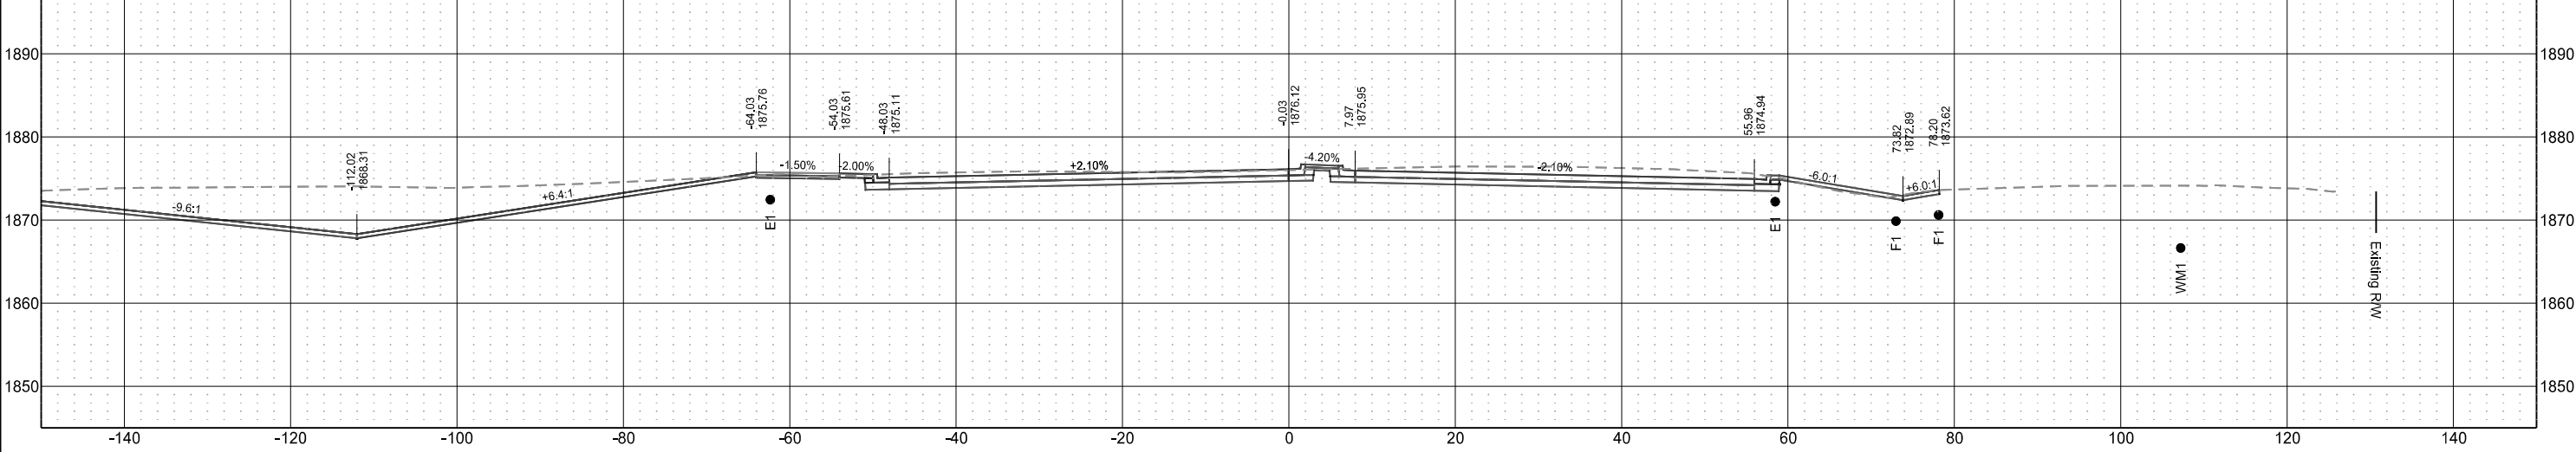

Sta 1014+00.00

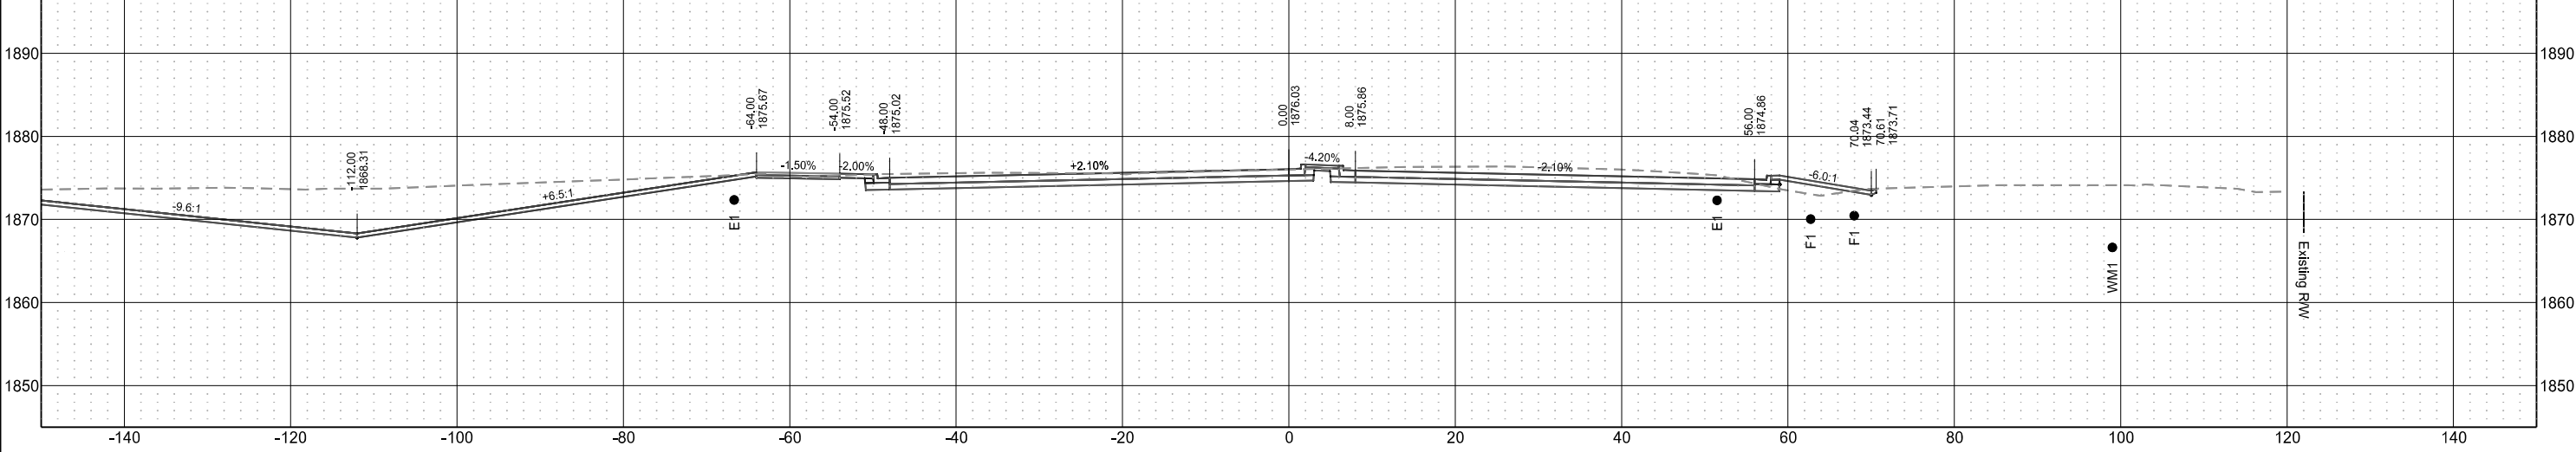


Sta 1013+75.00

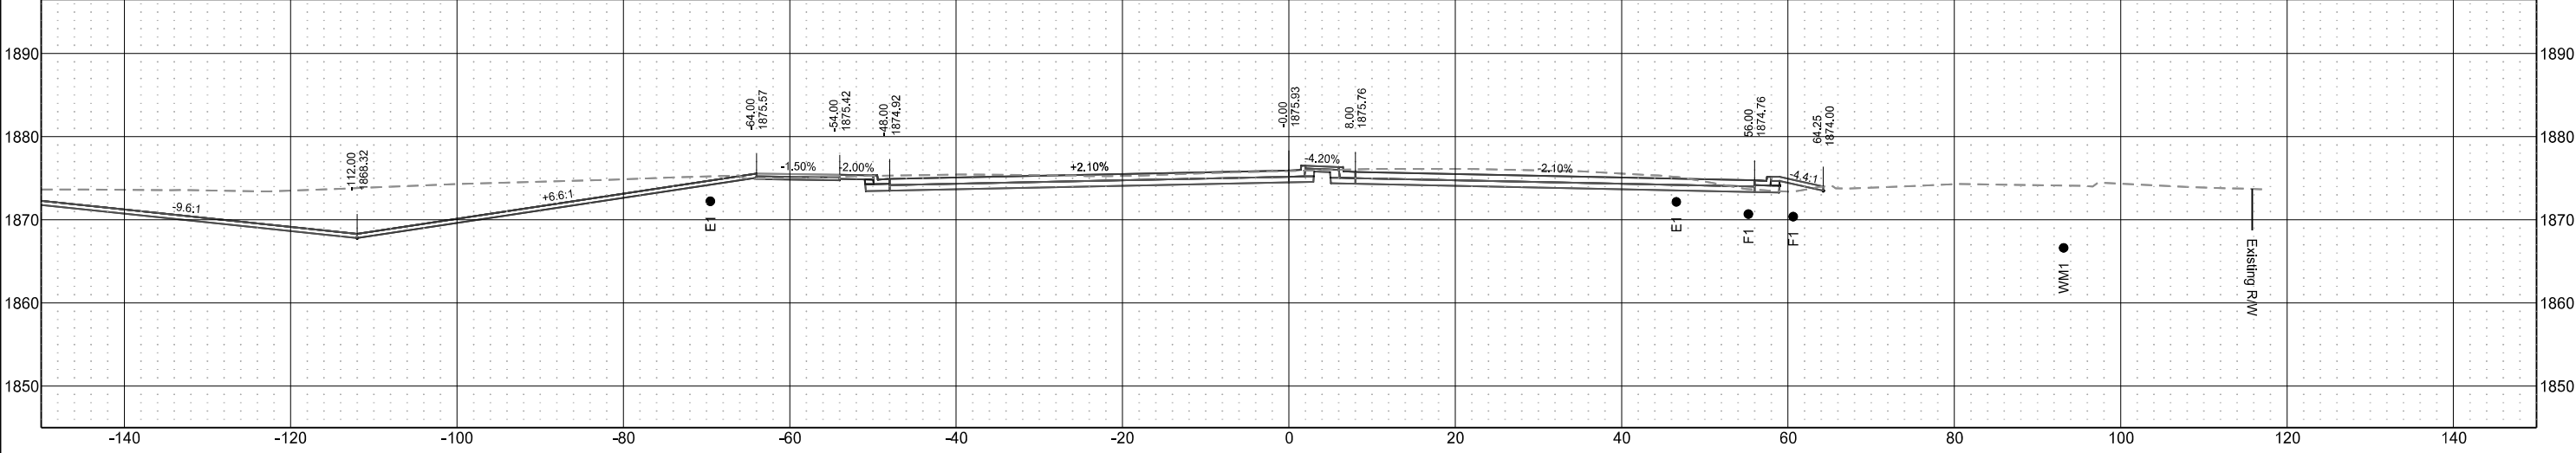


2nd Ave W
(Chain PR2_Ave)

	STATE	PROJECT NO.	SECTION NO.	SHEET NO.
	ND	NHU-SU-CPU-7-002(178)019	200	87

Sta 1014+75.00

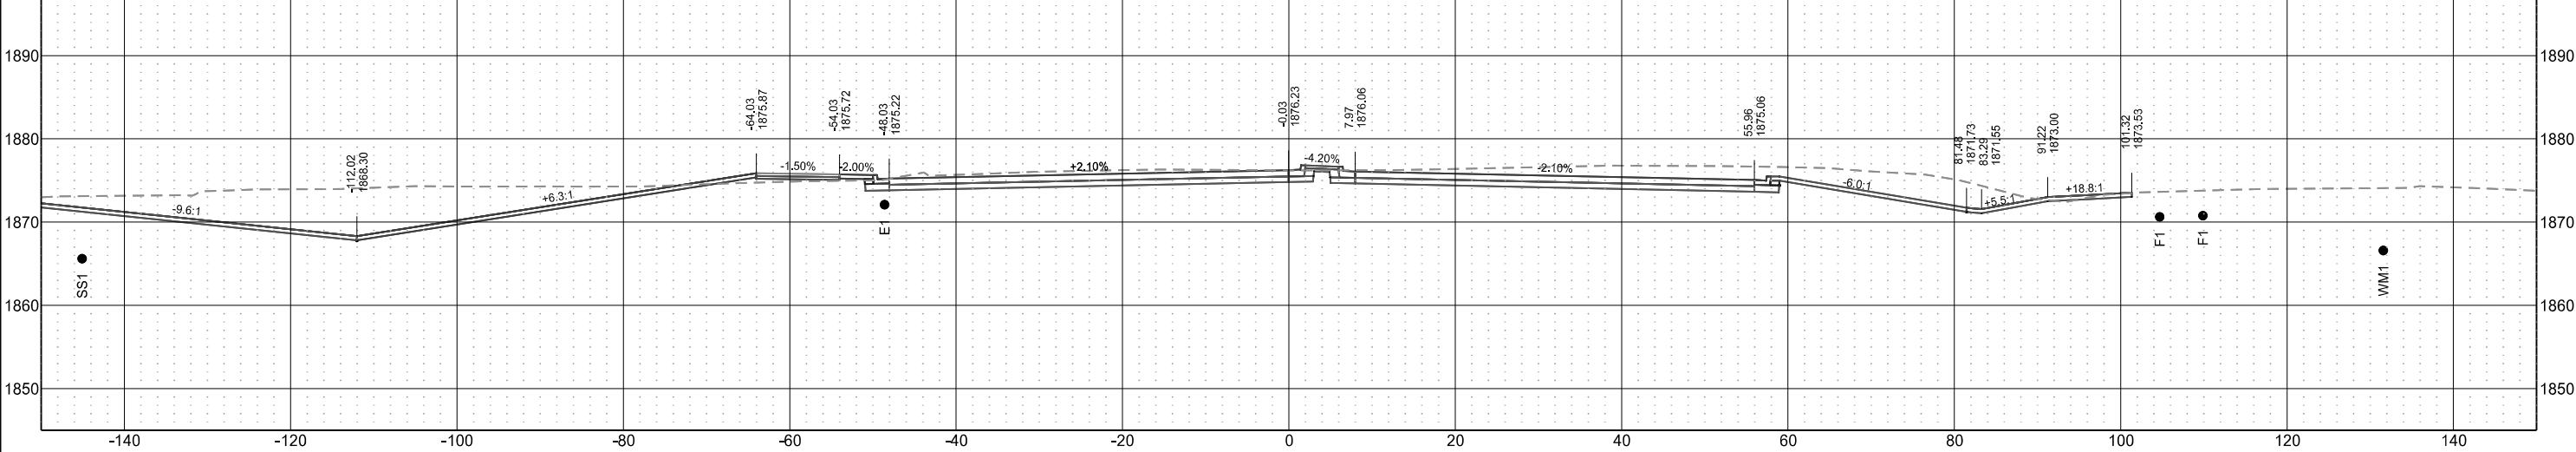


Sta 1014+50.00

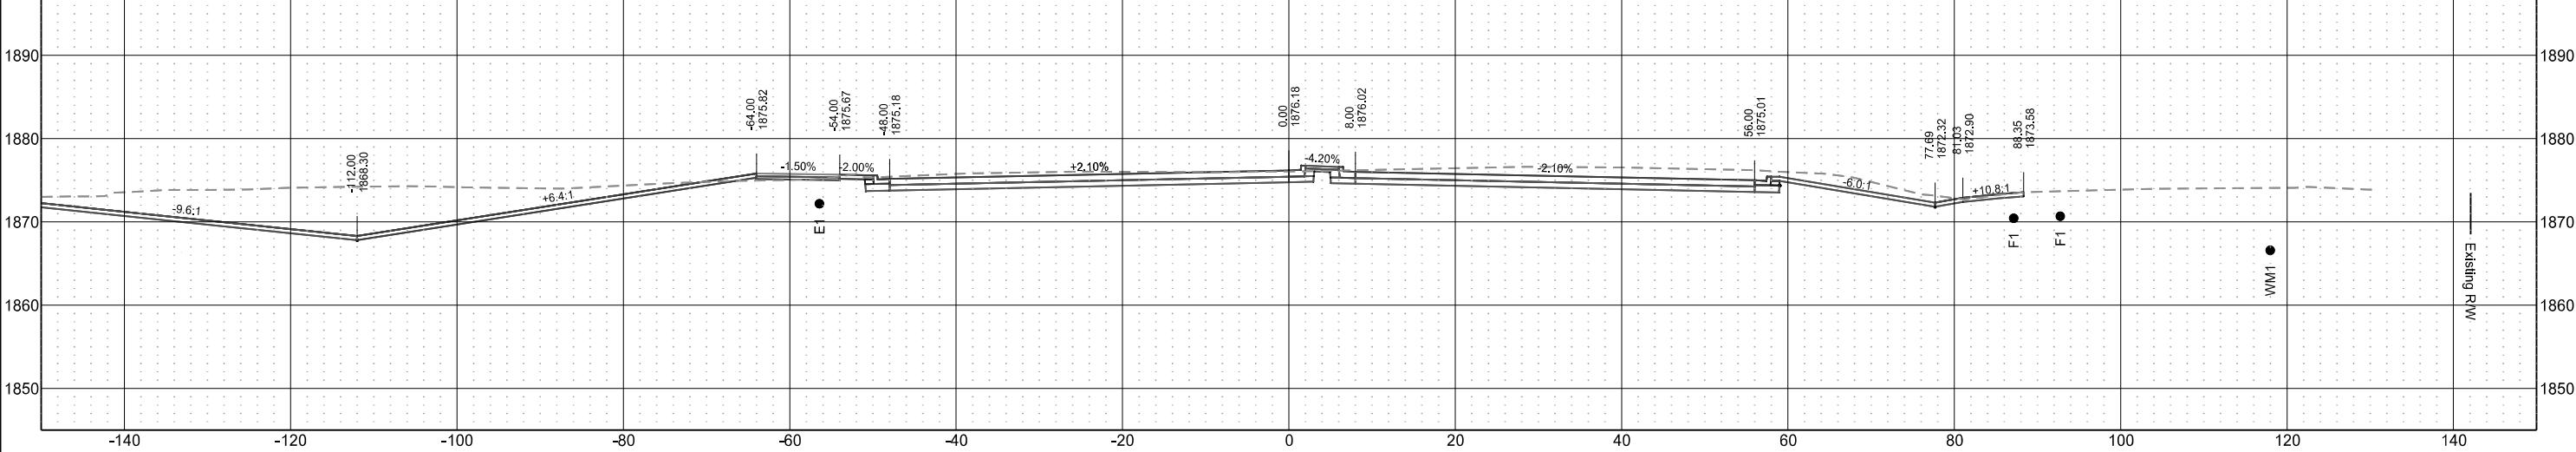


2nd Ave W
(Chain PR2_Ave)

	STATE	PROJECT NO.	SECTION NO.	SHEET NO.
	ND	NHU-SU-CPU-7-002(178)019	200	88

Sta 1015+25.00

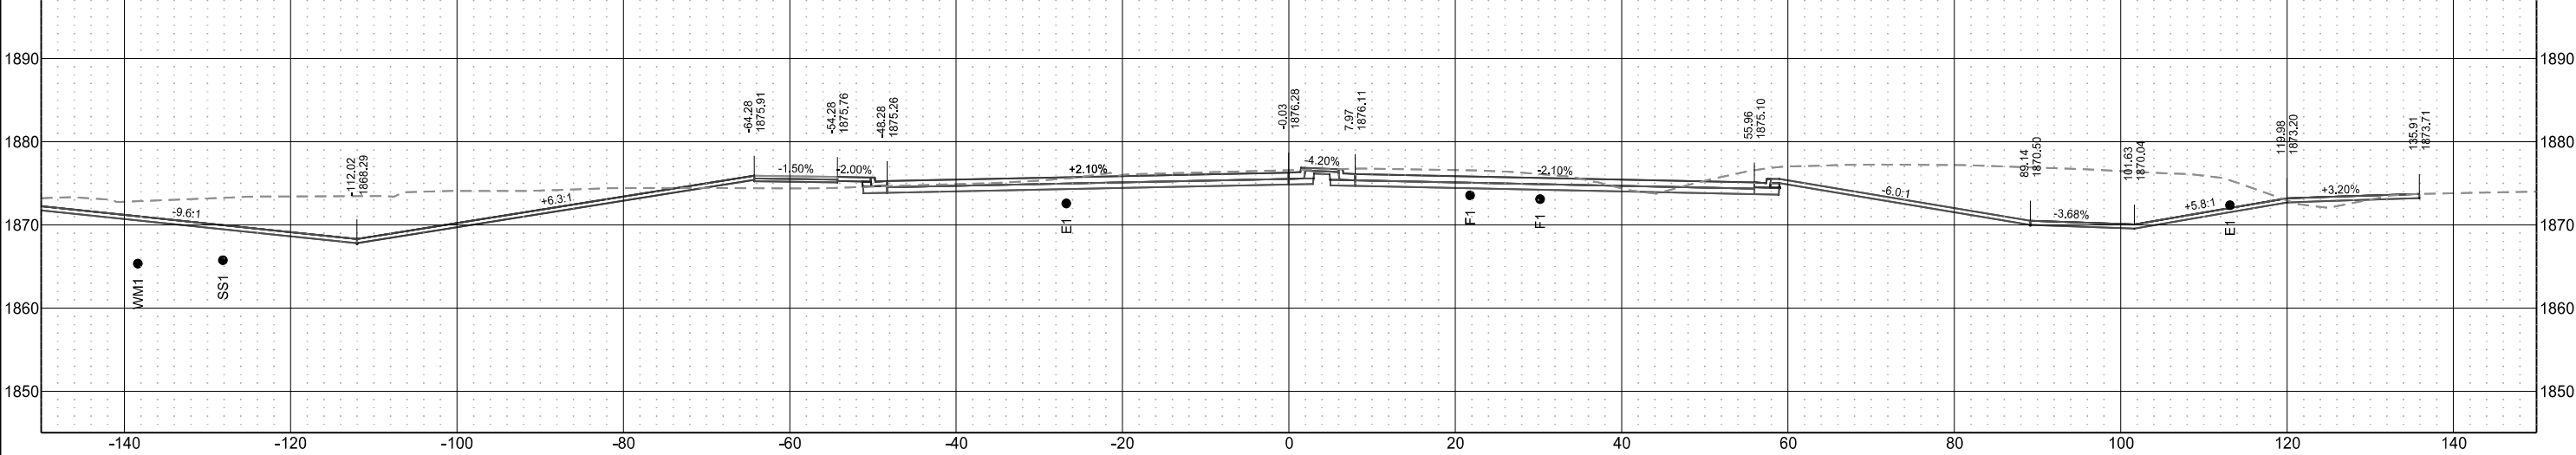


Sta 1015+00.00

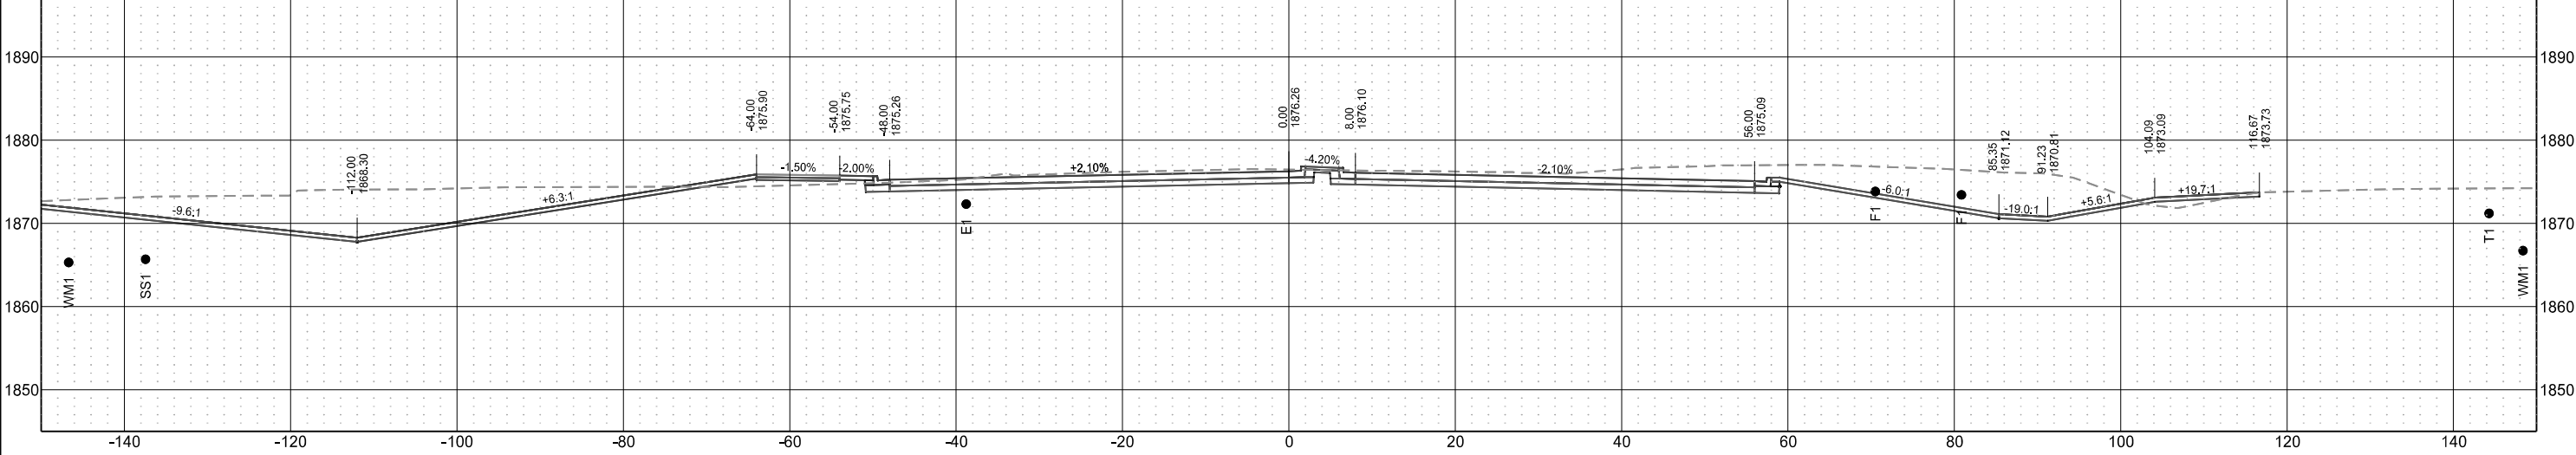


2nd Ave W
(Chain PR2_Ave)

	STATE	PROJECT NO.	SECTION NO.	SHEET NO.
	ND	NHU-SU-CPU-7-002(178)019	200	89

Sta 1015+75.00

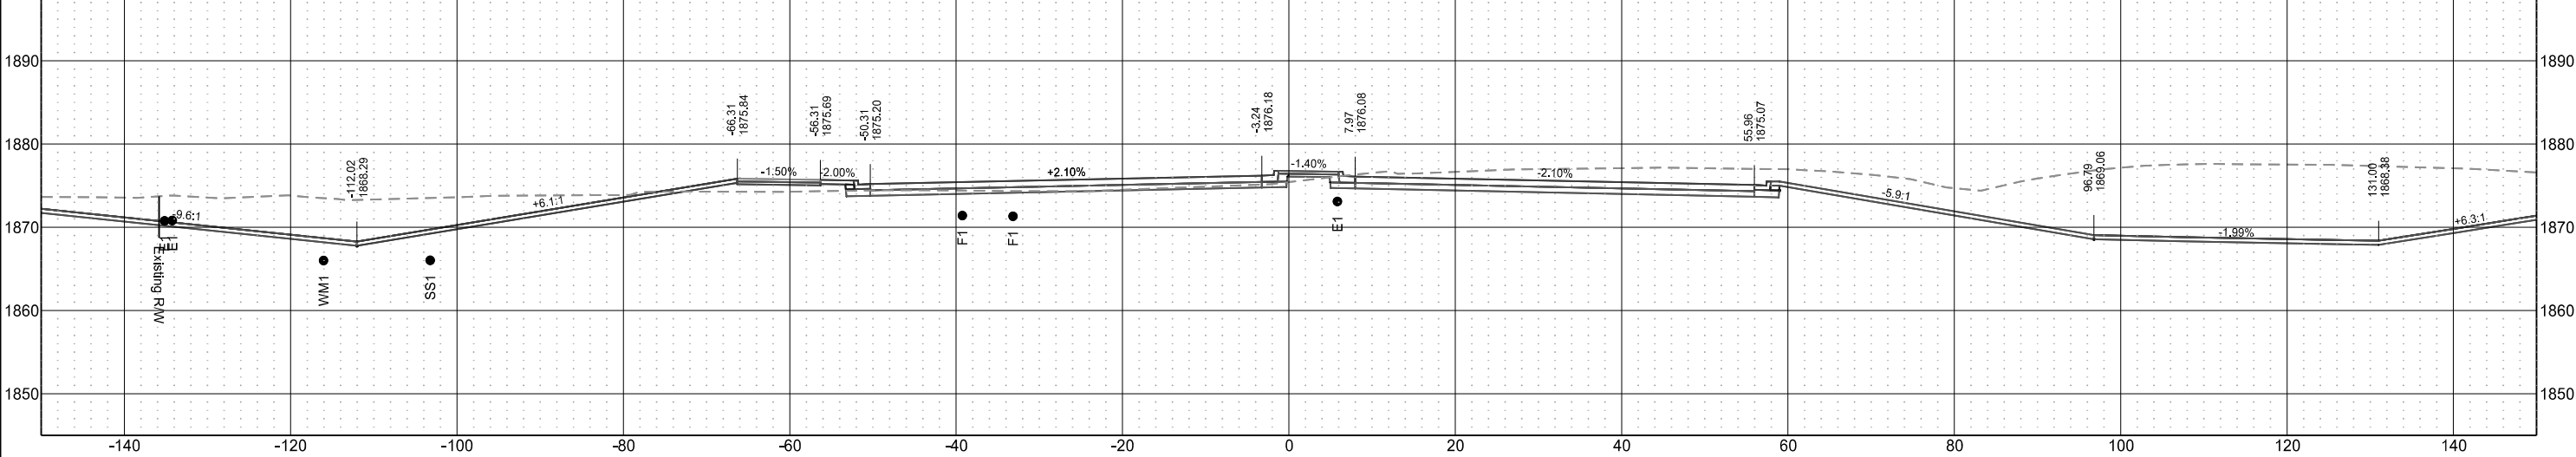


Sta 1015+50.00

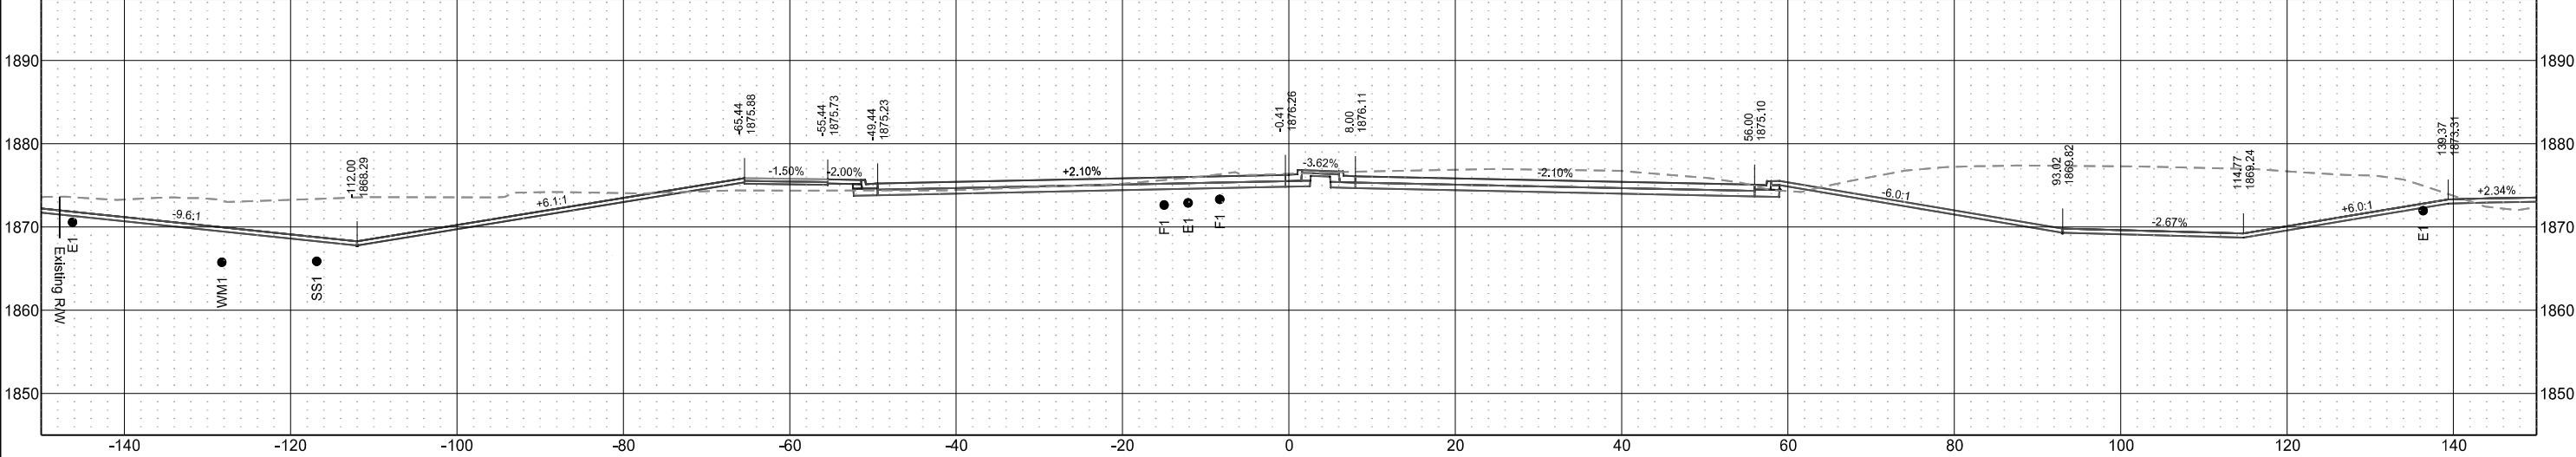


2nd Ave W
(Chain PR2_Ave)

	STATE	PROJECT NO.	SECTION NO.	SHEET NO.
	ND	NHU-SU-CPU-7-002(178)019	200	90

Sta 1016+25.00

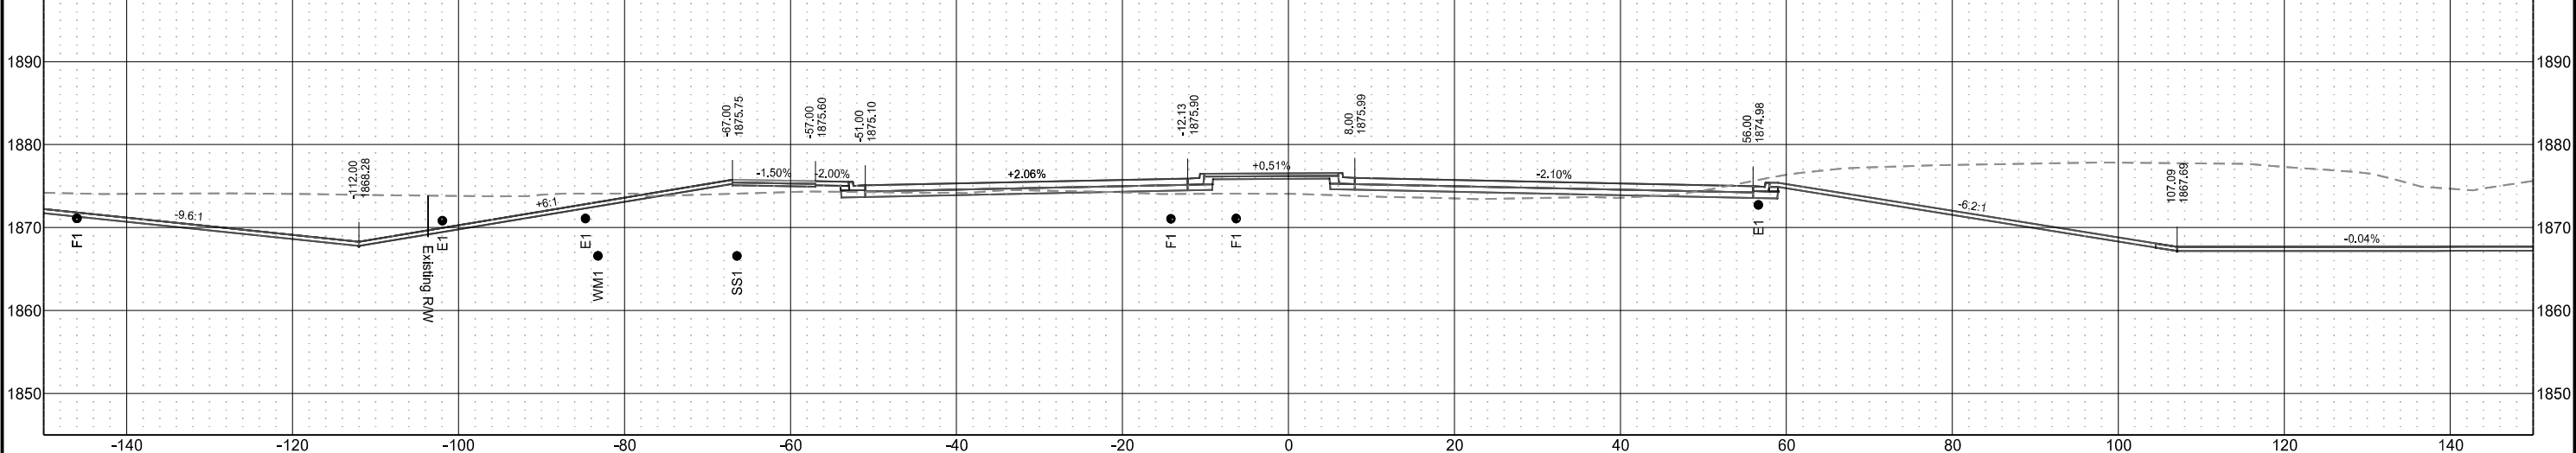

Sta 1016+00.00

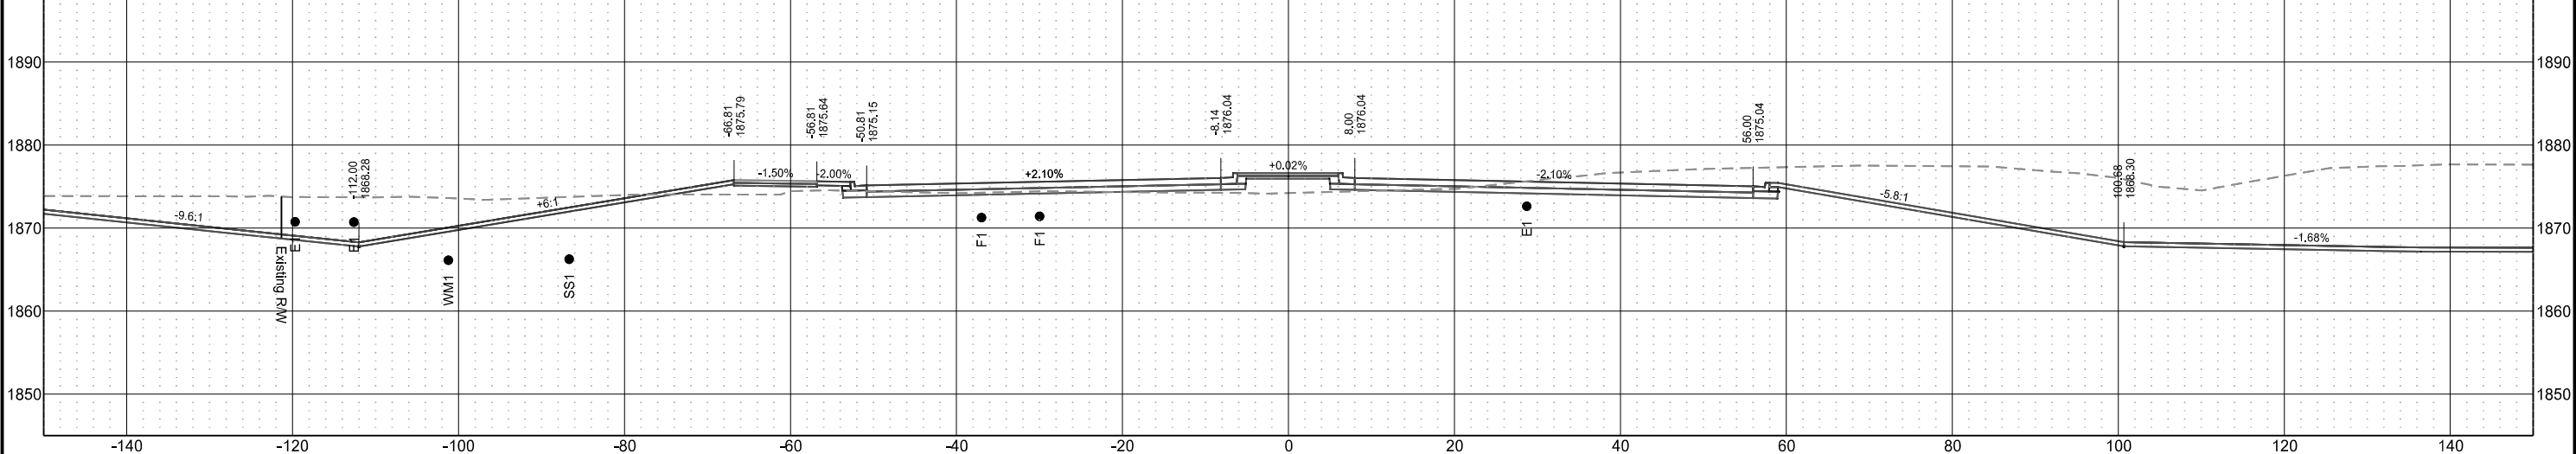

2nd Ave W
(Chain PR2_Ave)

STATE

PROJECT NO.

SECTION NO.

SHEET NO.


ND

NHU-SU-CPU-7-002(178)019


200

91


Sta 1019+75.00

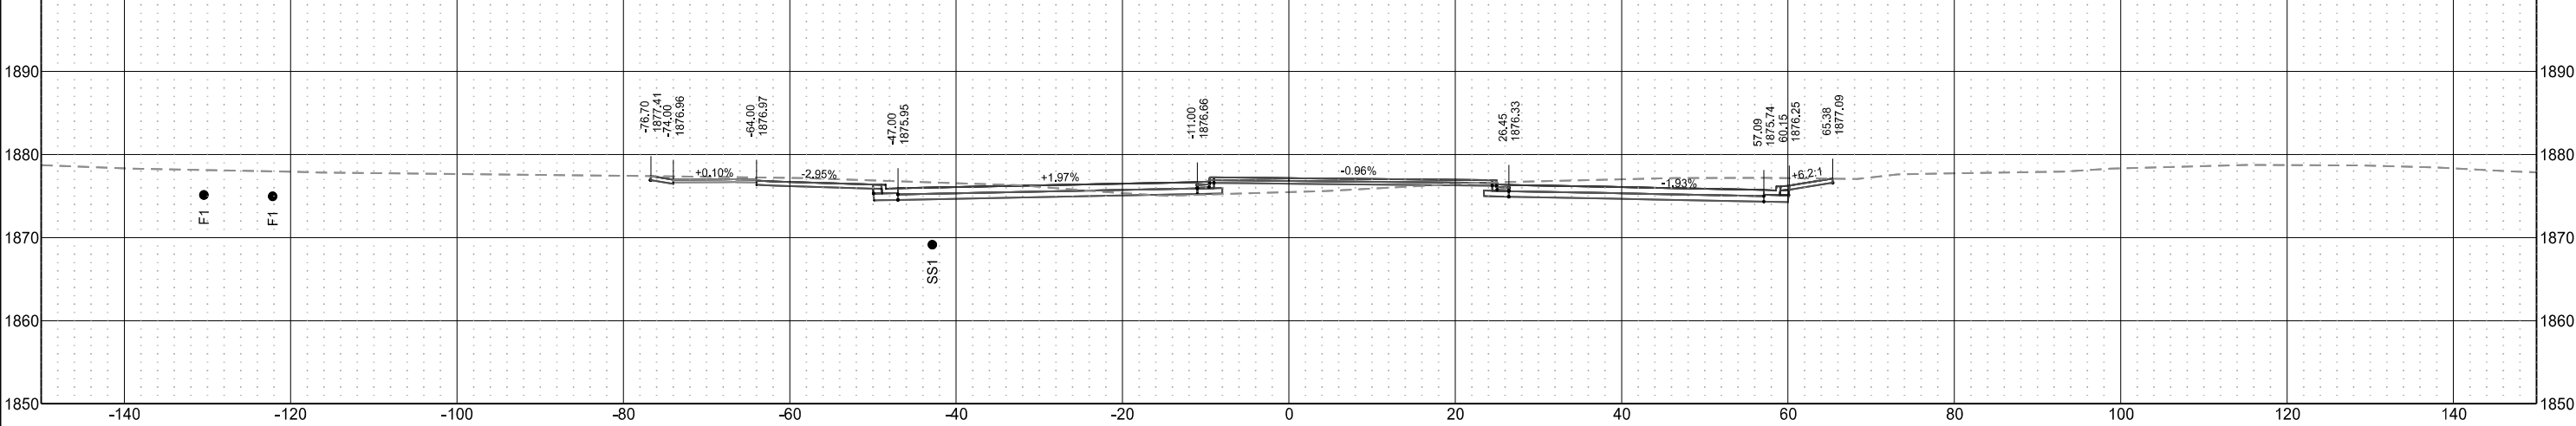

Sta 1019+50.00

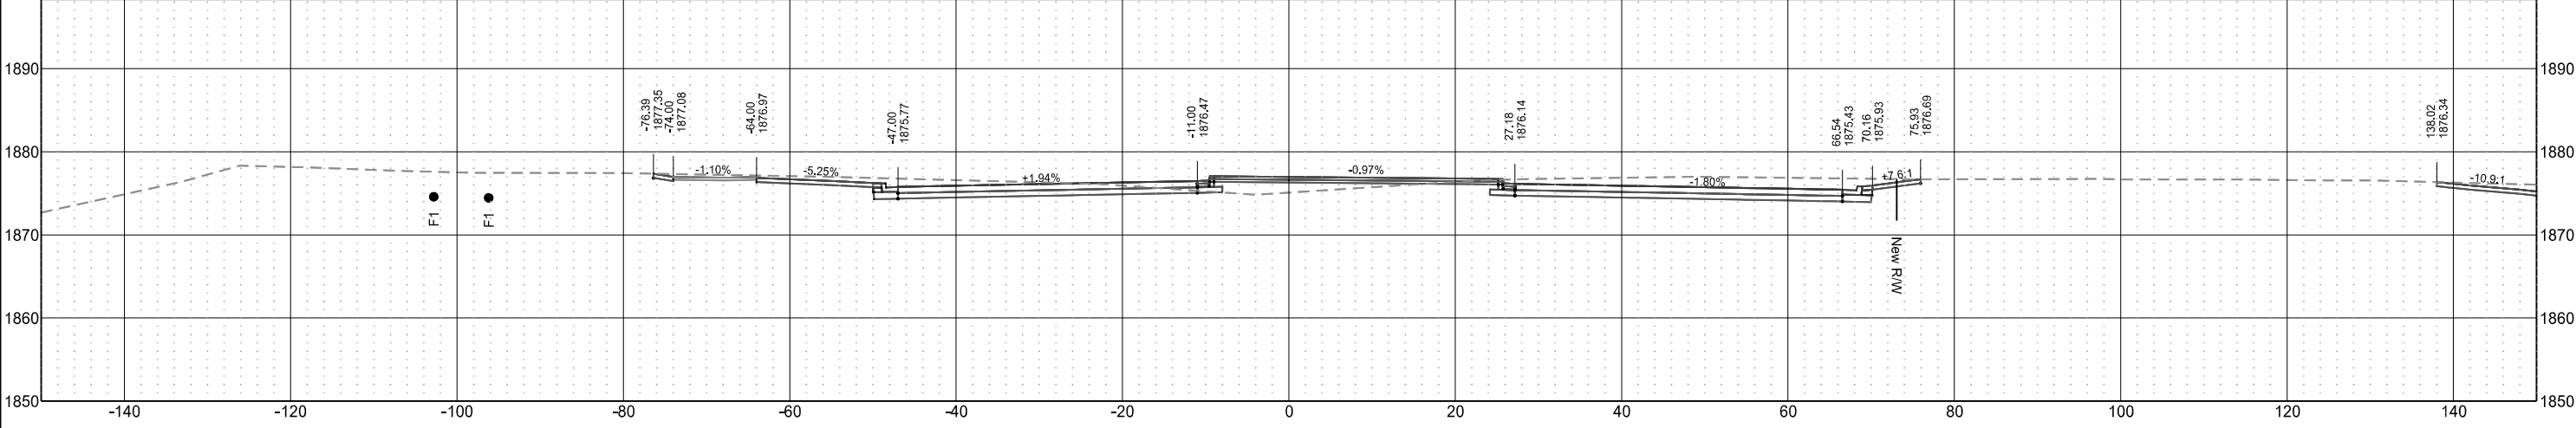

Sta 1016+50.00

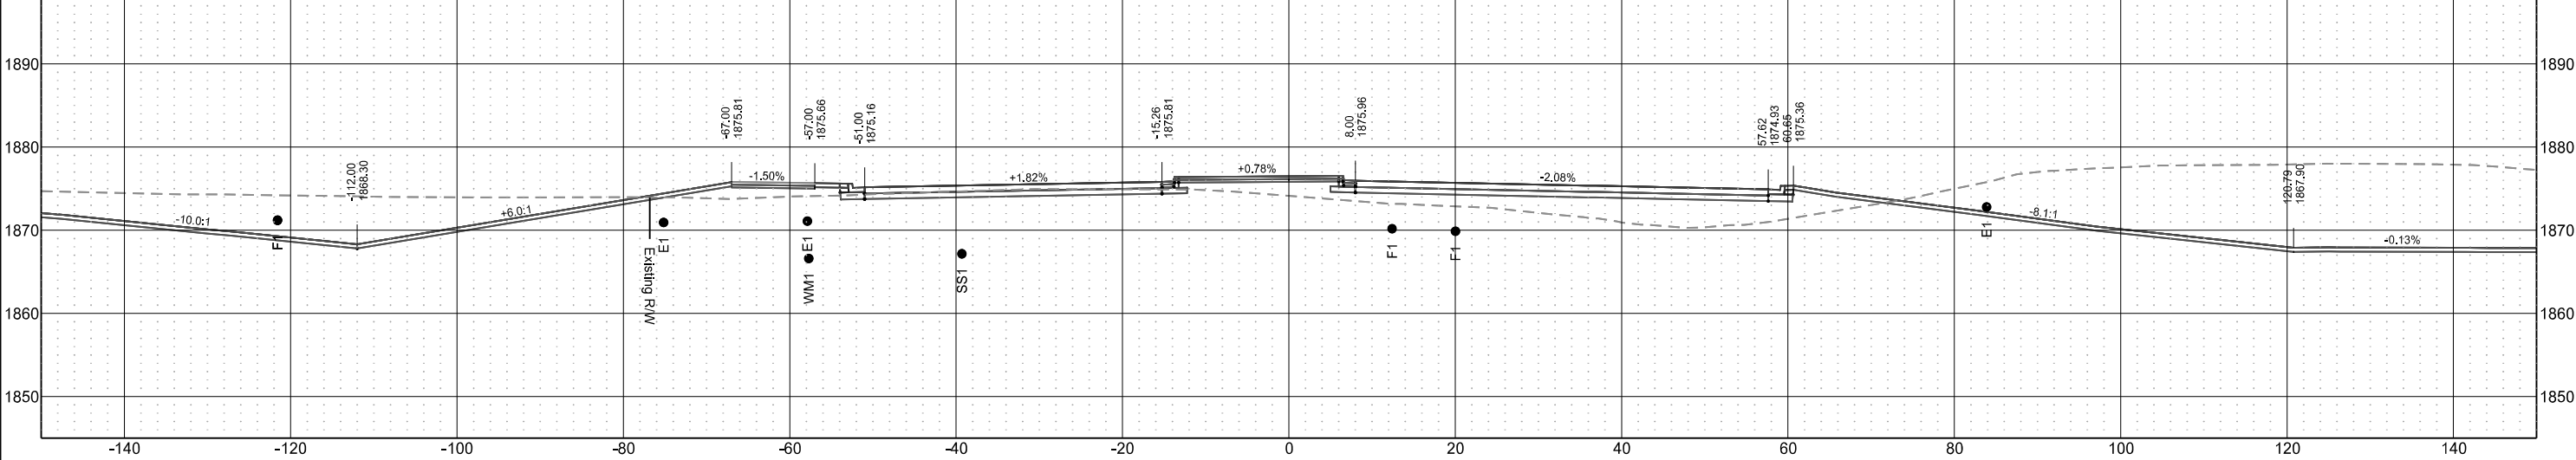

2nd Ave W
(Chain PR2_Ave)

STATE

PROJECT NO.

SECTION NO.

SHEET NO.


ND

NHU-SU-CPU-7-002(178)019


200

92


Sta 1020+50.00

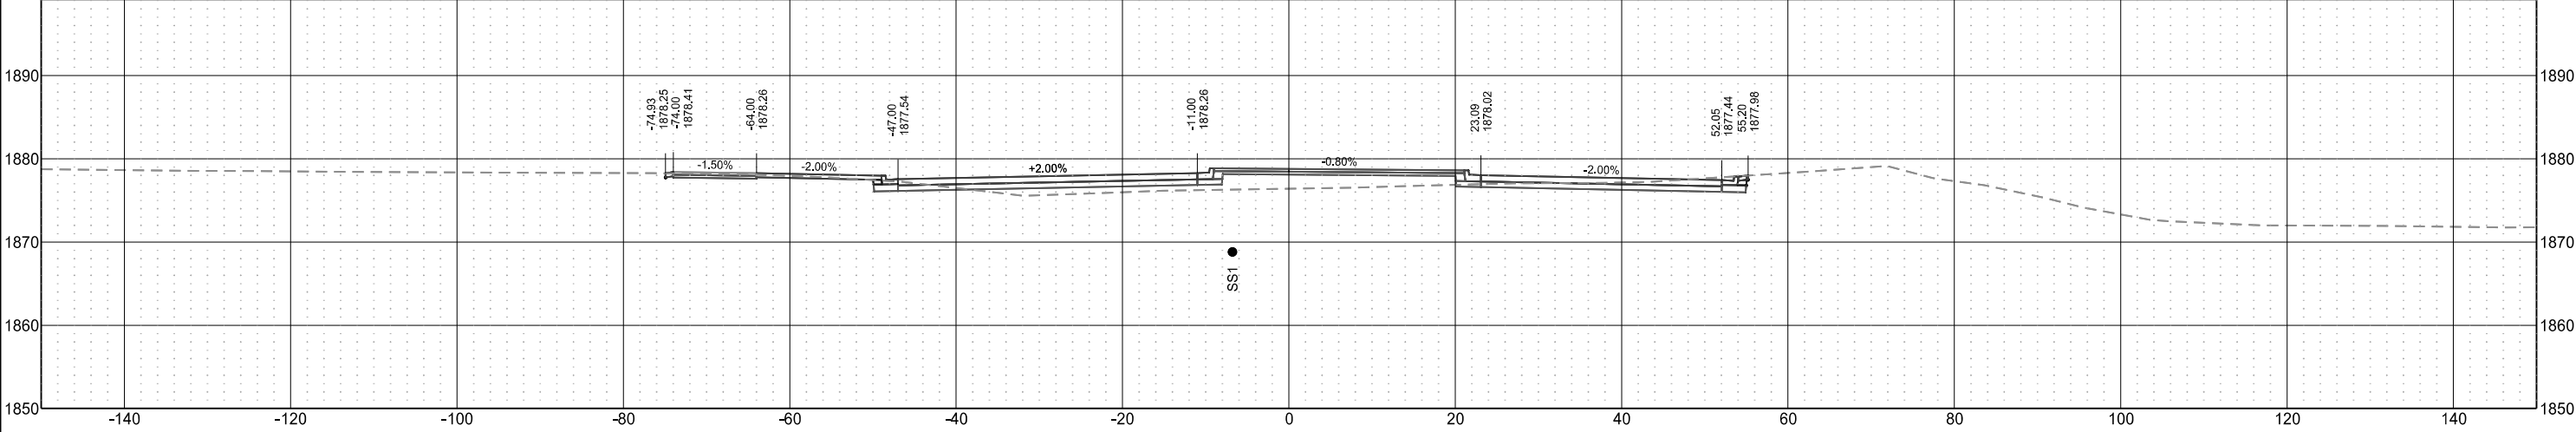

Sta 1020+25.00

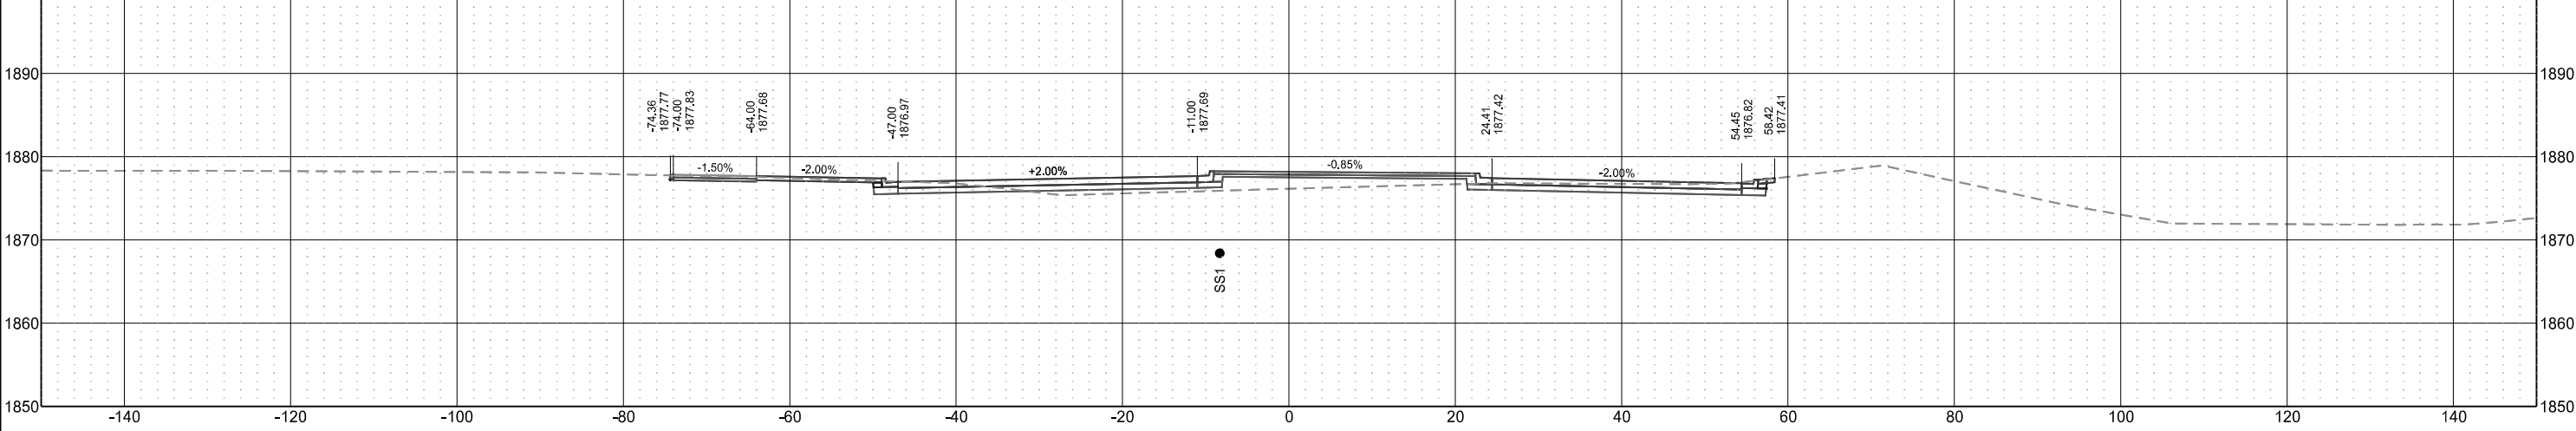

Sta 1020+00.00

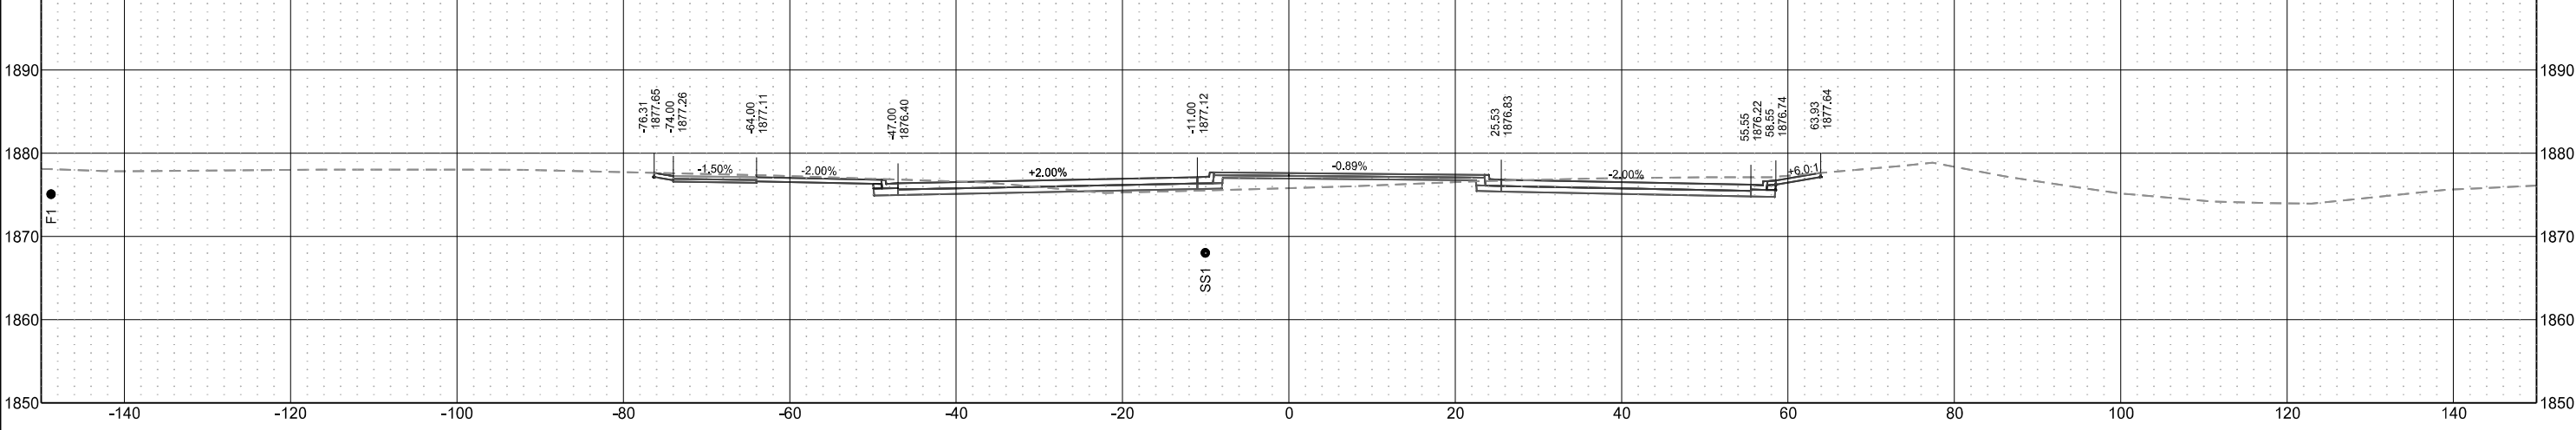

2nd Ave W
(Chain PR2_Ave)

STATE

PROJECT NO.

SECTION NO.

SHEET NO.


ND

NHU-SU-CPU-7-002(178)019


200

93


Sta 1021+25.00

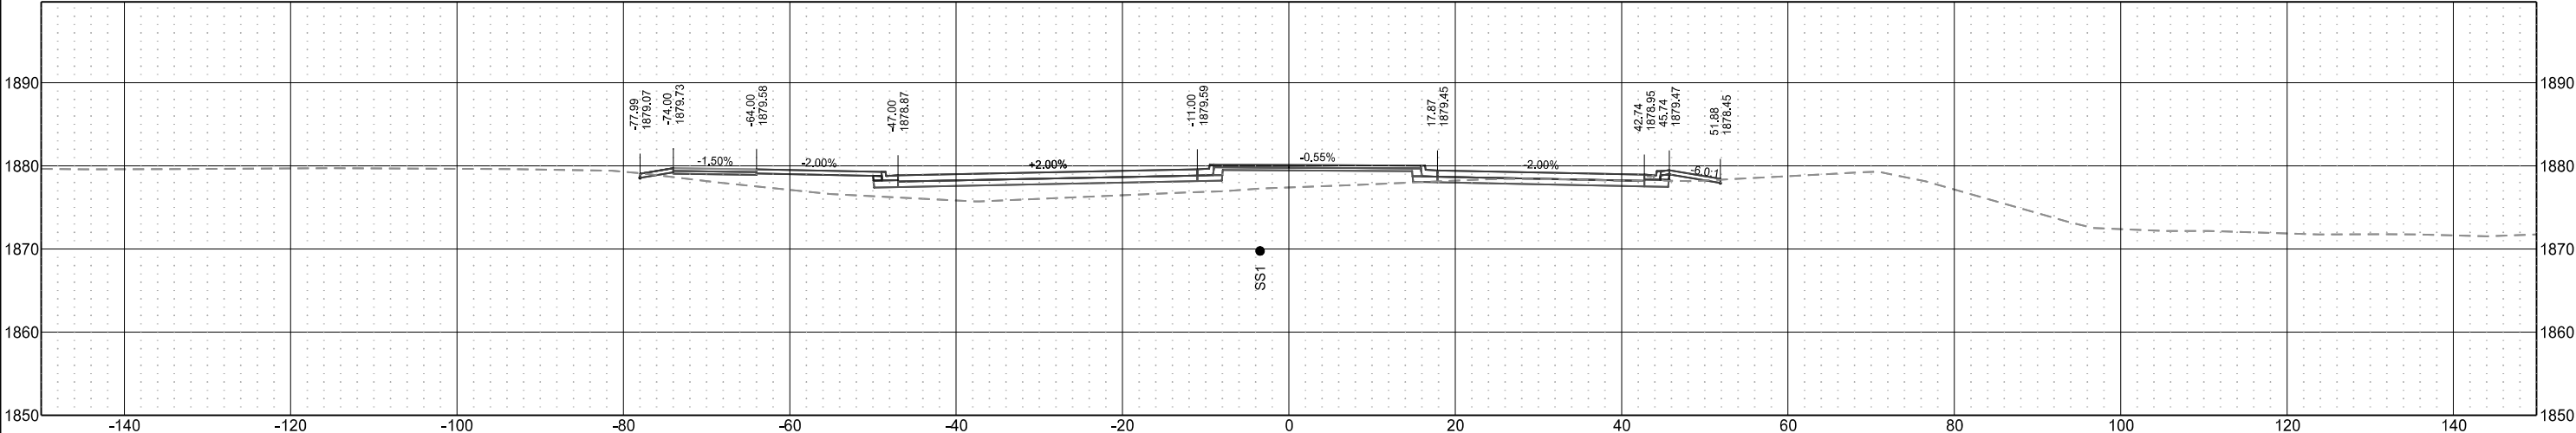

Sta 1021+00.00

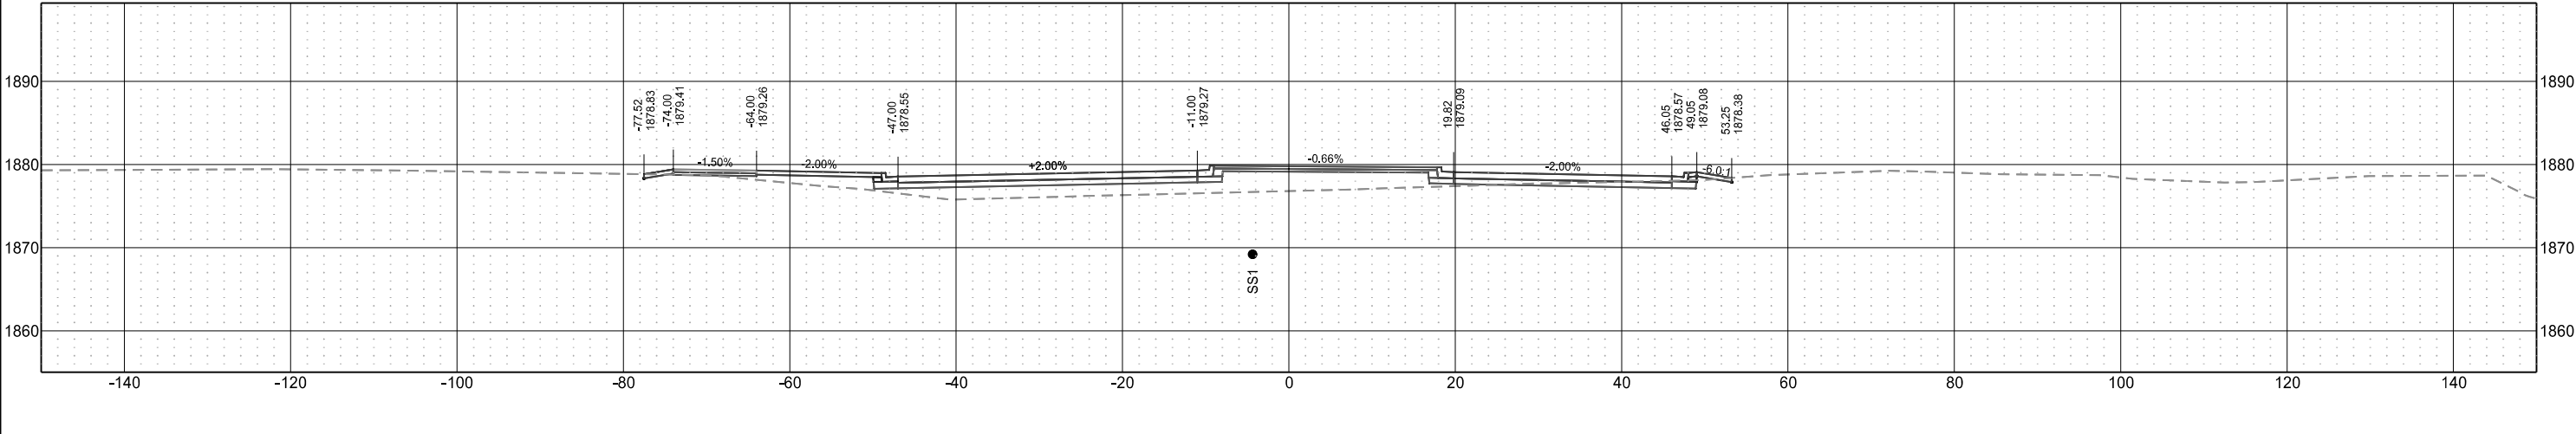


Sta 1020+75.00

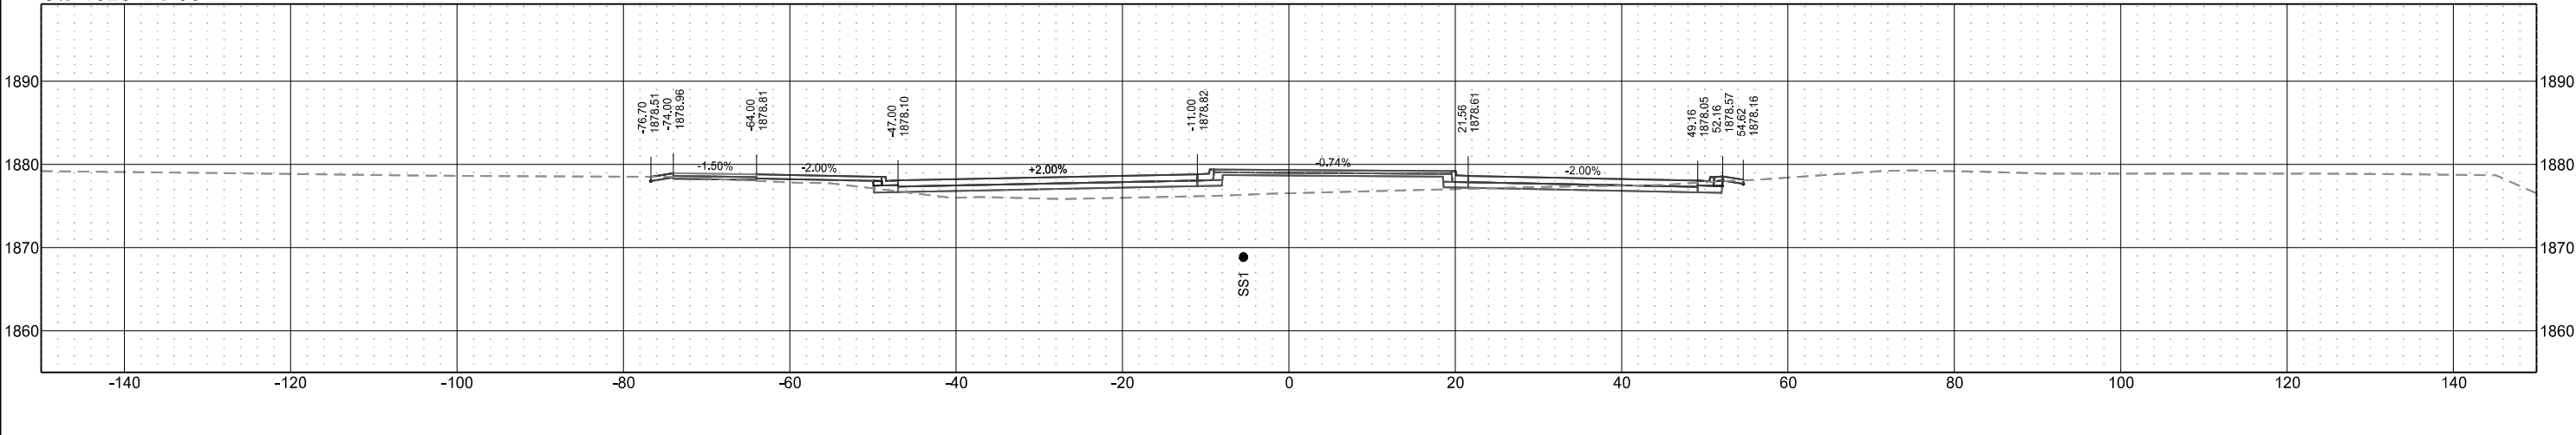


2nd Ave W
(Chain PR2_Ave)

STATE	PROJECT NO.	SECTION NO.	SHEET NO.
ND	NHU-SU-CPU-7-002(178)019	200	94


Sta 1022+00.00

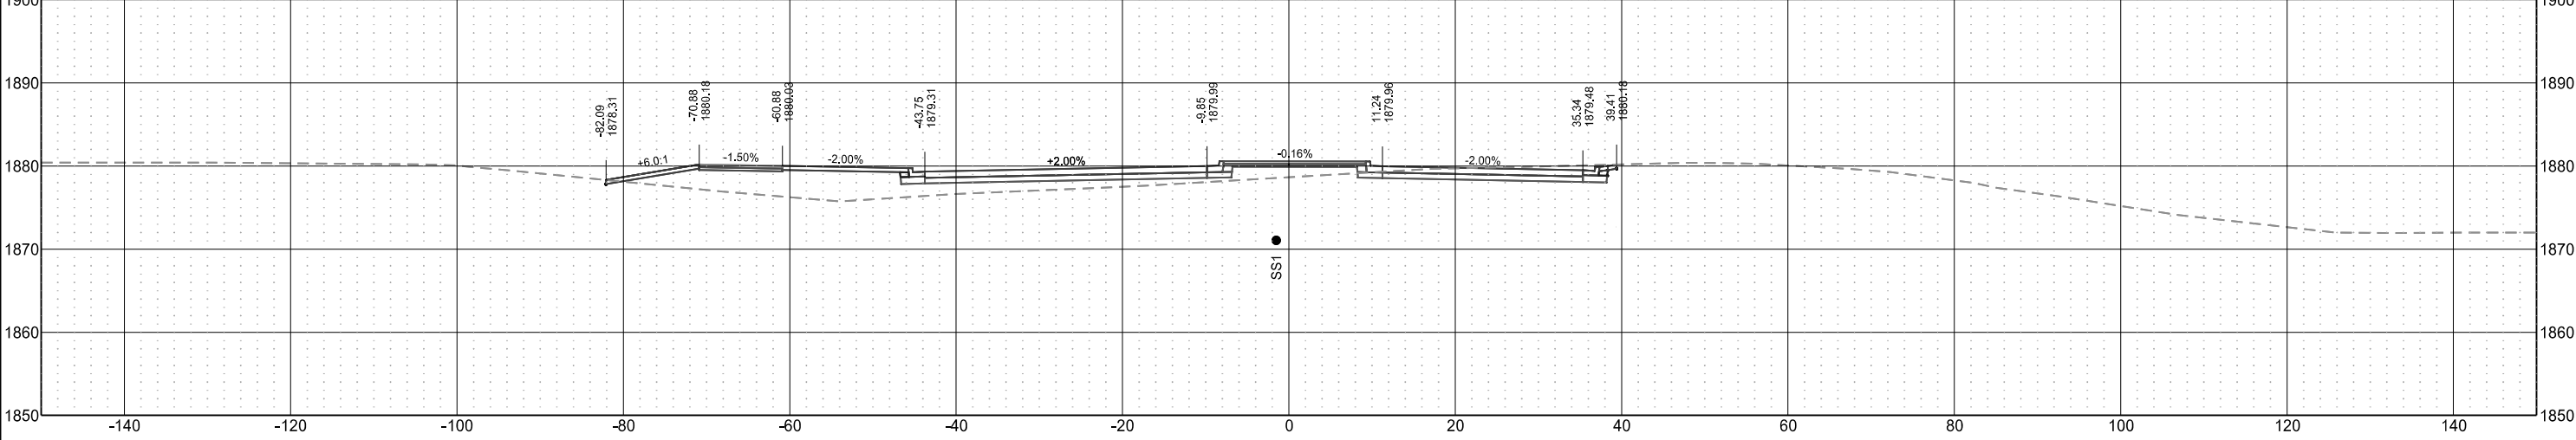

Sta 1021+75.00

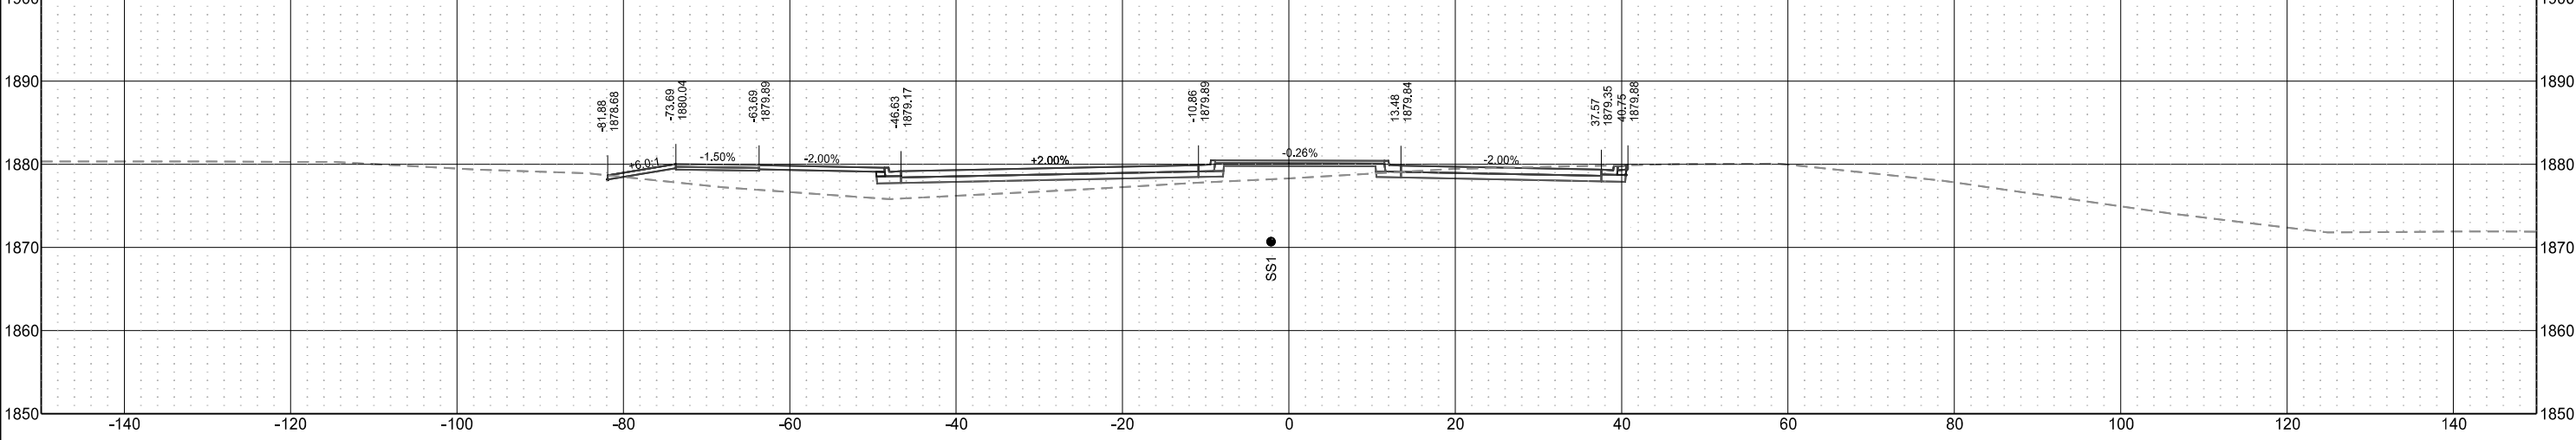


Sta 1021+50.00

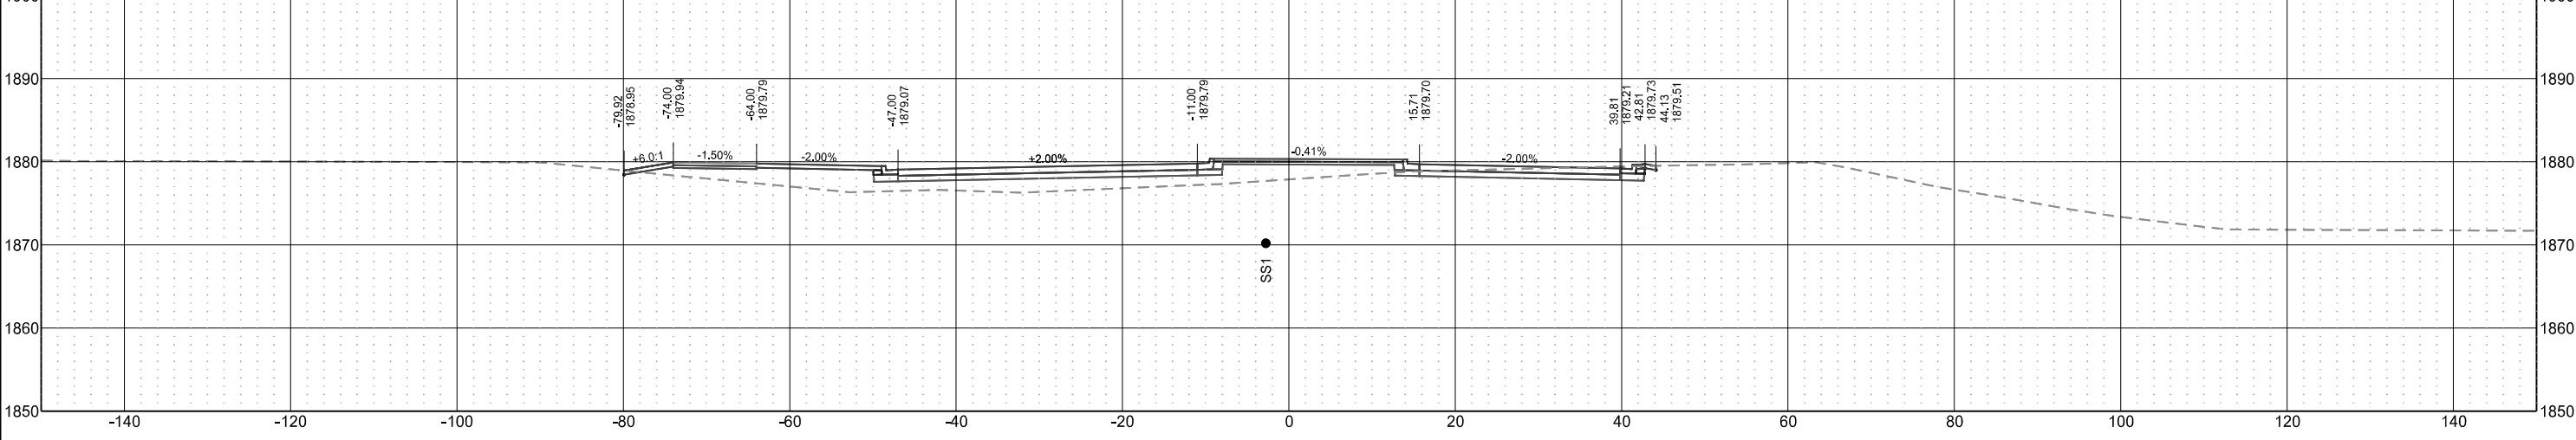


2nd Ave W
(Chain PR2_Ave)

STATE	PROJECT NO.	SECTION NO.	SHEET NO.
ND	NHU-SU-CPU-7-002(178)019	200	95


Sta 1022+75.00

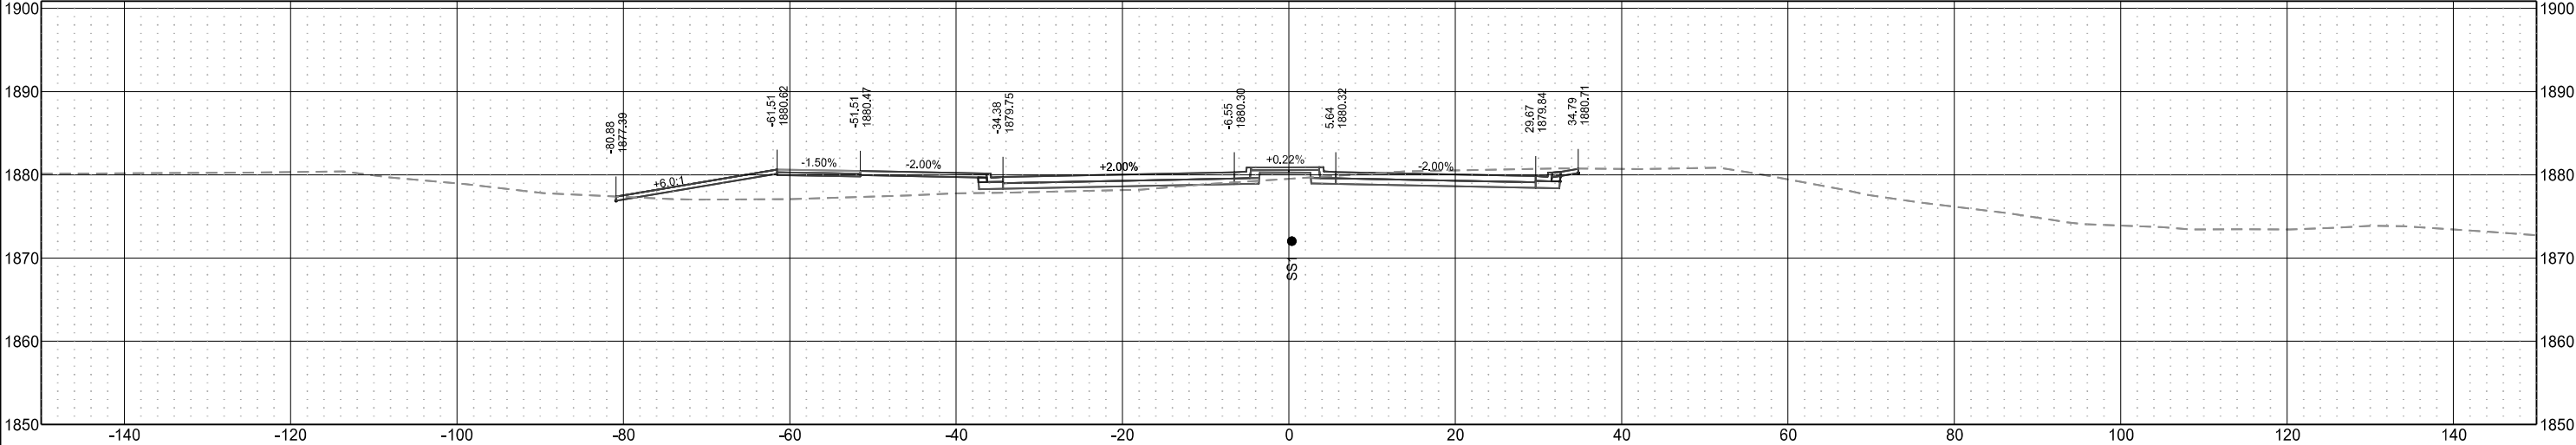

Sta 1022+50.00

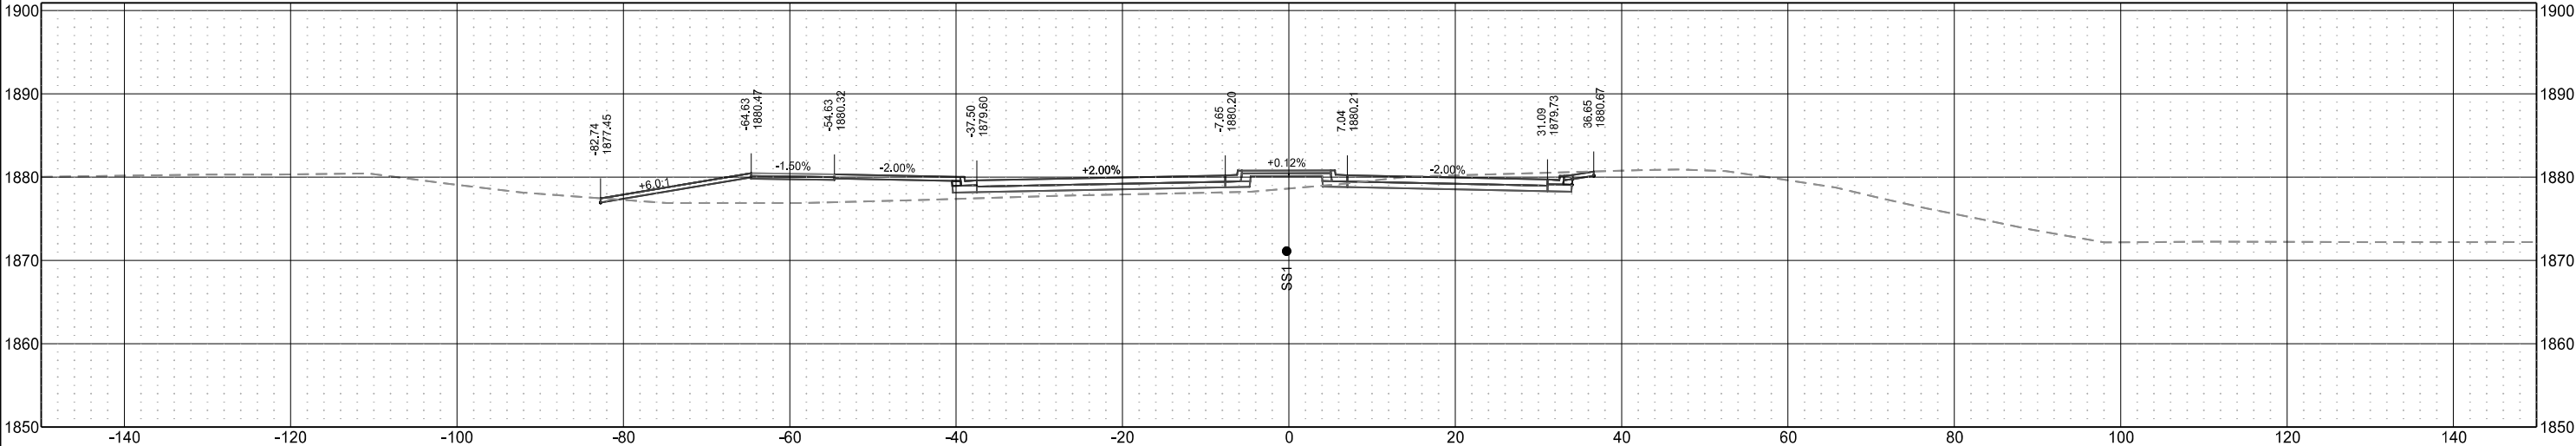


Sta 1022+25.00

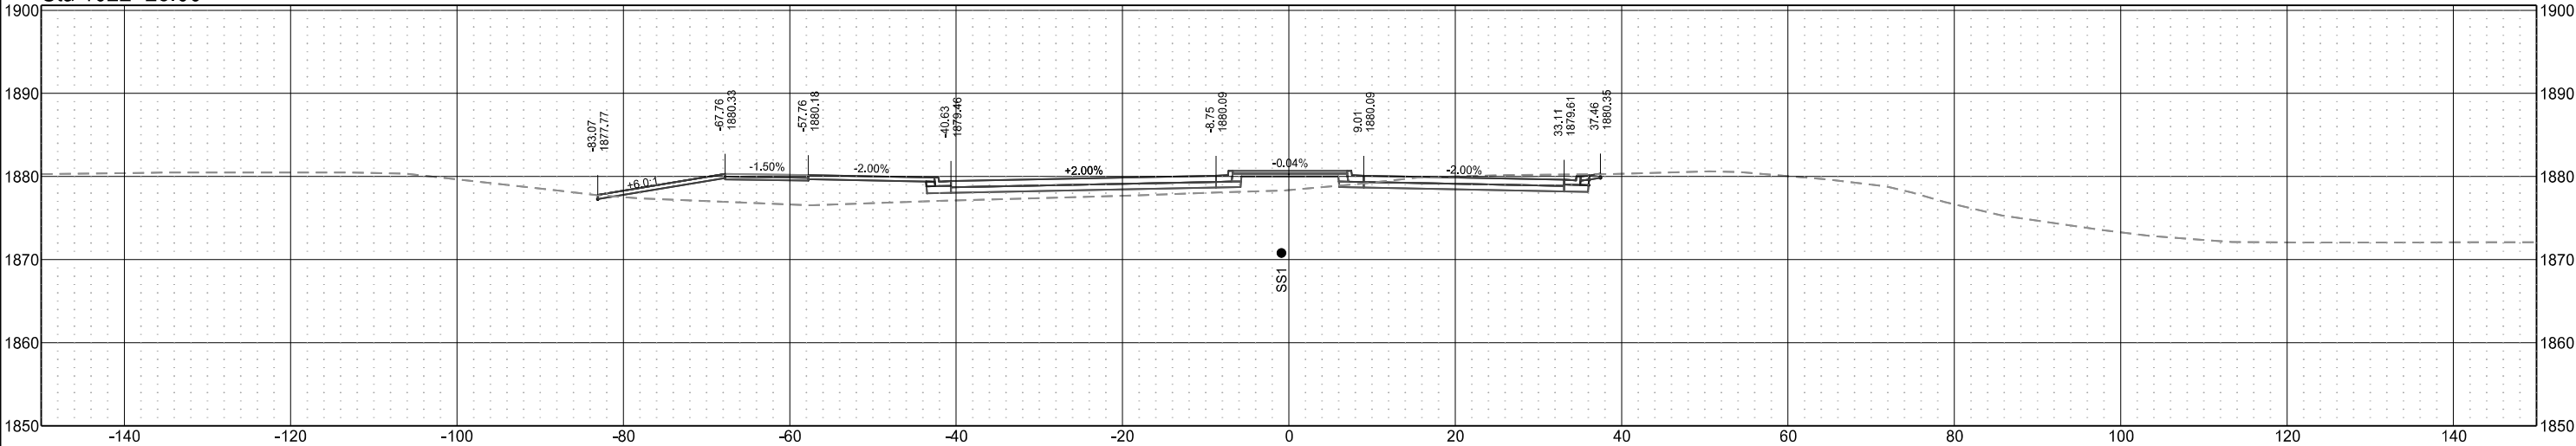


2nd Ave W
(Chain PR2_Ave)

	STATE	PROJECT NO.	SECTION NO.	SHEET NO.
	ND	NHU-SU-CPU-7-002(178)019	200	96

Sta 1023+24.50

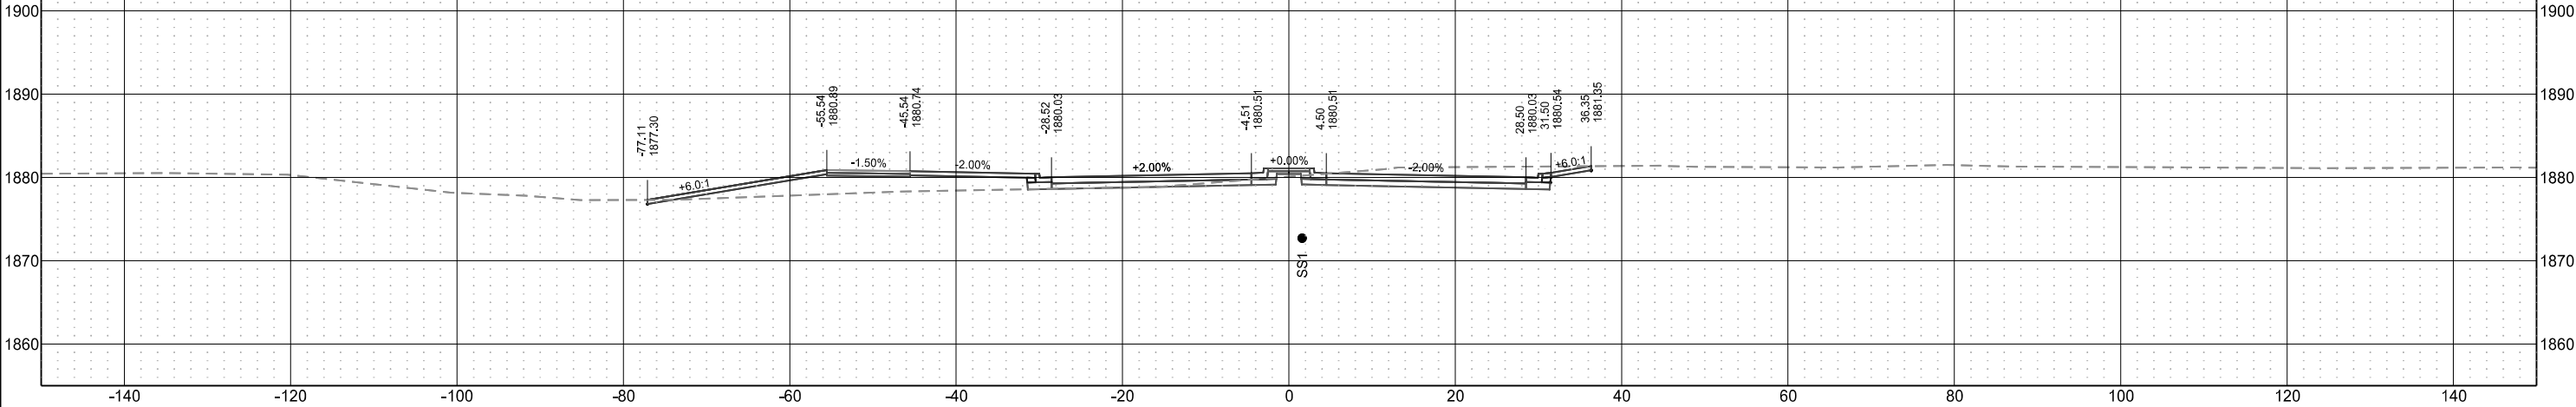


Sta 1023+00.00

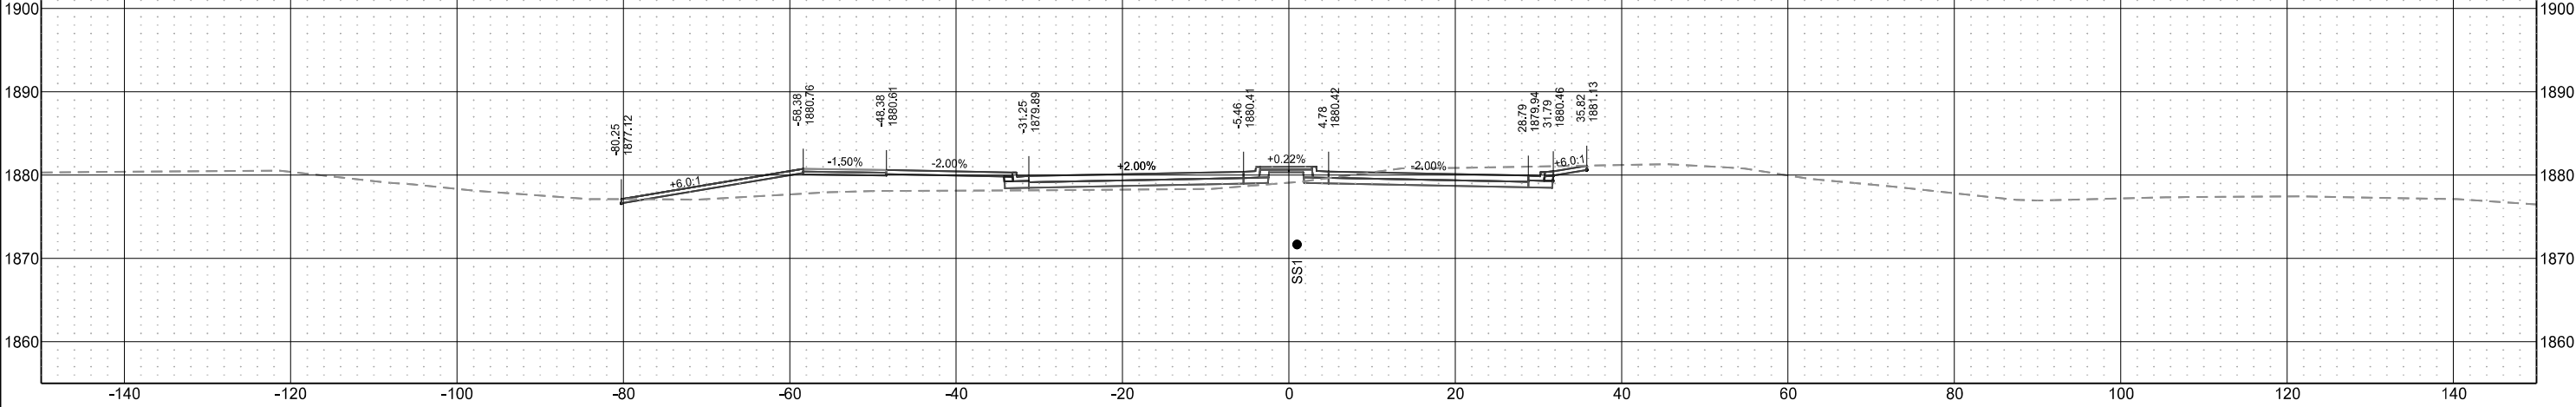


26th St W
(Chain PR26)

	STATE	PROJECT NO.	SECTION NO.	SHEET NO.
	ND	NHU-SU-CPU-7-002(178)019	200	97


Sta 301+50.00

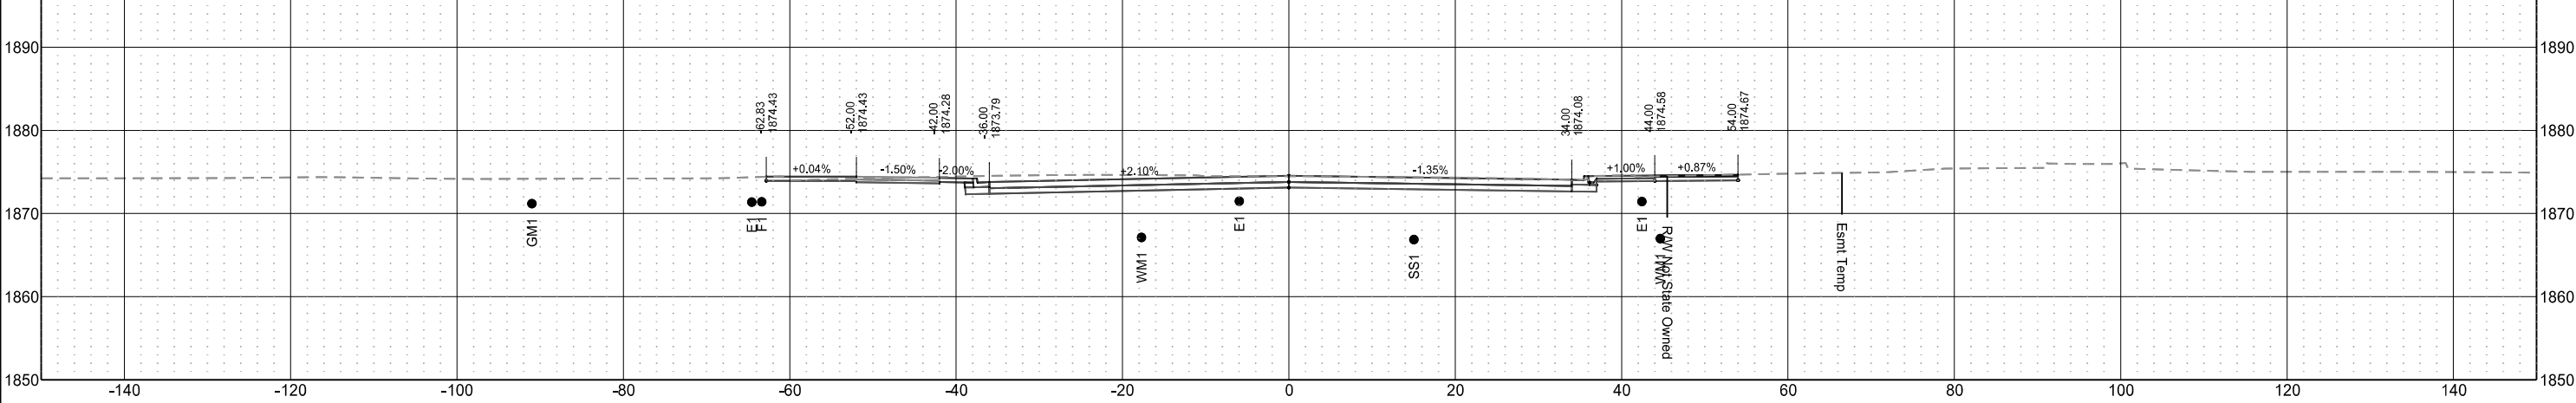

Sta 301+25.00

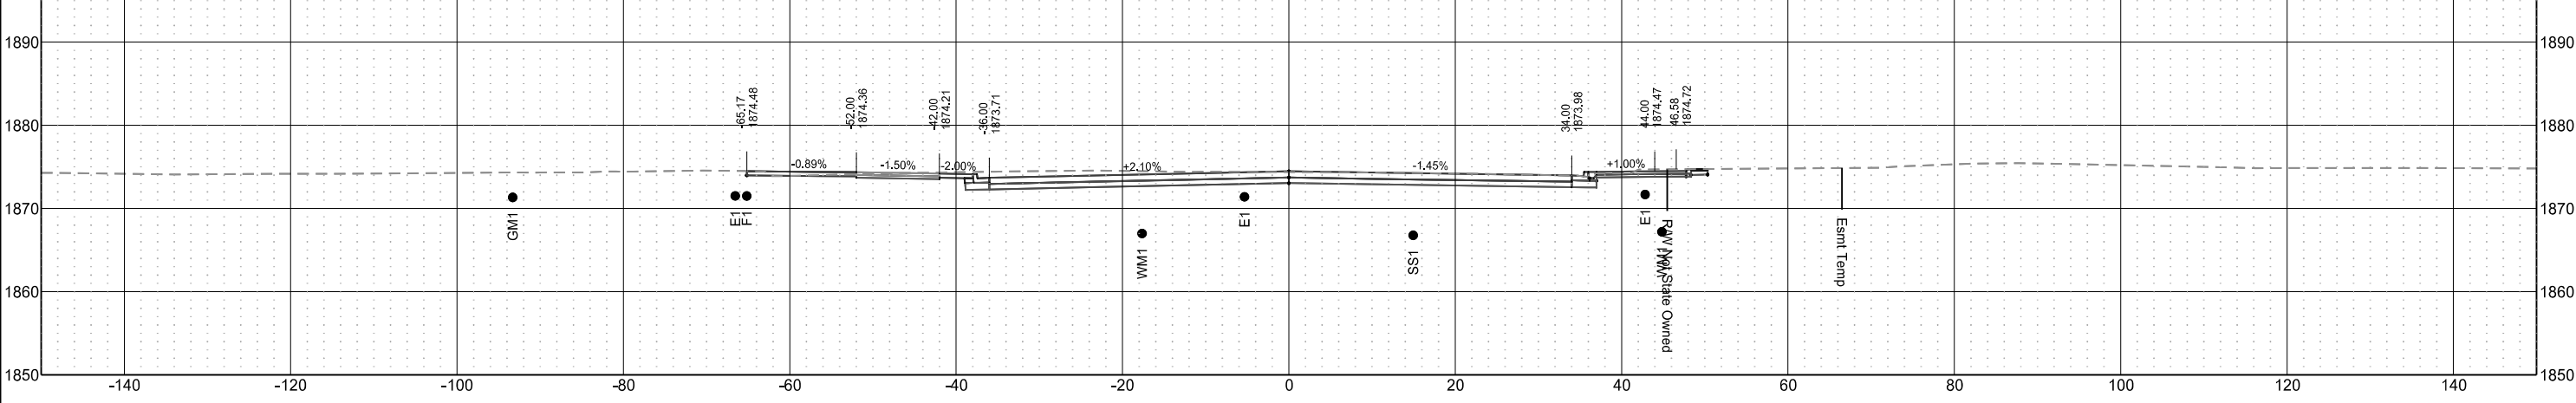

Sta 301+00.00

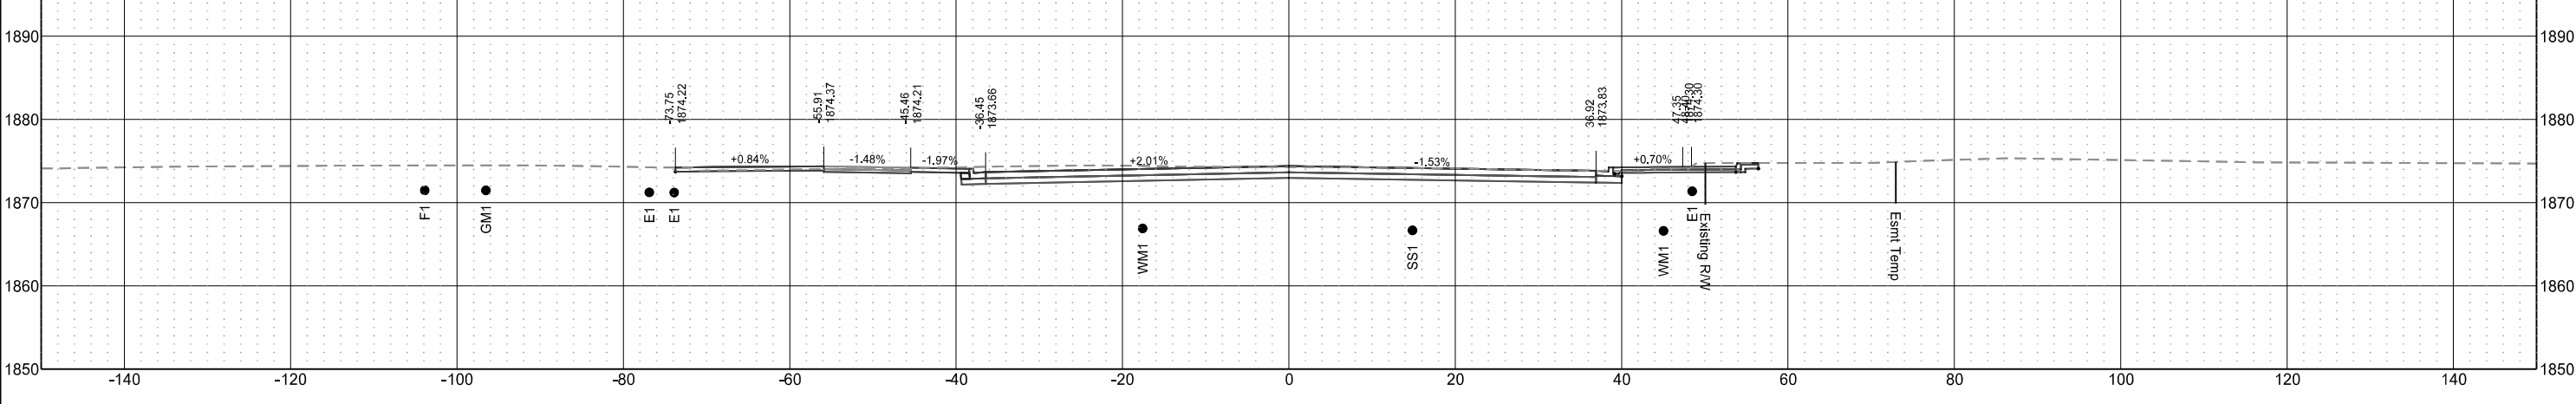

26th St W
(Chain PR26)

STATE

PROJECT NO.

SECTION NO.

SHEET NO.


ND

NHU-SU-CPU-7-002(178)019


200

98


Sta 302+25.00

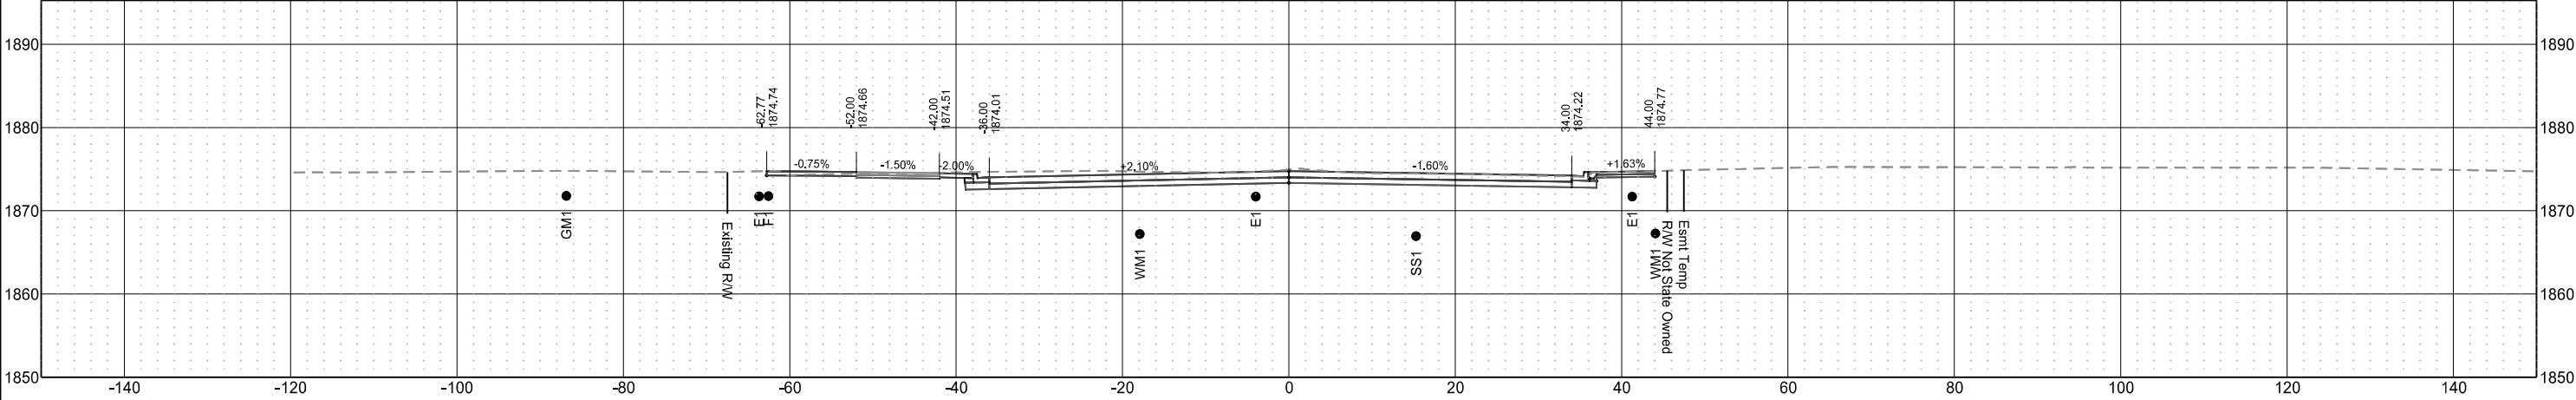

Sta 302+00.00

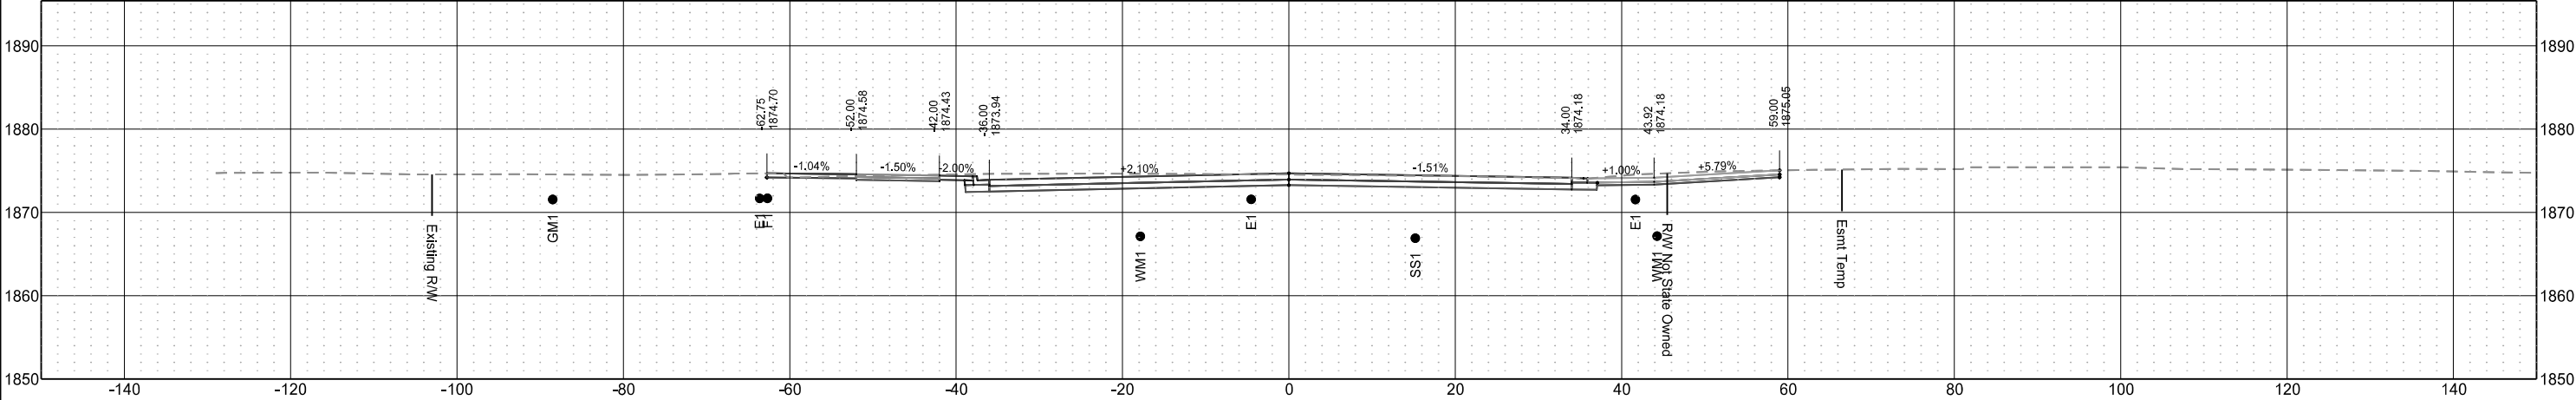


Sta 301+75.00

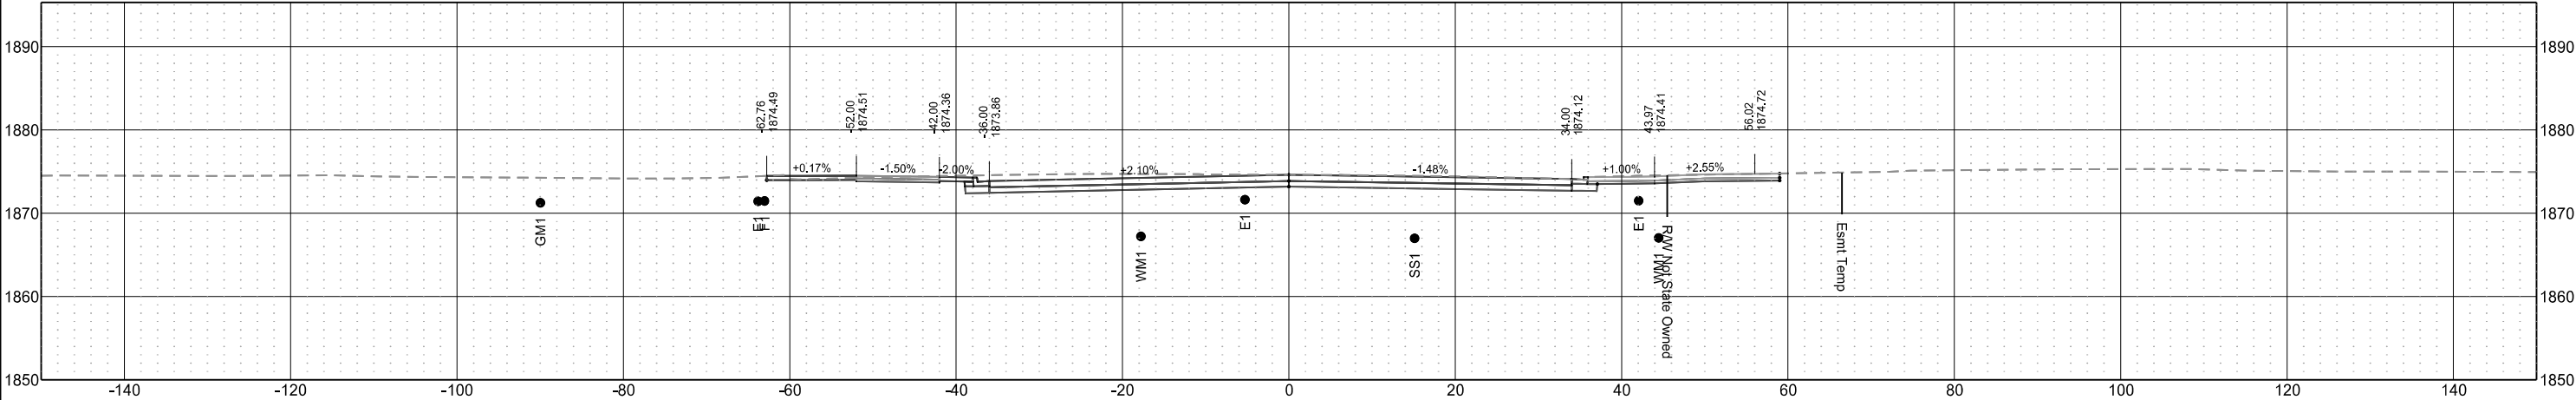


26th St W
(Chain PR26)

	STATE	PROJECT NO.	SECTION NO.	SHEET NO.
	ND	NHU-SU-CPU-7-002(178)019	200	99


Sta 303+00.00

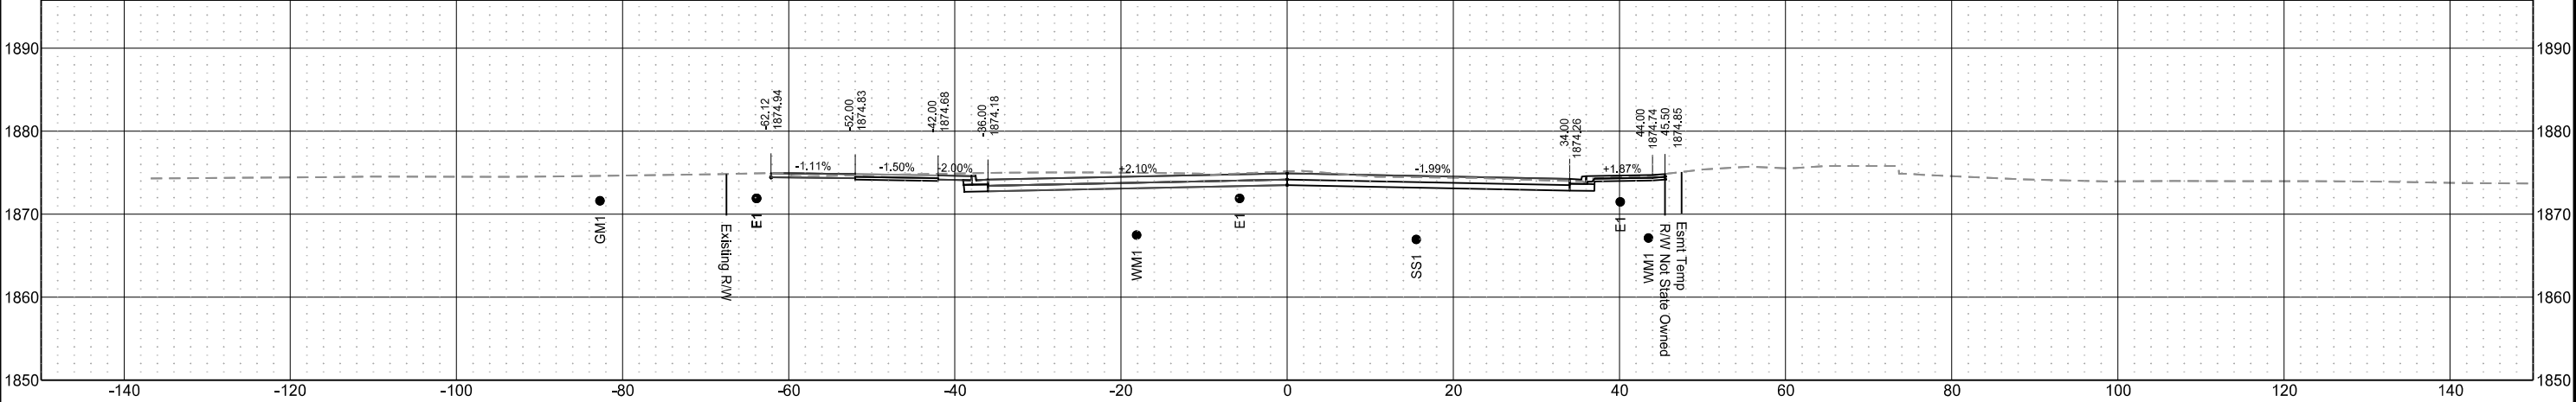

Sta 302+75.00

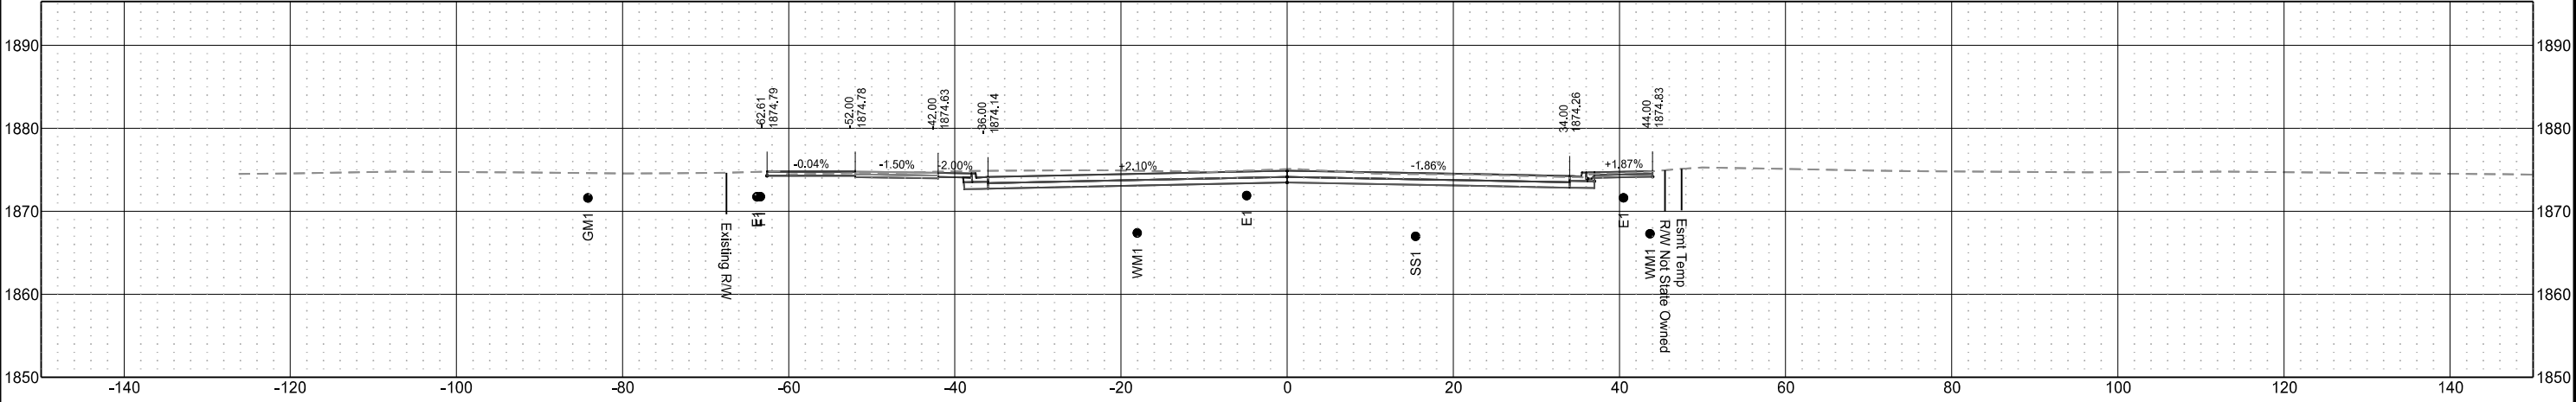


Sta 302+50.00

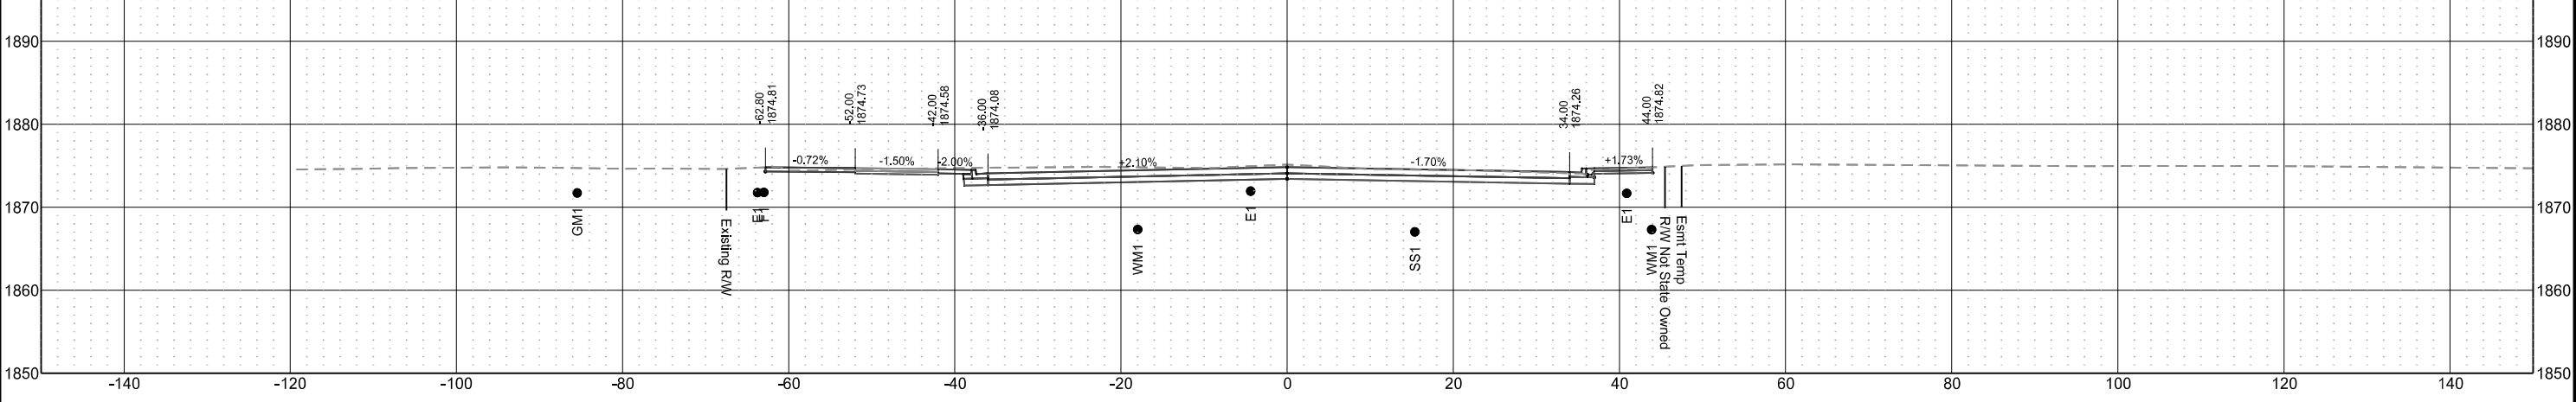


26th St W
(Chain PR26)

	STATE	PROJECT NO.	SECTION NO.	SHEET NO.
	ND	NHU-SU-CPU-7-002(178)019	200	100


Sta 303+75.00

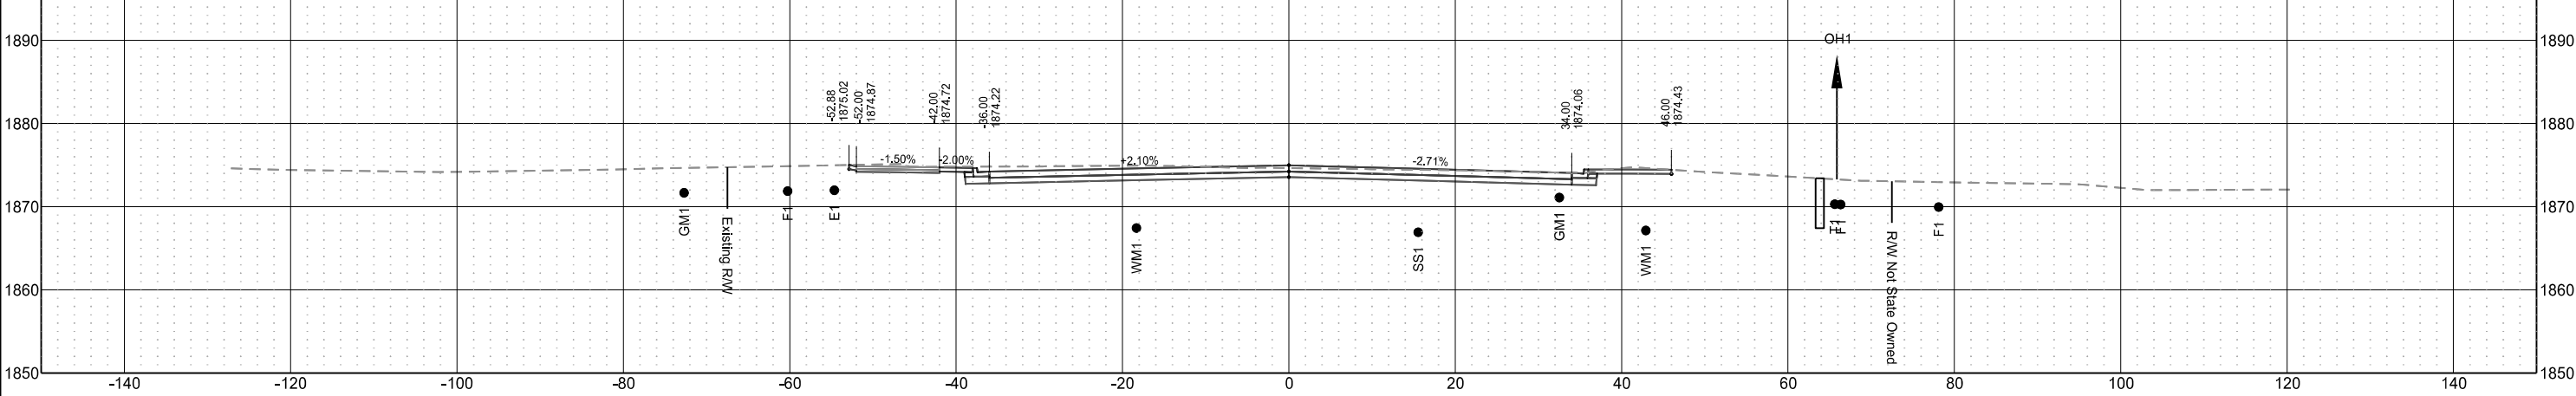

Sta 303+50.00

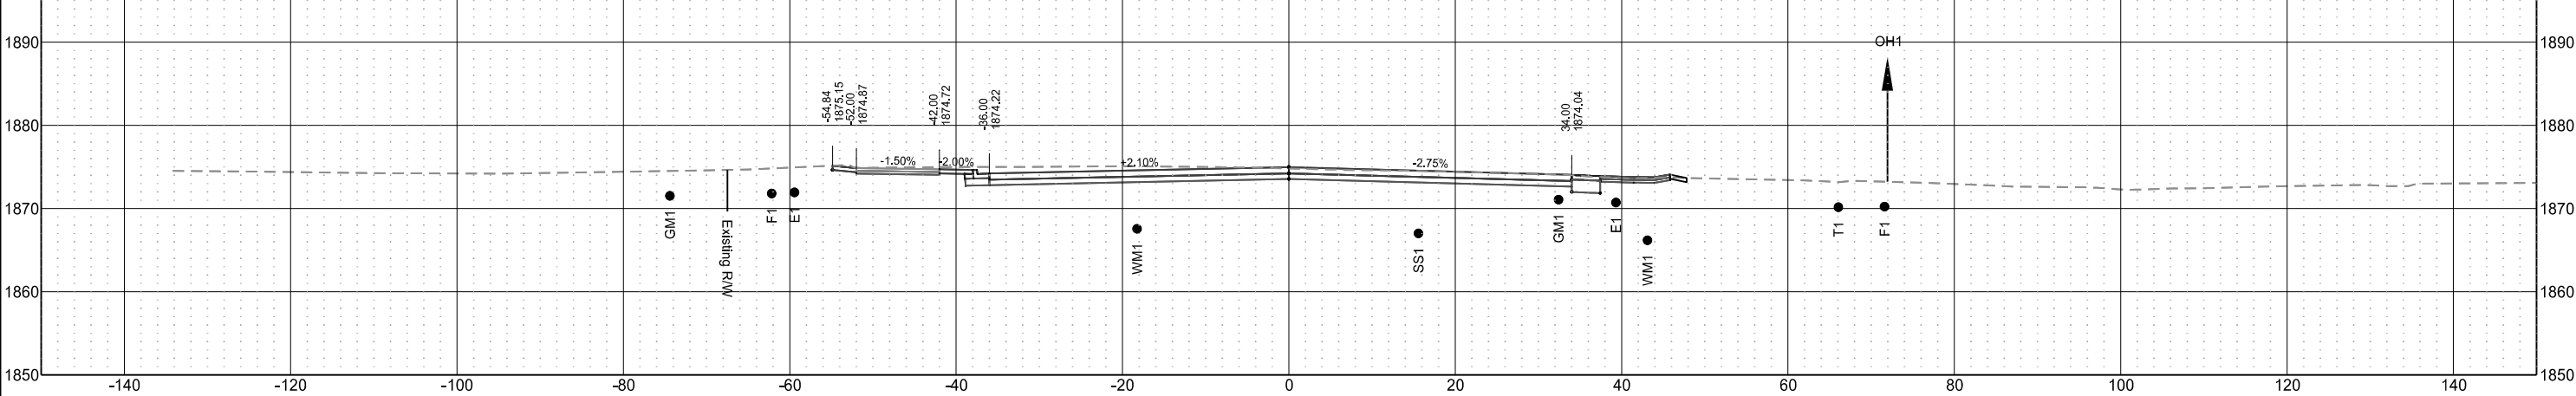

Sta 303+25.00

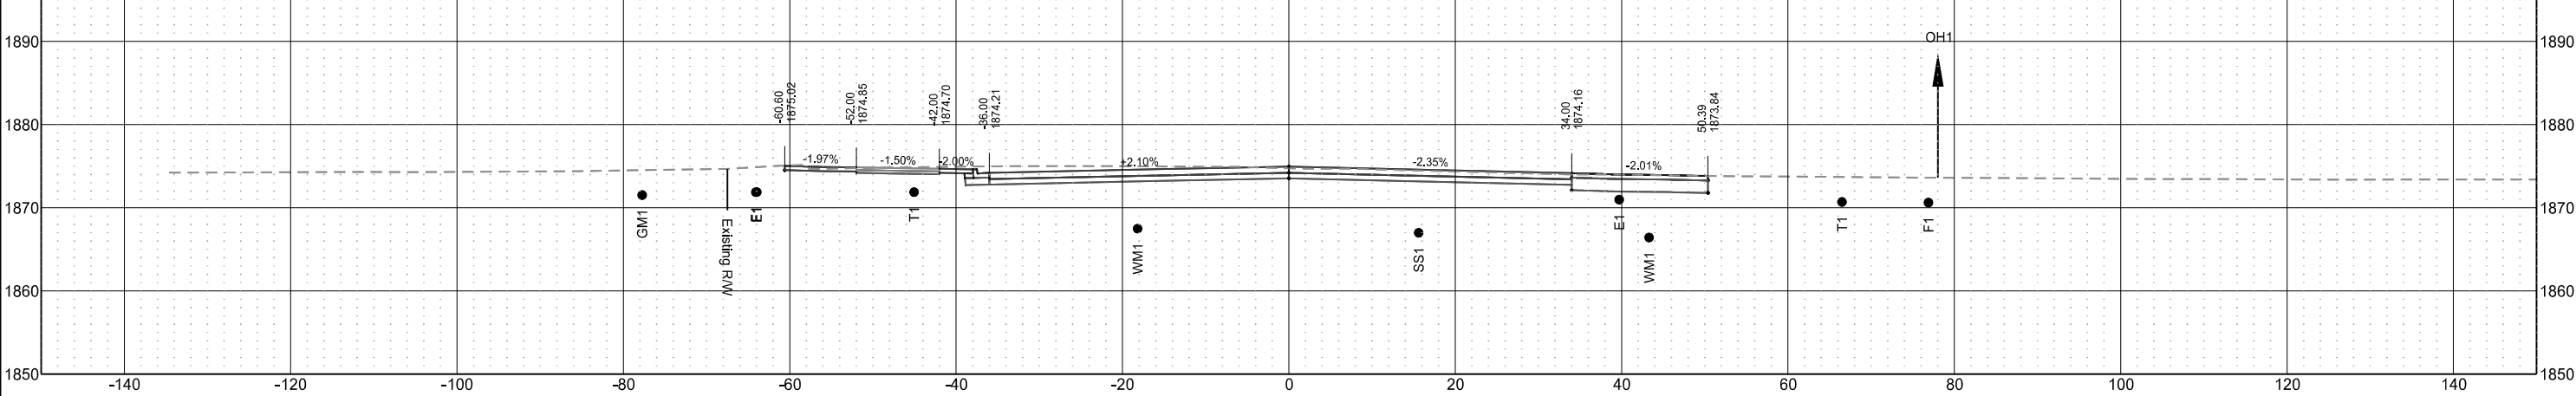

26th St W
(Chain PR26)

STATE

PROJECT NO.

SECTION NO.

SHEET NO.


ND

NHU-SU-CPU-7-002(178)019


200

101


Sta 304+50.00

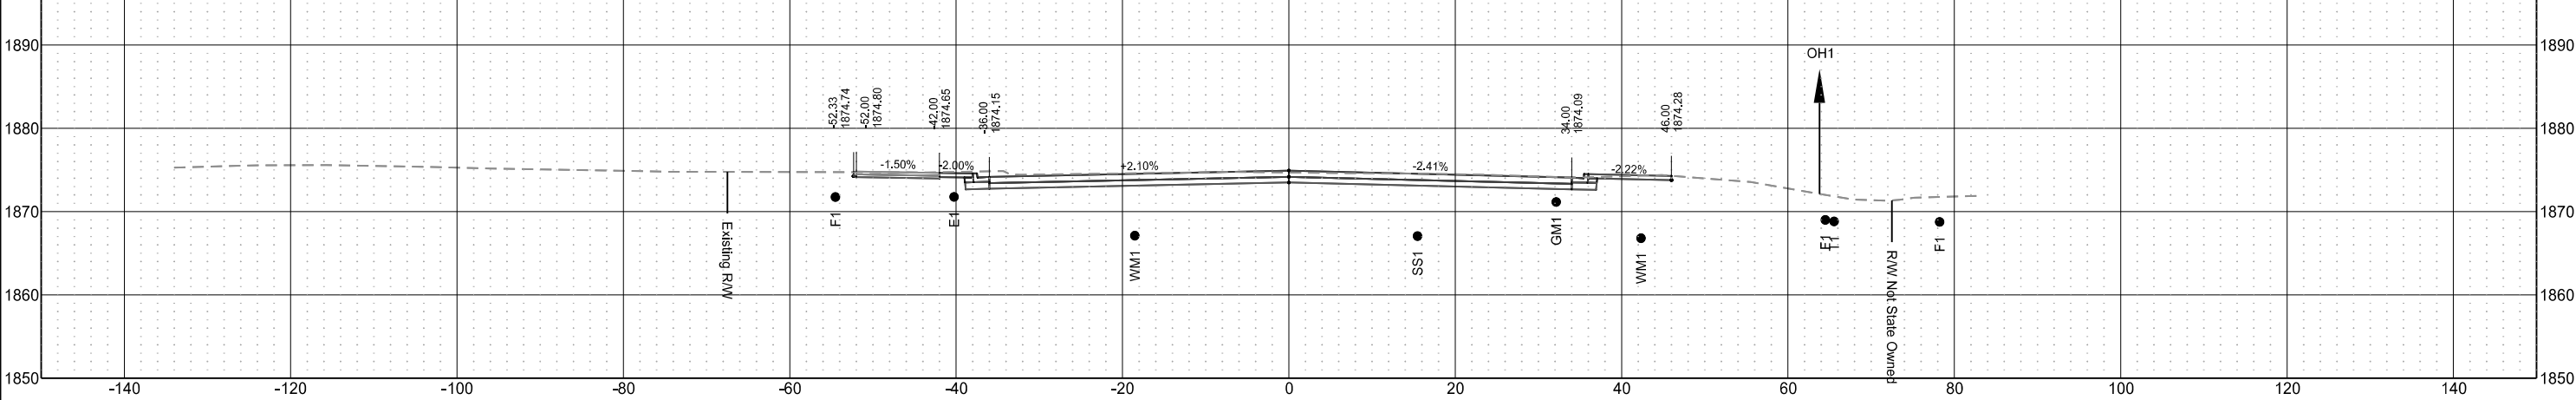




Sta 304+25.00

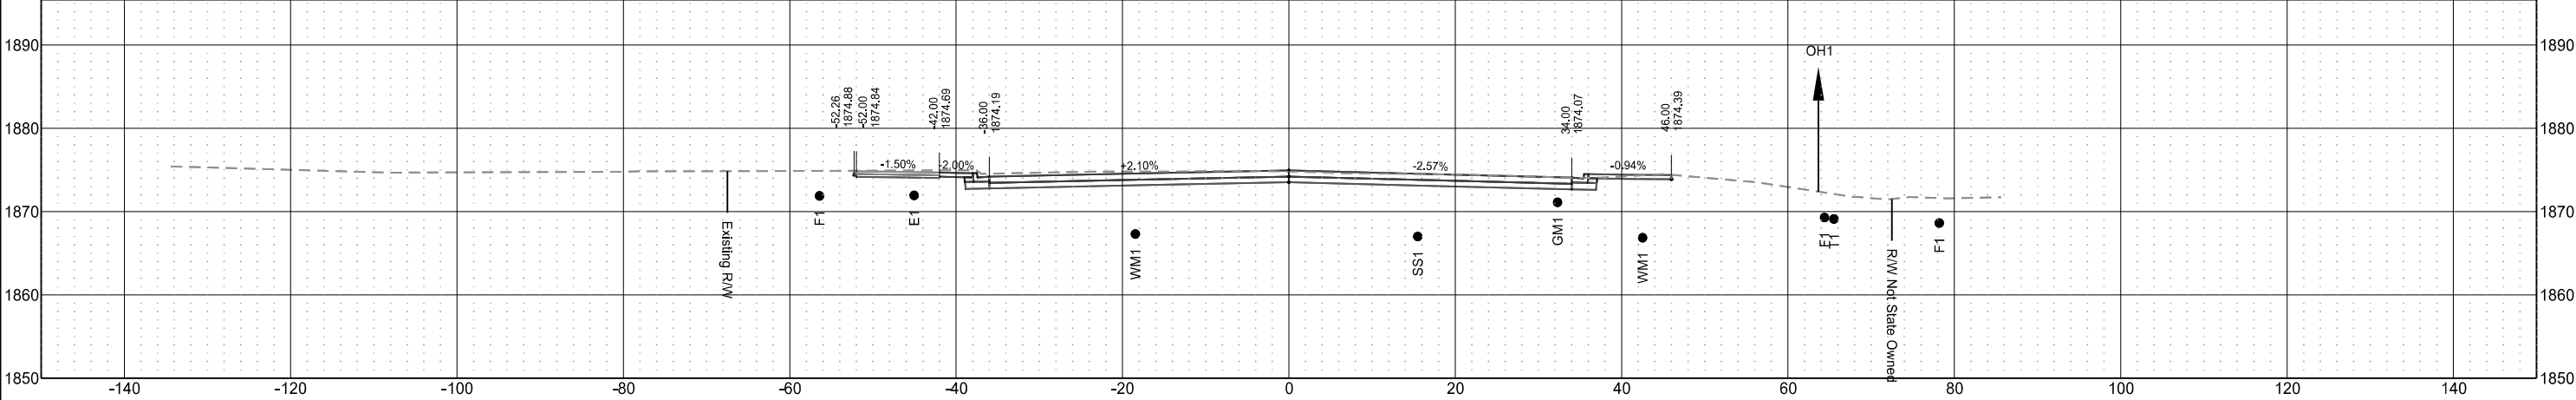

Sta 304+00.00

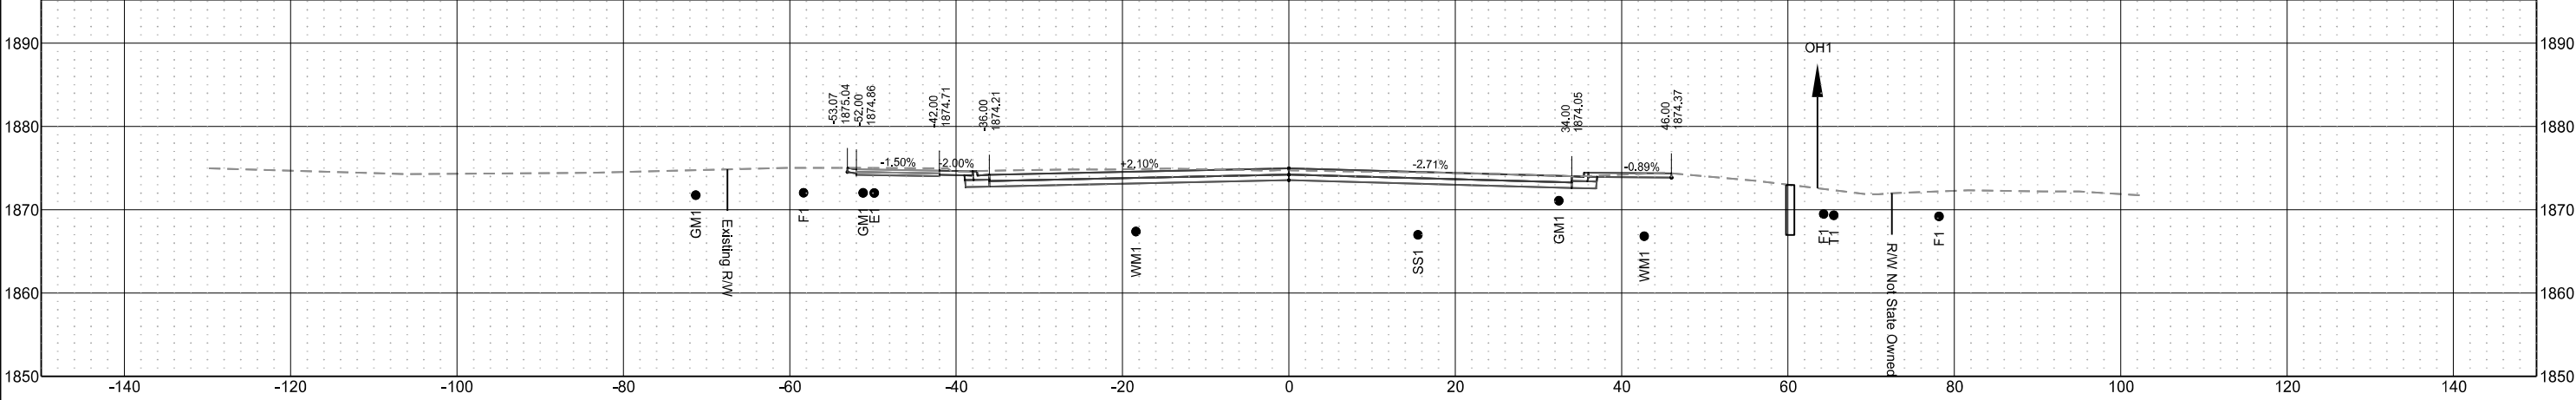


	STATE	PROJECT NO.	SECTION NO.	SHEET NO.
	ND	NHU-SU-CPU-7-002(178)019	200	102

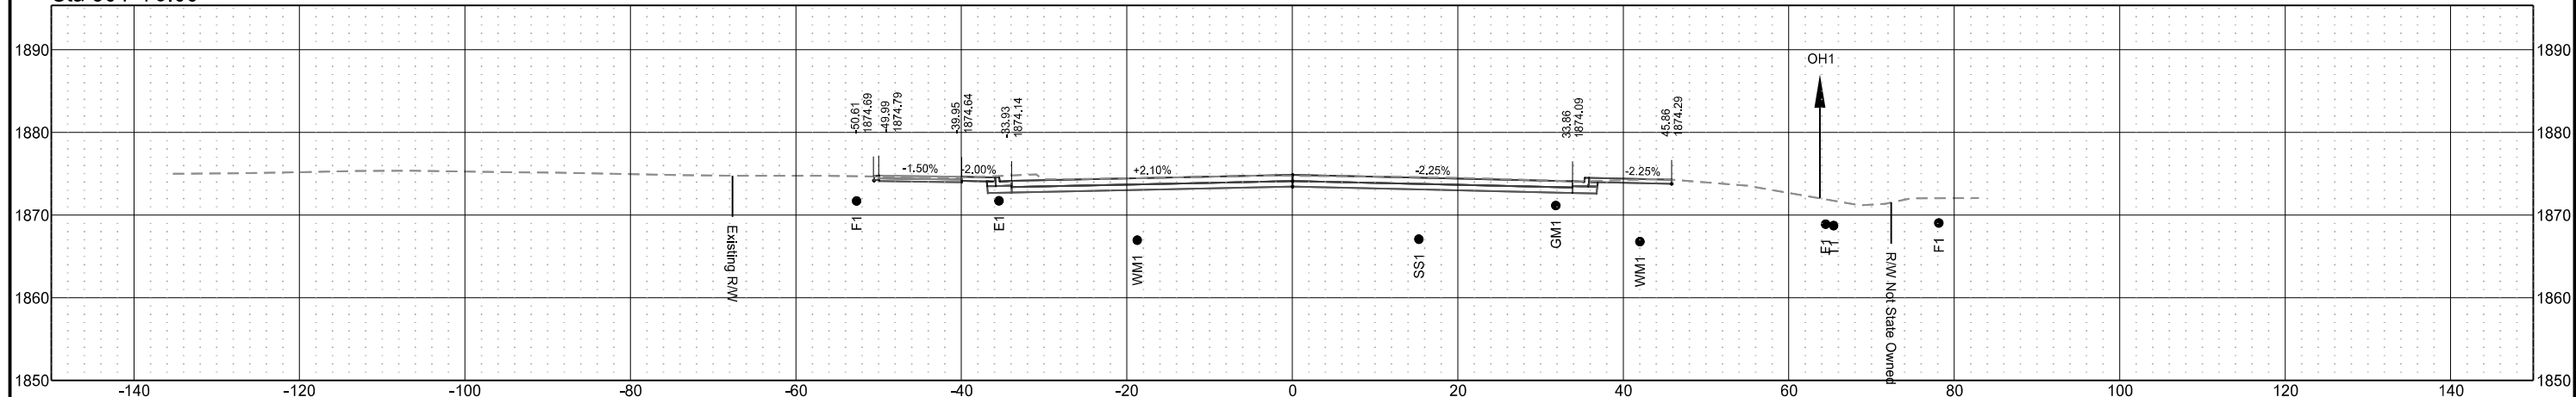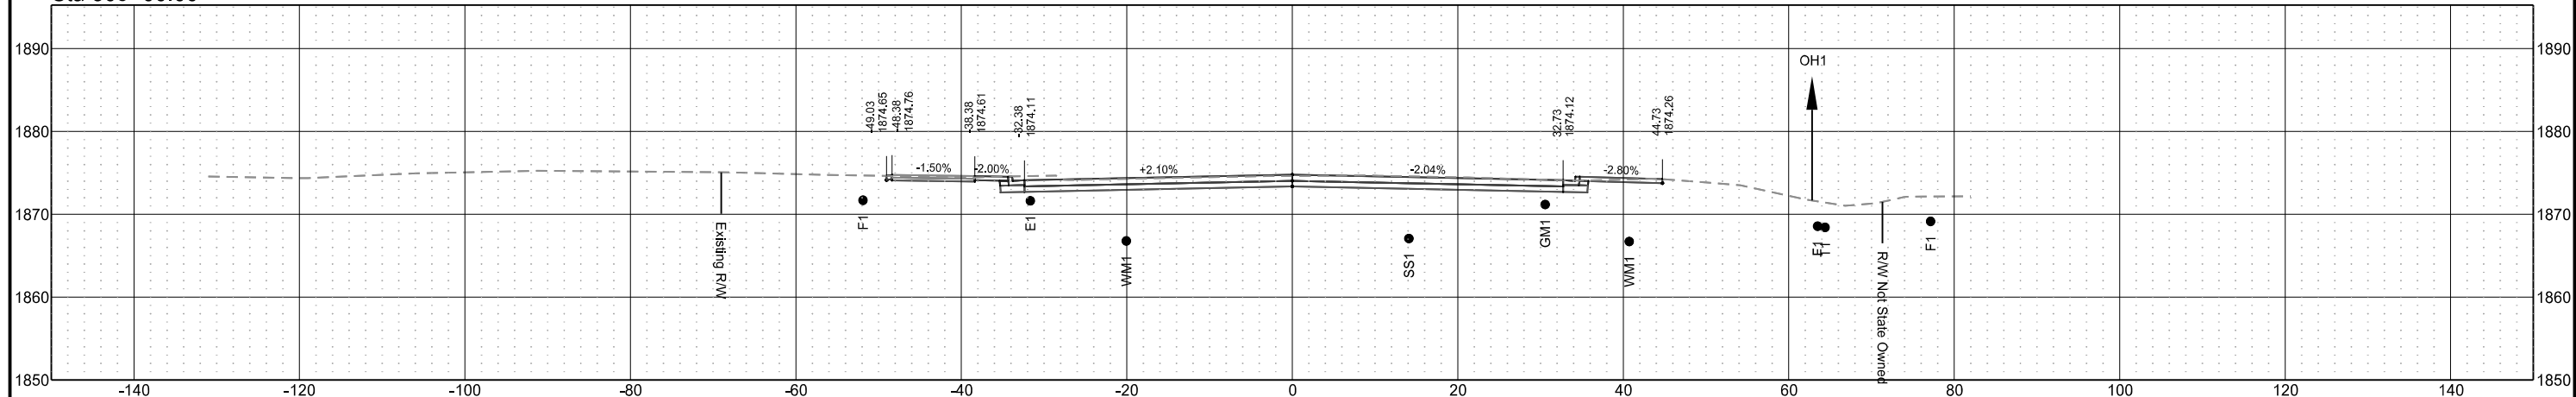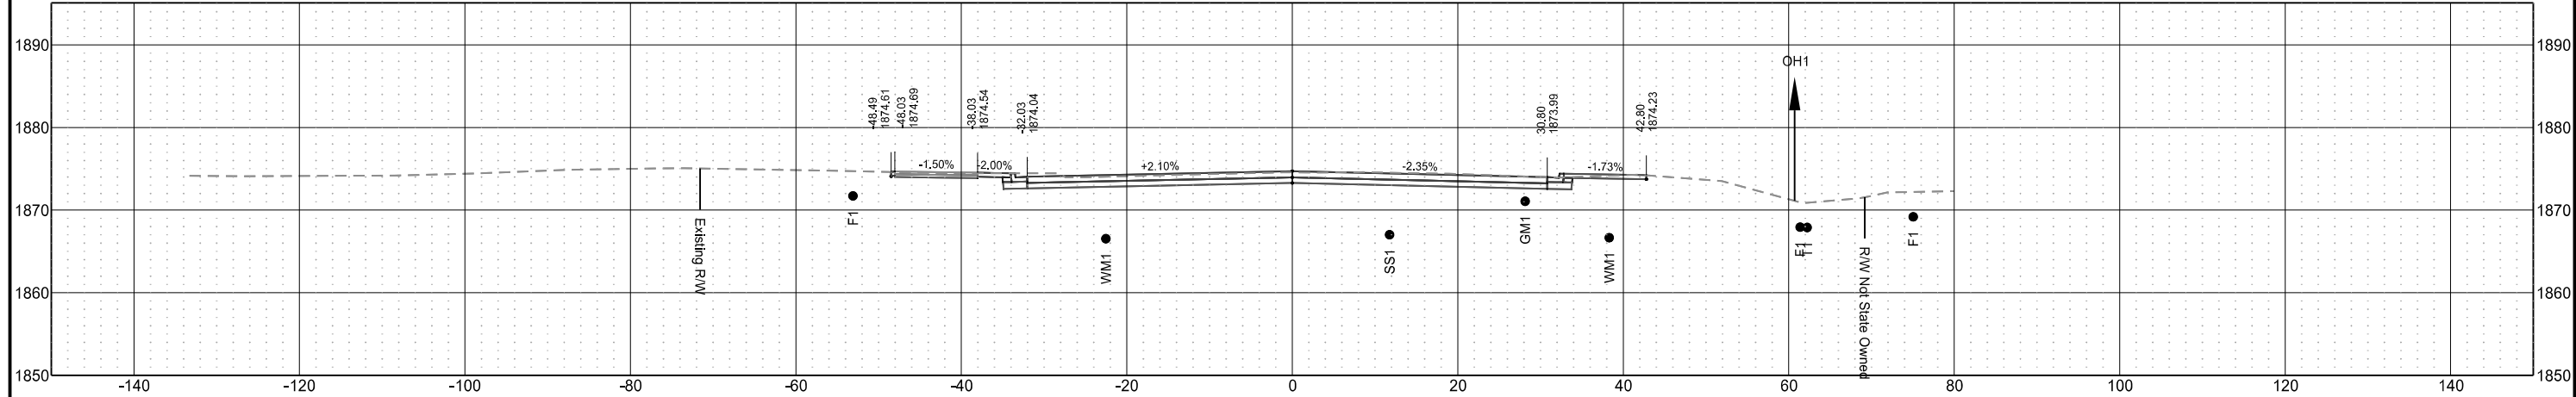


26th St W
(Chain PR26)

	STATE	PROJECT NO.	SECTION NO.	SHEET NO.
	ND	NHU-SU-CPU-7-002(178)019	200	103


Sta 306+00.00

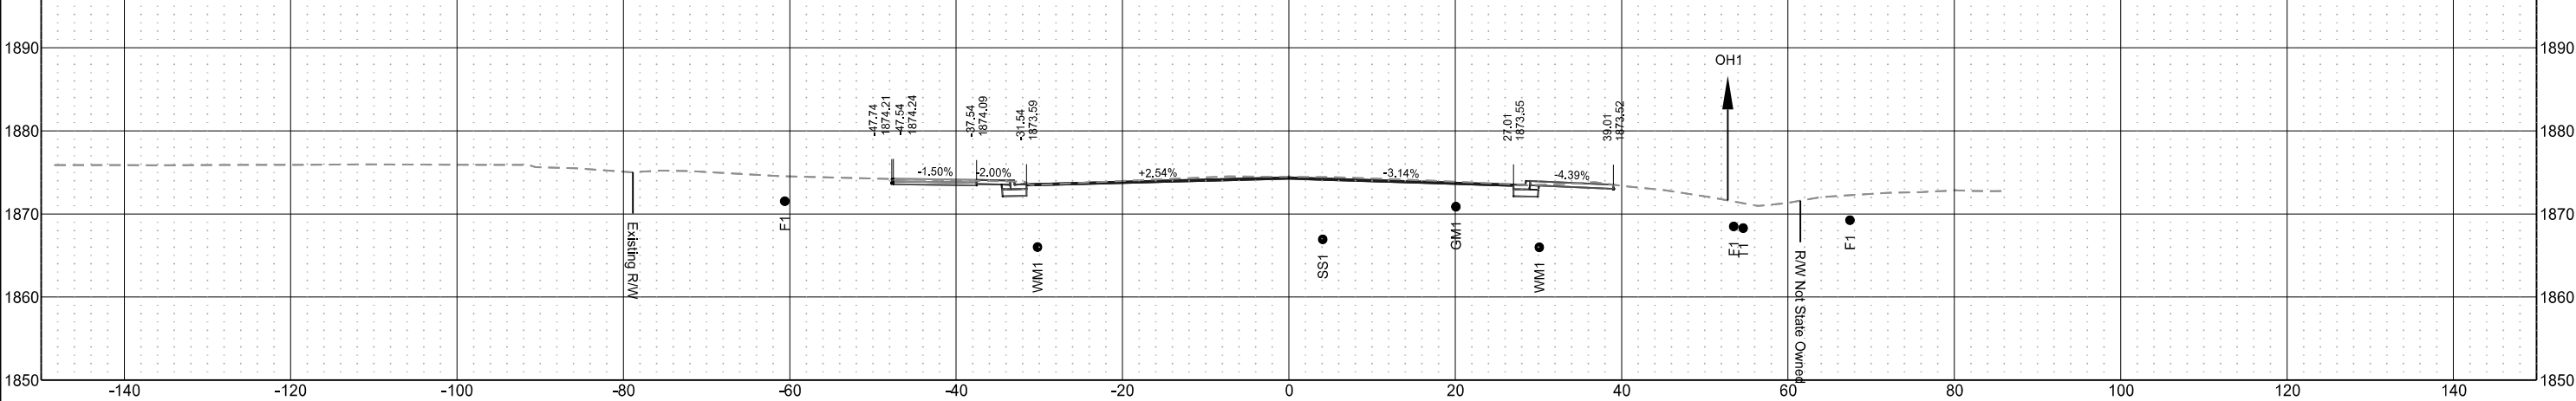

Sta 305+75.00

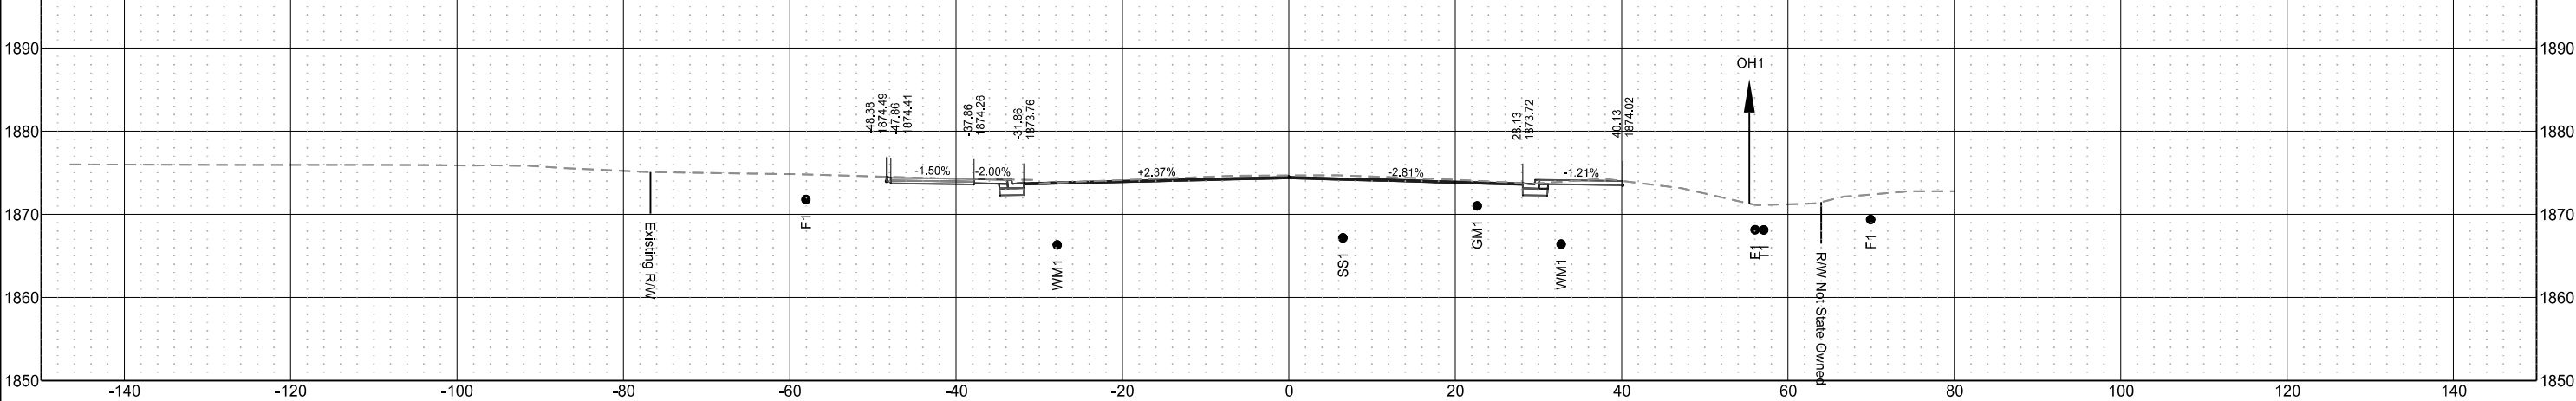


Sta 305+50.00

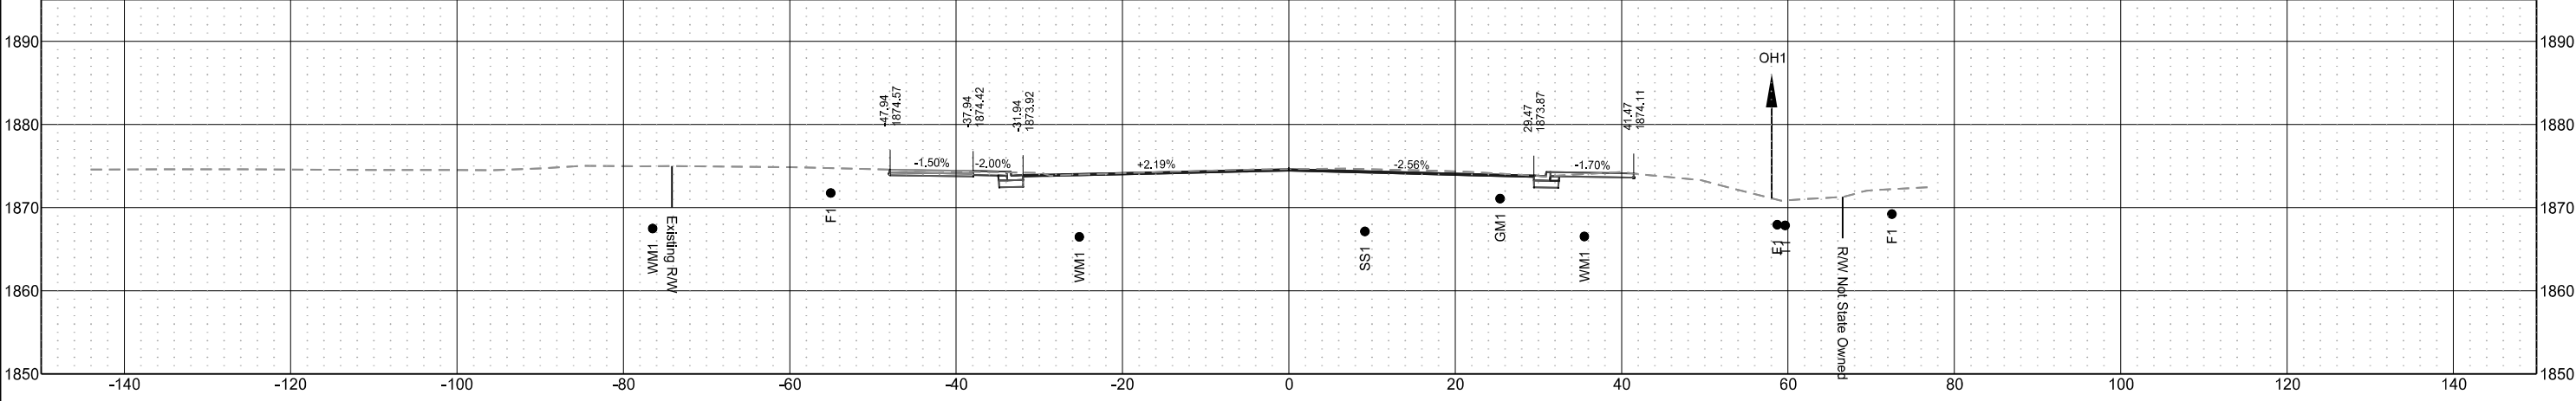


26th St W
(Chain PR26)

	STATE	PROJECT NO.	SECTION NO.	SHEET NO.
	ND	NHU-SU-CPU-7-002(178)019	200	104

Sta 306+37.06

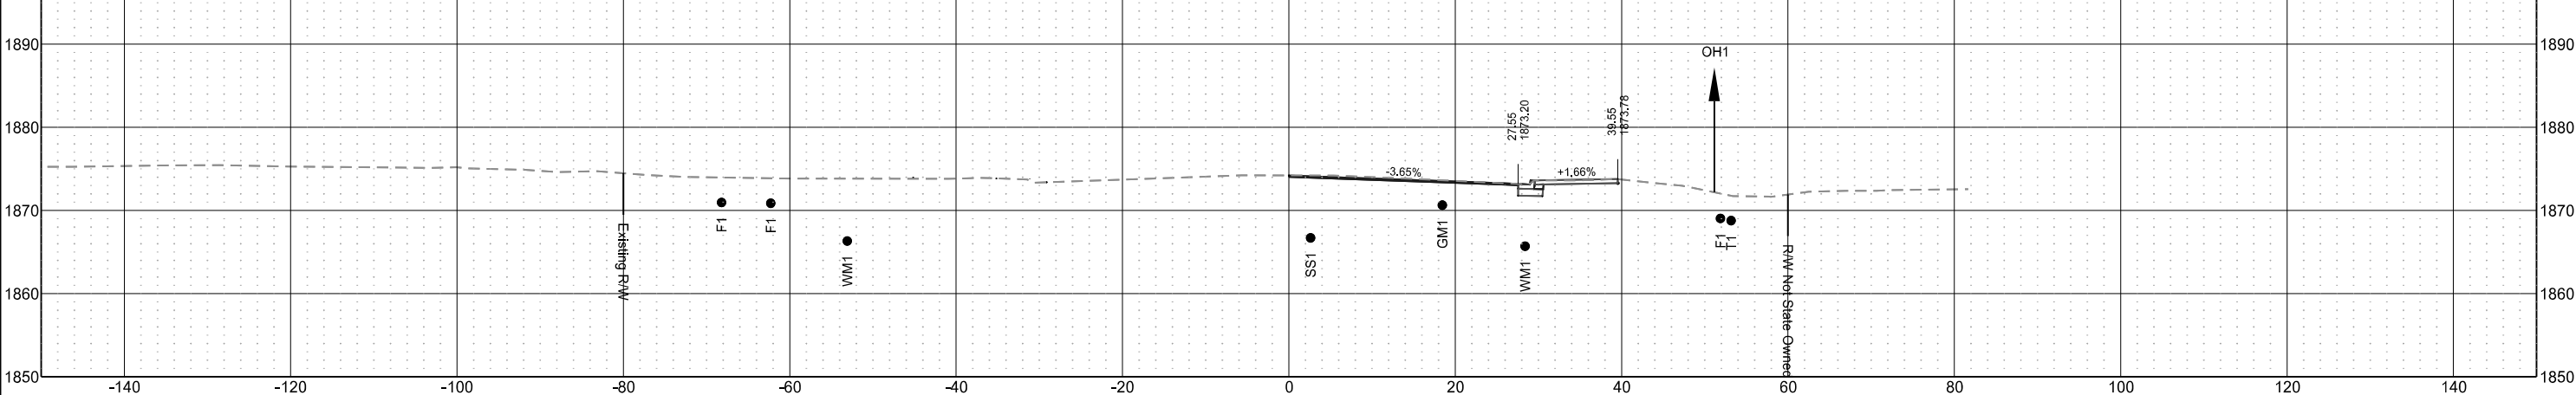


Sta 306+25.00

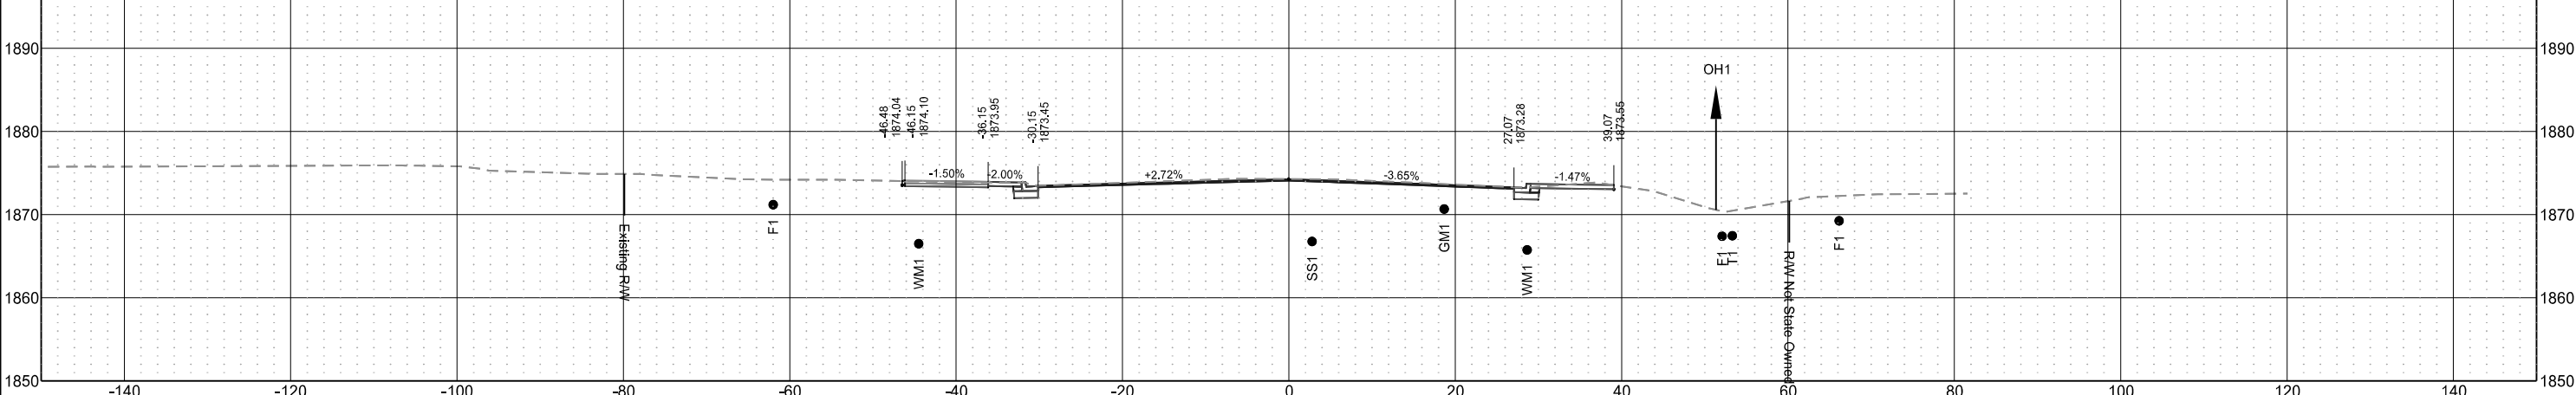


34th St W
(Chain PR34)

	STATE	PROJECT NO.	SECTION NO.	SHEET NO.
	ND	NHU-SU-CPU-7-002(178)019	200	105


Sta 403+25.00

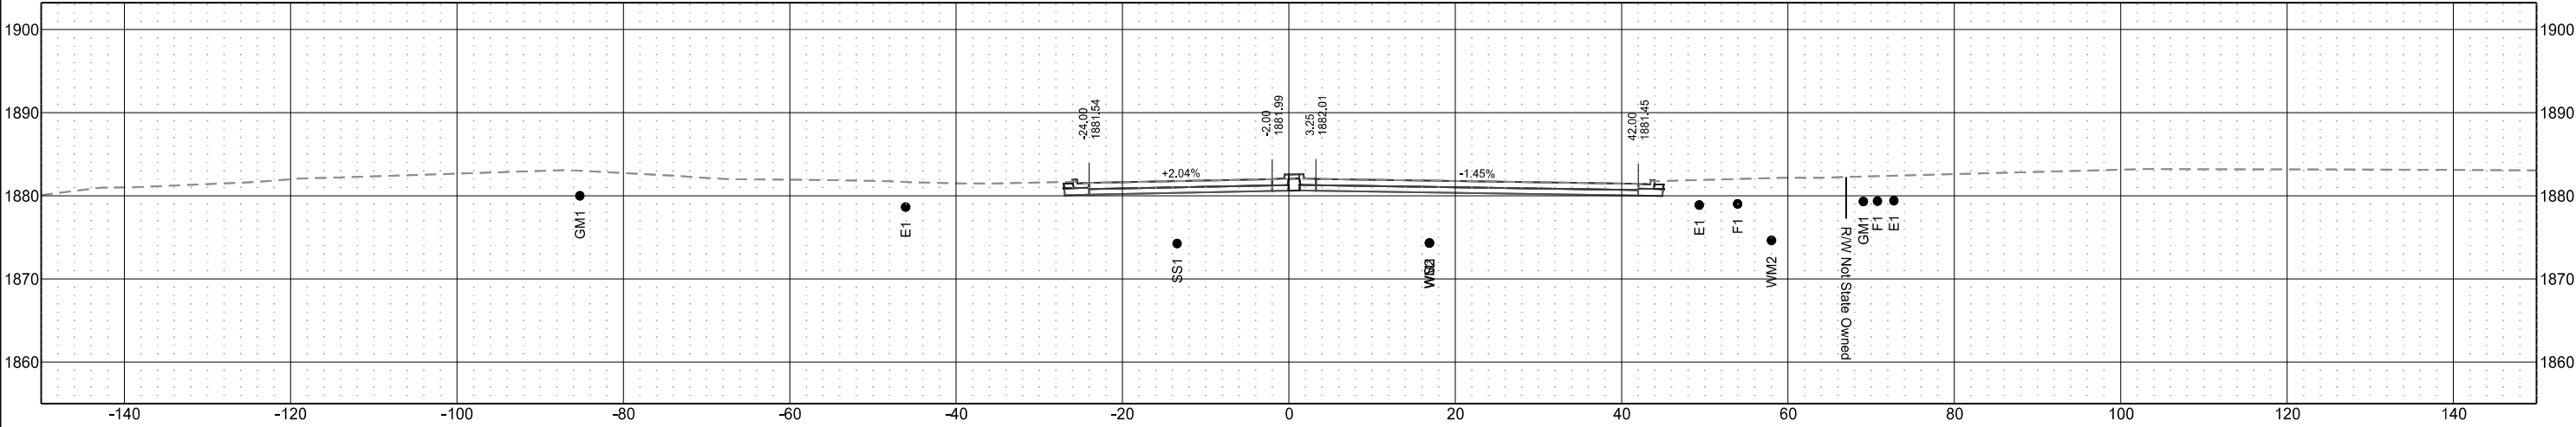

Sta 403+00.00

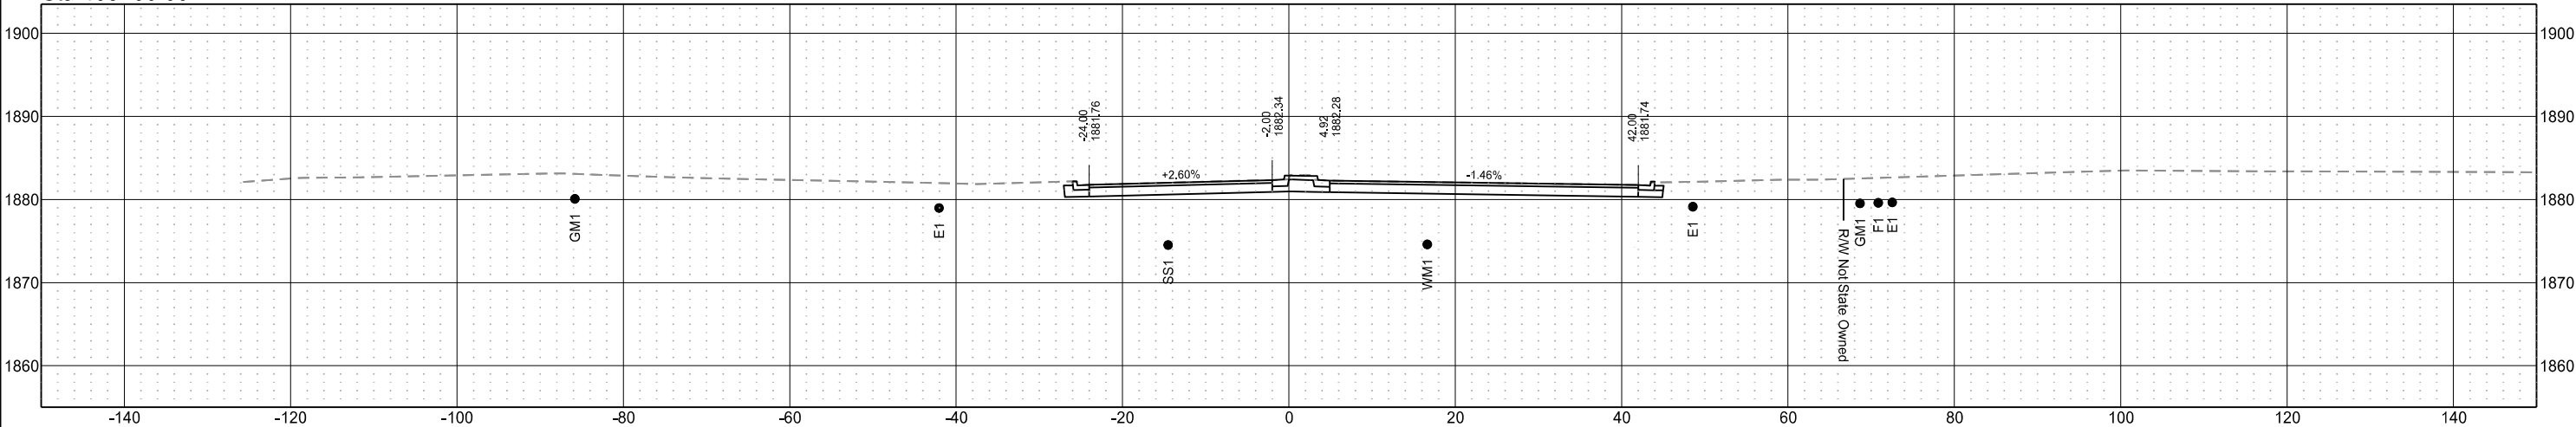


Sta 402+98.21

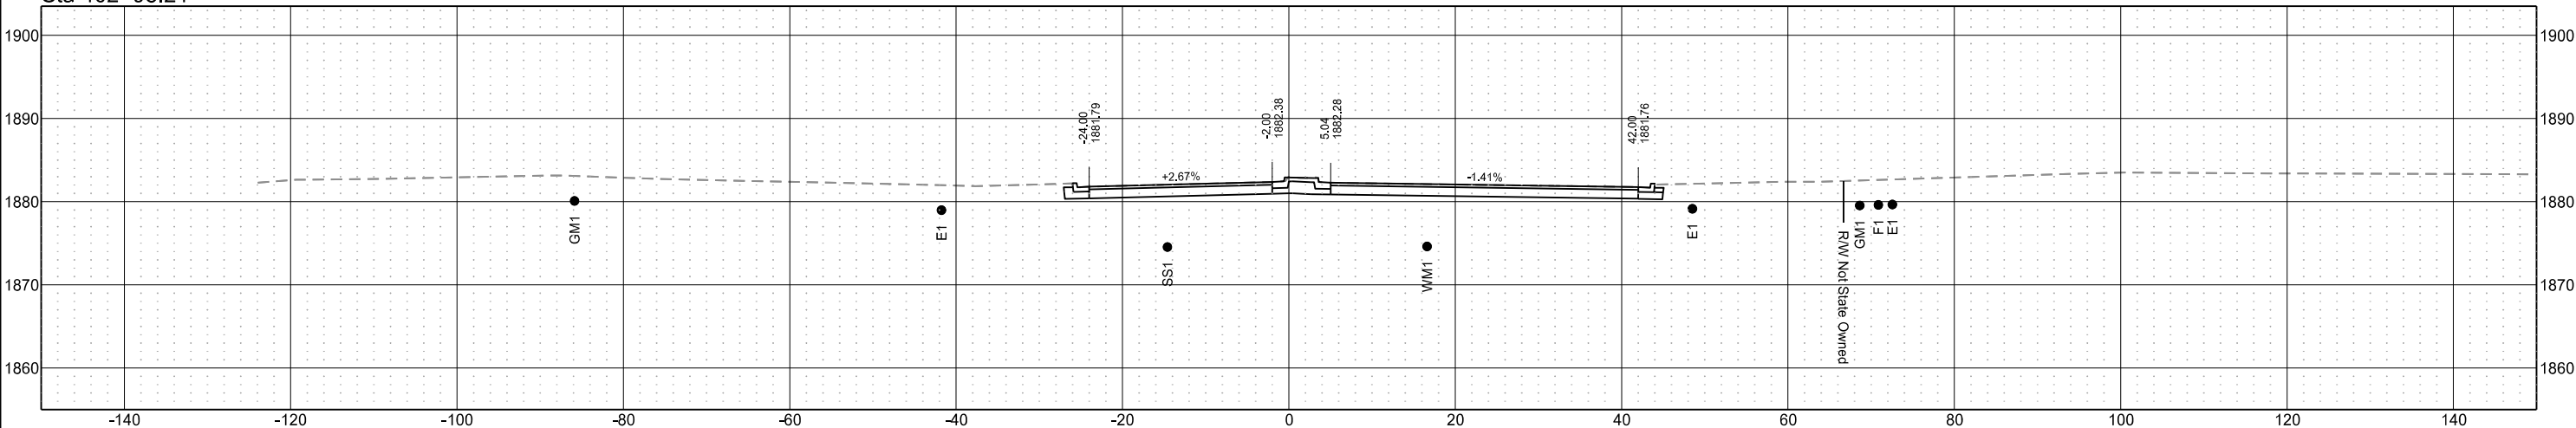


34th St W
(Chain PR34)

	STATE	PROJECT NO.	SECTION NO.	SHEET NO.
	ND	NHU-SU-CPU-7-002(178)019	200	106

Sta 403+75.00

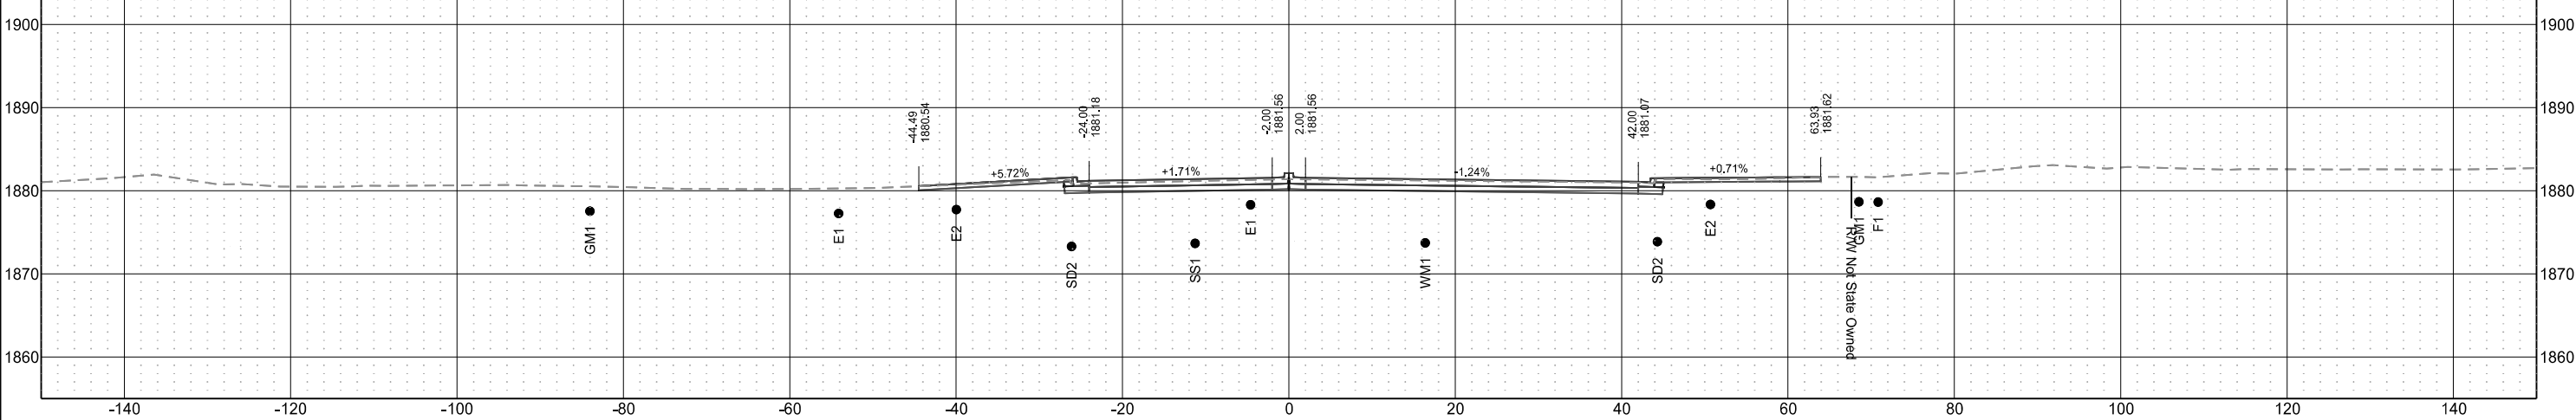


Sta 403+50.00

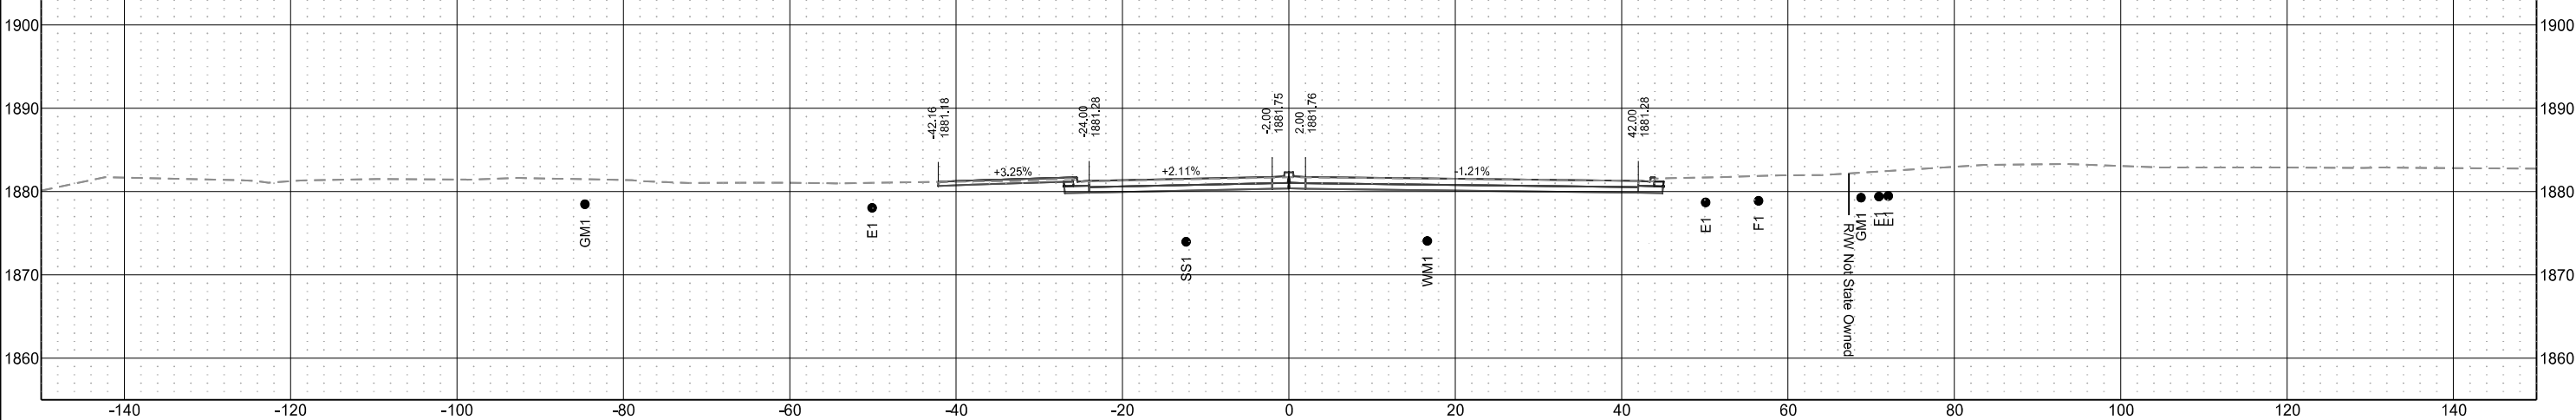


	STATE	PROJECT NO.	SECTION NO.	SHEET NO.
	ND	NHU-SU-CPU-7-002(178)019	200	107



Sta 701+25.00

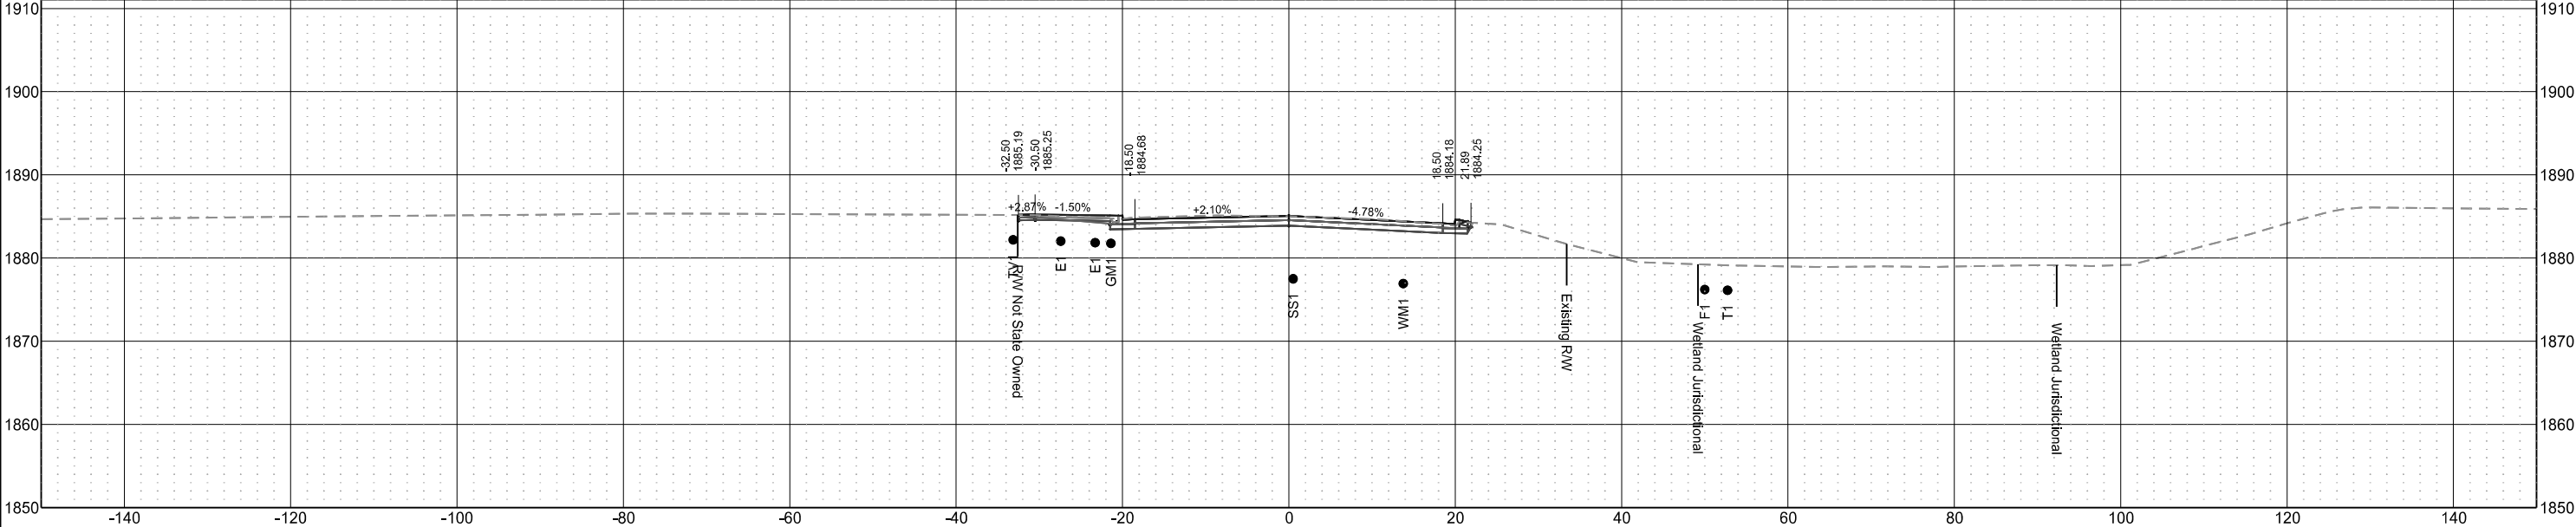



Sta 701+10.94

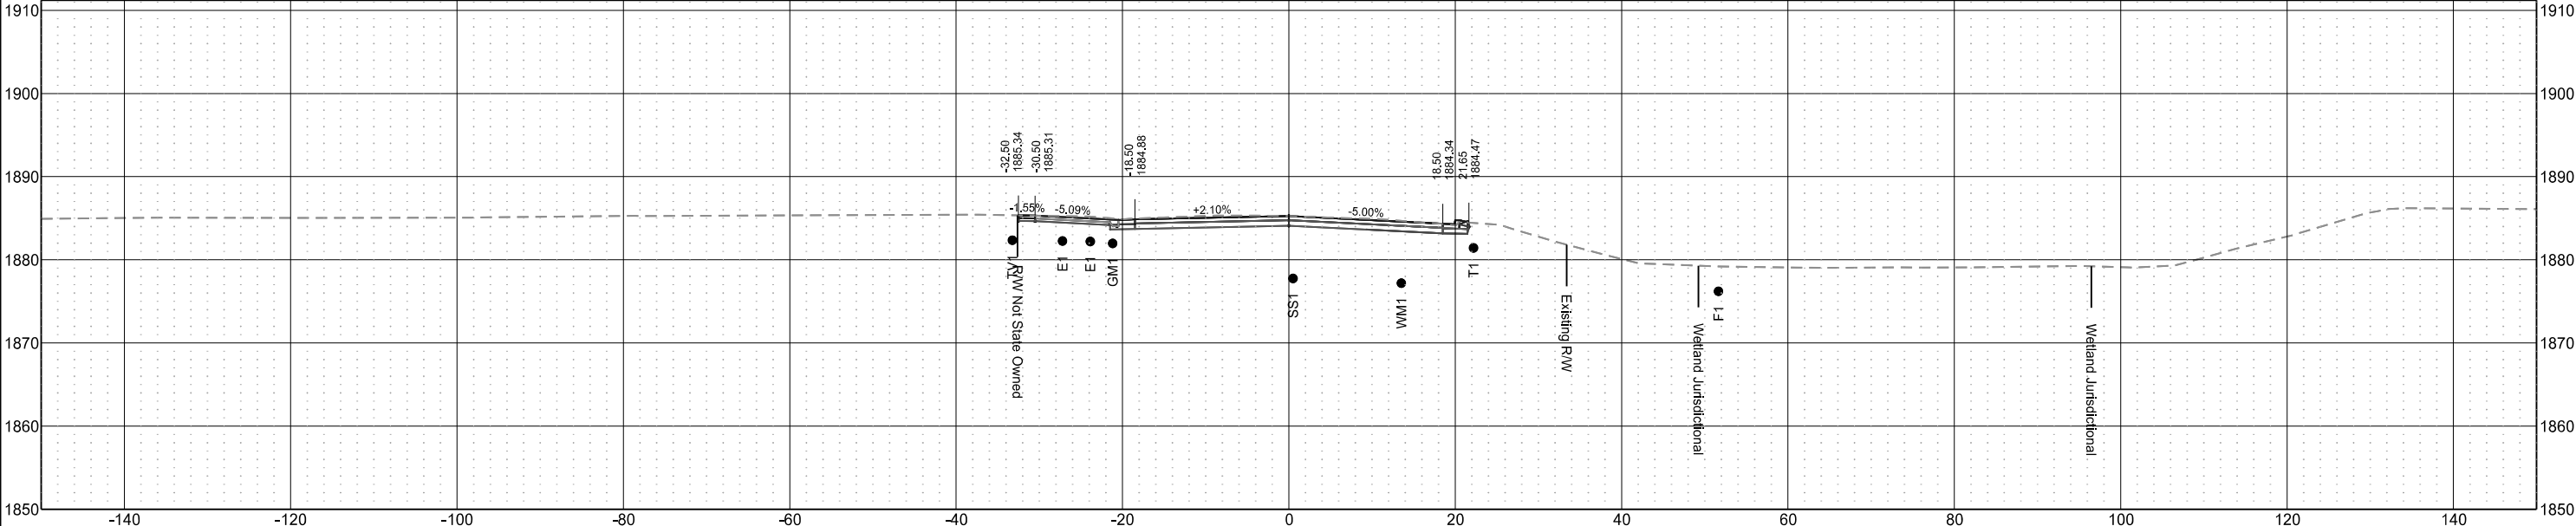

	STATE	PROJECT NO.	SECTION NO.	SHEET NO.
	ND	NHU-SU-CPU-7-002(178)019	200	108

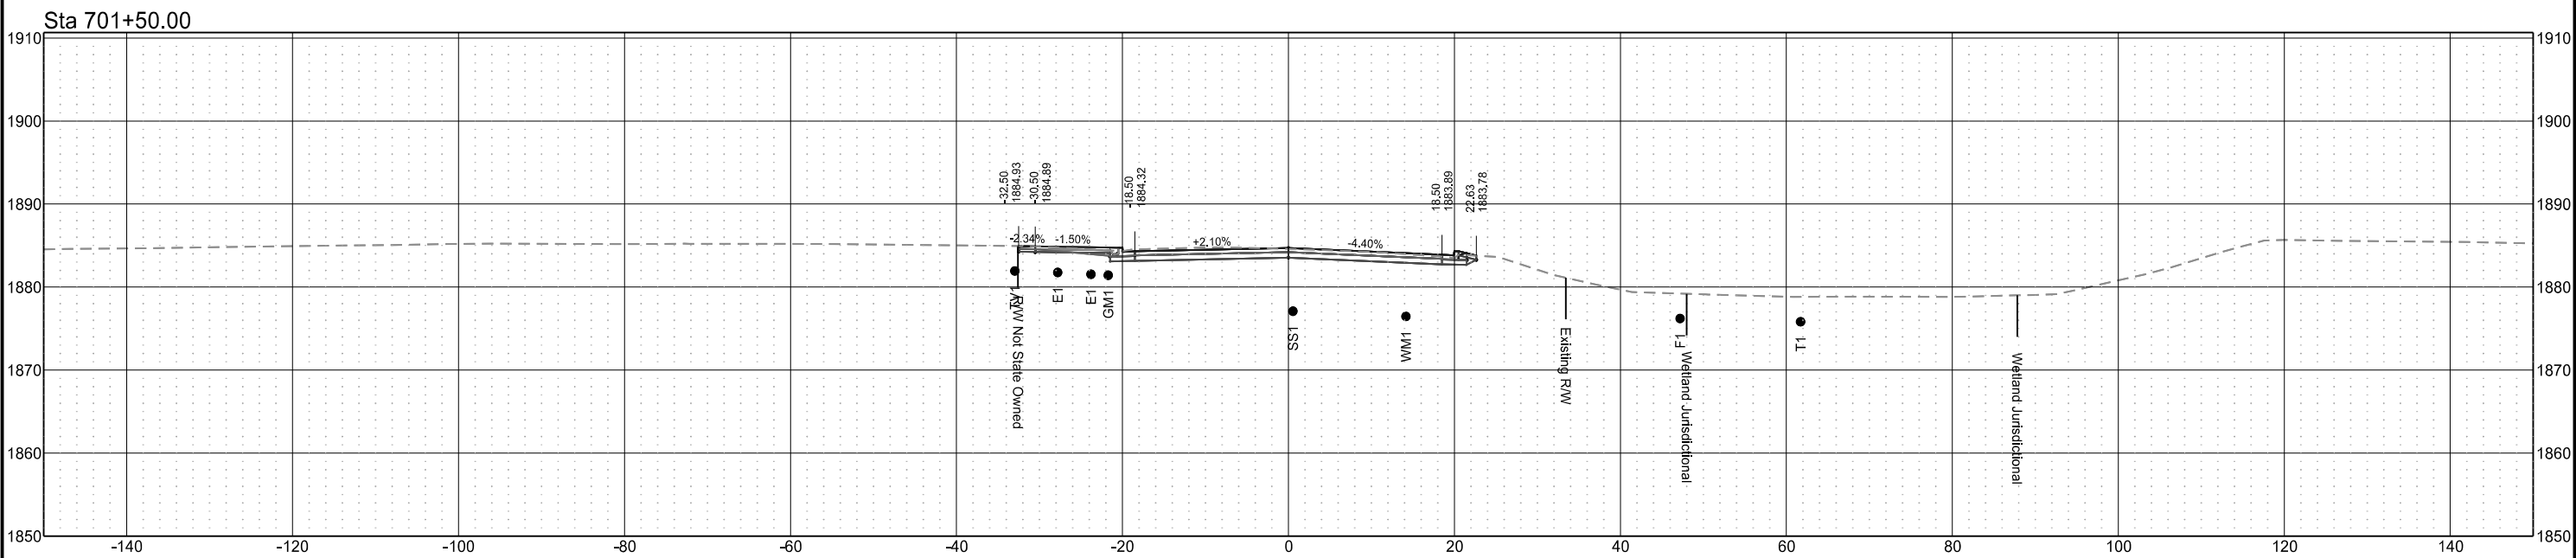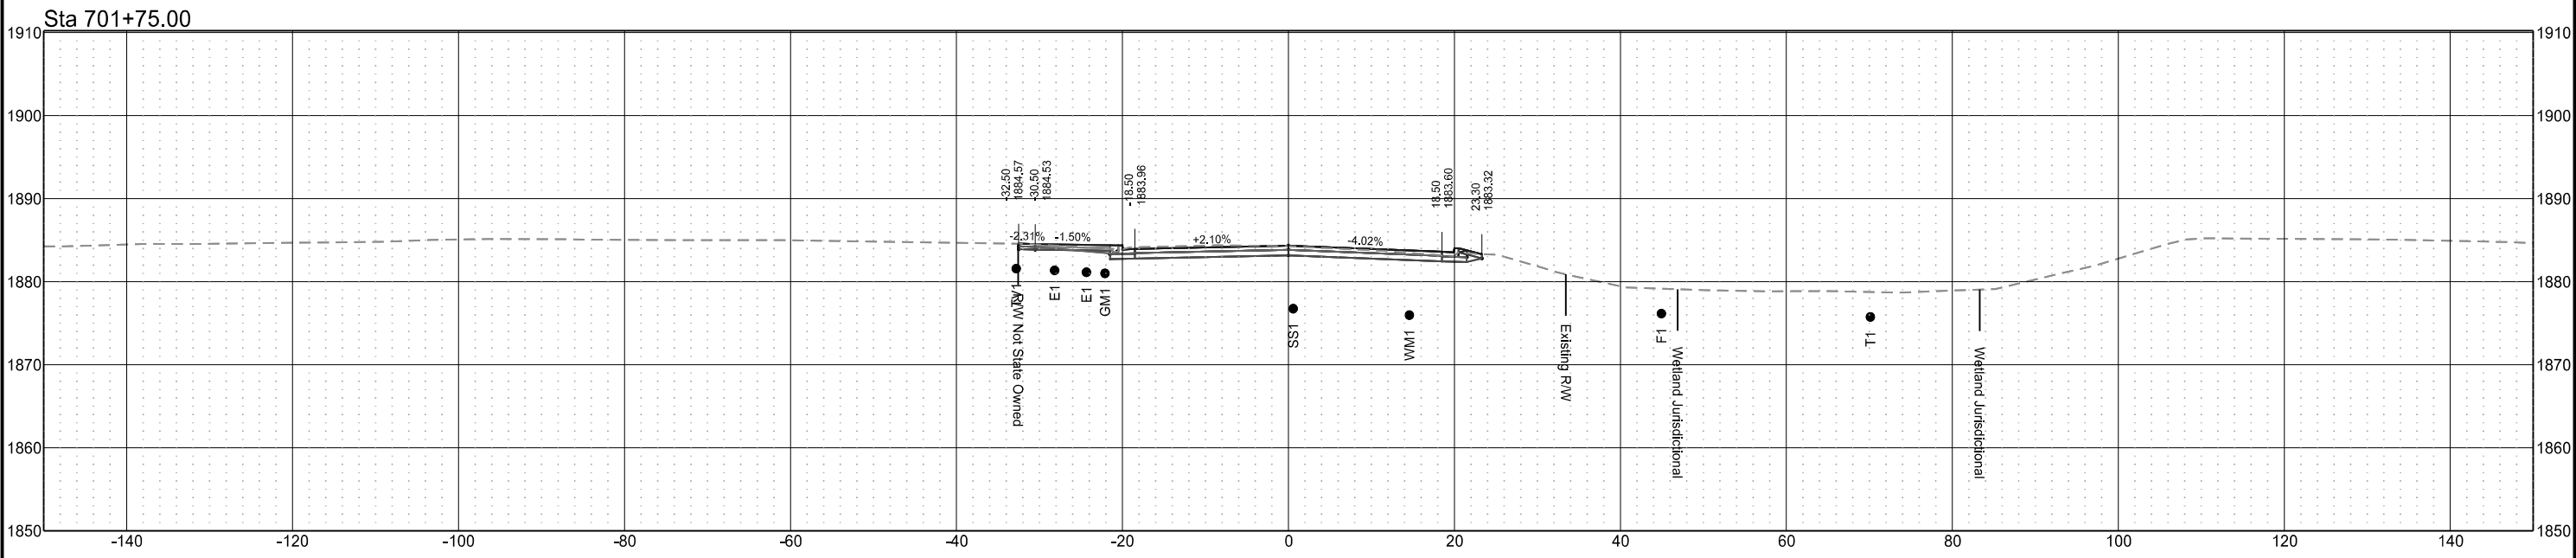


	STATE	PROJECT NO.	SECTION NO.	SHEET NO.
	ND	NHU-SU-CPU-7-002(178)019	200	109

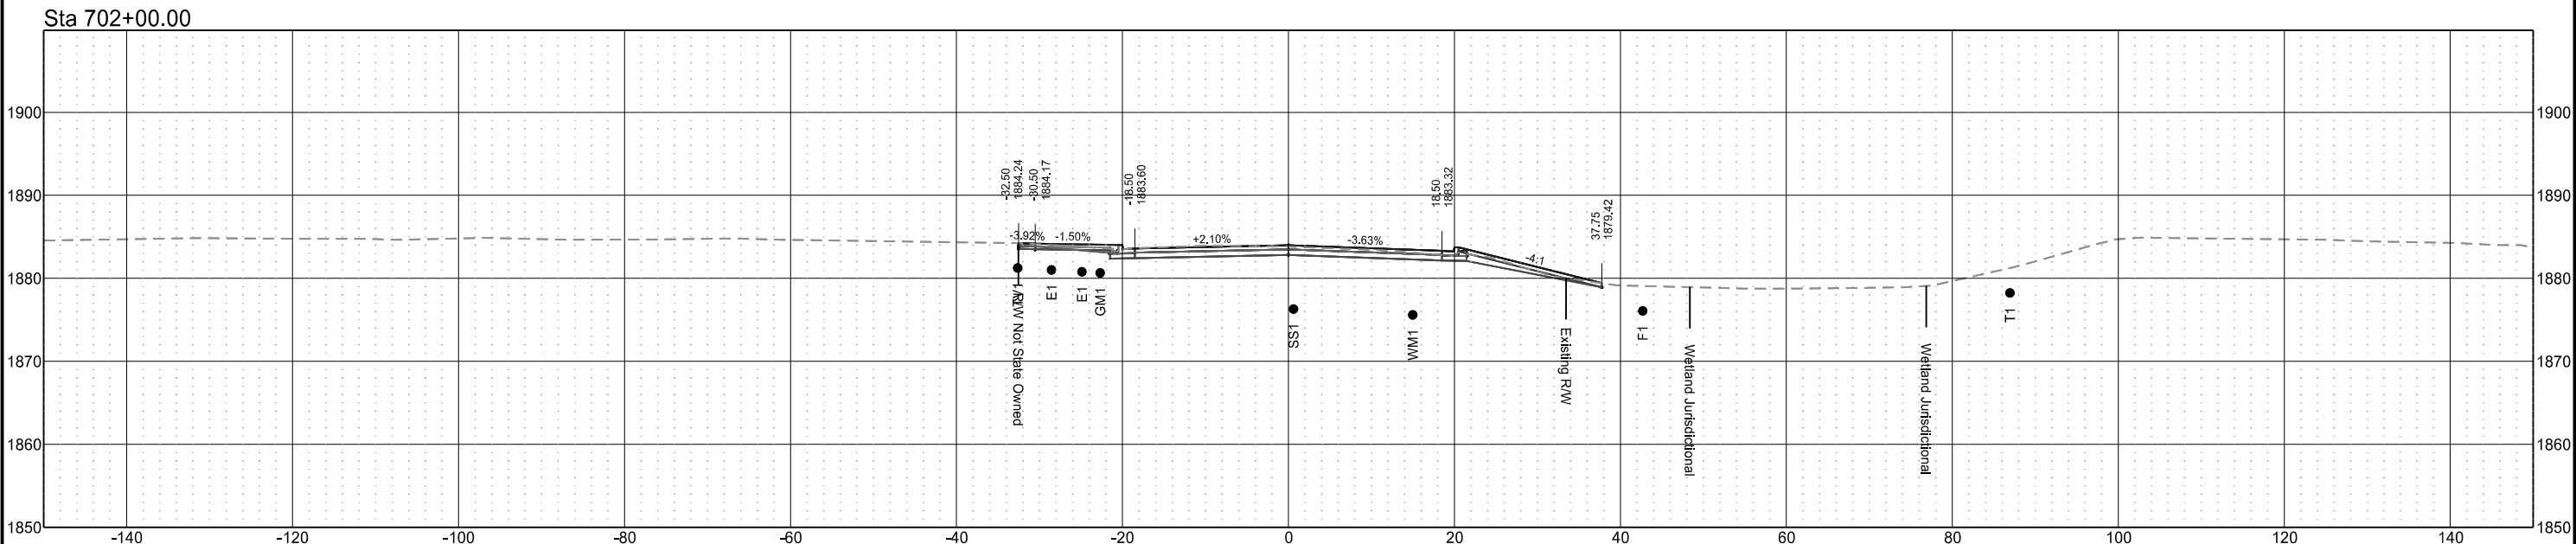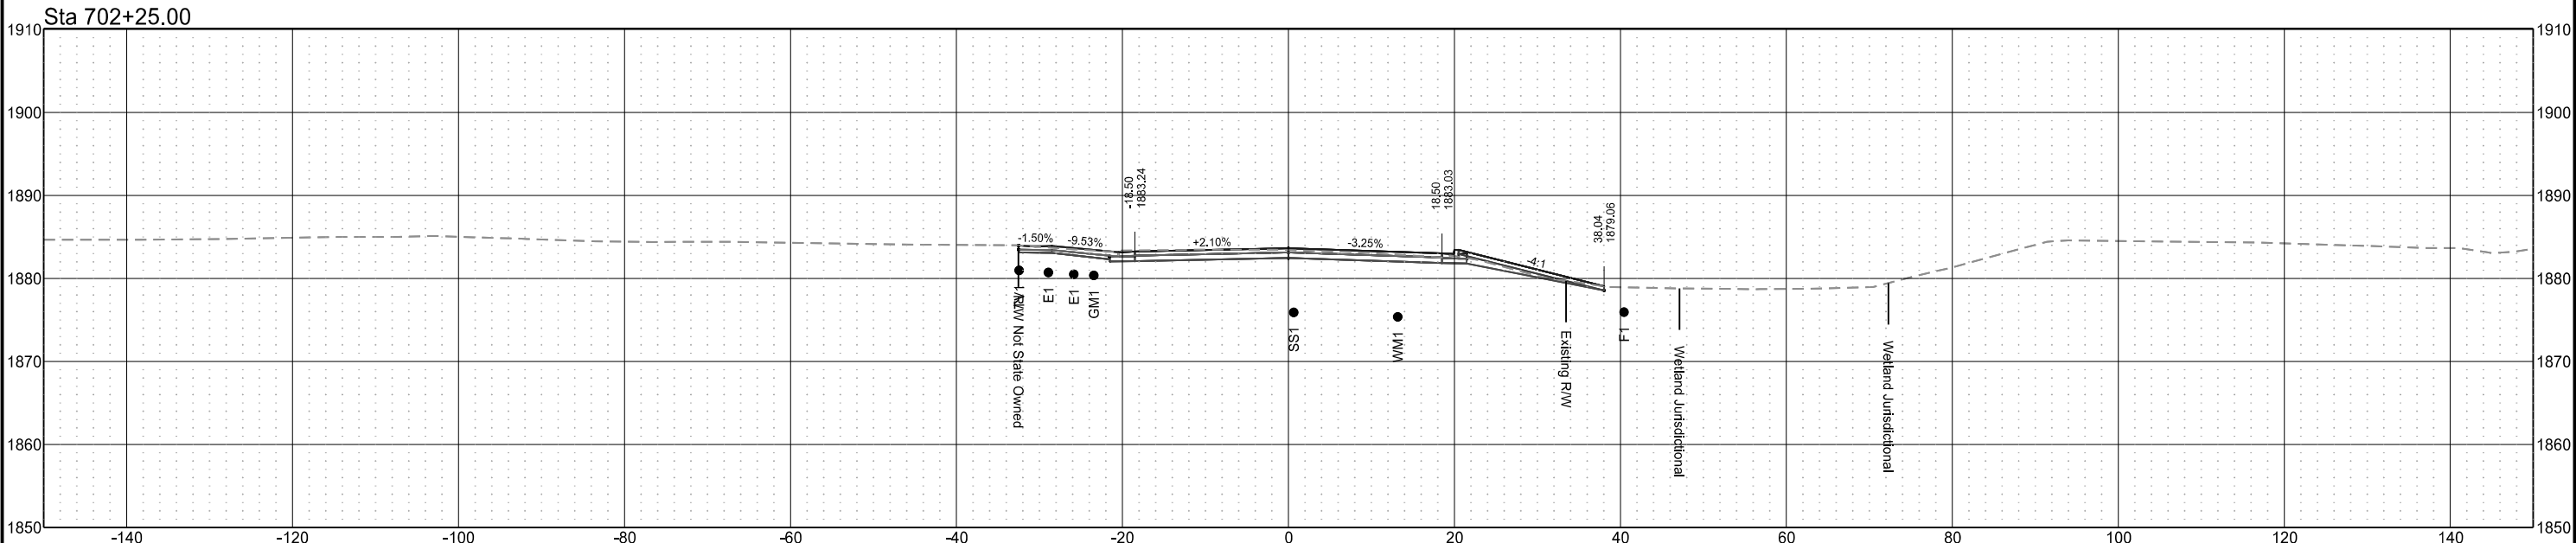


	STATE	PROJECT NO.	SECTION NO.	SHEET NO.
	ND	NHU-SU-CPU-7-002(178)019	200	110

Sta 702+75.00

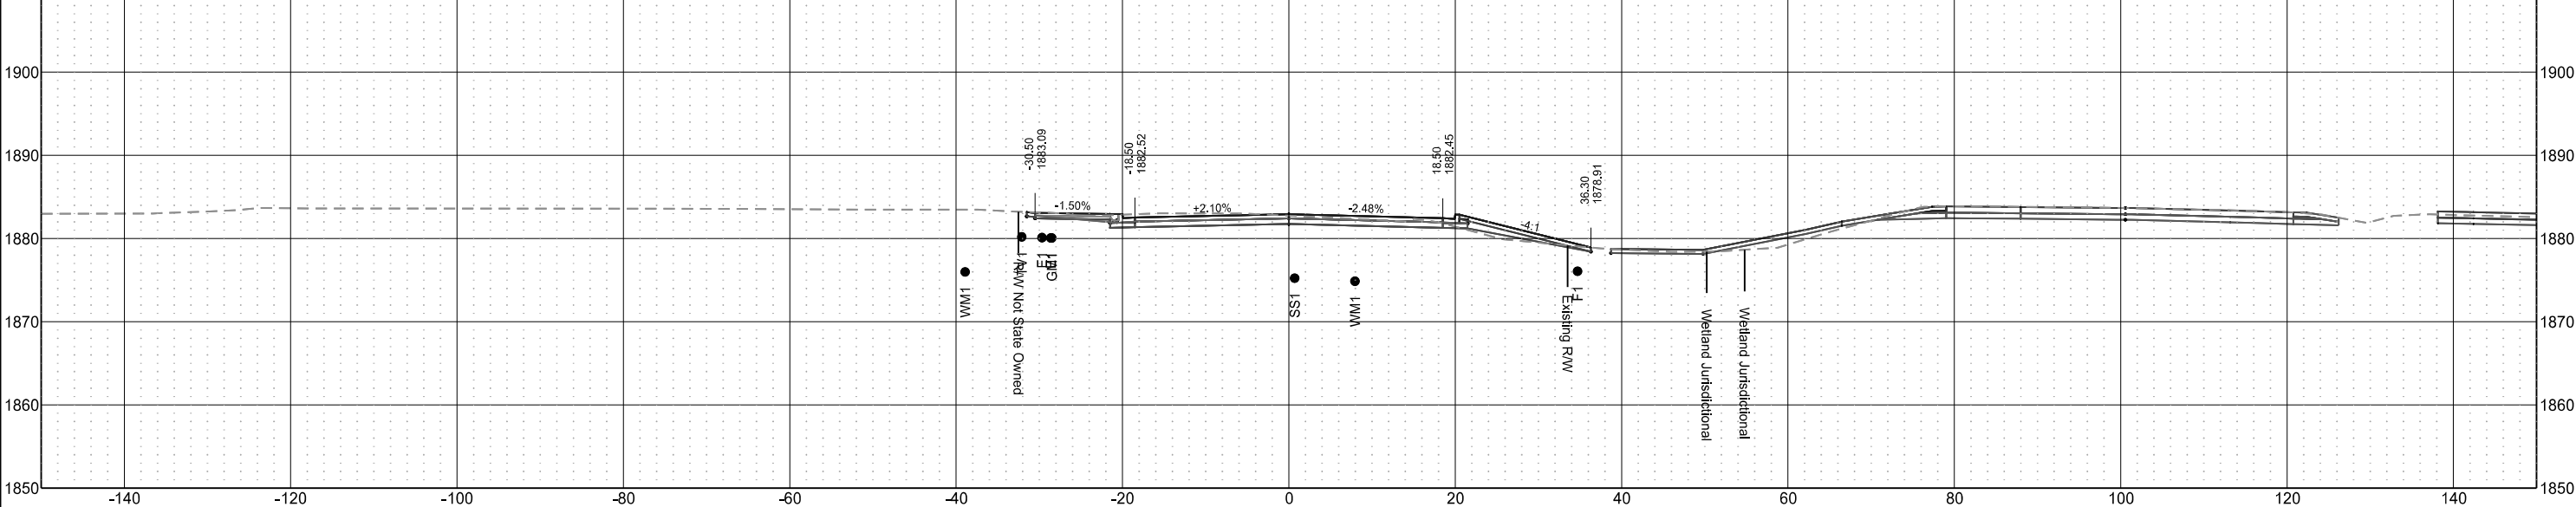


Sta 702+50.00

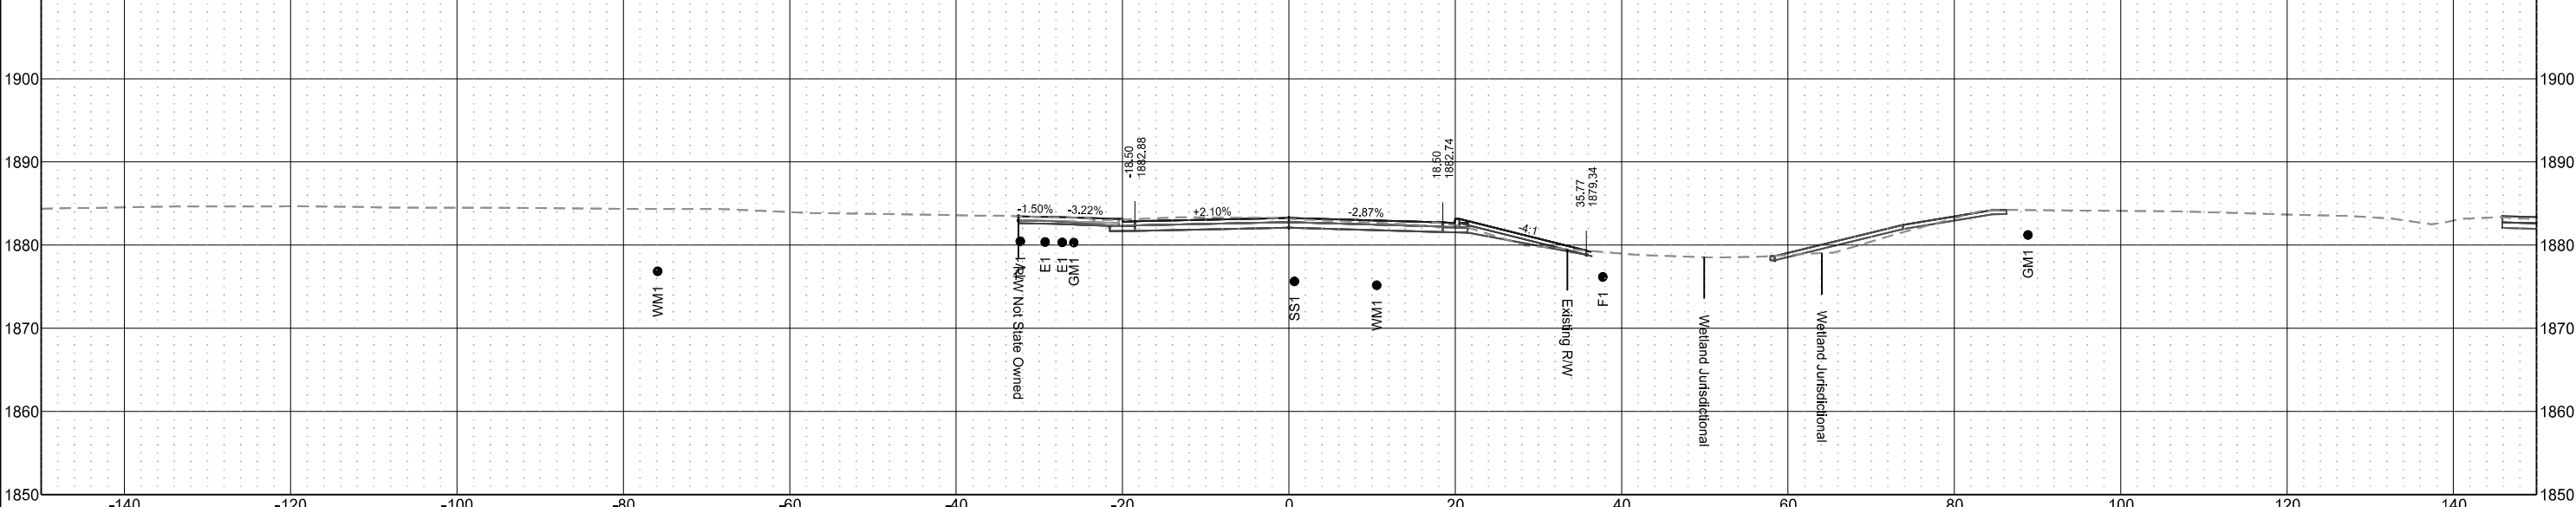


	STATE	PROJECT NO.	SECTION NO.	SHEET NO.
	ND	NHU-SU-CPU-7-002(178)019	200	111

Sta 703+25.00

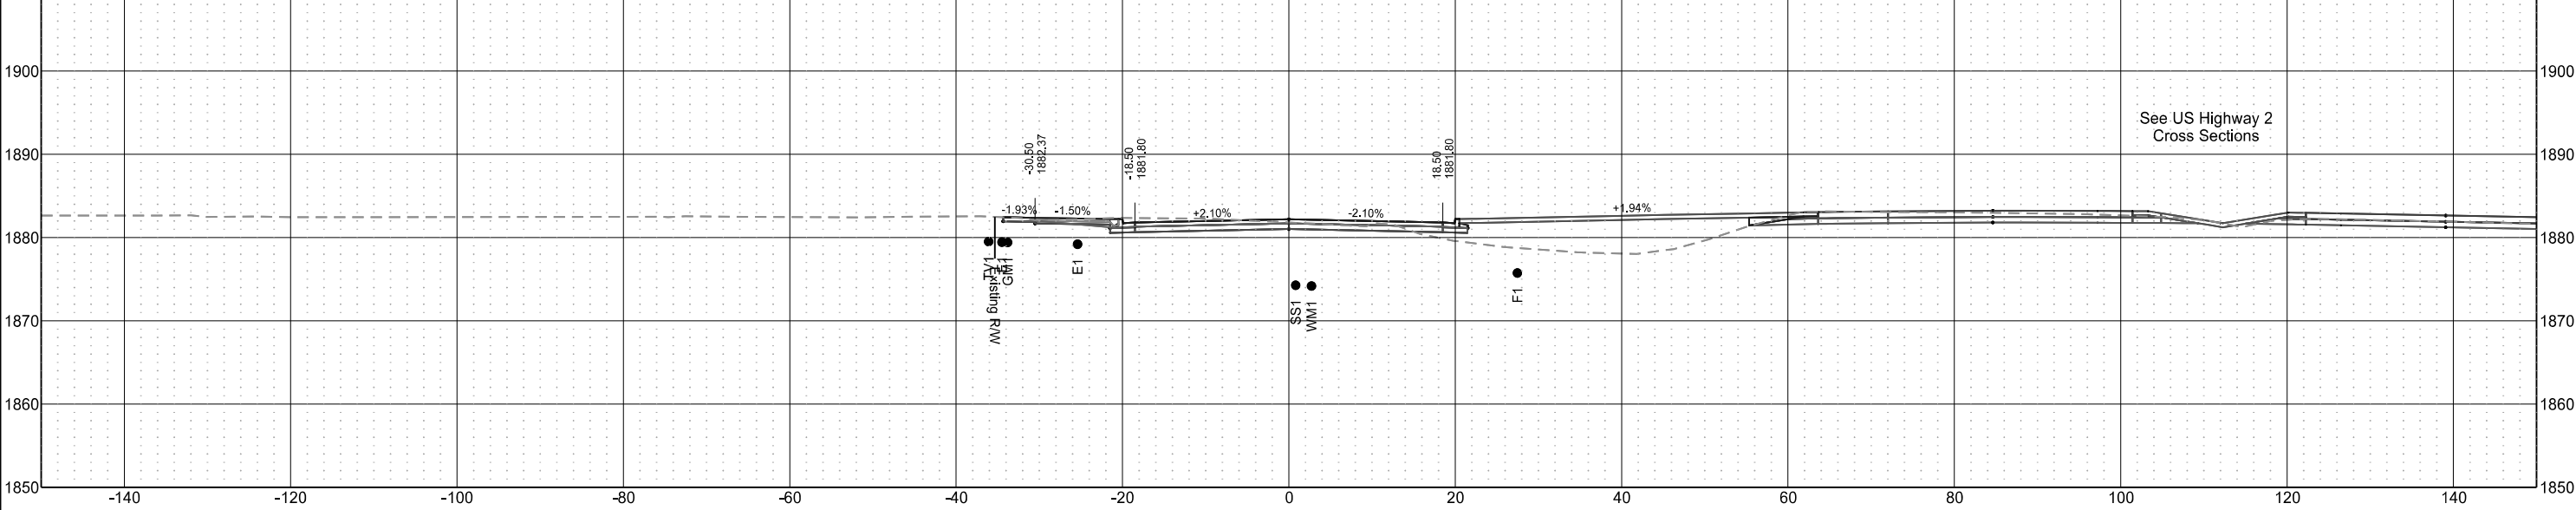


Sta 703+00.00

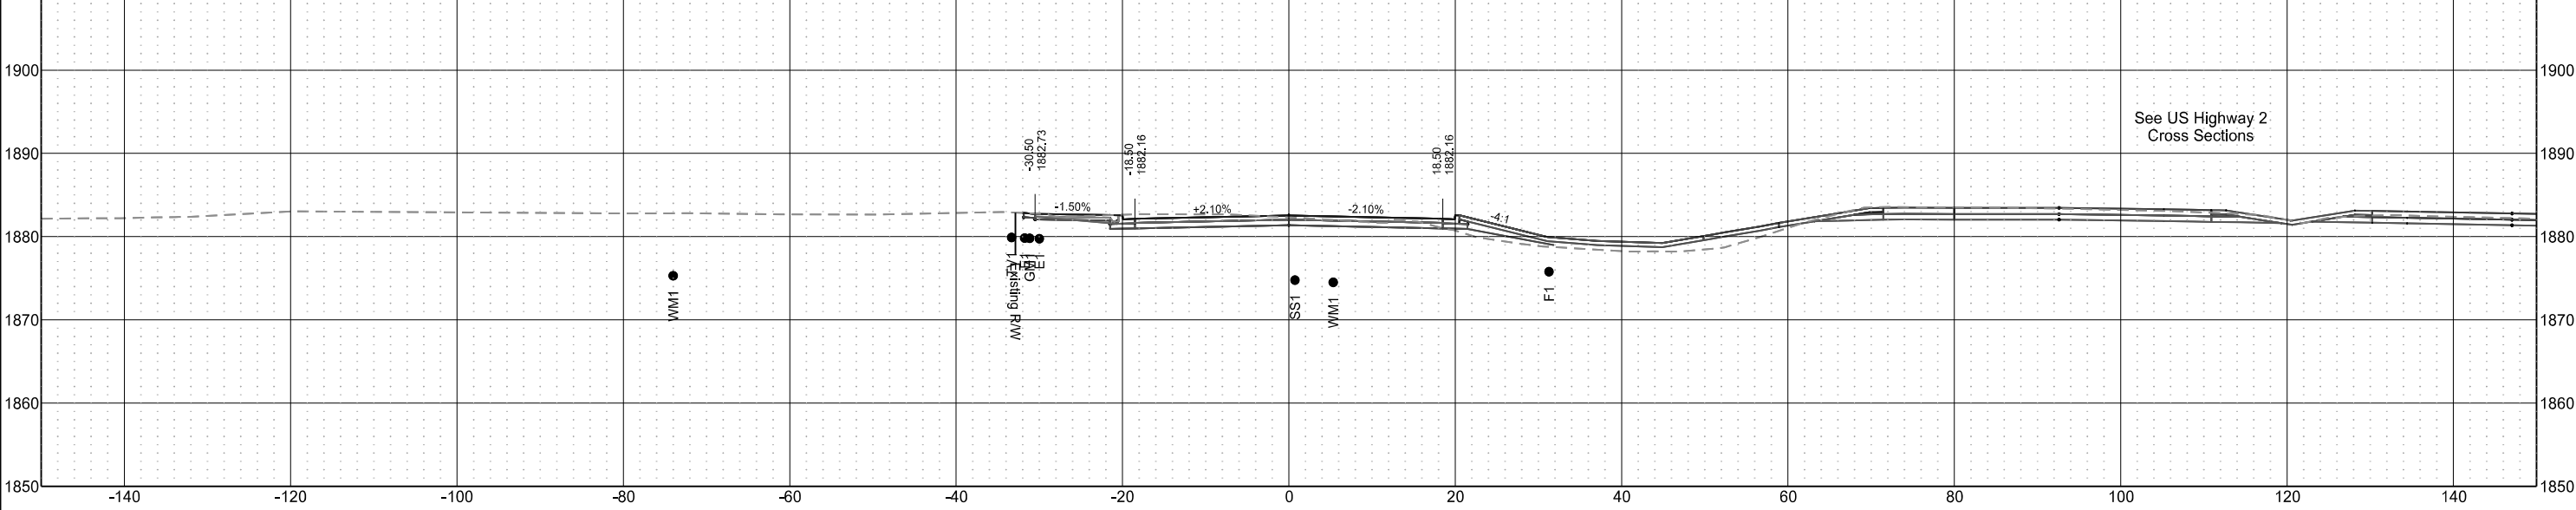


	STATE	PROJECT NO.	SECTION NO.	SHEET NO.
	ND	NHU-SU-CPU-7-002(178)019	200	112

Sta 703+75.00

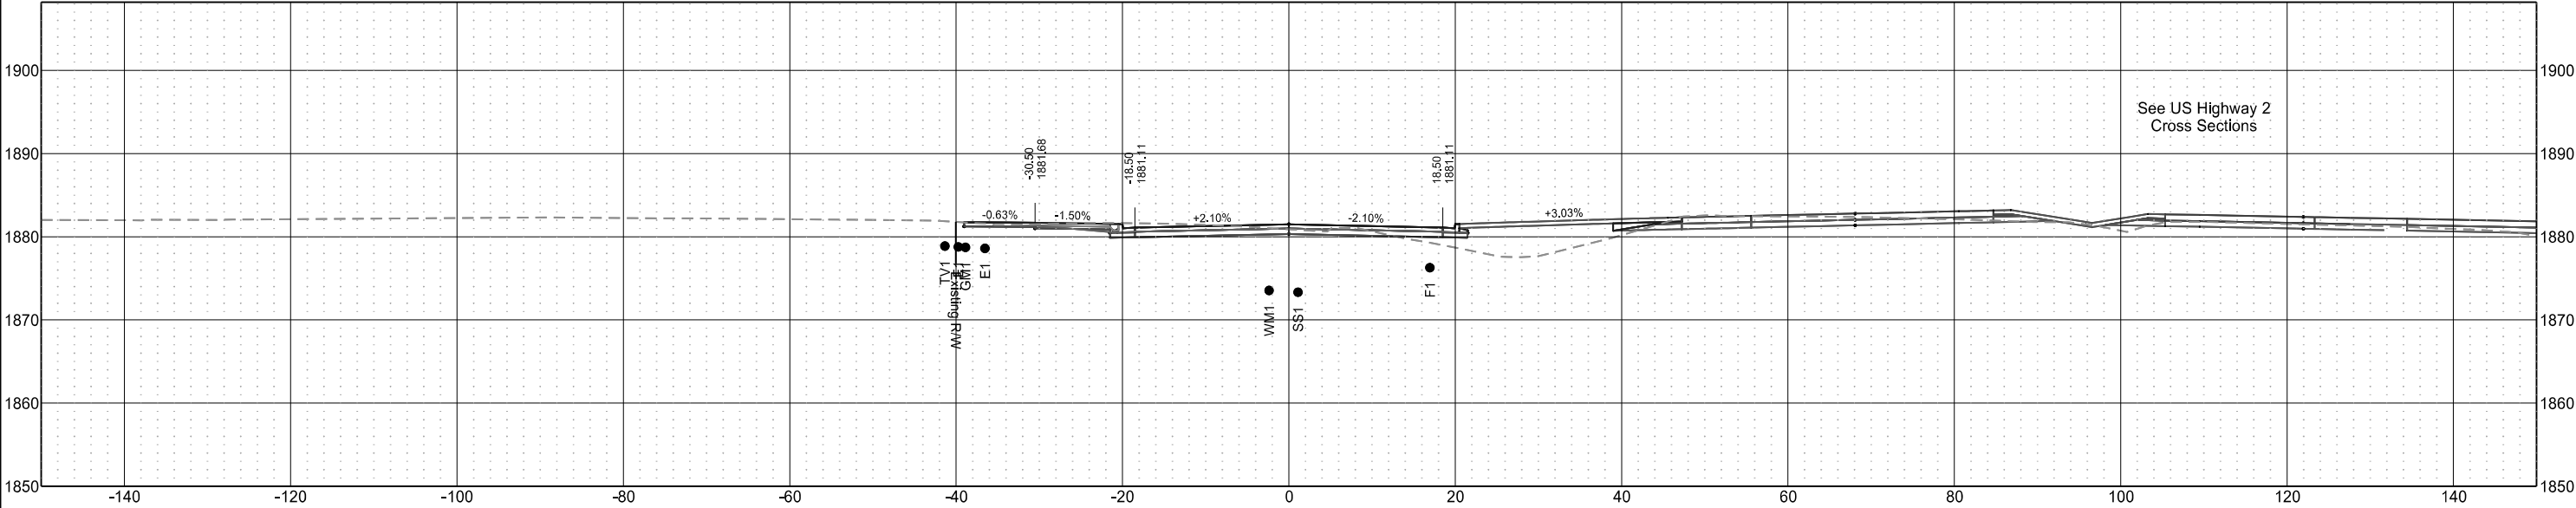


Sta 703+50.00

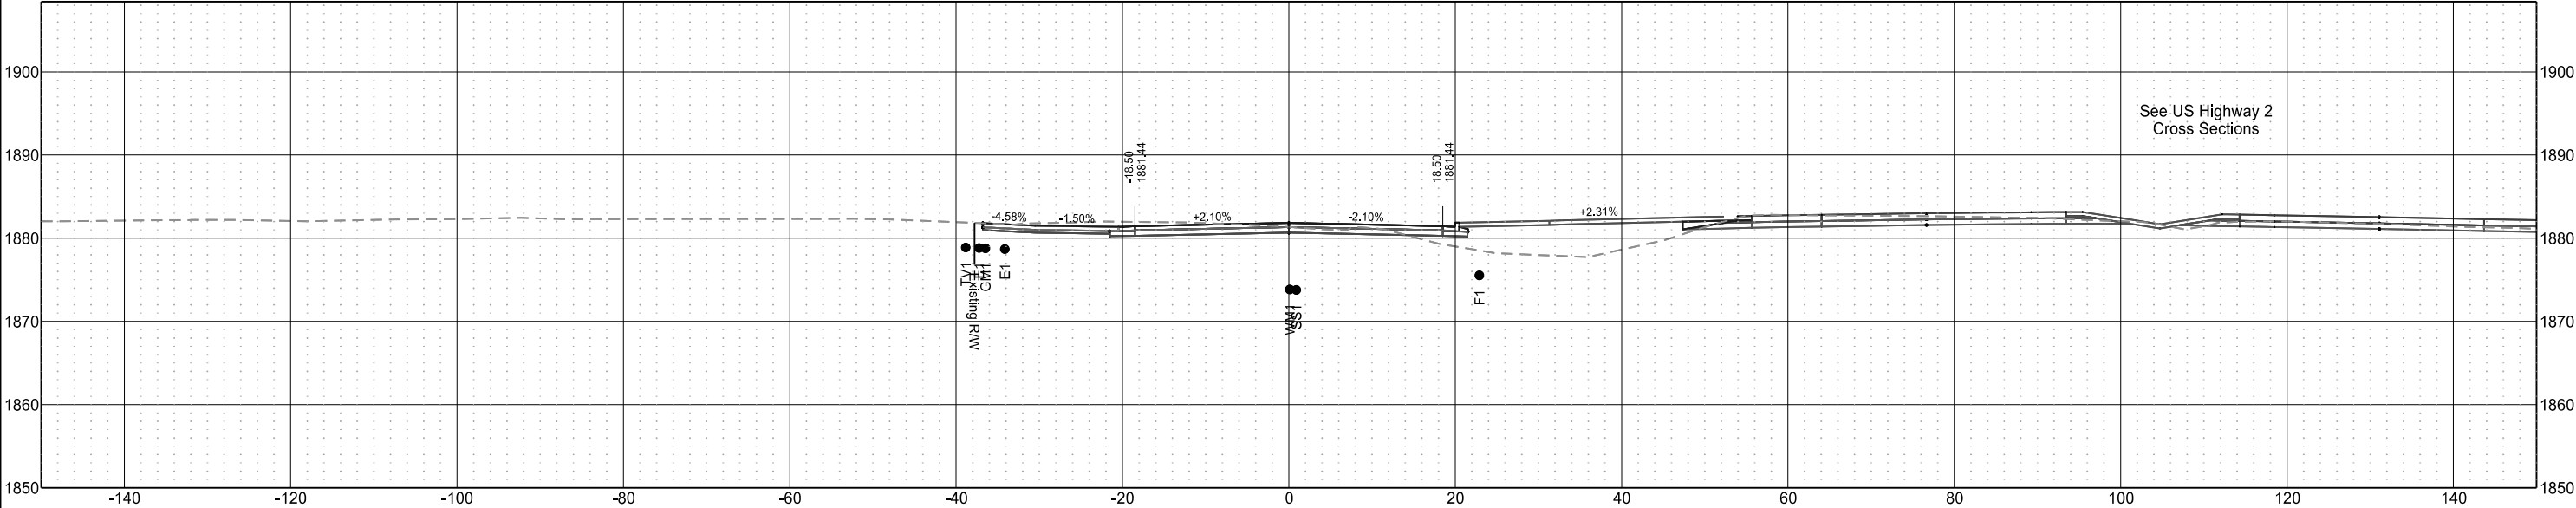


26th St W
(Chain PR26W)

	STATE	PROJECT NO.	SECTION NO.	SHEET NO.
	ND	NHU-SU-CPU-7-002(178)019	200	113

Sta 704+25.00

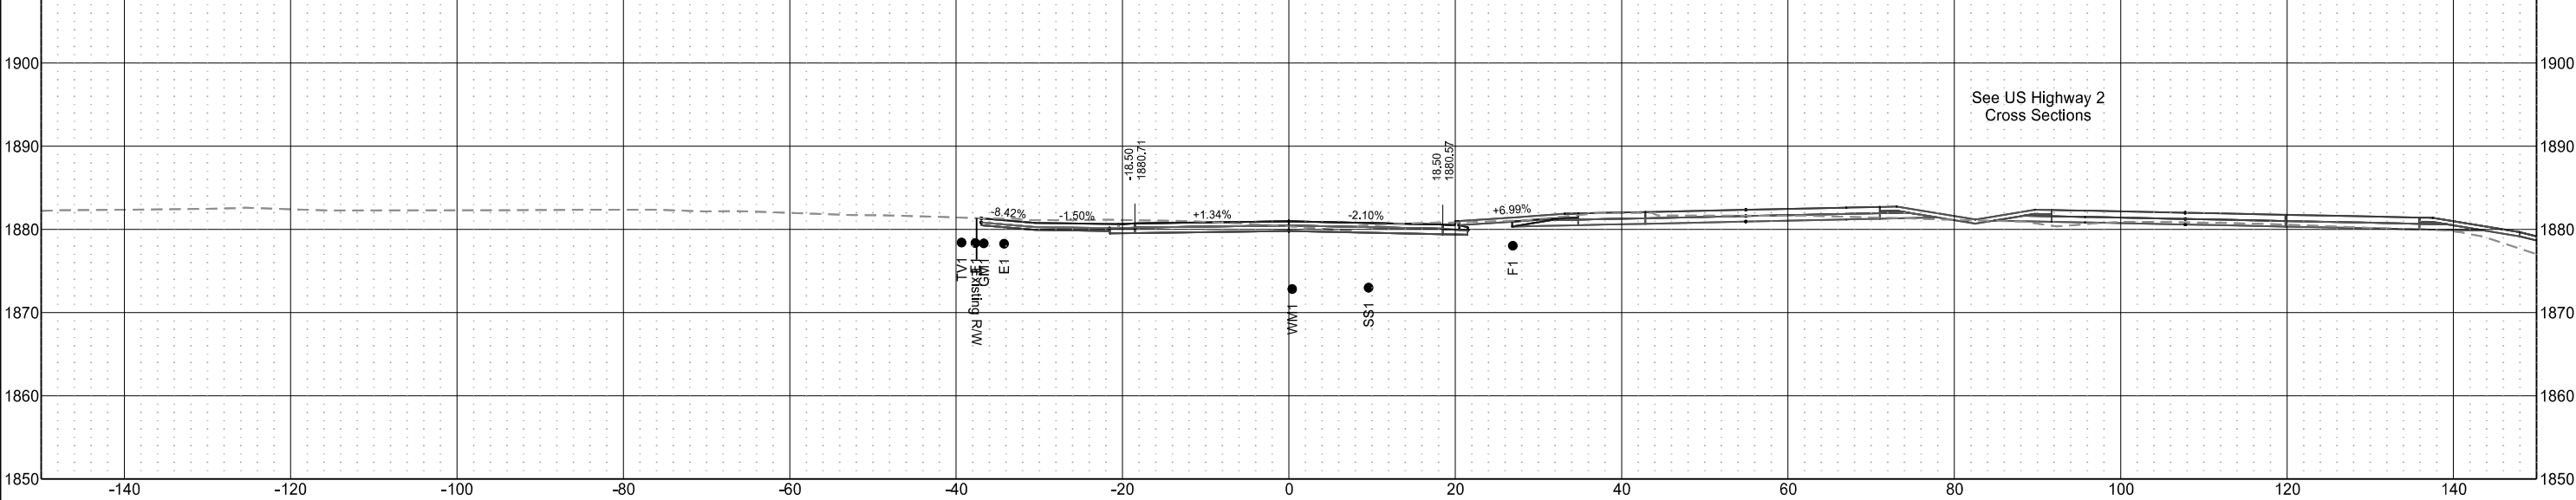


Sta 704+00.00

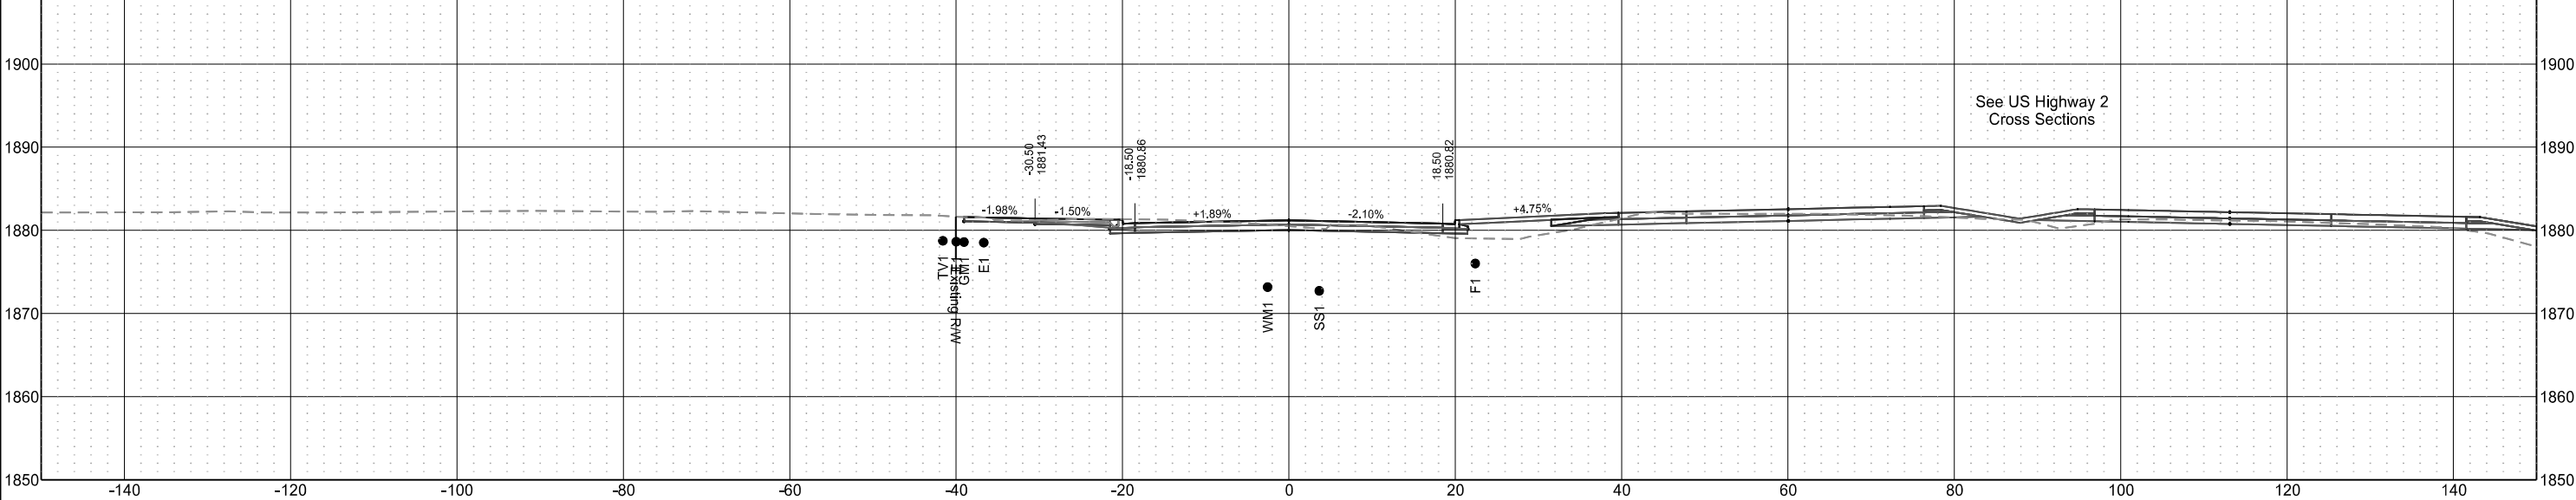


	STATE	PROJECT NO.	SECTION NO.	SHEET NO.
	ND	NHU-SU-CPU-7-002(178)019	200	114


Sta 704+75.00

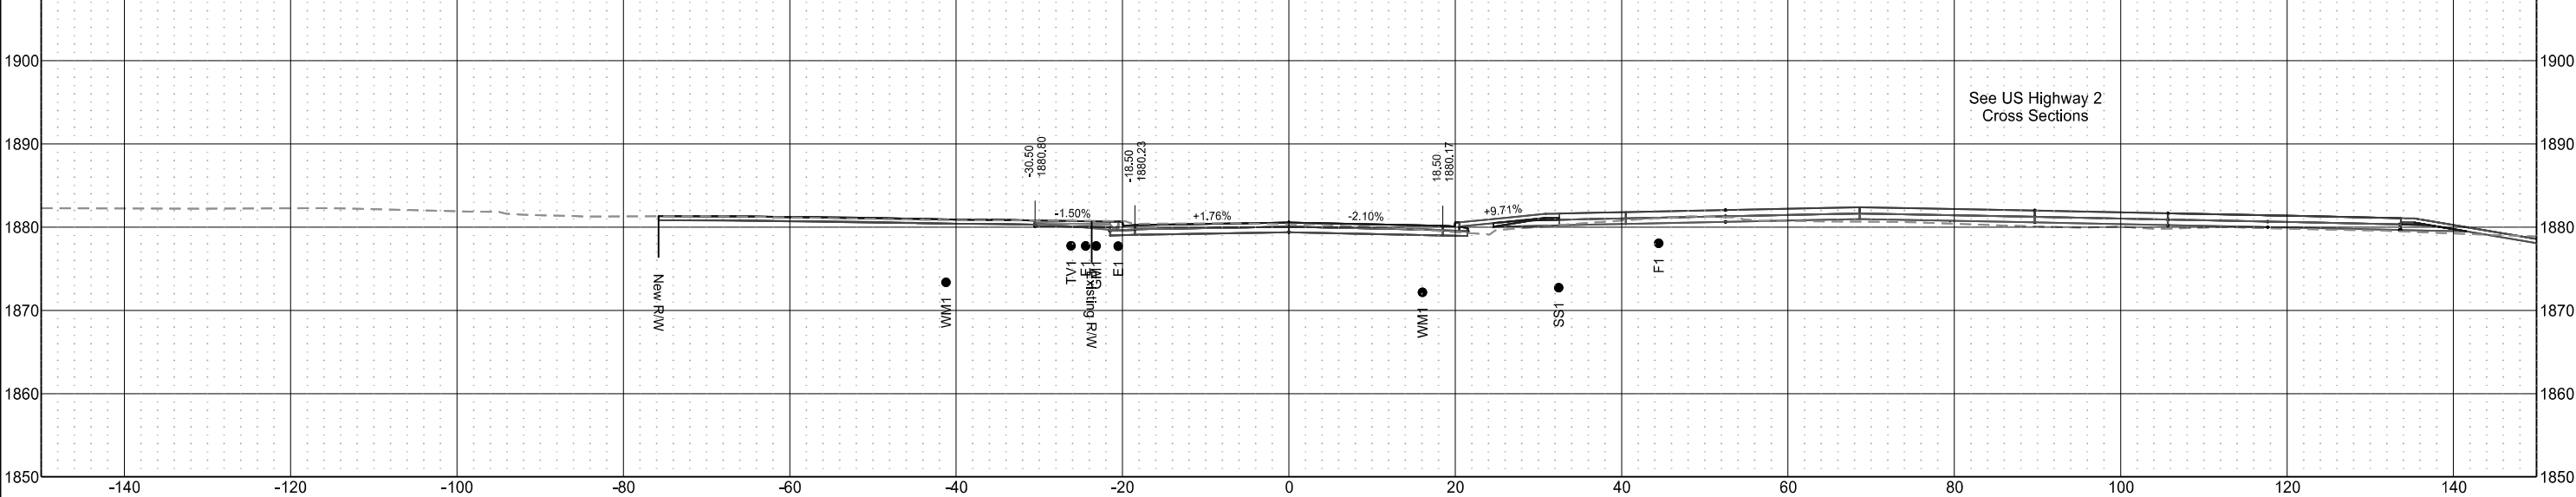


Sta 704+50.00

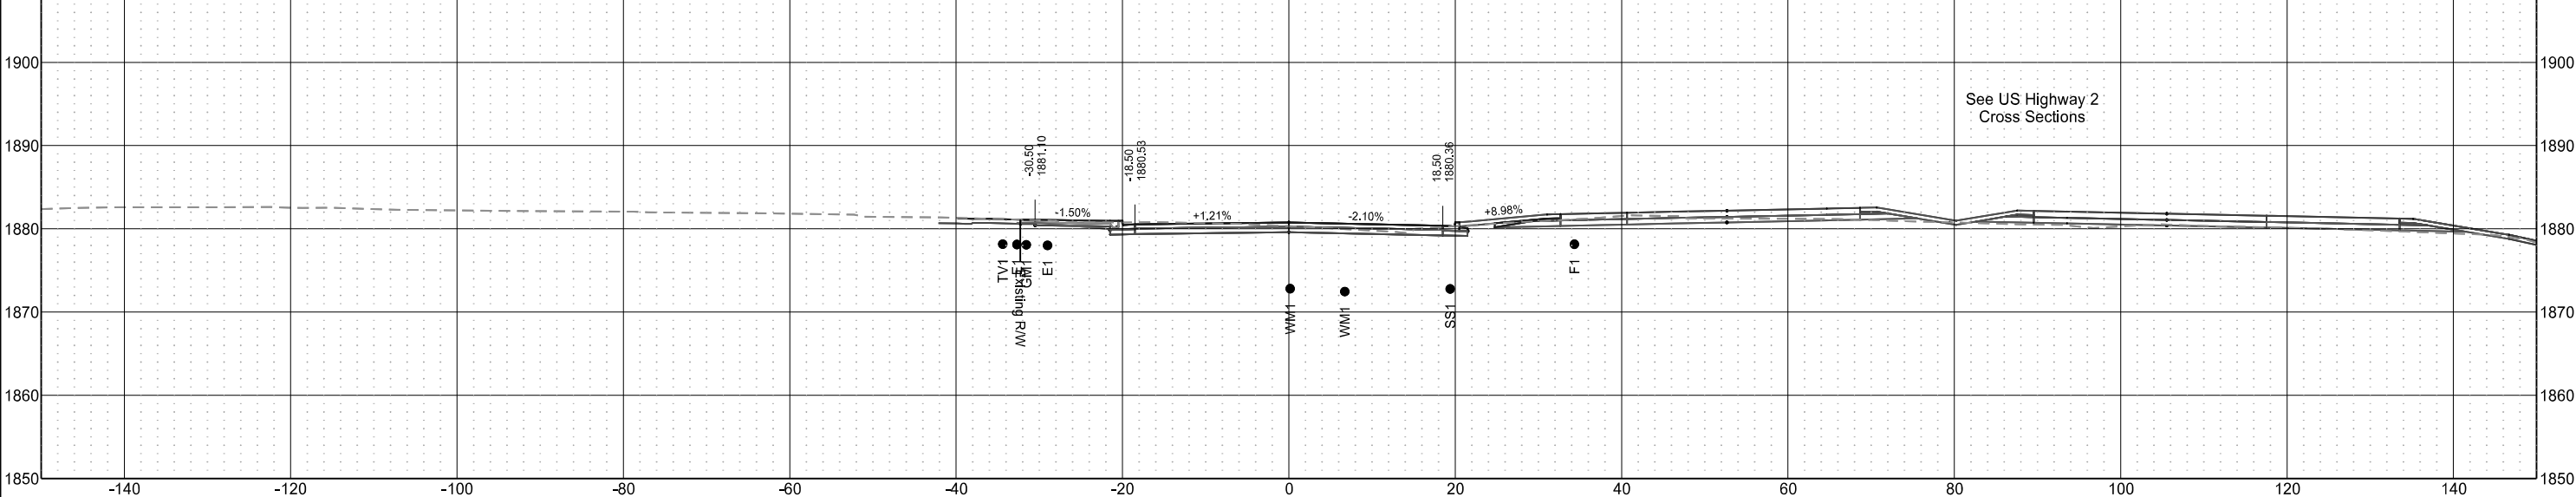

	STATE	PROJECT NO.	SECTION NO.	SHEET NO.
	ND	NHU-SU-CPU-7-002(178)019	200	115

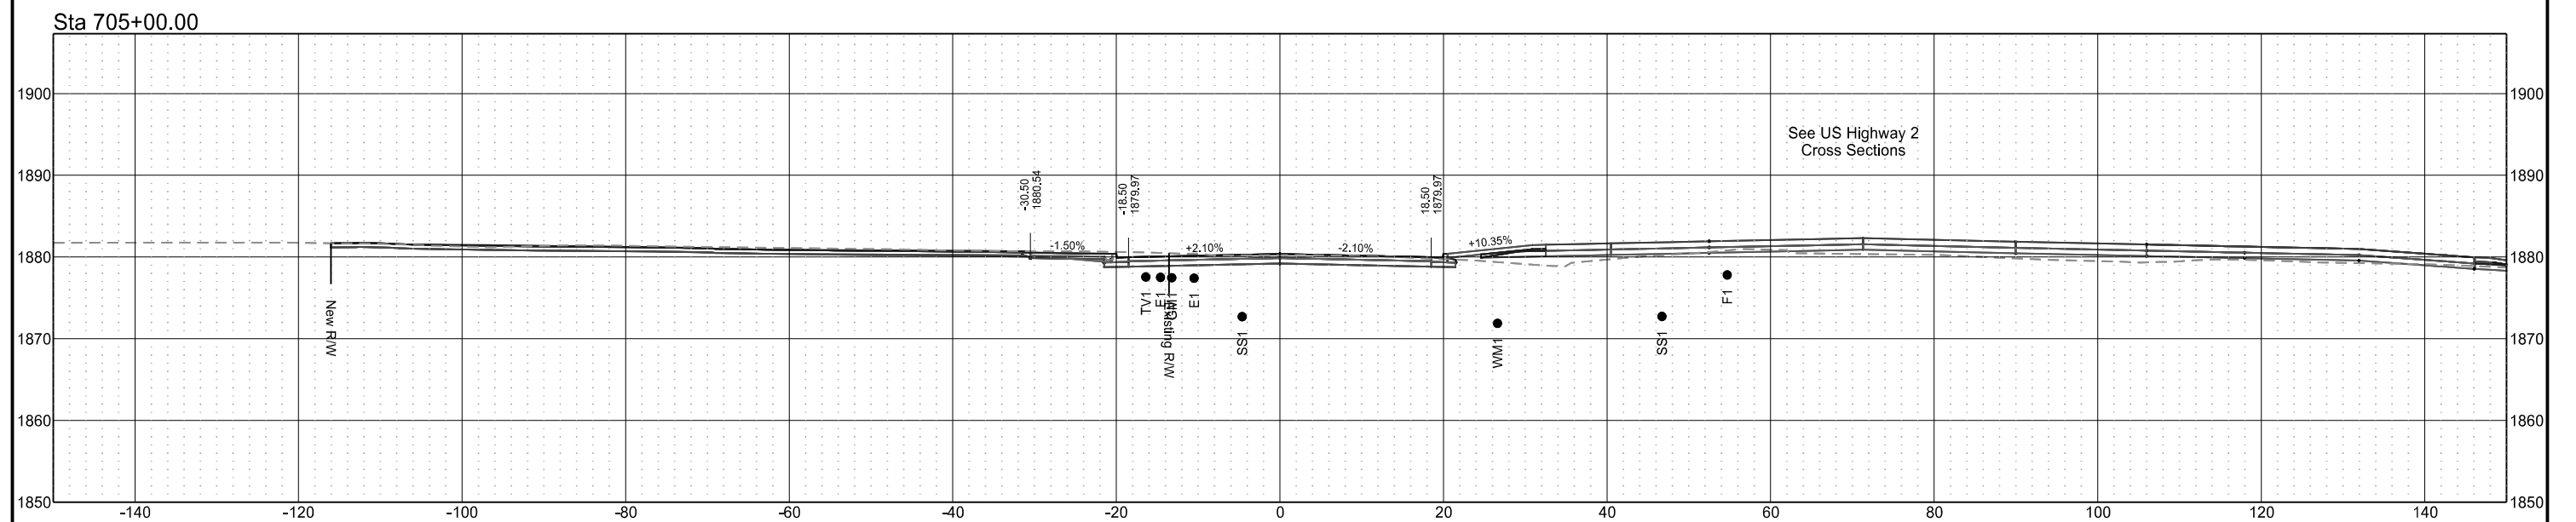


	STATE	PROJECT NO.	SECTION NO.	SHEET NO.
	ND	NHU-SU-CPU-7-002(178)019	200	116

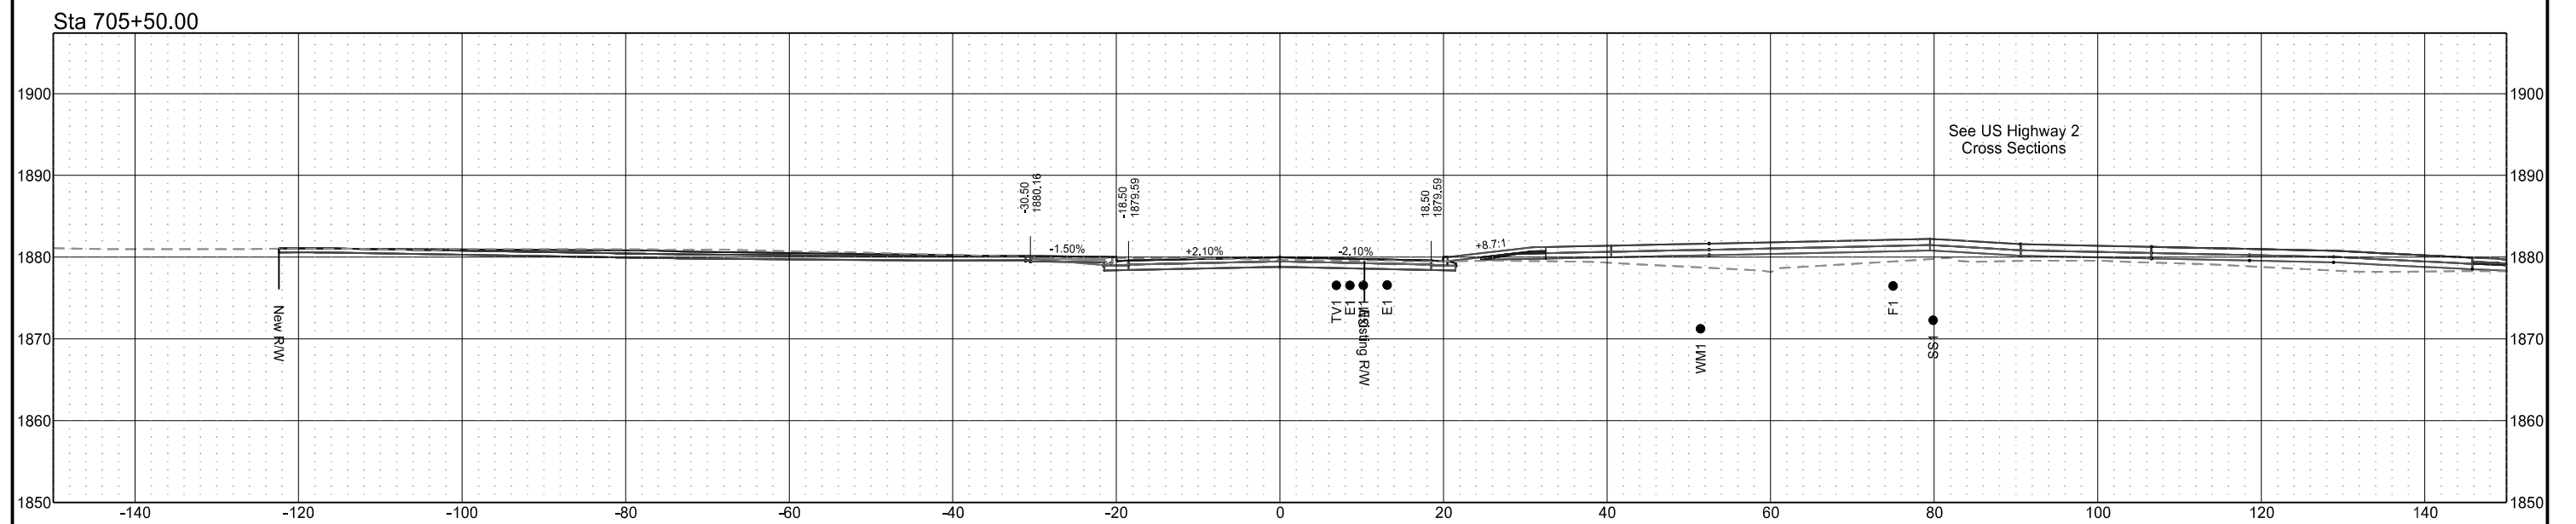


26th St W
(Chain PR26W)

	STATE	PROJECT NO.	SECTION NO.	SHEET NO.
	ND	NHU-SU-CPU-7-002(178)019	200	117

Sta 706+25.00

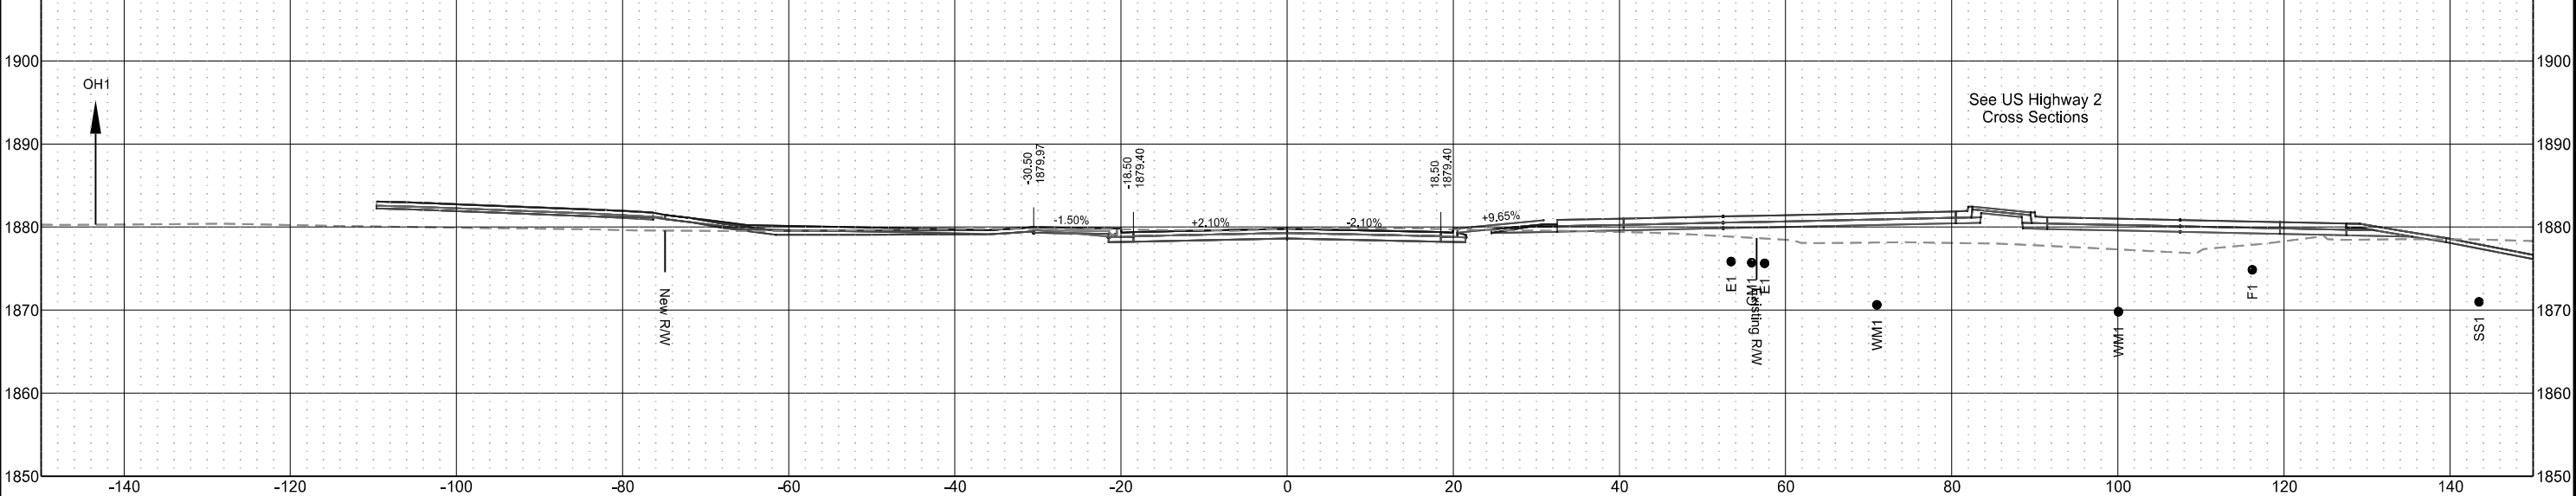


Sta 706+00.00

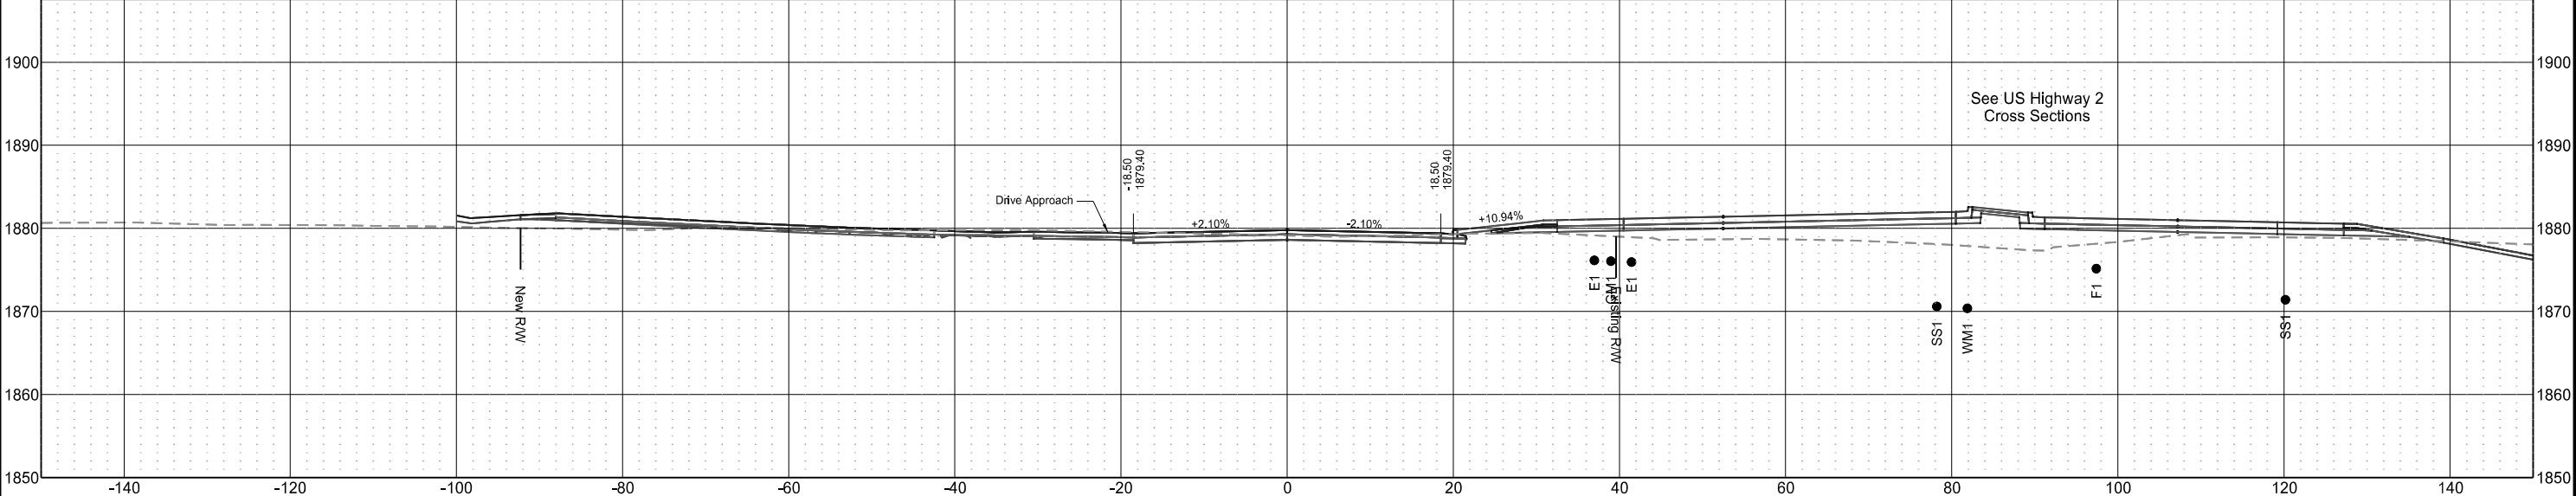


	STATE	PROJECT NO.	SECTION NO.	SHEET NO.
	ND	NHU-SU-CPU-7-002(178)019	200	118

Sta 706+75.00

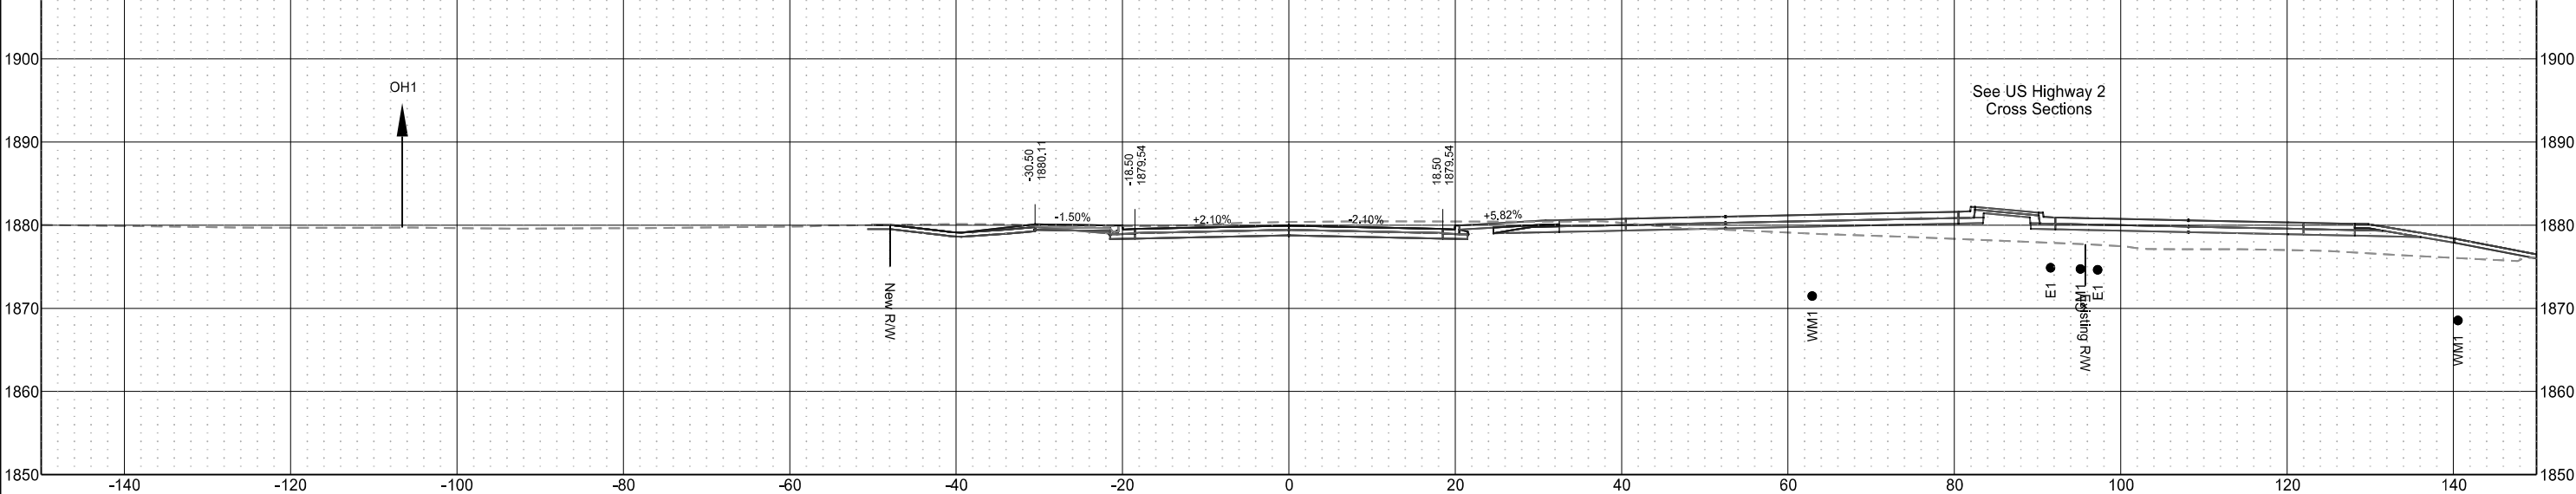


Sta 706+50.00

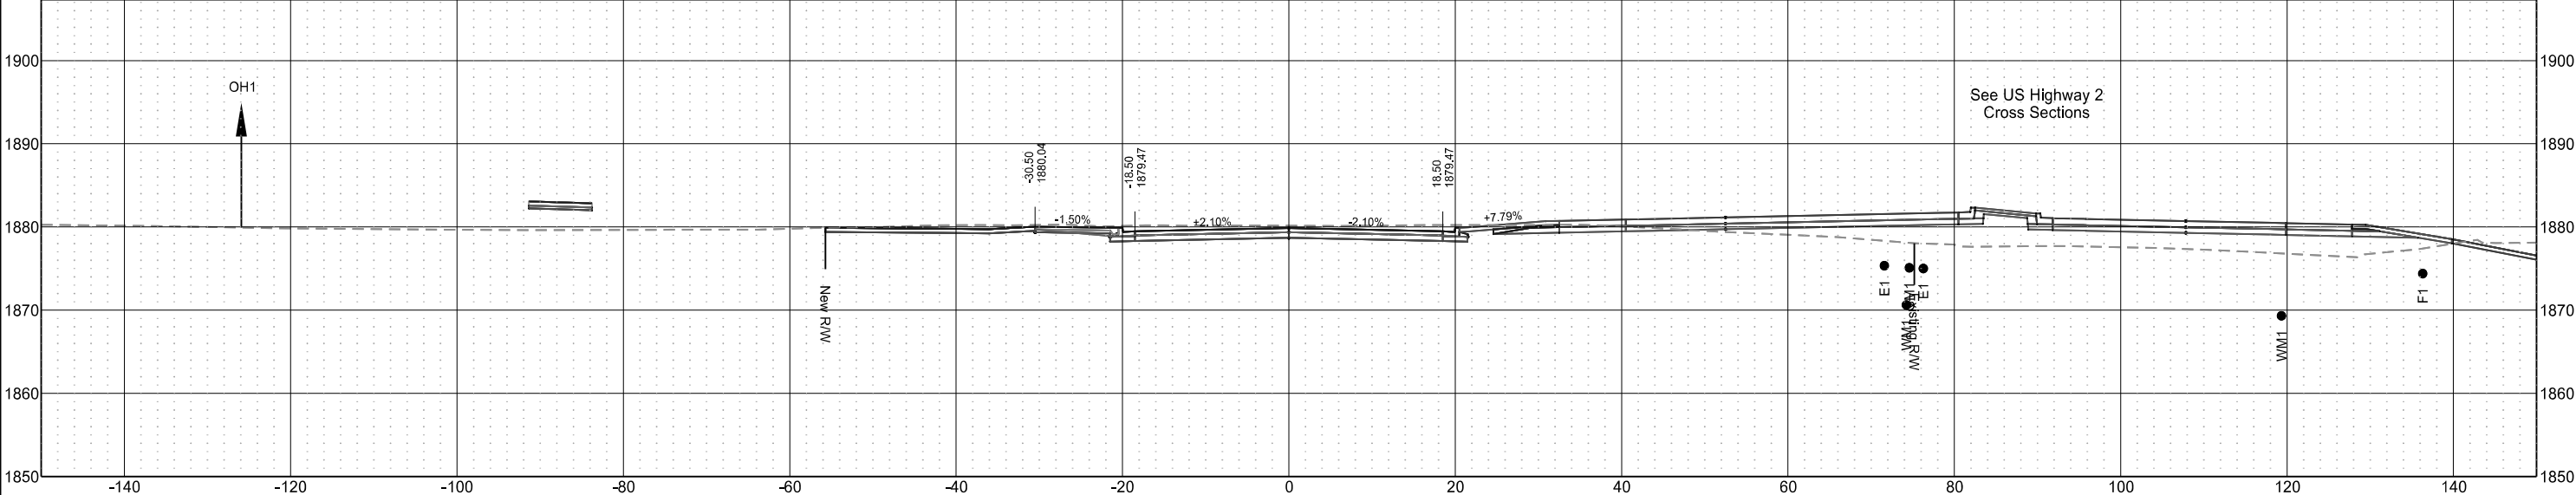


26th St W
(Chain PR26W)

	STATE	PROJECT NO.	SECTION NO.	SHEET NO.
	ND	NHU-SU-CPU-7-002(178)019	200	119

Sta 707+25.00

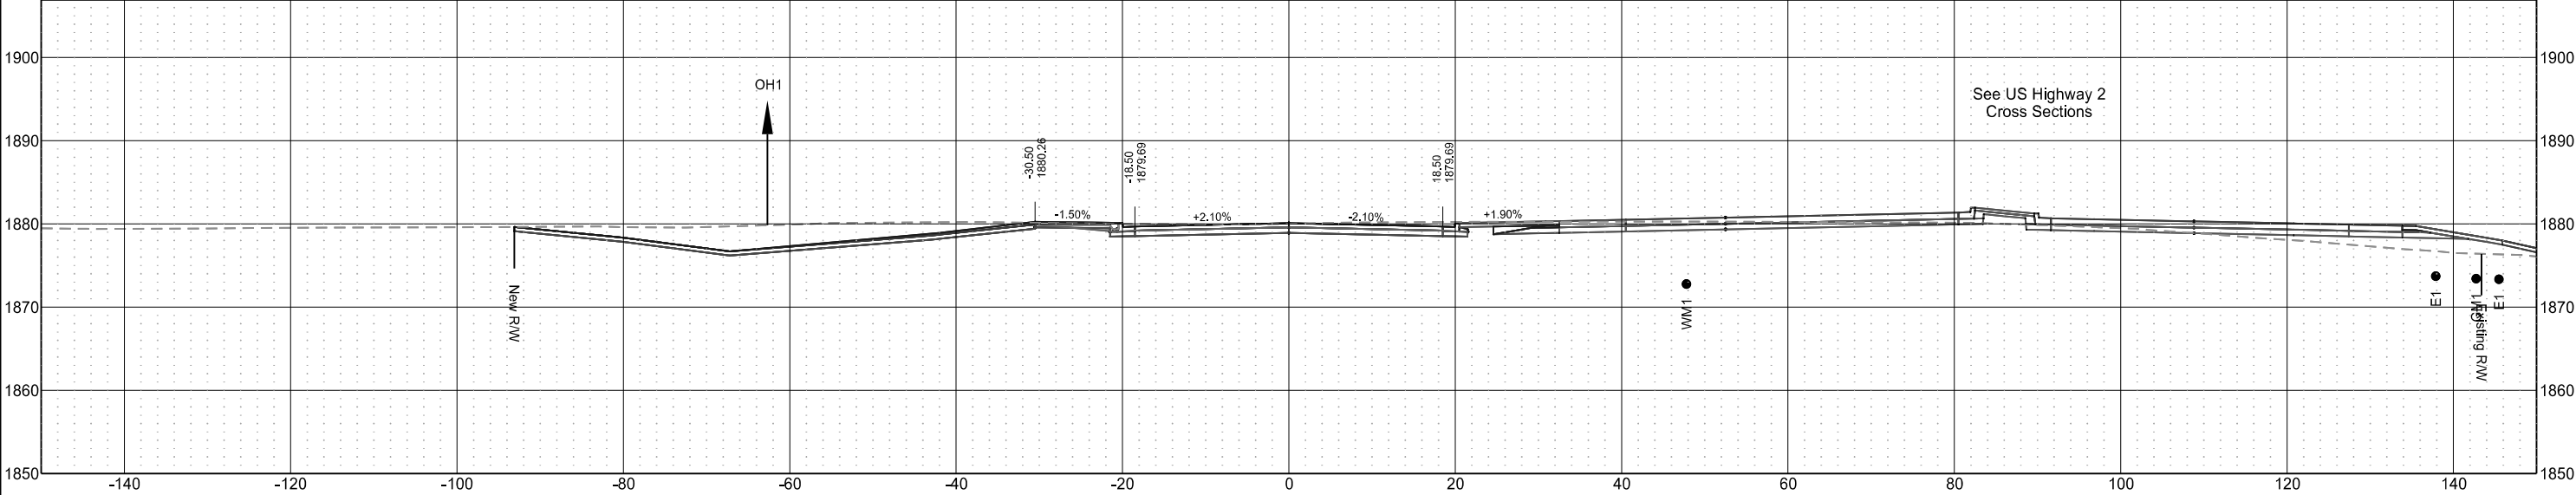


Sta 707+00.00

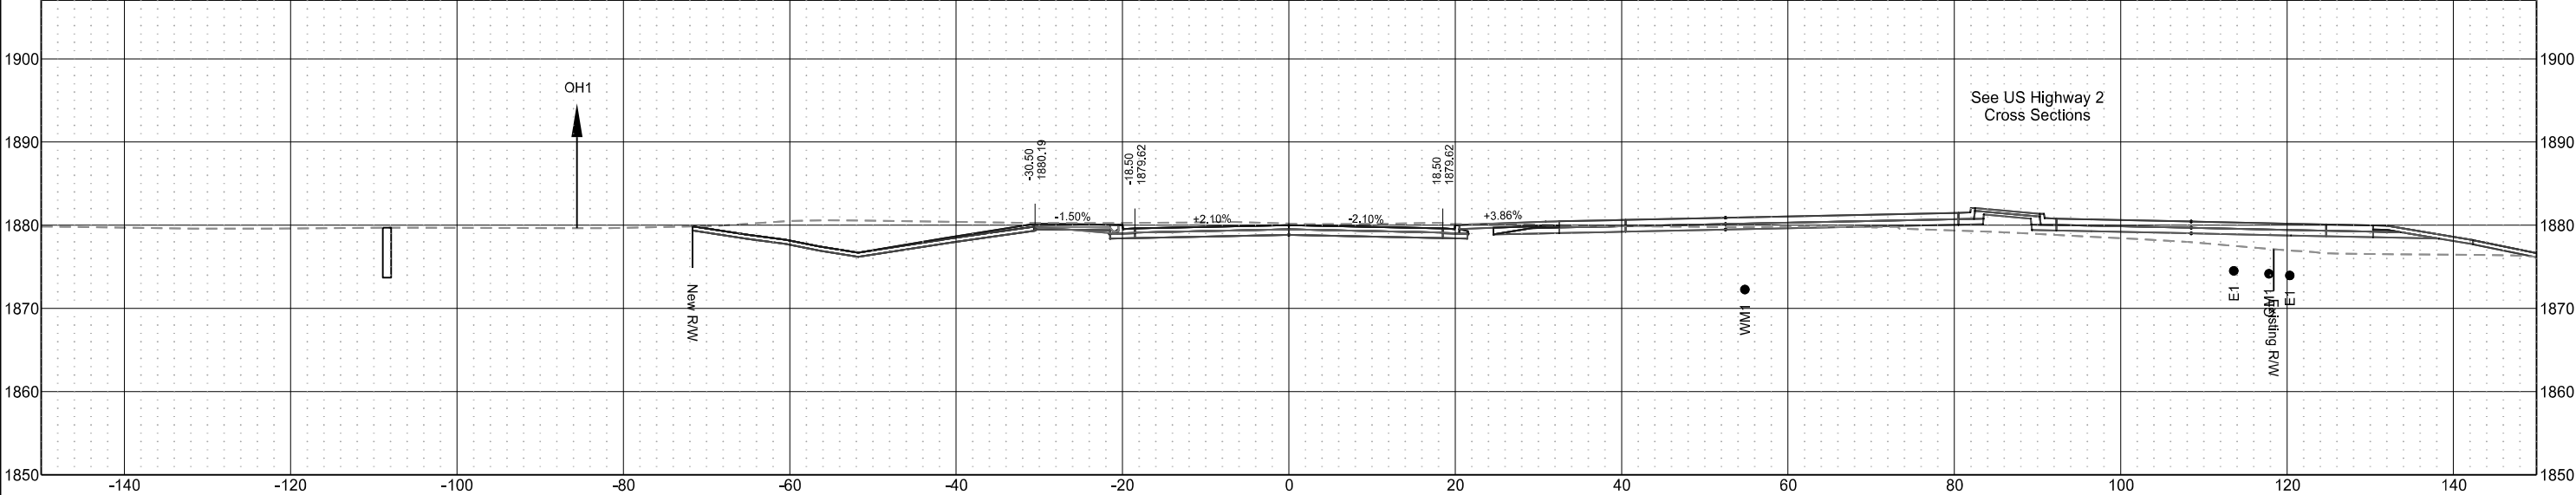


26th St W
(Chain PR26W)

	STATE	PROJECT NO.	SECTION NO.	SHEET NO.
	ND	NHU-SU-CPU-7-002(178)019	200	120

Sta 707+75.00

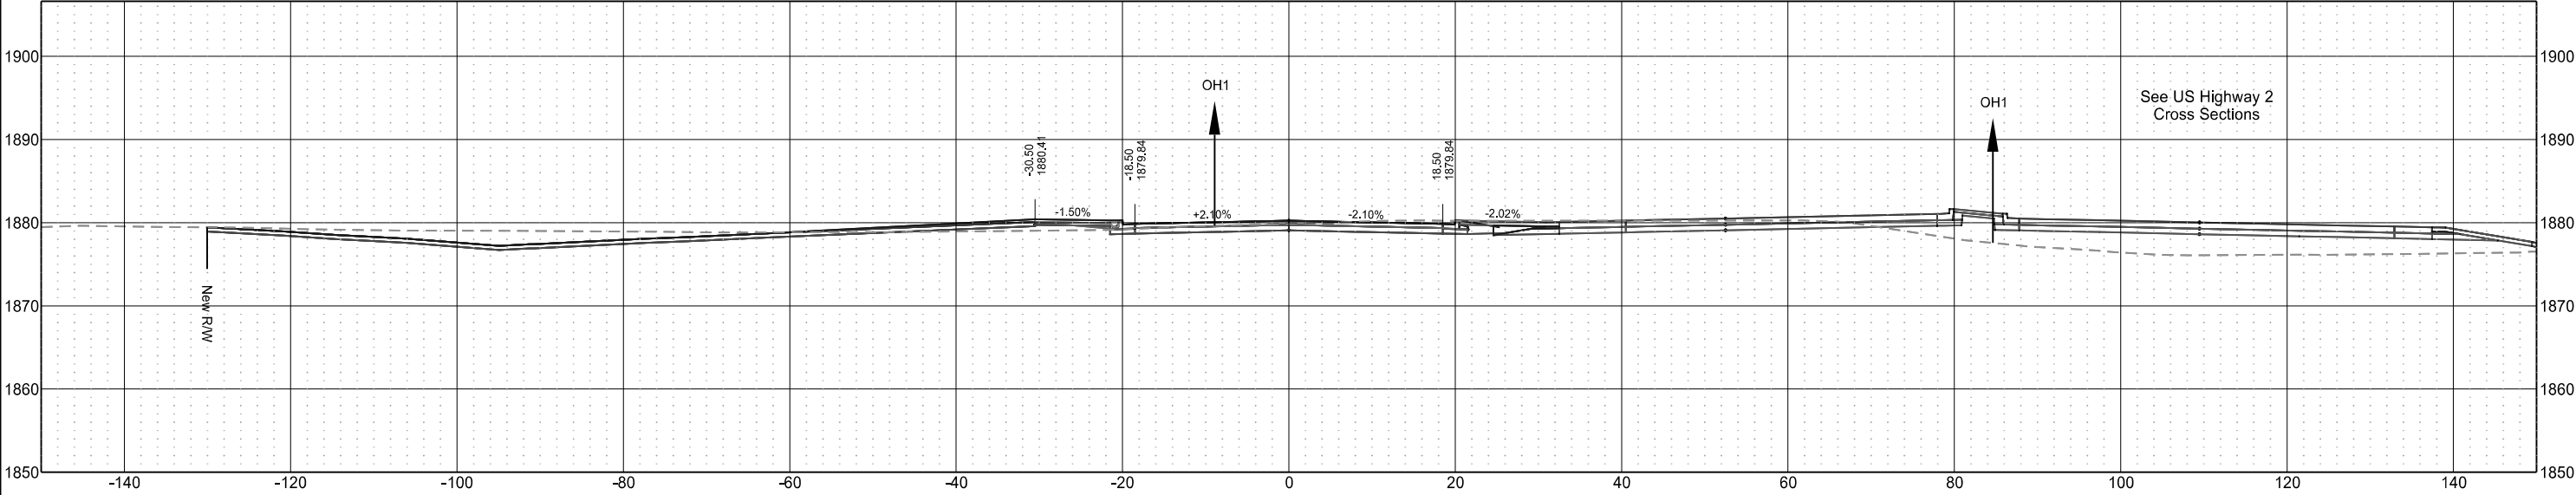


Sta 707+50.00

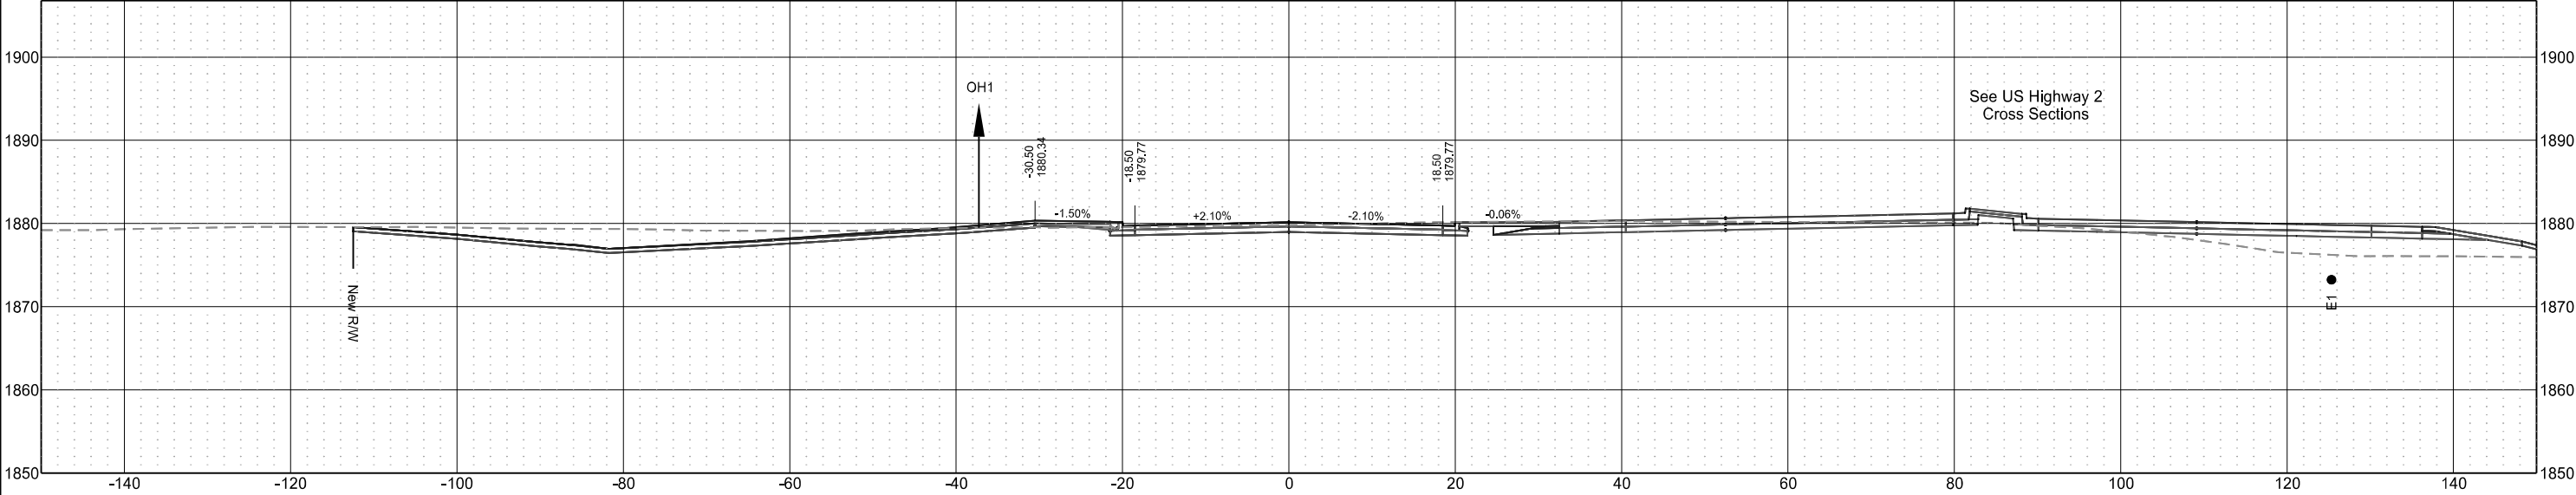


26th St W
(Chain PR26W)

	STATE	PROJECT NO.	SECTION NO.	SHEET NO.
	ND	NHU-SU-CPU-7-002(178)019	200	121

Sta 708+25.00

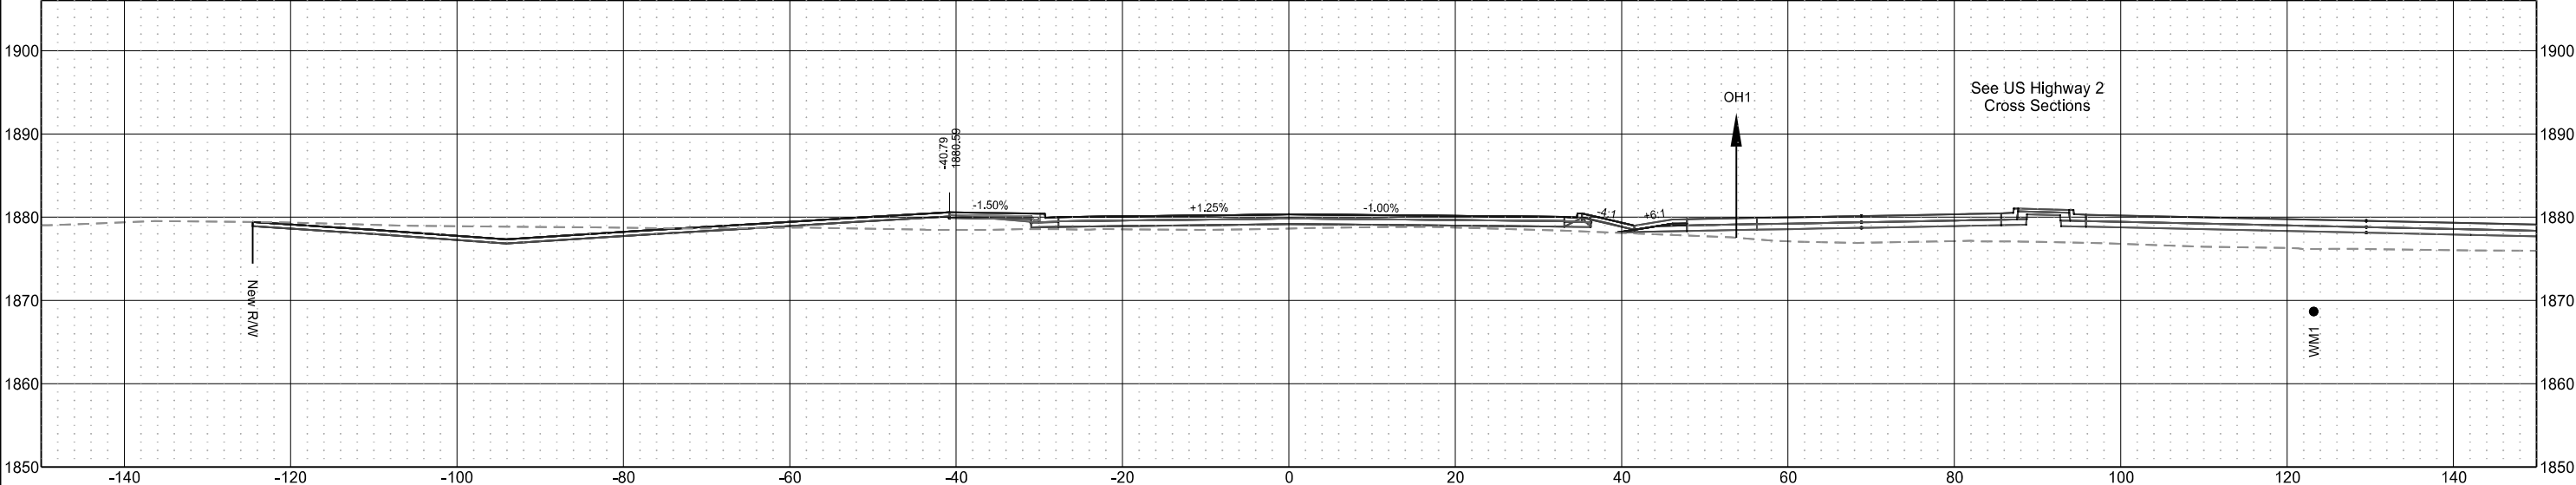


Sta 708+00.00

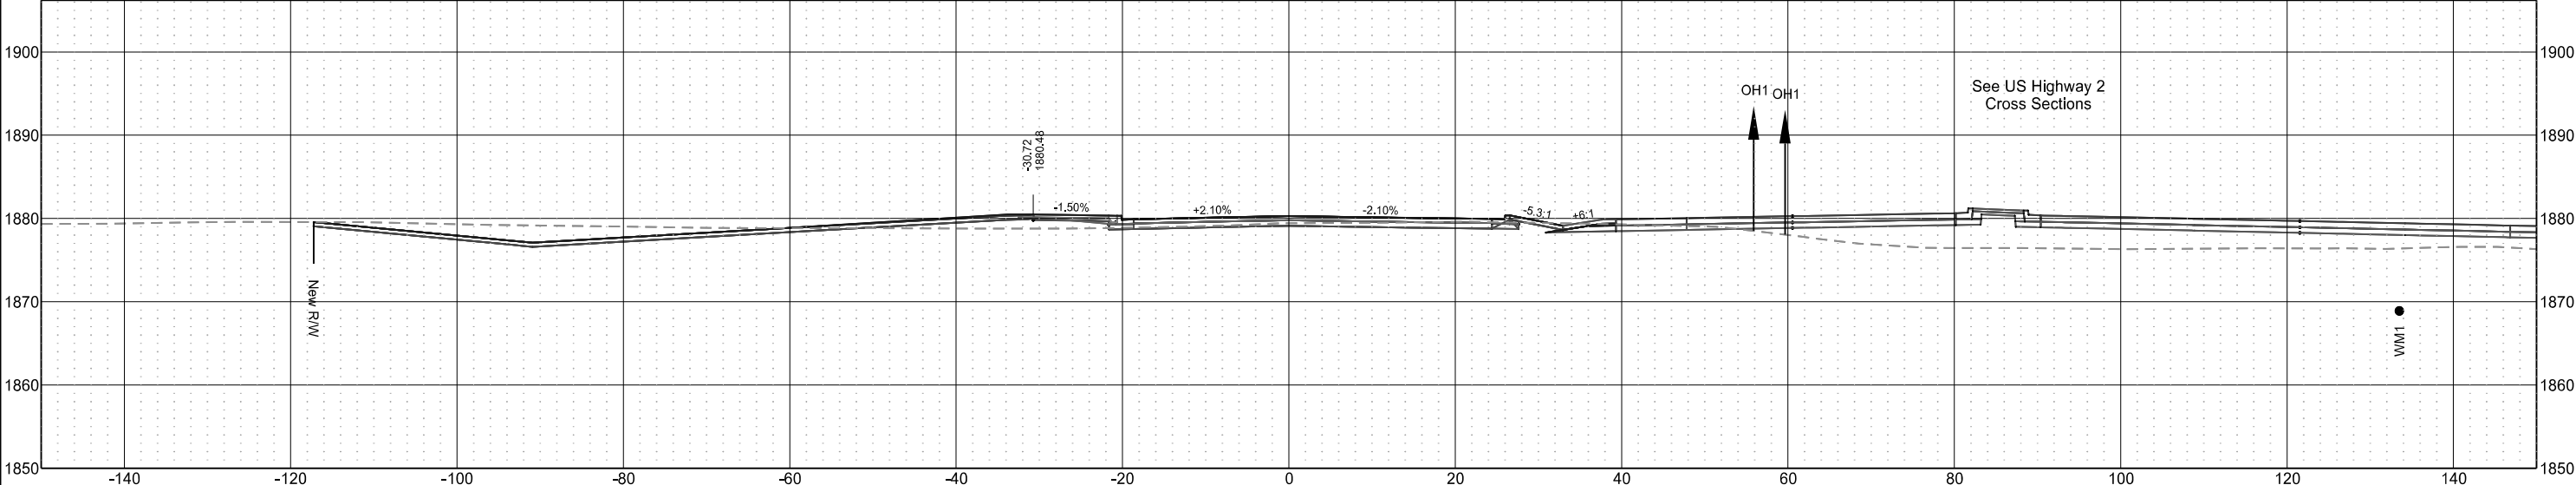


26th St W
(Chain PR26W)

	STATE	PROJECT NO.	SECTION NO.	SHEET NO.
	ND	NHU-SU-CPU-7-002(178)019	200	122

Sta 708+75.00

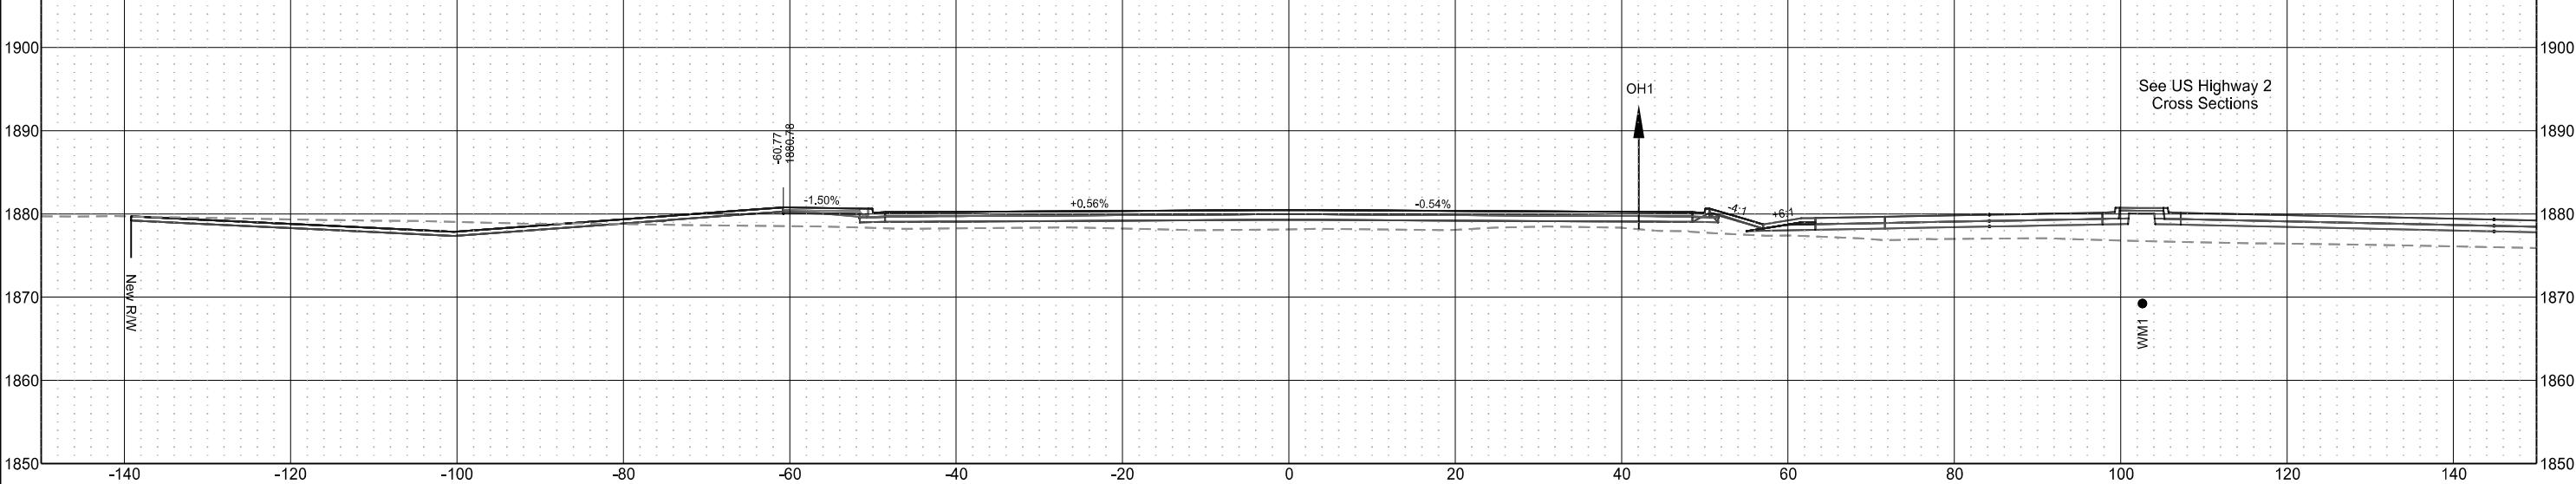

Sta 708+50.00

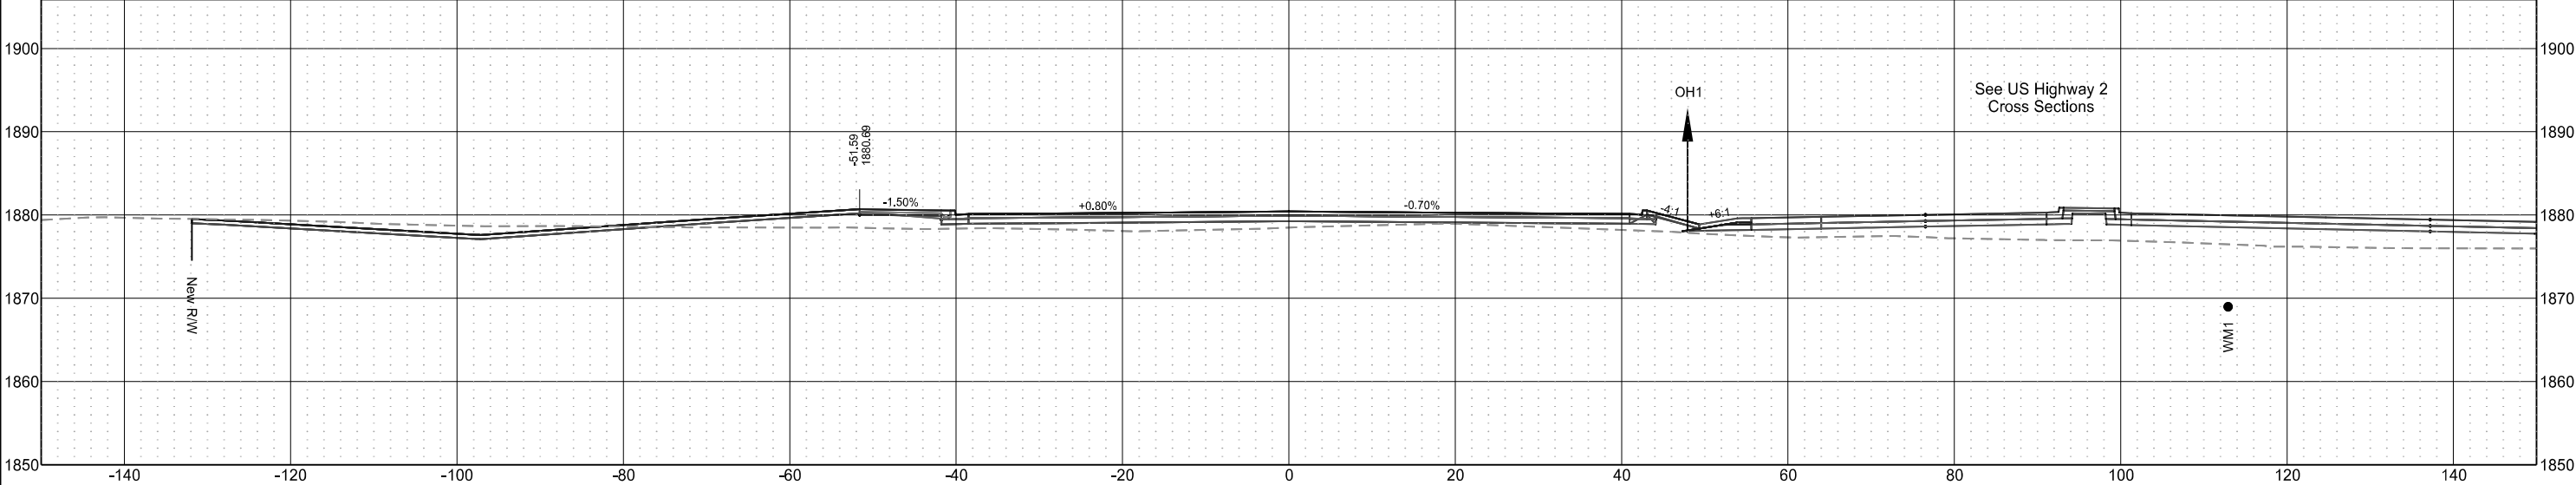

	STATE	PROJECT NO.	SECTION NO.	SHEET NO.
	ND	NHU-SU-CPU-7-002(178)019	200	123

